



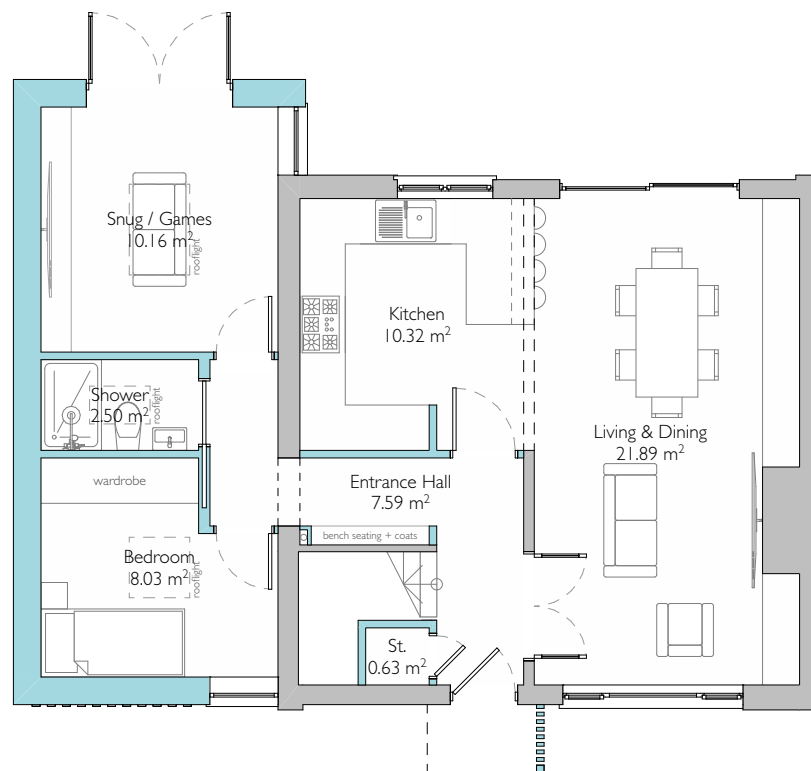

Proposed Ground Floor Plan

Scale 1:100 @ A3

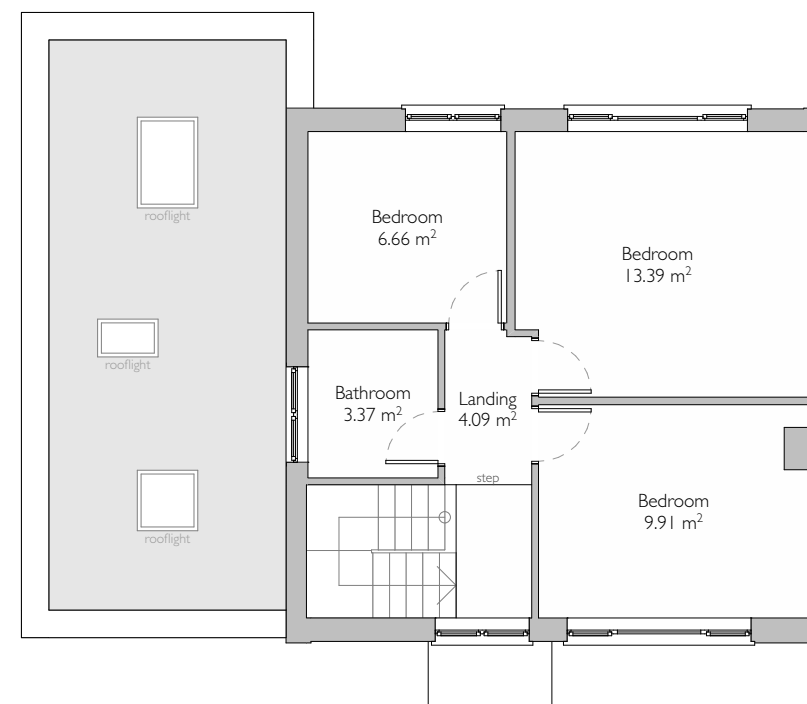

Proposed First Floor Plan

Scale 1:100 @ A3



Sheridan House
112 - 116 Western Road
Hove, BN3 1DD

01273 980820
brighton@pmr-architecture.co.uk
www.pmr-architecture.co.uk

Client: Aaron and Vicki Thorpe
Project: 4 Tarrgon Way Shoreham-By-Sea BN43 6JG
Drawing Title: Proposed Floor Plans
Drawing No: 25.55_PL_101
Revision:
Date: January 2026
Status: PLANNING
Scale: 1:100 @ A3

Floor Level	Area (m2)
Ground Floor	67.29
First Floor	39.01
	106.30 m²

