




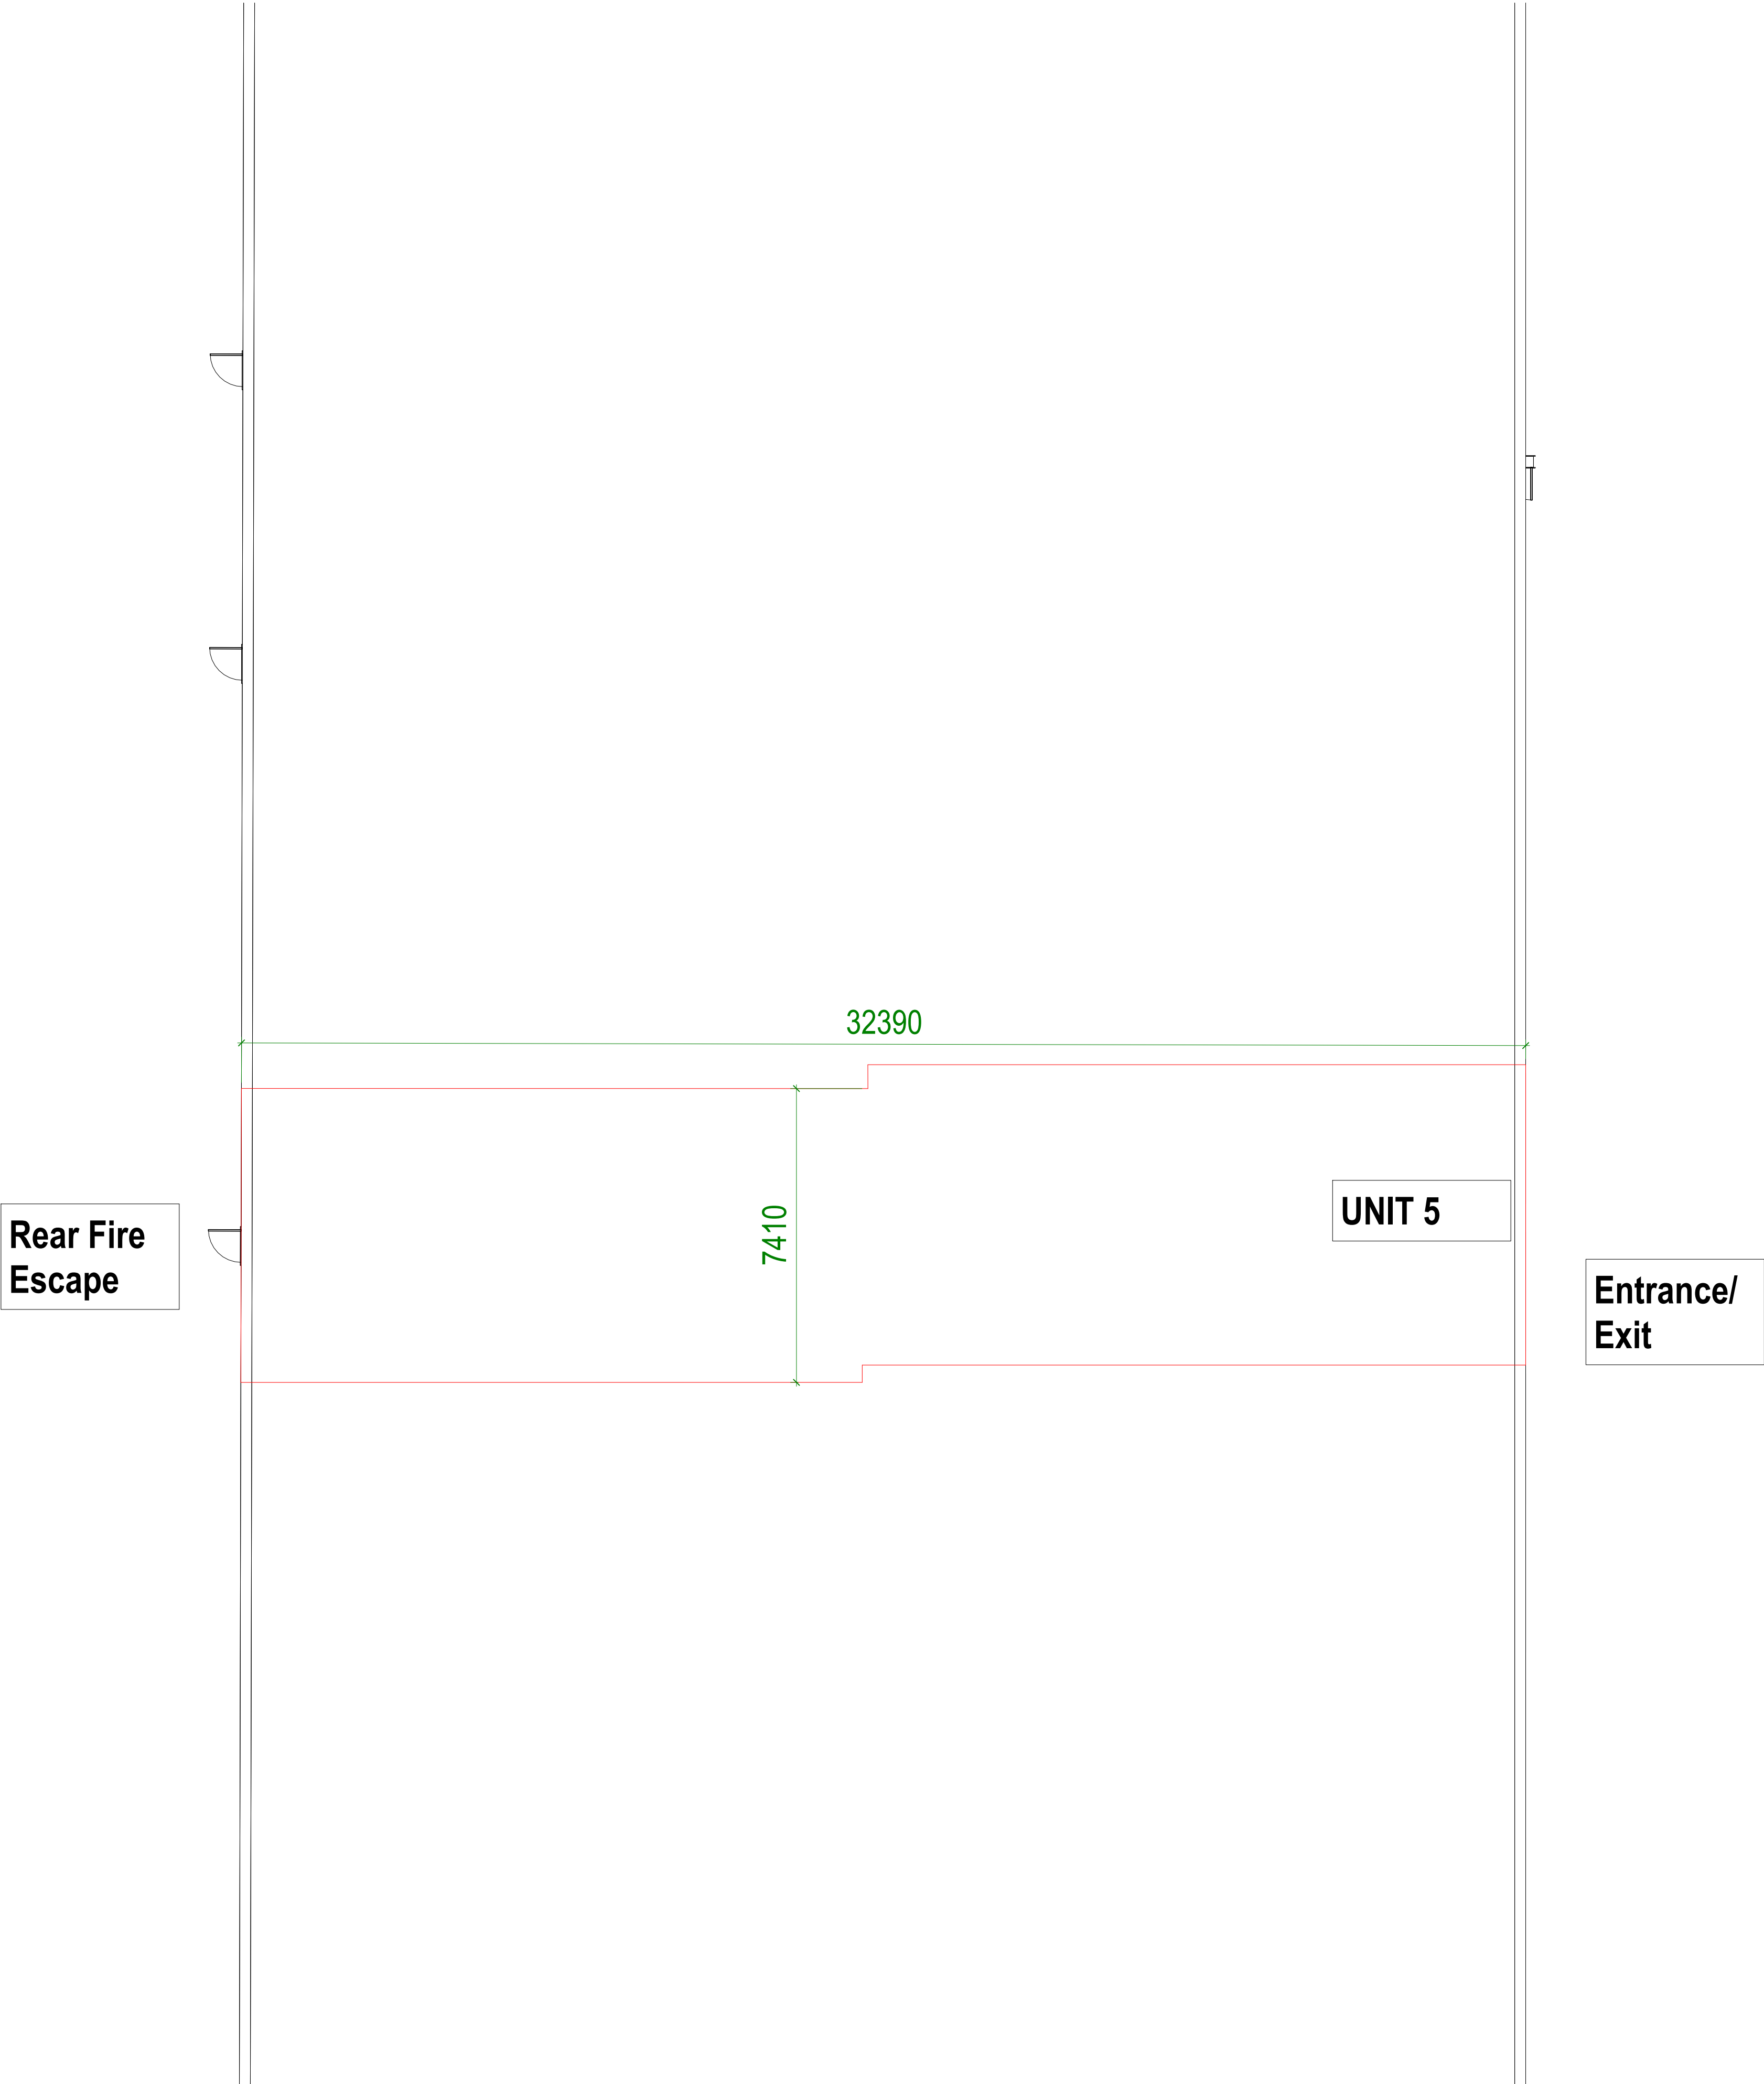

1 Existing Site Plan
1 : 100

 

VISUAL SCALE 1:100 @ A1

 

Status	PLANNING PERMISSION
Client	The Clubhouse Simulator Lounge LTD
Project Title	UNIT 5 CHARTWELL BUSINESS CENTRE LANCING BN15 8FB
Drawing Title	Existing Site Plan A1
Project No.	2026_033
Drawing No.	002-SI-XX-00-DR-I-P2
Drawing Date	Rev 1 : 100
Created By	Rakesh Mistry

