


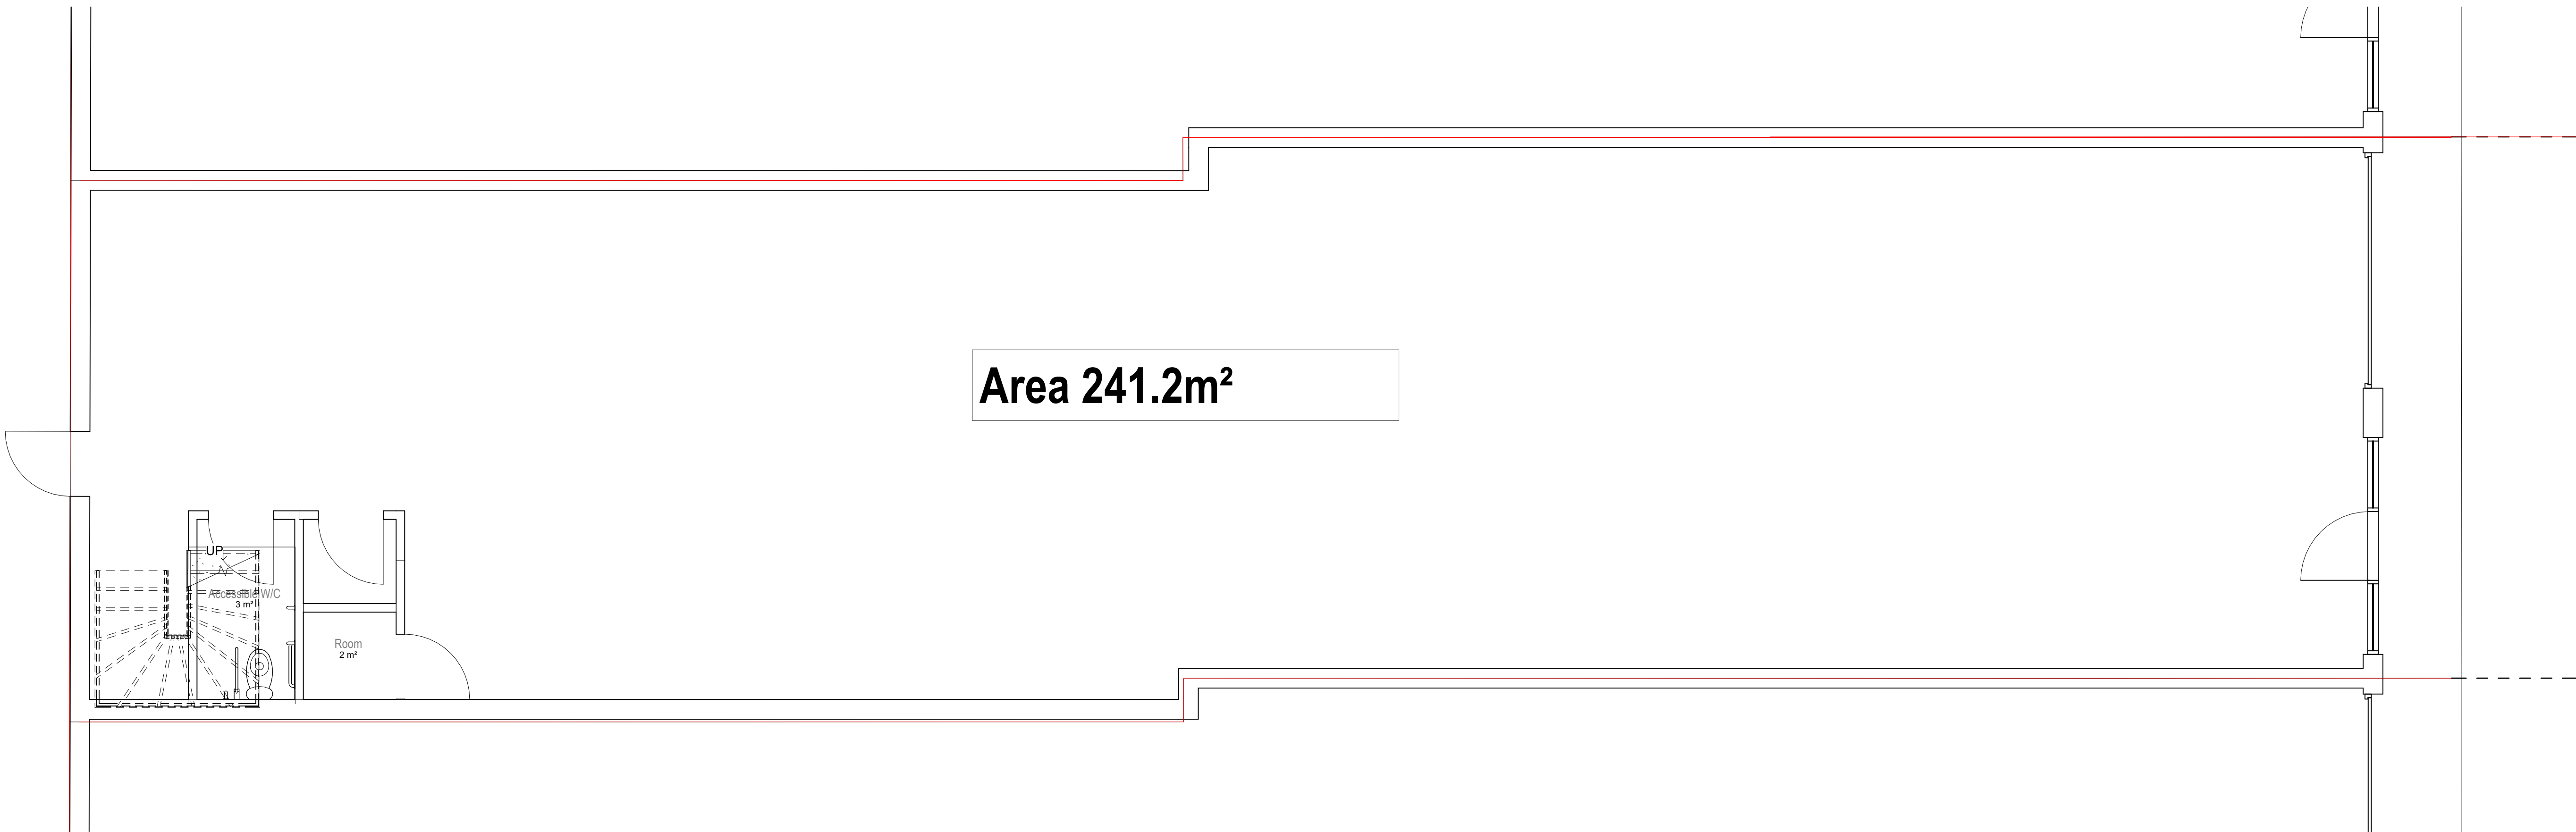

1 Level 0 Existing
1 : 50

Status PLANNING PERMISSION		
Client The Clubhouse Simulator Lounge LTD		
Project Title UNIT 5 CHARTWELL BUSINESS CENTRE LANCING BN15 8FB		
Drawing Title Existing Ground Floor Plan A1		
Project No. 2026_033	Drawing No. 002-SI-XX-00-DR-I-P4	Rev 1 : 50
Created By Author		

0m1m2m3m4m5m

VISUAL SCALE 1:50 @ A1

N

