


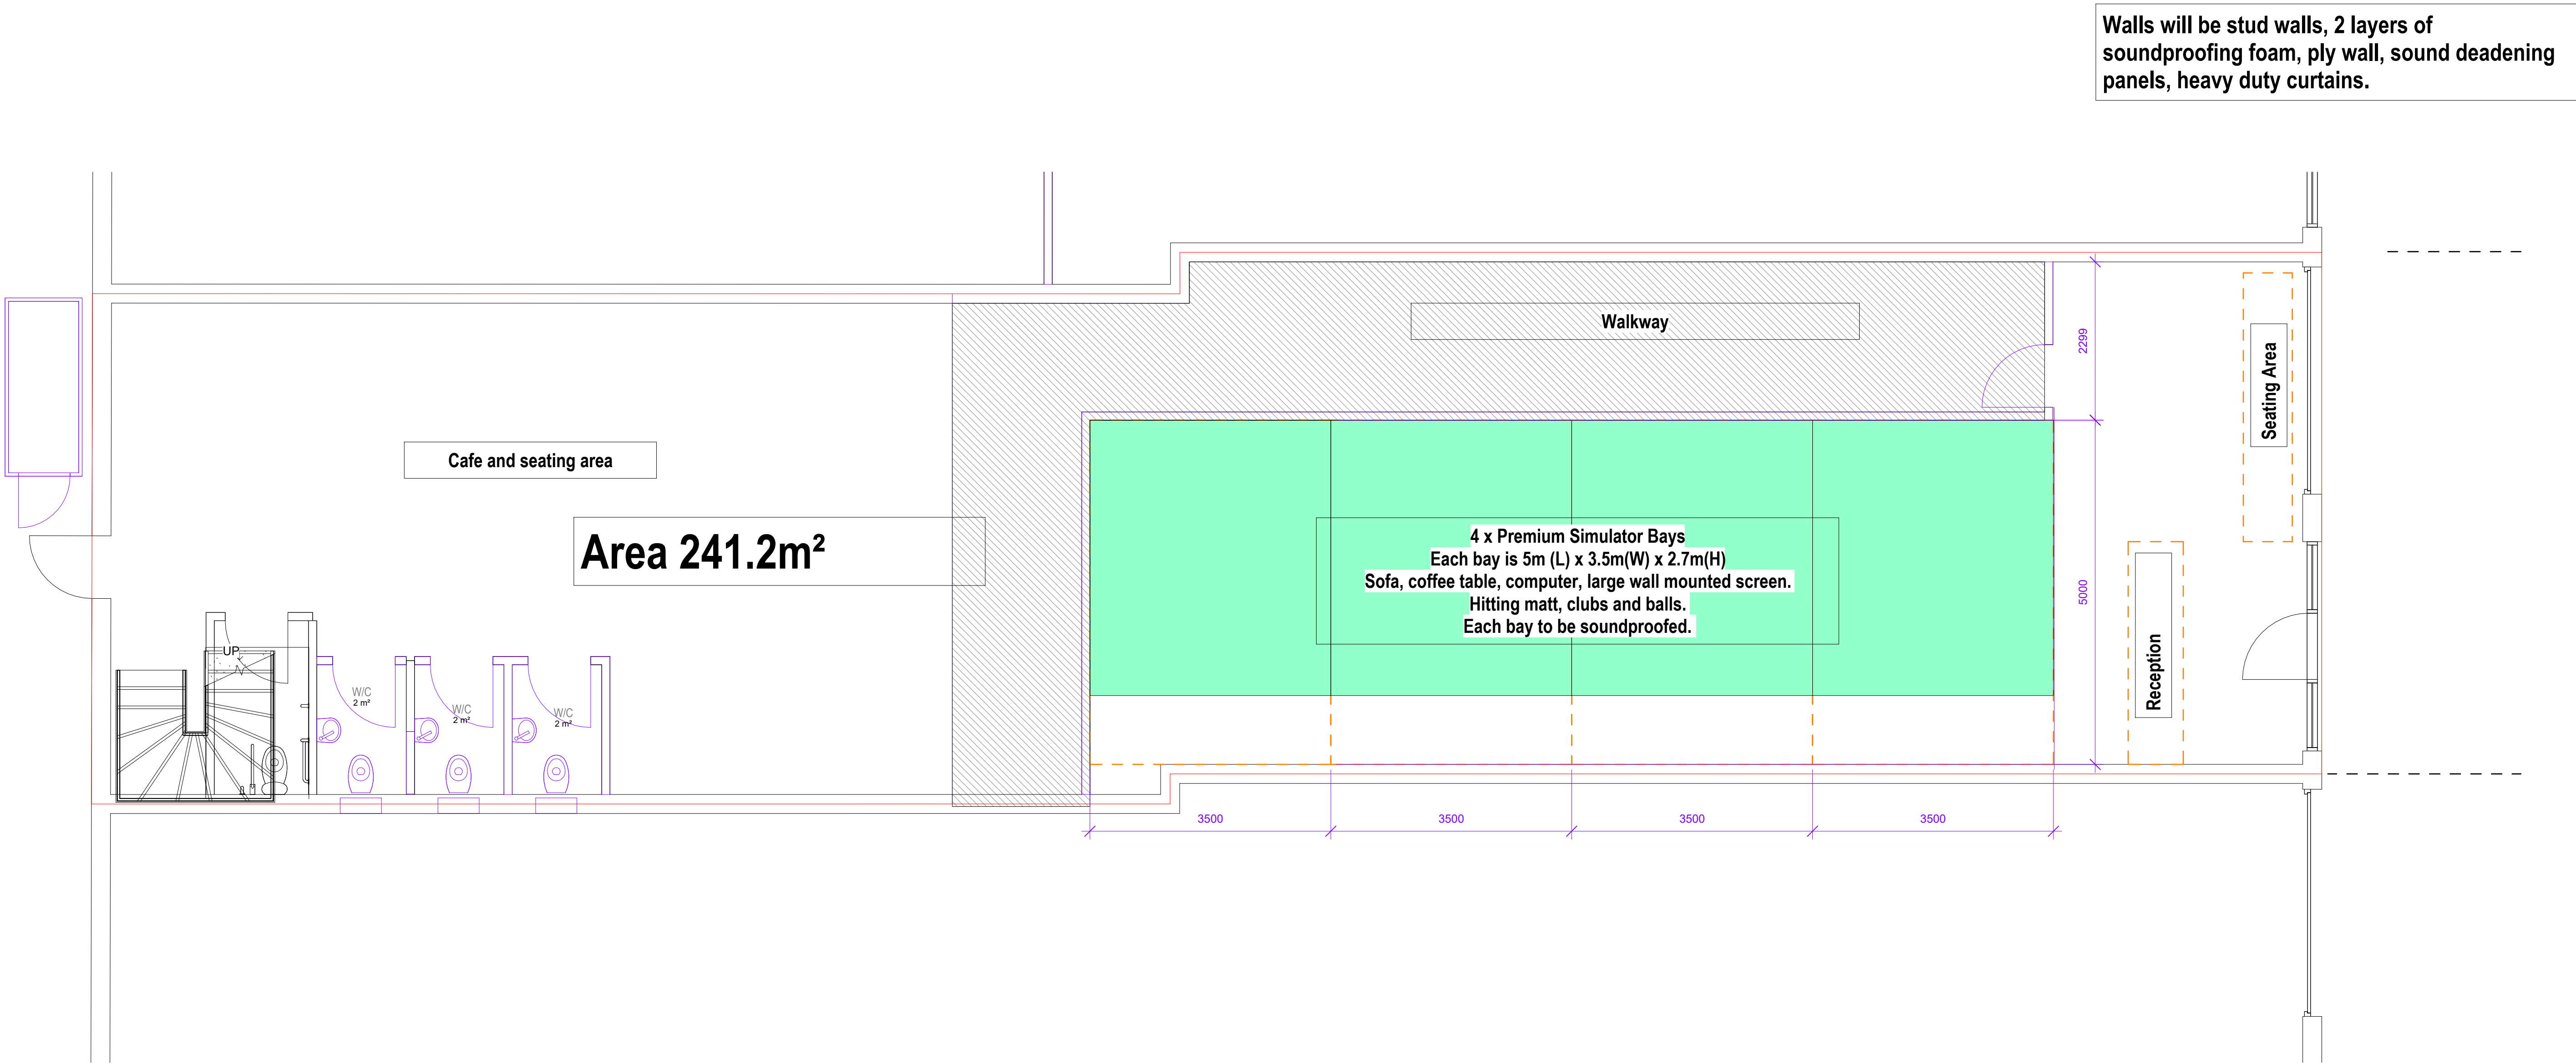

Status	PLANNING PERMISSION
Client	The Clubhouse Simulator Lounge LTD
Project Title	UNIT 5 CHARTWELL BUSINESS CENTRE LANCING BN15 8FB
Drawing Title	Proposed Ground Floor Plan A1
Project No.	2026_033
Drawing No.	002-SI-XX-00-DR-I-P5
Drawing Date	
Created By	Author

