


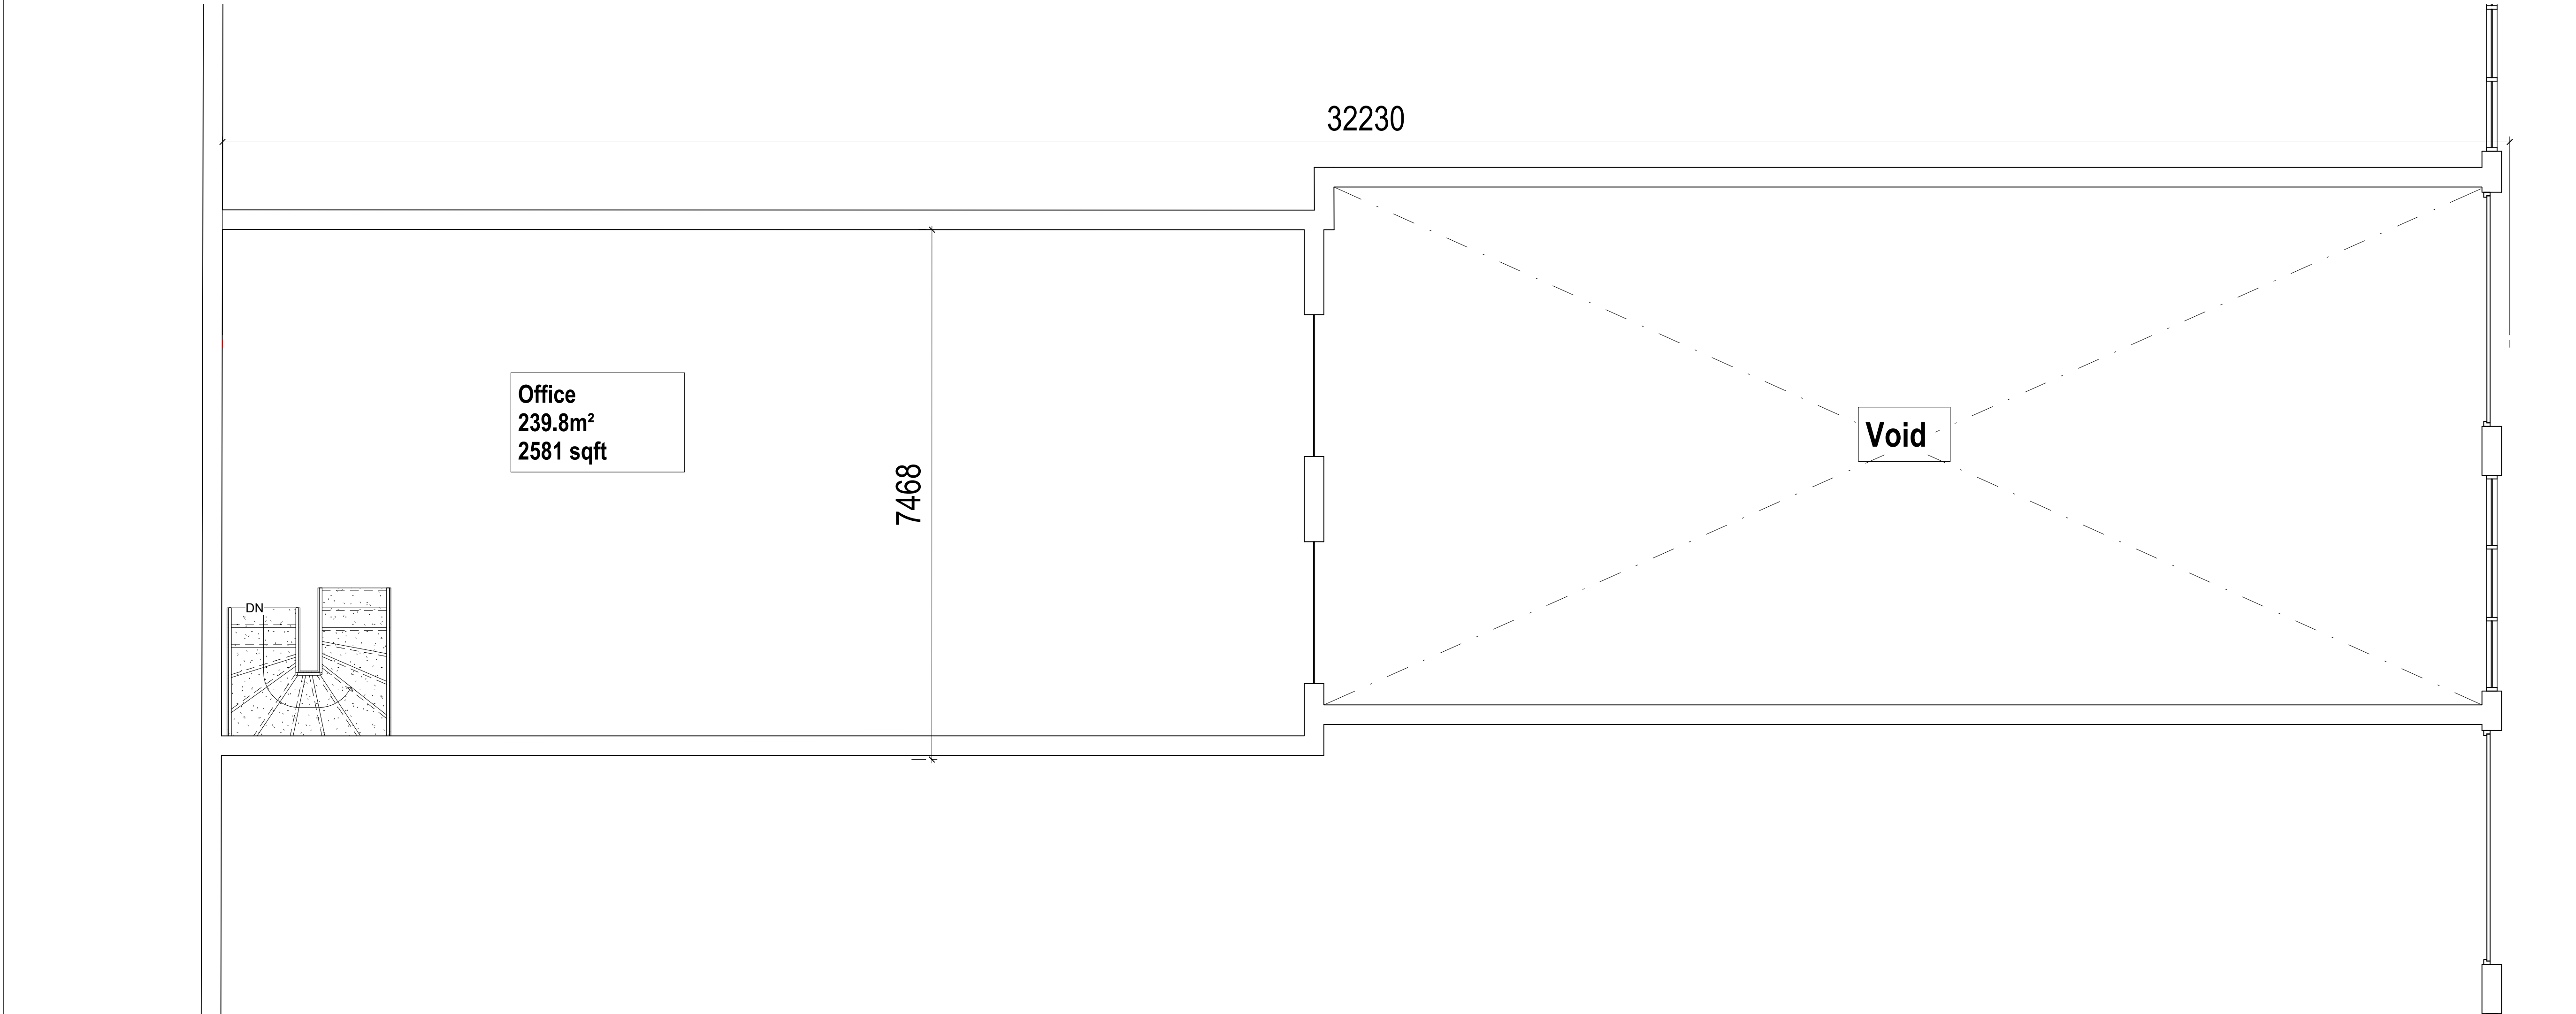

Status PLANNING PERMISSION	
Client The Clubhouse Simulator Lounge LTD	
Project Title UNIT 5 CHARTWELL BUSINESS CENTRE LANCING BN15 8FB	
Drawing Title Existing First Floor Plan A1	
Project No. 2026_033	Rev
Drawing No. 002-SI-XX-00-DR-I-P6	Scale at A1 1 : 50
Created By Author	

