



Walls will be stud walls, 2 layers of soundproofing foam, ply wall, sound deadening panels, heavy duty curtains.

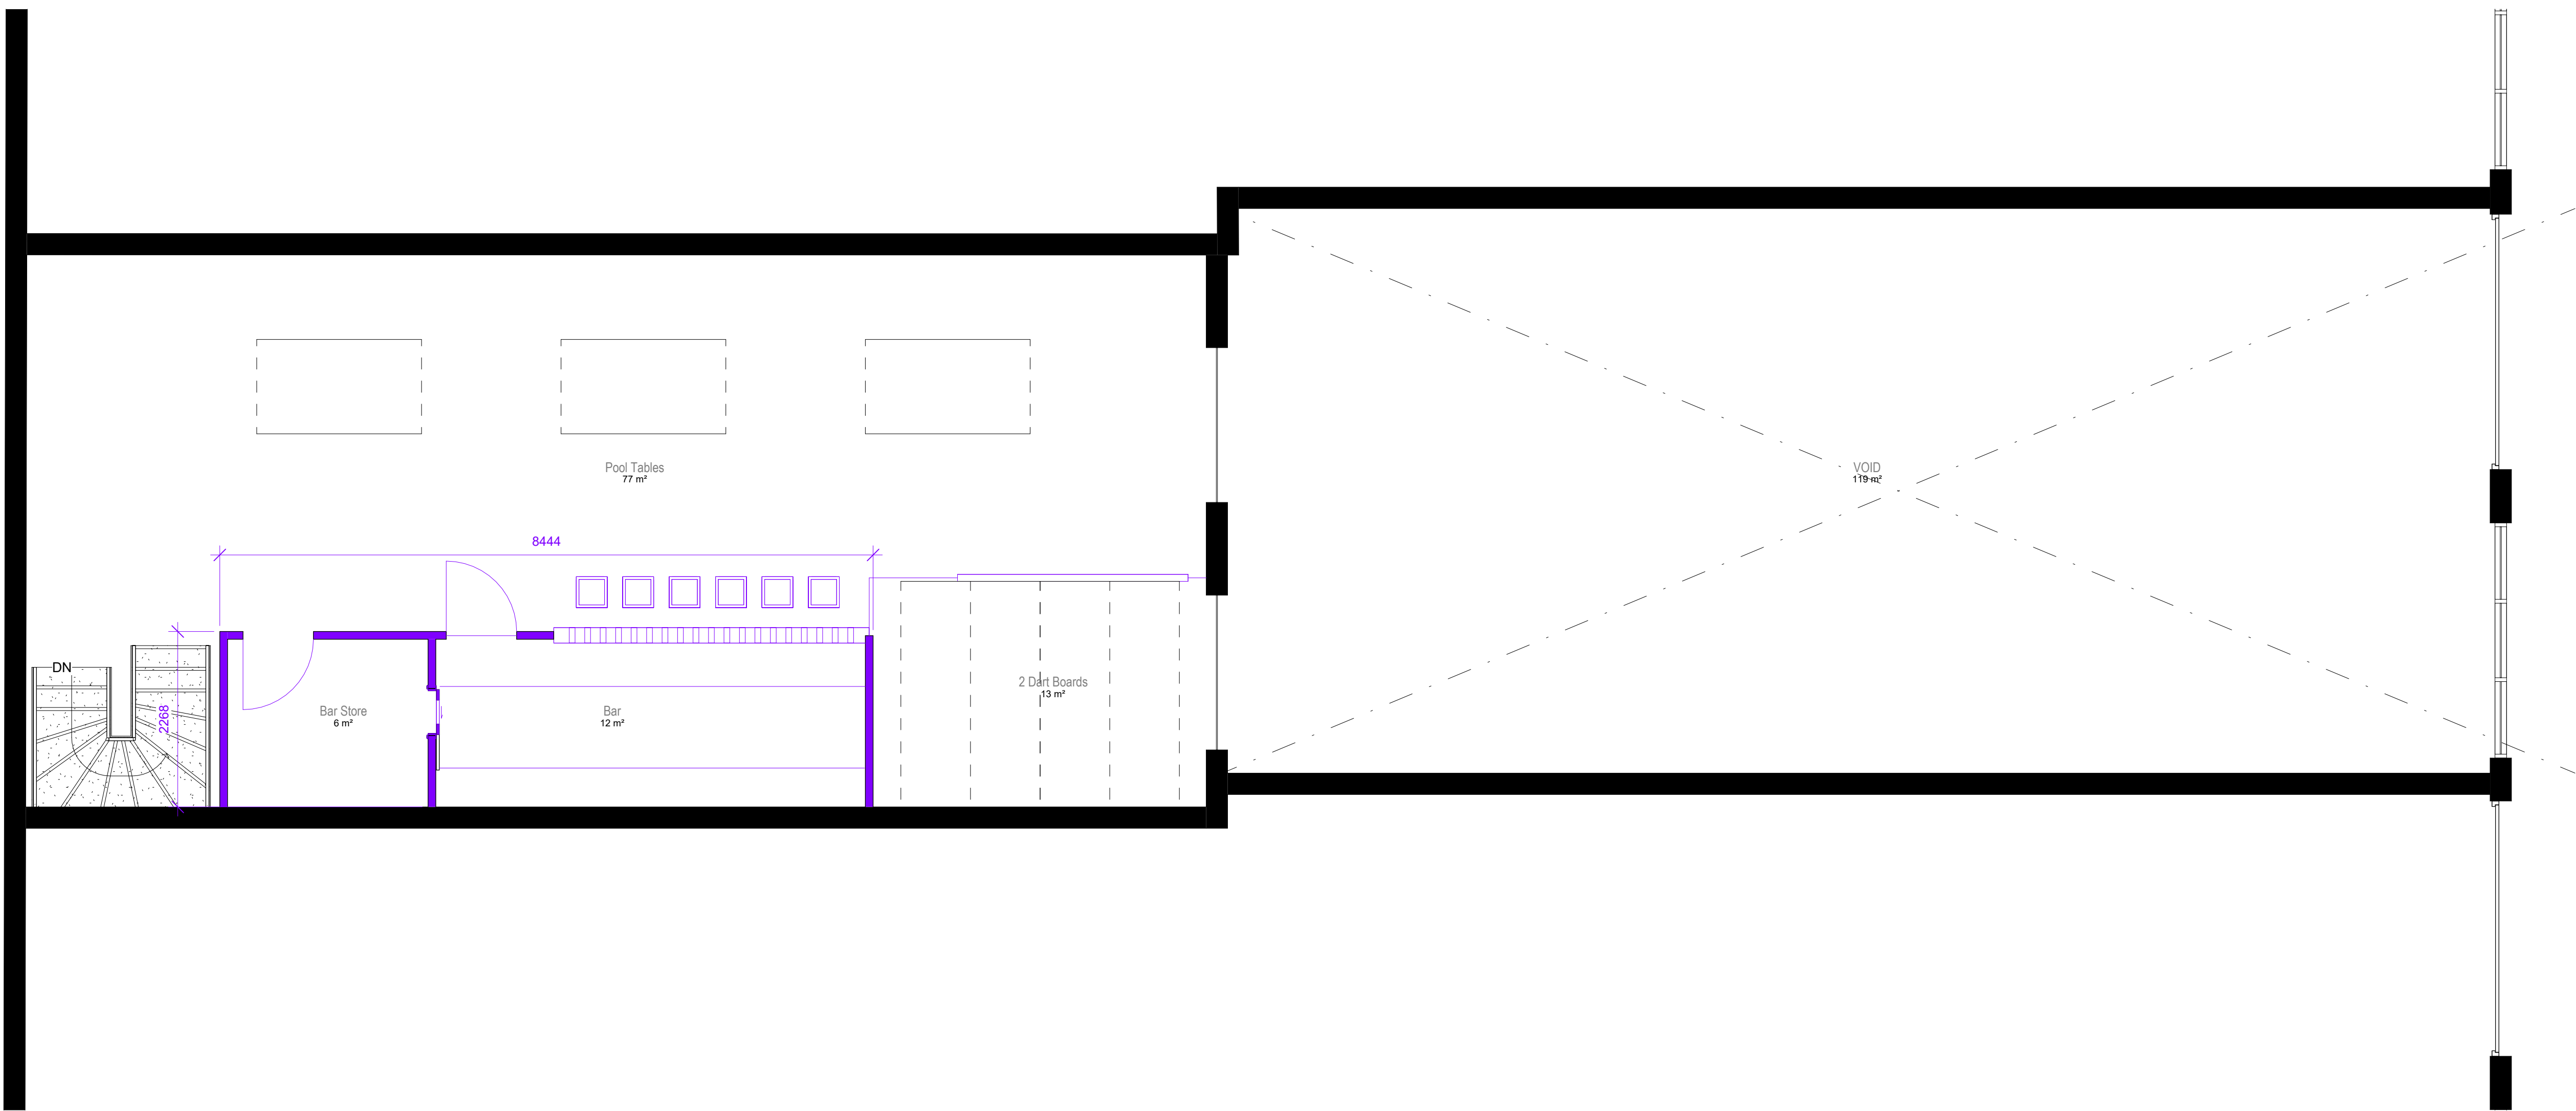

1 Level 1 Proposed
1 : 50

Status	PLANNING PERMISSION
Client	The Clubhouse Simulator Lounge LTD
Project Title	UNIT 5 CHARTWELL BUSINESS CENTRE LANCING BN15 8FB
Drawing Title	Proposed First Floor Plan A1
Project No.	2026_033
Drawing No.	002-SI-XX-00-DR-I-P7
Drawing Date	Scale at A1 1 : 50
Created By	Author

 

VISUAL SCALE 1:50 @ A1

