


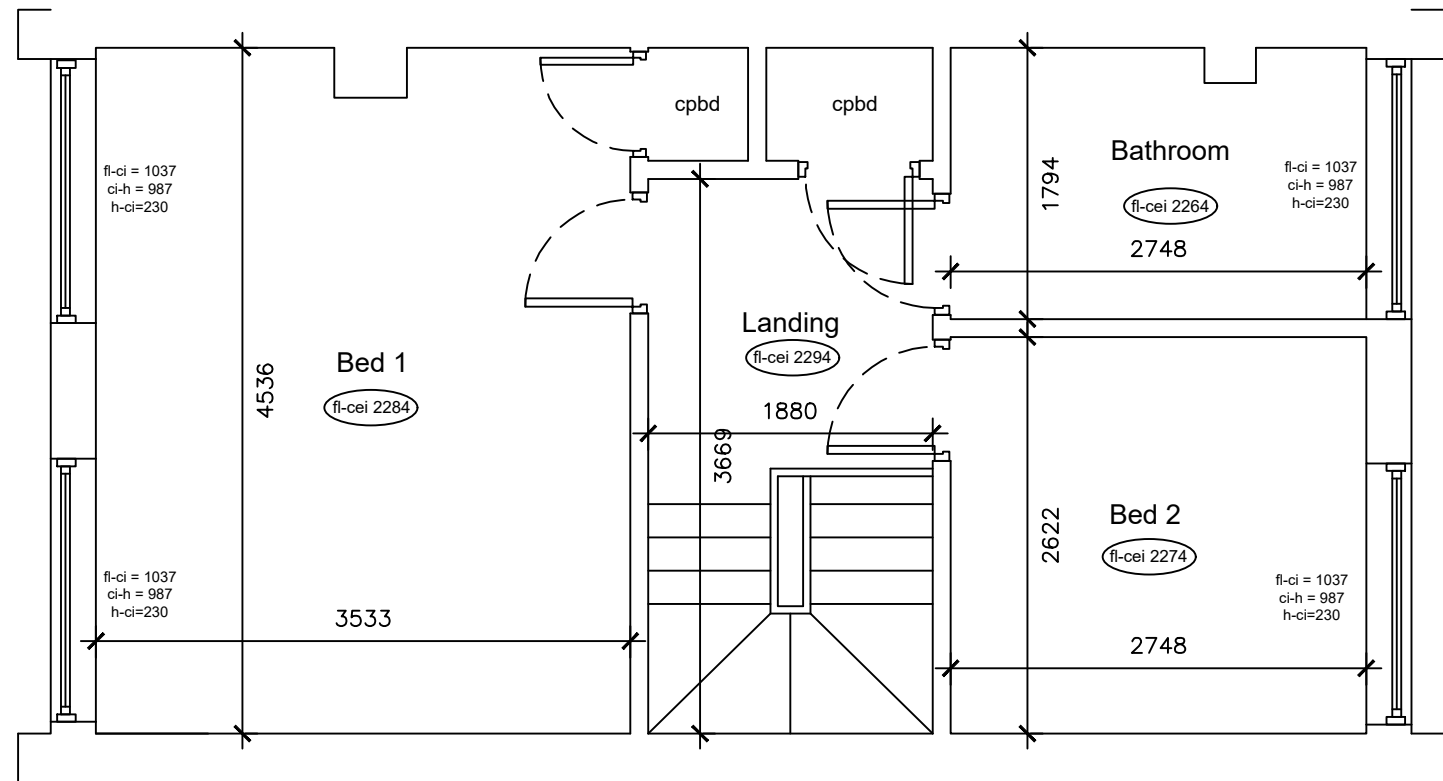


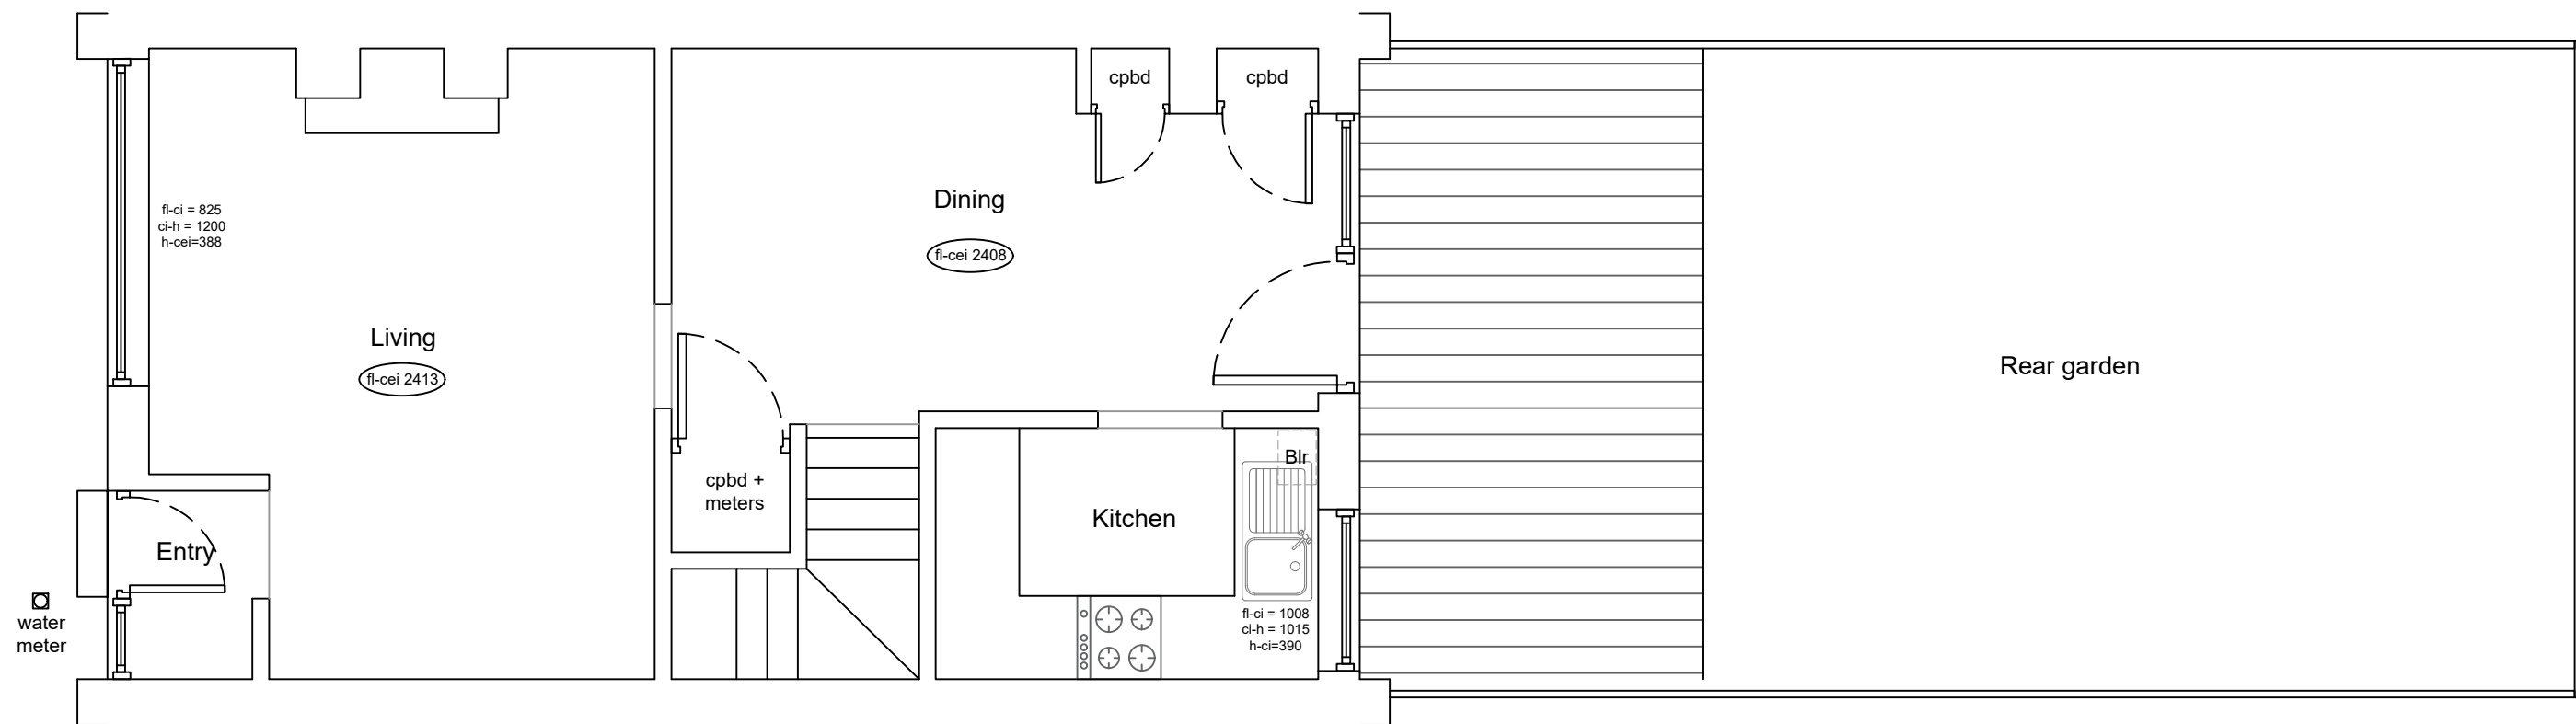

First floor plan

 

Ground floor plan

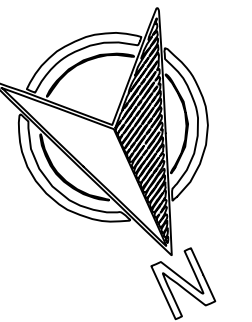

Revision -	
Client	
Cristina	
Project title	
67 Freshbrook Road, Lancing, BN15 8DE	
Drawing description	
Existing floor plan	
Scale	Date
1:50 @ A2	Nov 2025
Drawing no.	Revision
050-01	A