



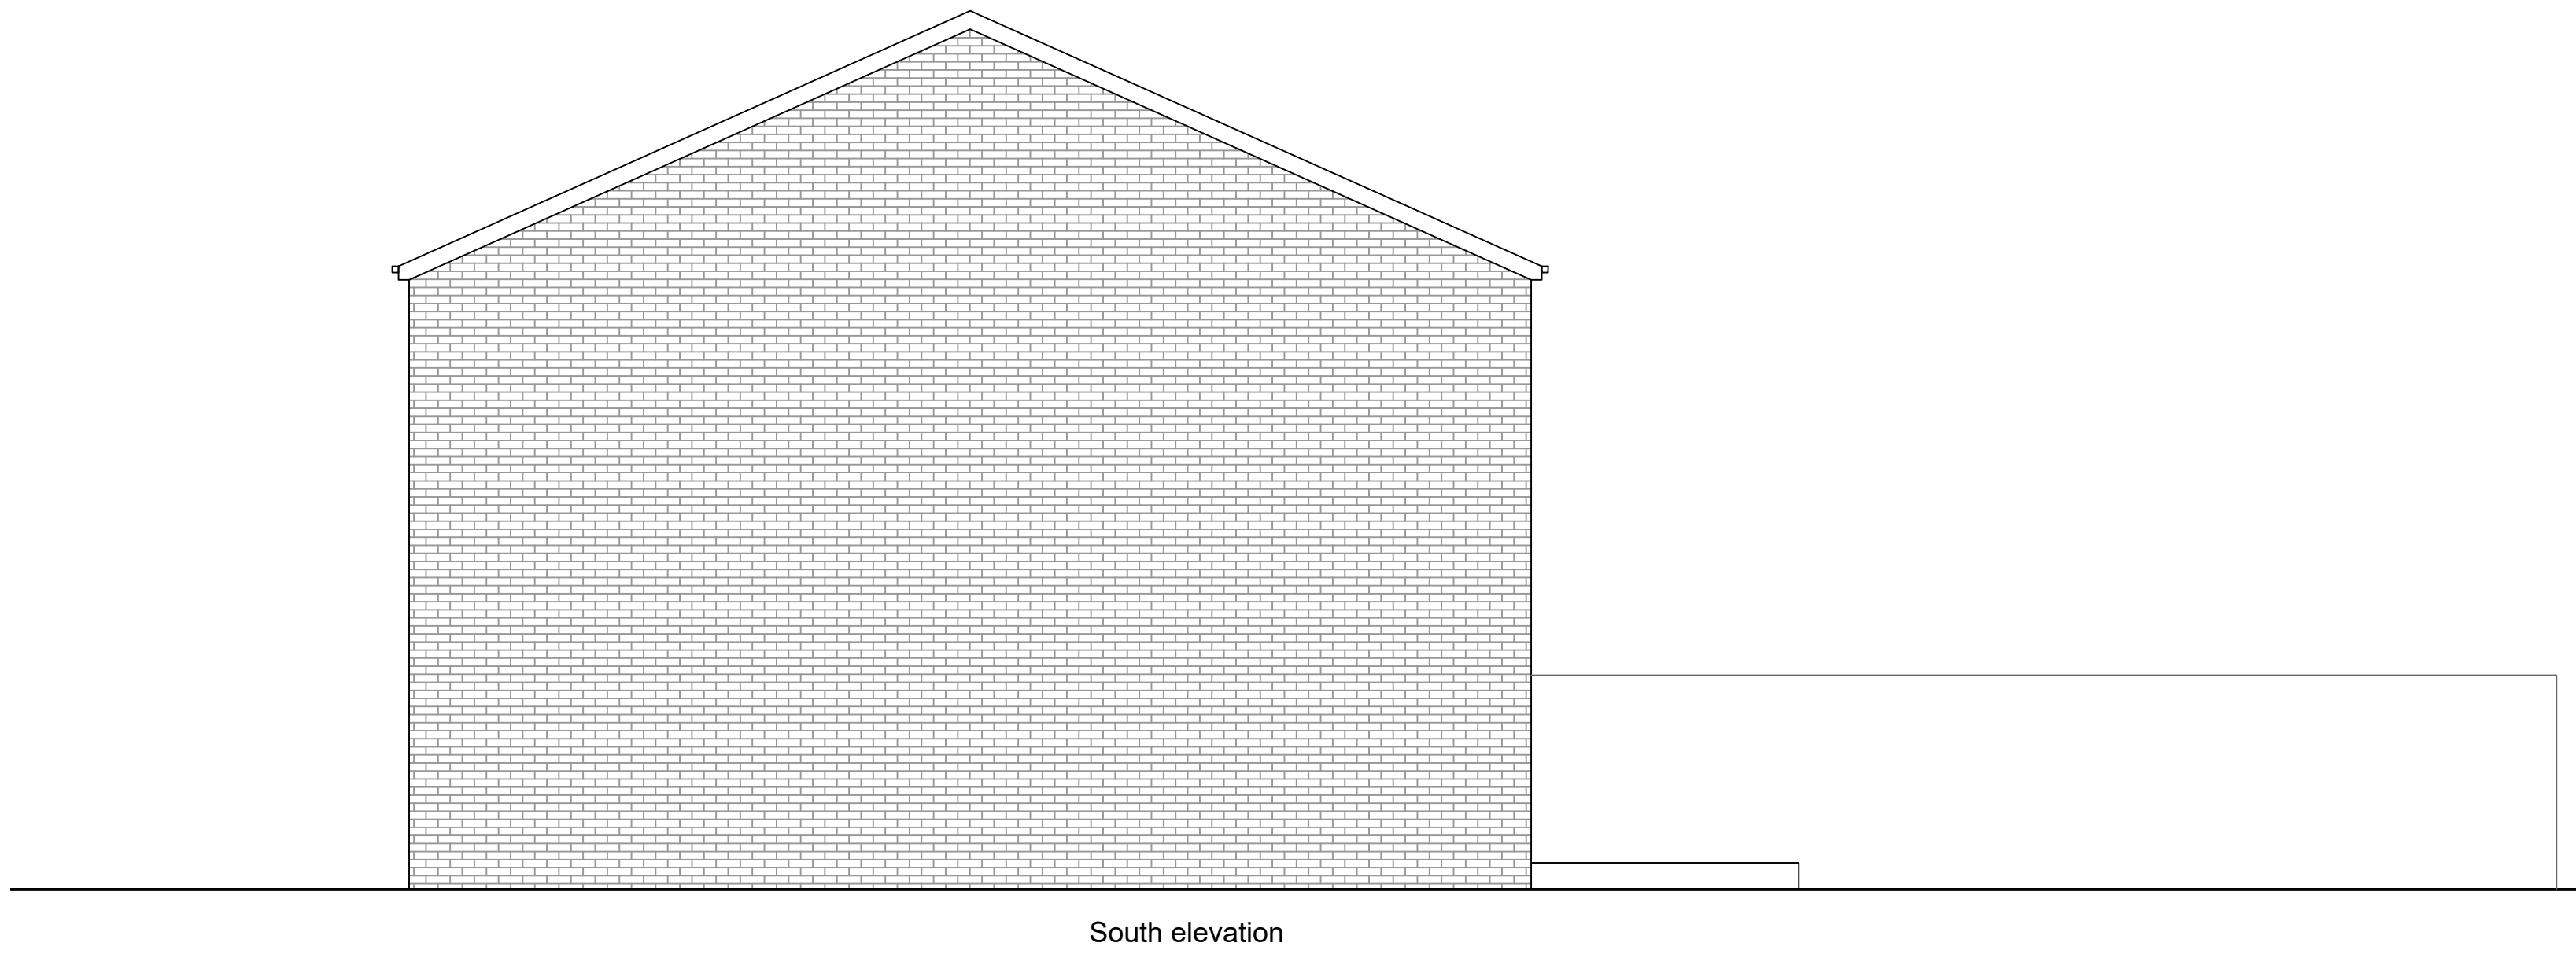


South elevation

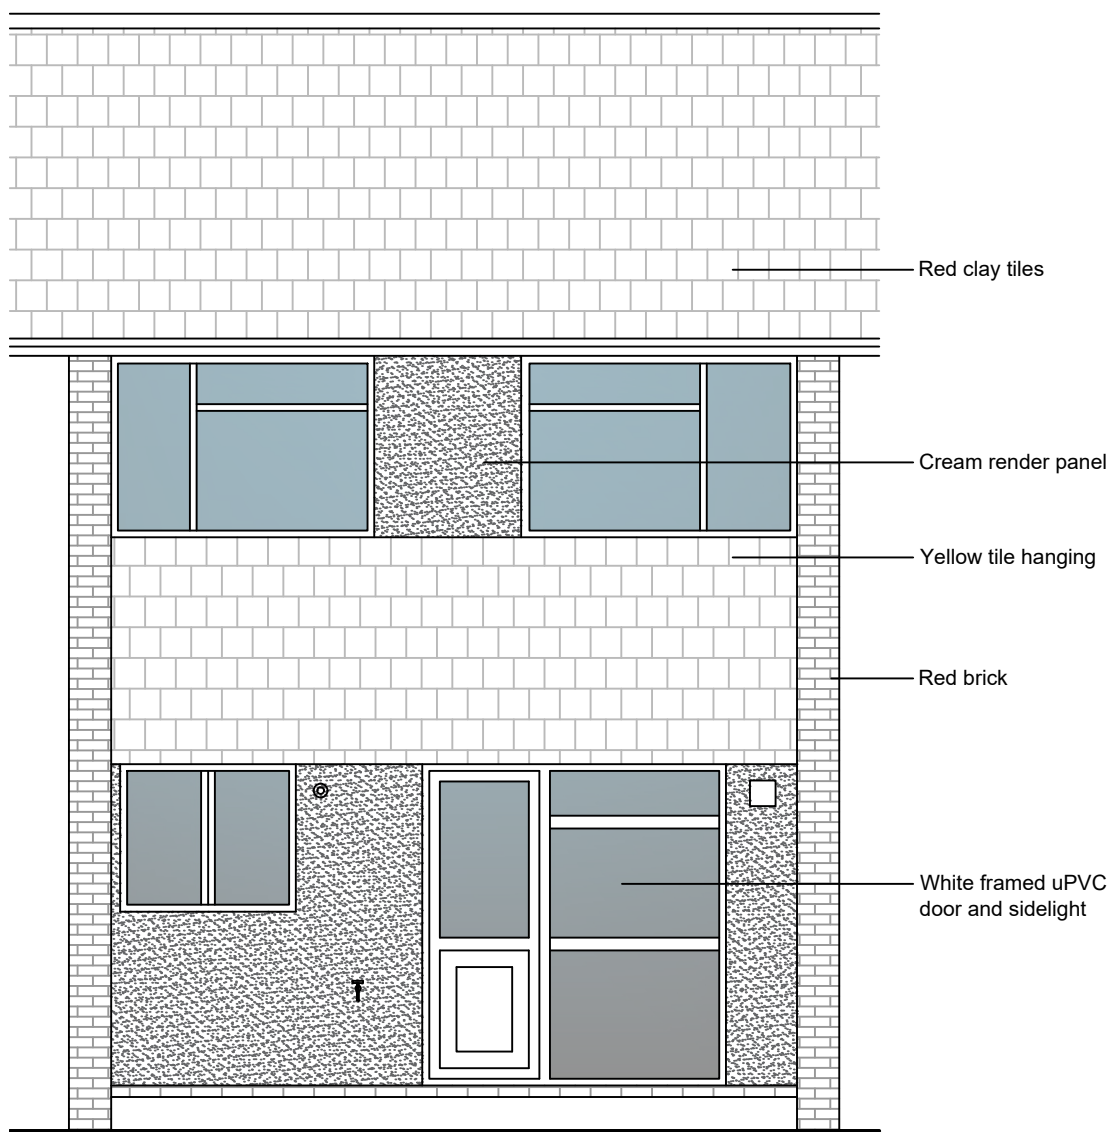


West elevation



North elevation

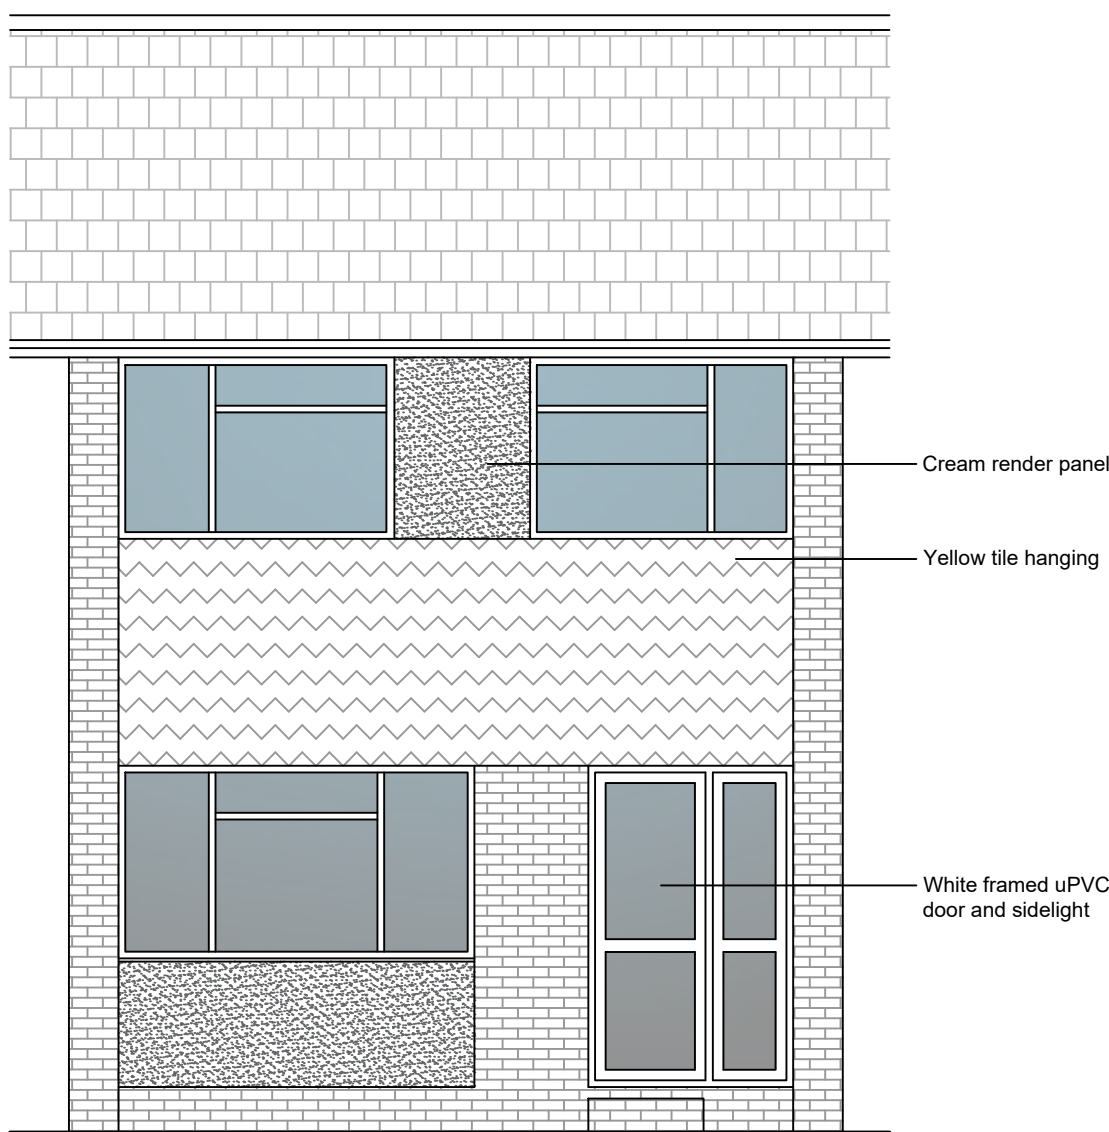

East elevation

 

Revision -

Client

Cristina

Project title

67 Freshbrook Road,
Lancing,
BN15 8DE

Drawing description

Existing elevations

Scale

1:50 @ A2

Date

Nov 2025

Drawing no.

050-02

Revision

C