


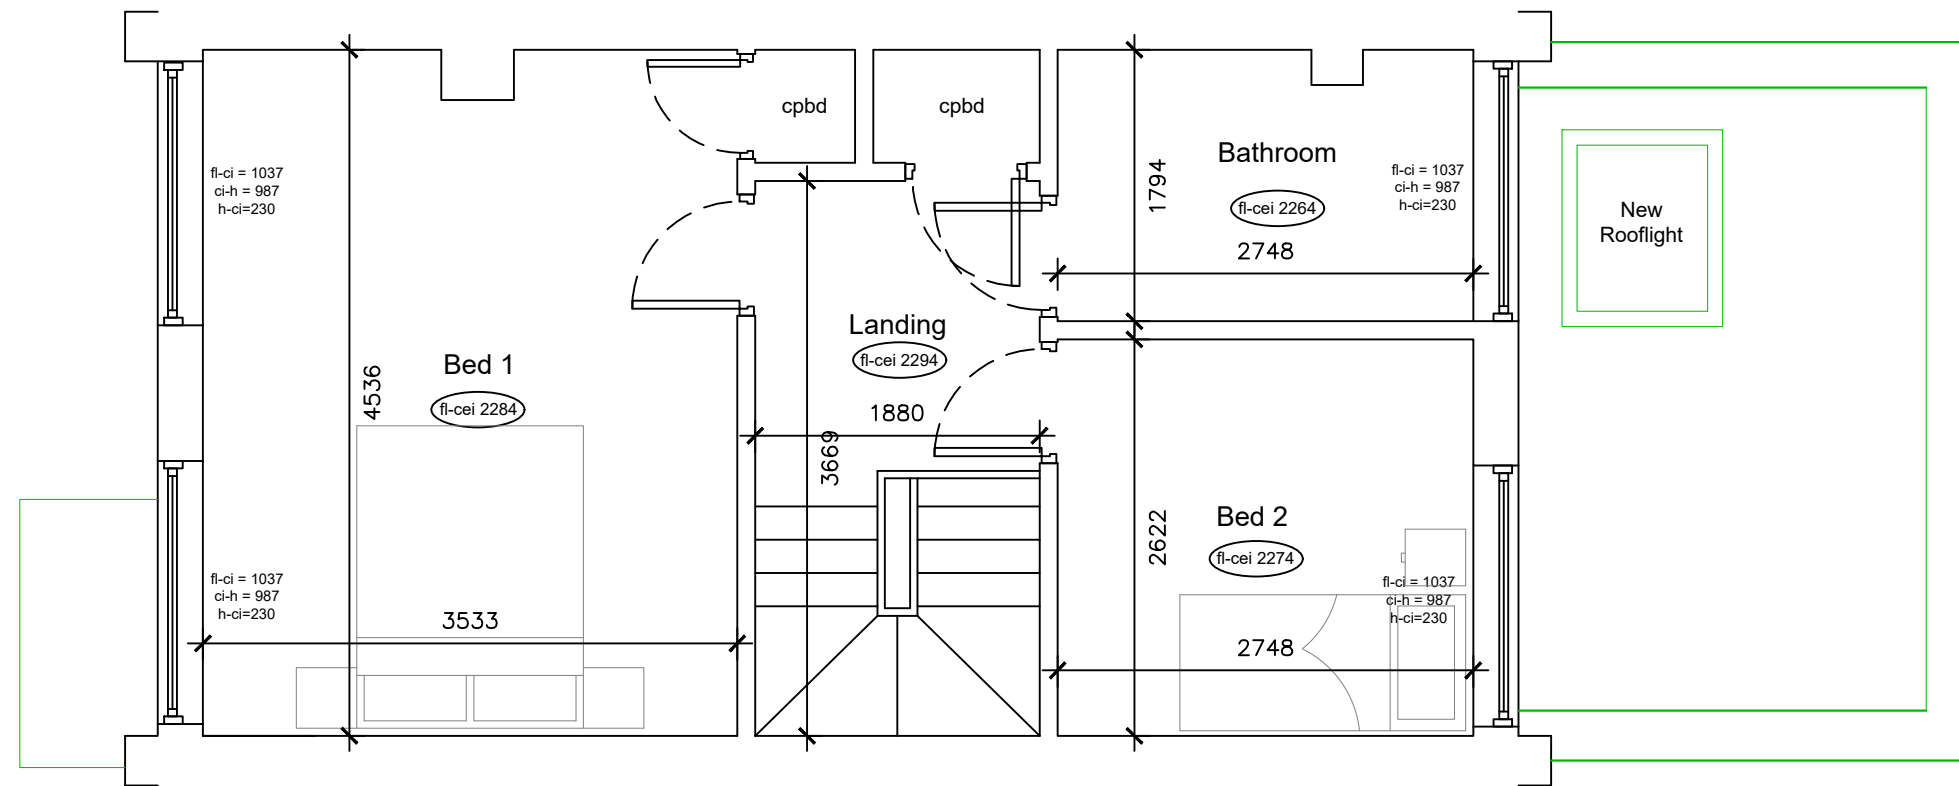


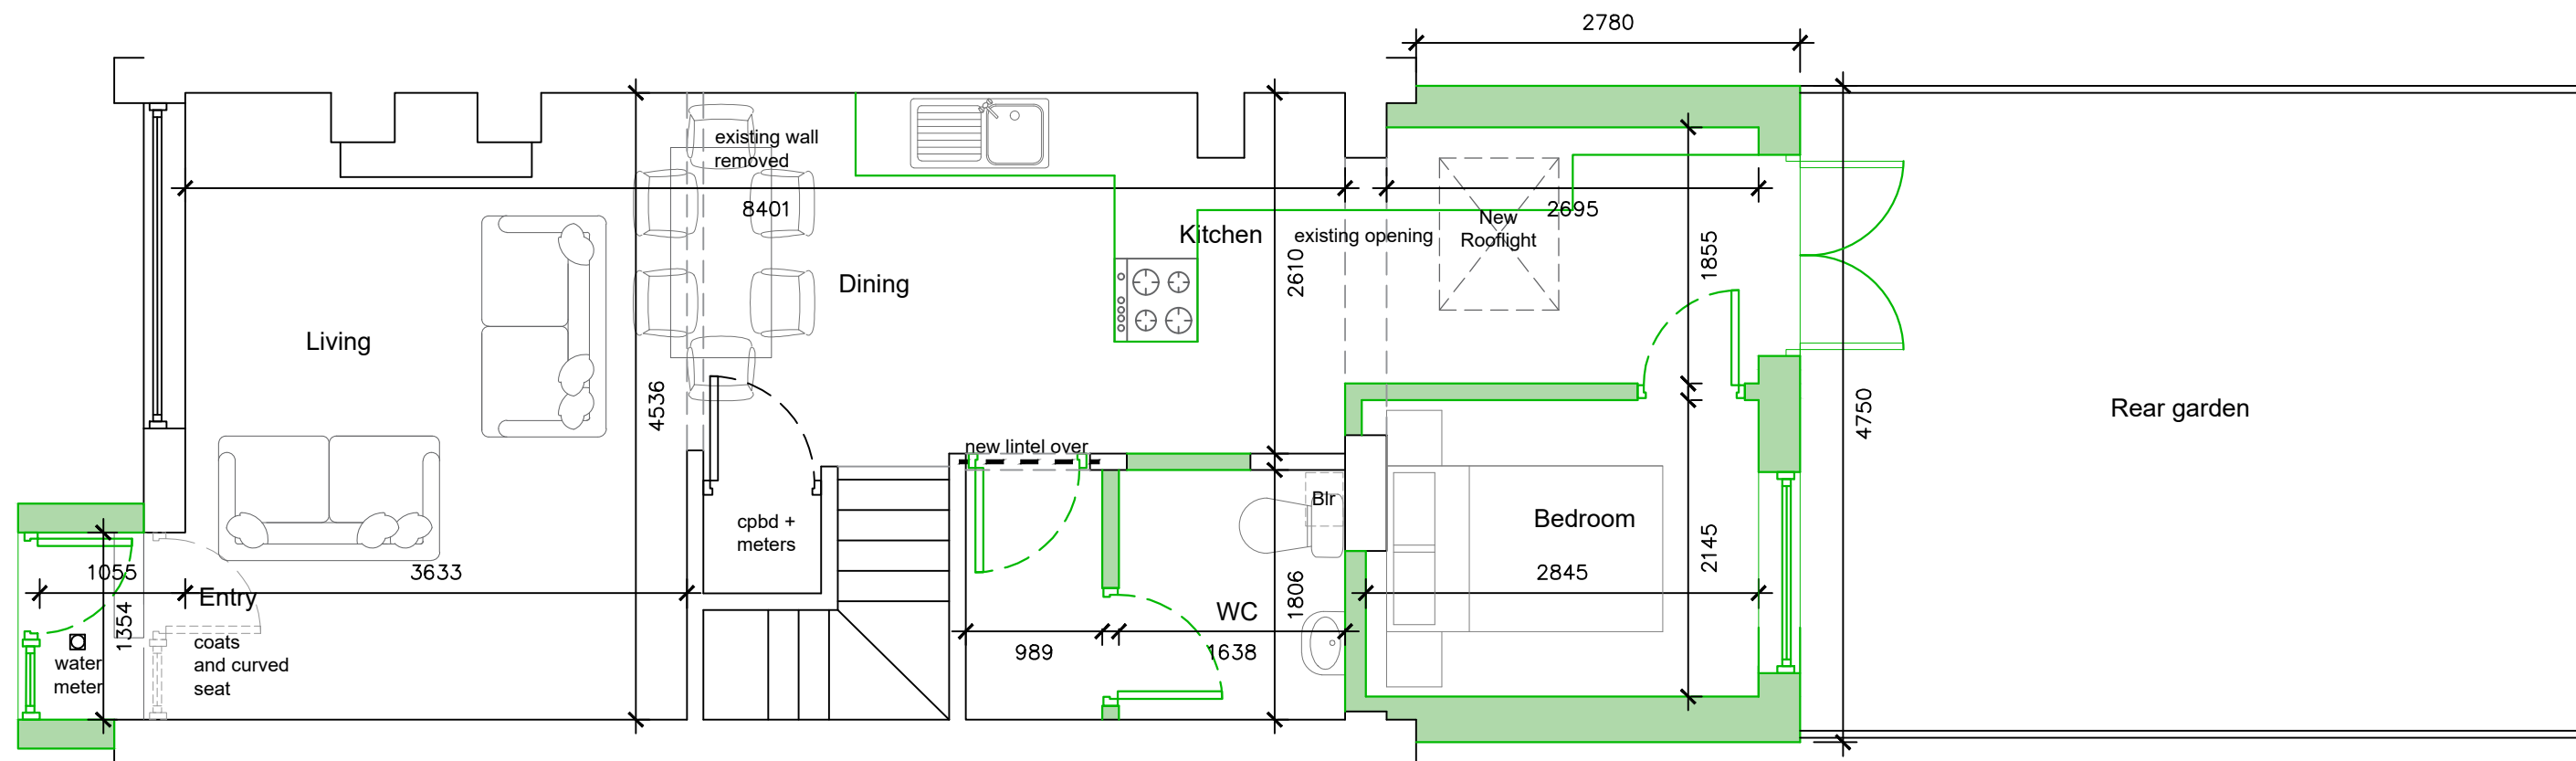

First floor plan

 

Ground floor plan

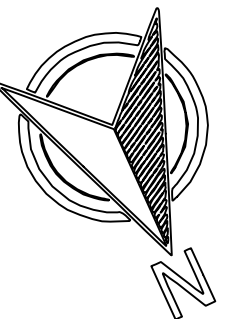

Revision -	
Client	Cristina
Project title	67 Freshbrook Road, Lancing, BN15 8DE
Drawing description	Proposed floor plans
Scale	1:50 @ A2
Date	Nov 2025
Drawing no.	050-05
Revision	F