



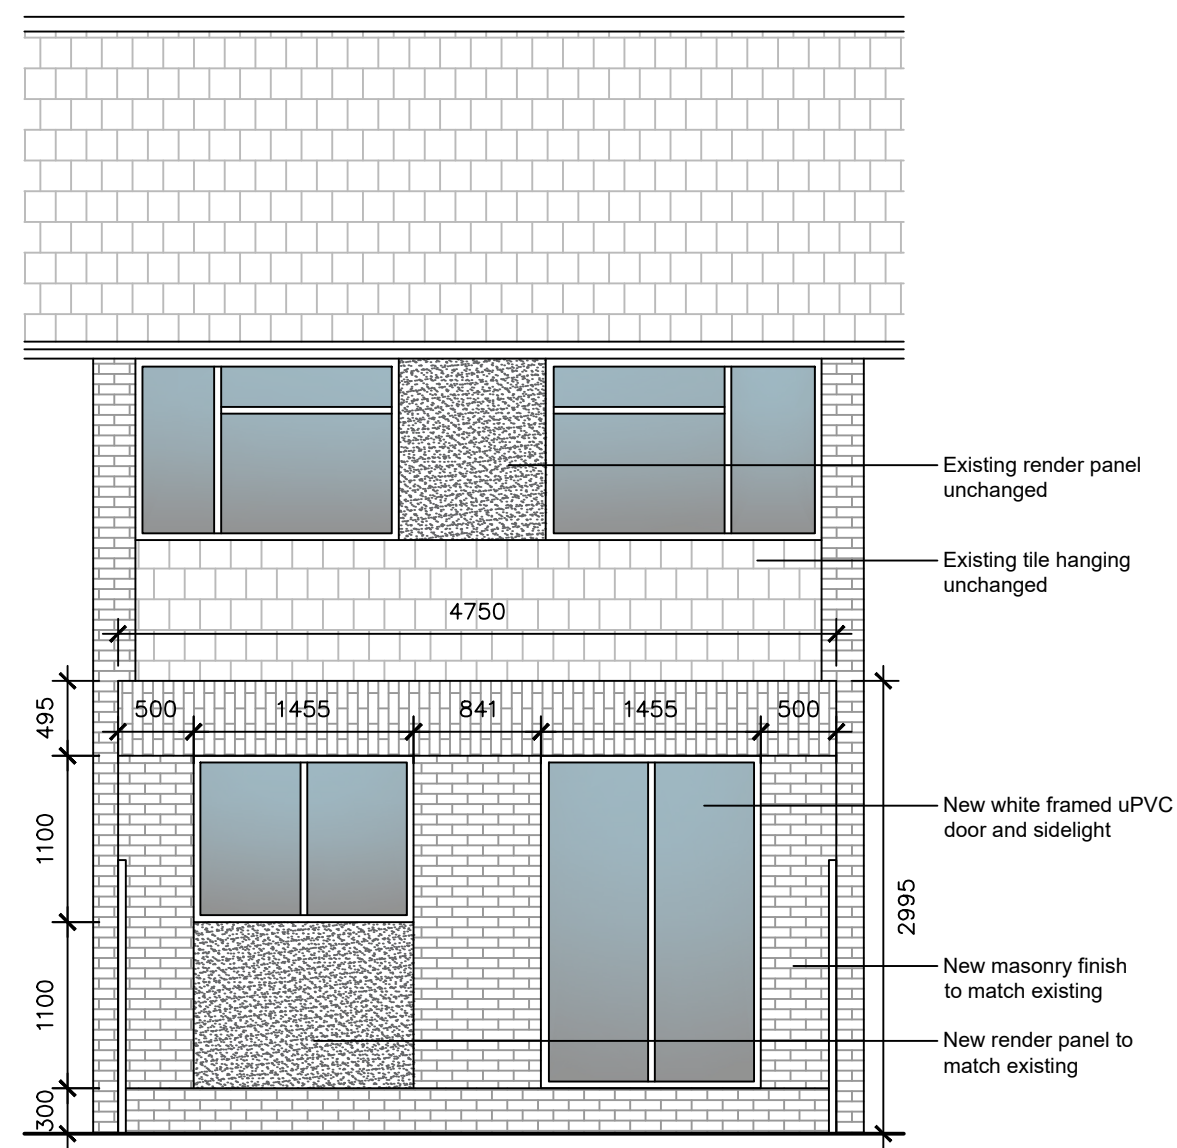


South elevation

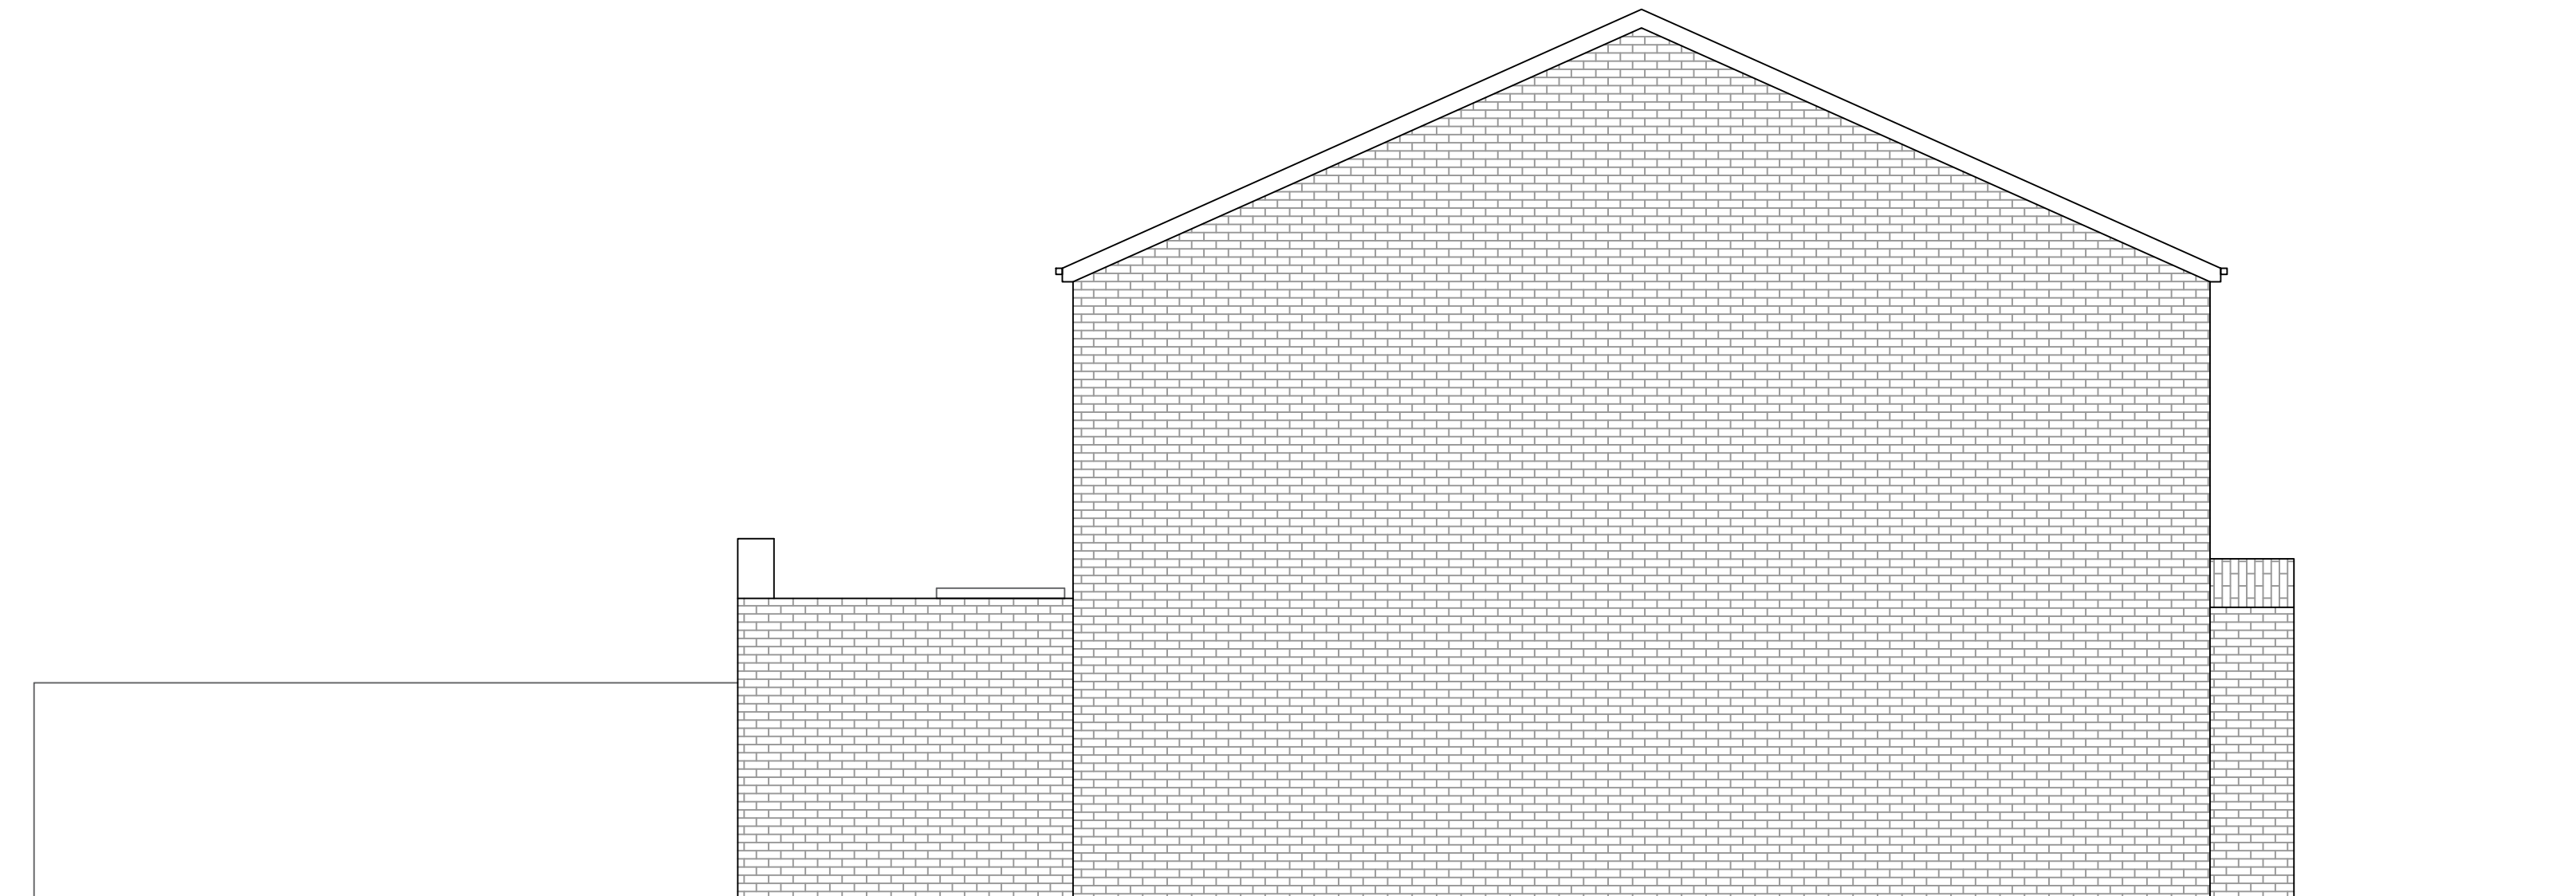


West elevation



North elevation

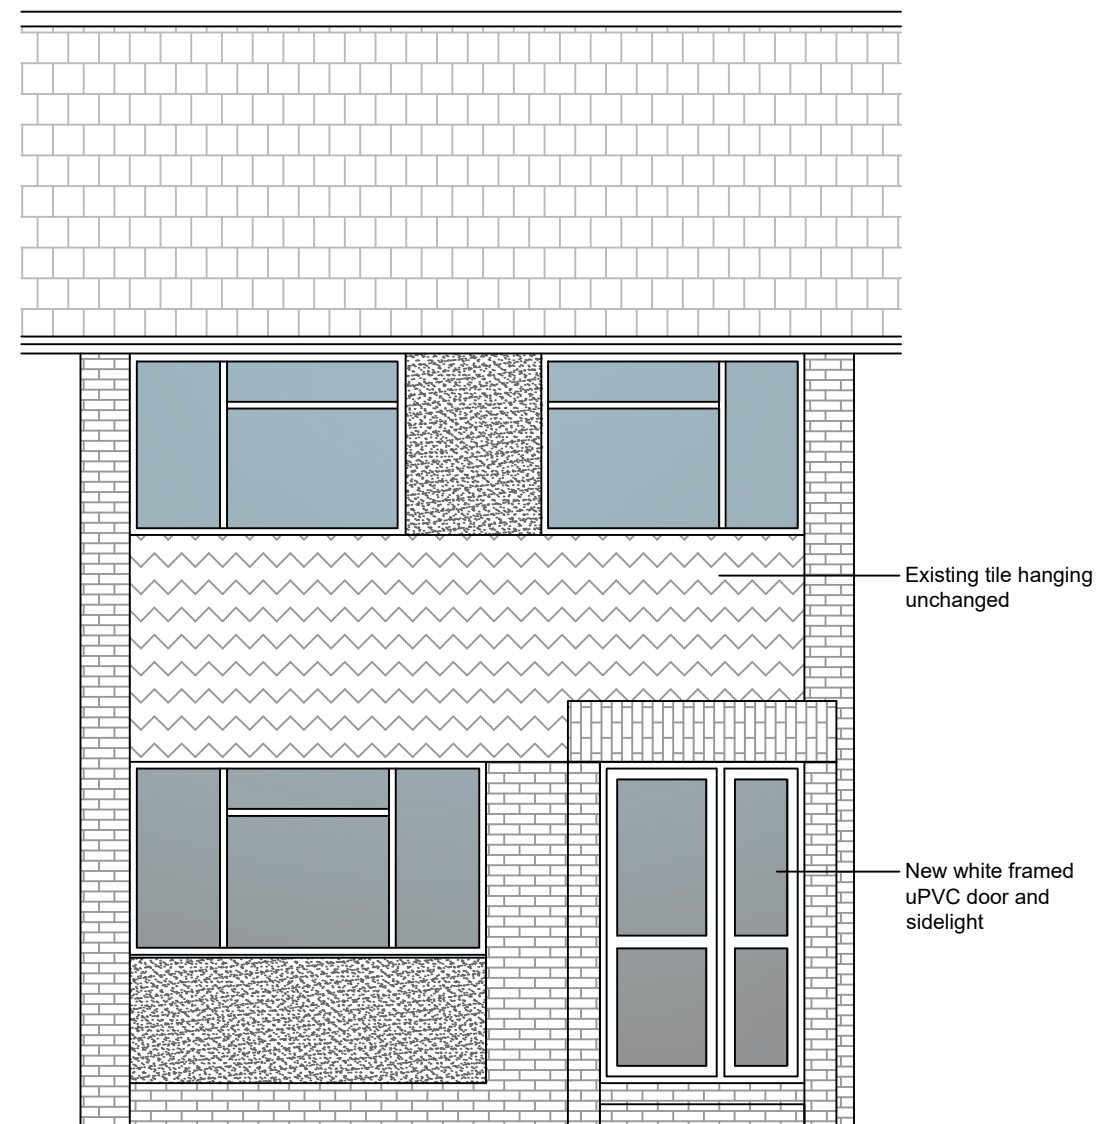

East elevation

 

Revision -

Client
Cristina

Project title
67 Freshbrook Road,
Lancing,
BN15 8DE

Drawing description
Proposed elevations

Scale
1:50 @ A2

Date
Nov 2025

Drawing no.
050-06

Revision
E