




amendments					
rev.	date	comment		auth.	chkd.
-	-	-		-	-

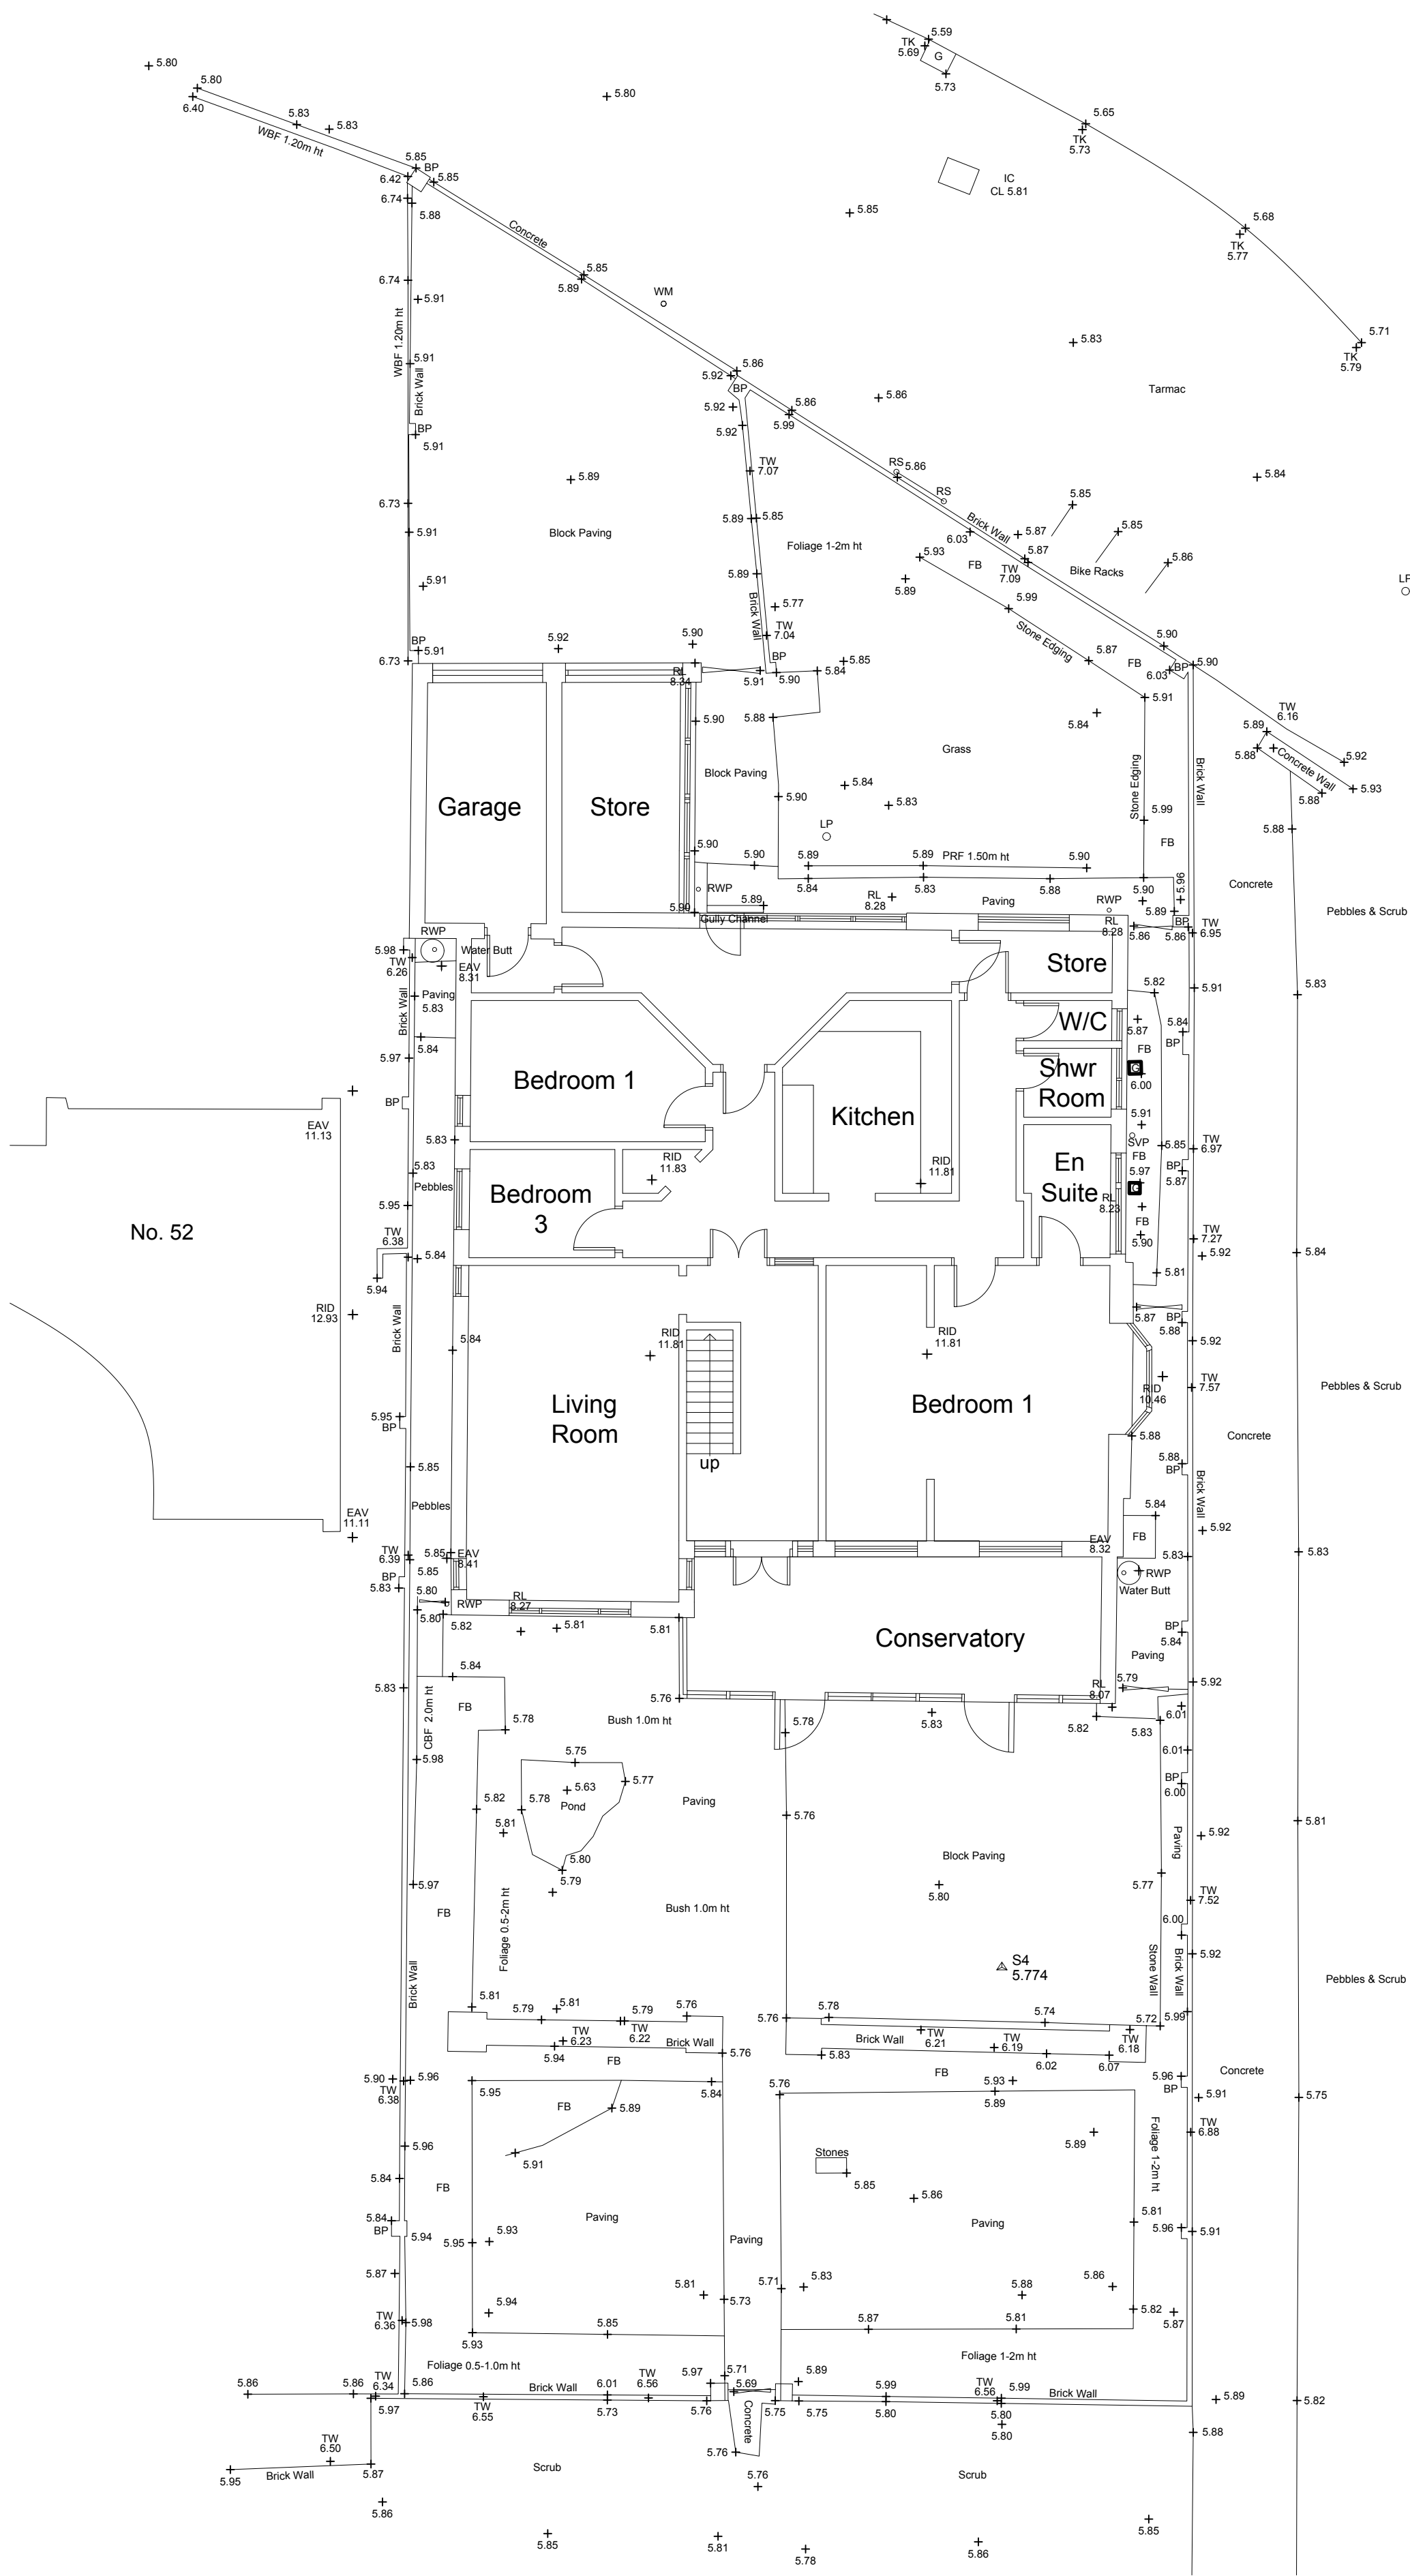



Site/Ground Floor Plan 1:100

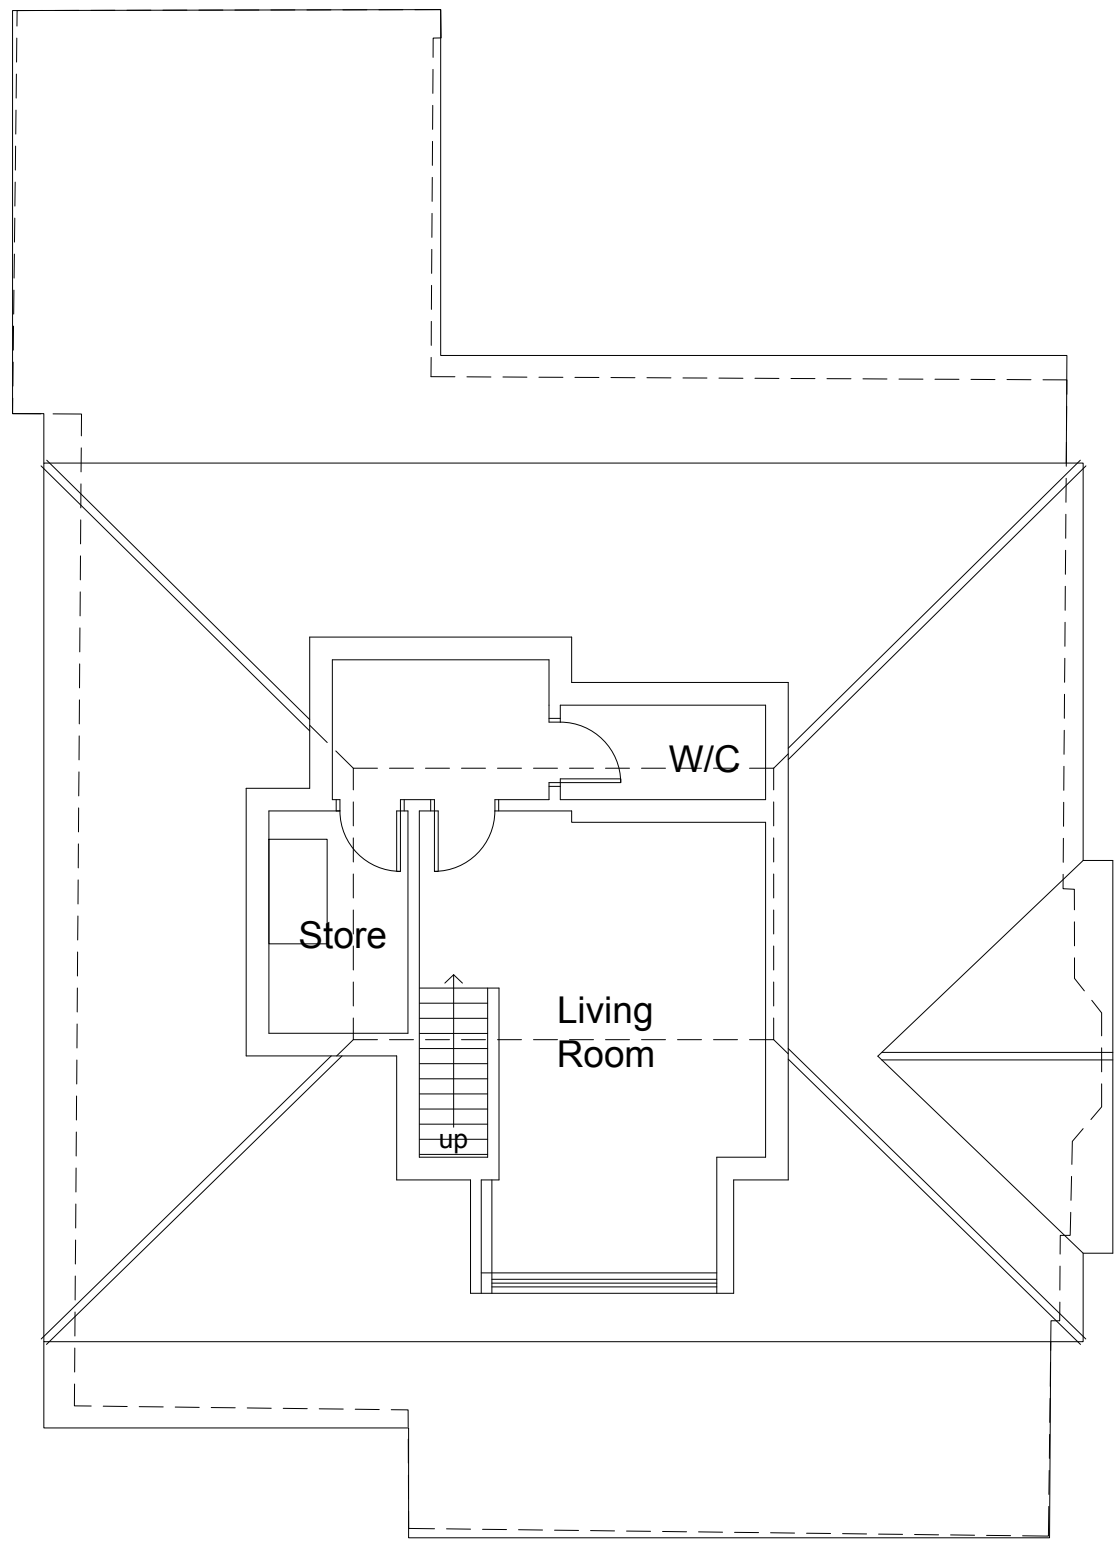


First Floor Plan 1:100

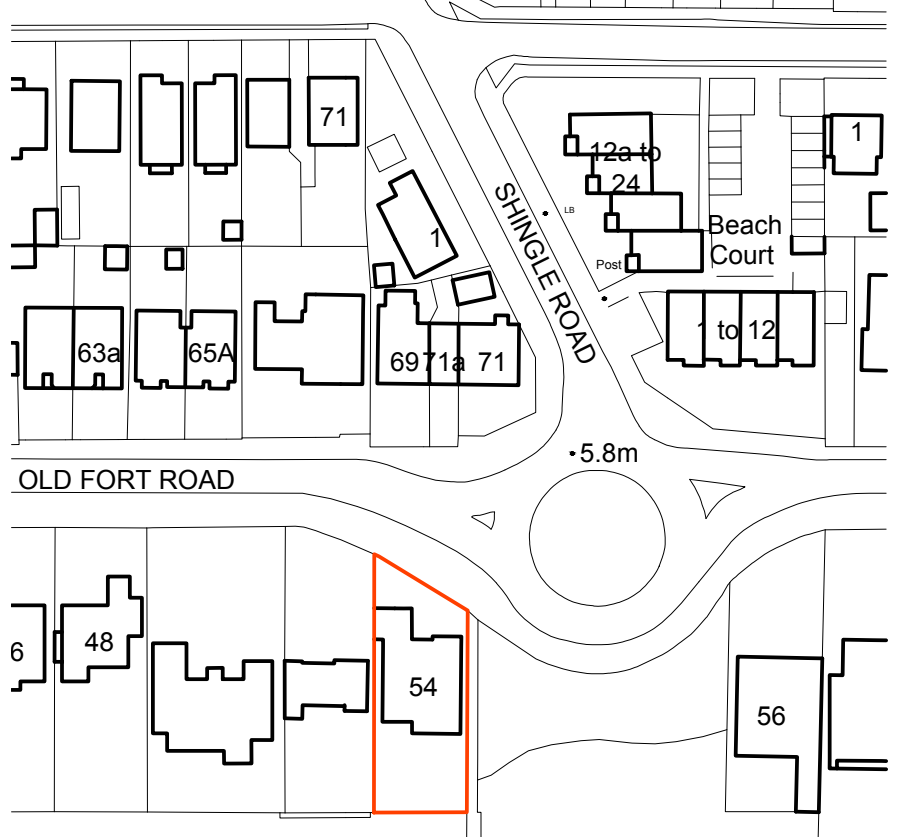

Location Plan 1:1250

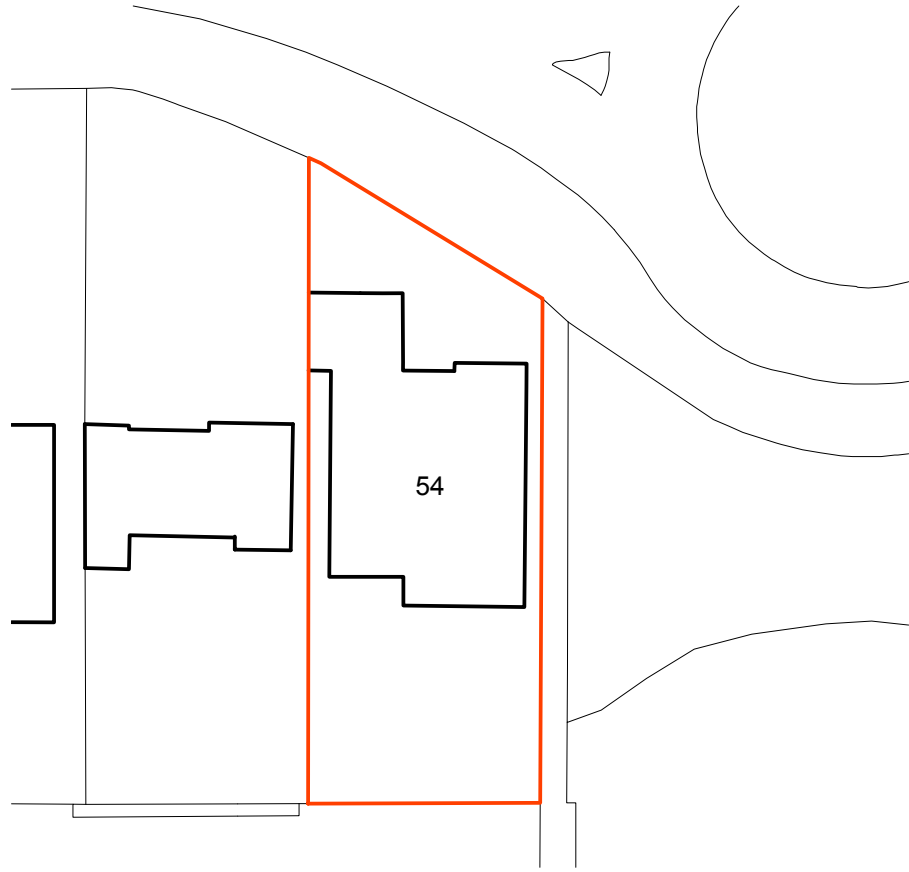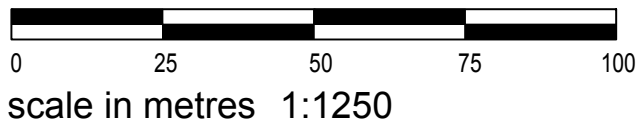

Block Plan 1:500

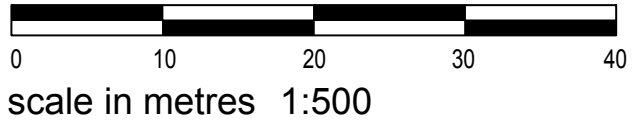

client	Mr Knott	drawing number	0766.EXG.001	revision	-
project	54 Old Fort Road Shoreham-by-Sea BN43 5RJ	drawing title	Existing Location, Block and Floor Plans Measured Survey by Others		
drawn by	Others/ES	checked by	GI	riba work stage	MS
date	April '26	scale/original sheet size	1:100 @ A1		
www.abir.co.uk studio@abirarchitects.co.uk Unit 1, Bala House, St John's Road, Hove, BN3 2FX United Kingdom Company No 06877117 VAT No 971 4147 17		© ABIR Architects Ltd. Check all dimensions on site before work is undertaken. All goods, materials and workmanship to conform with current building regulations, BSS and COP's.			

