

 
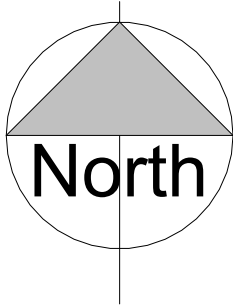
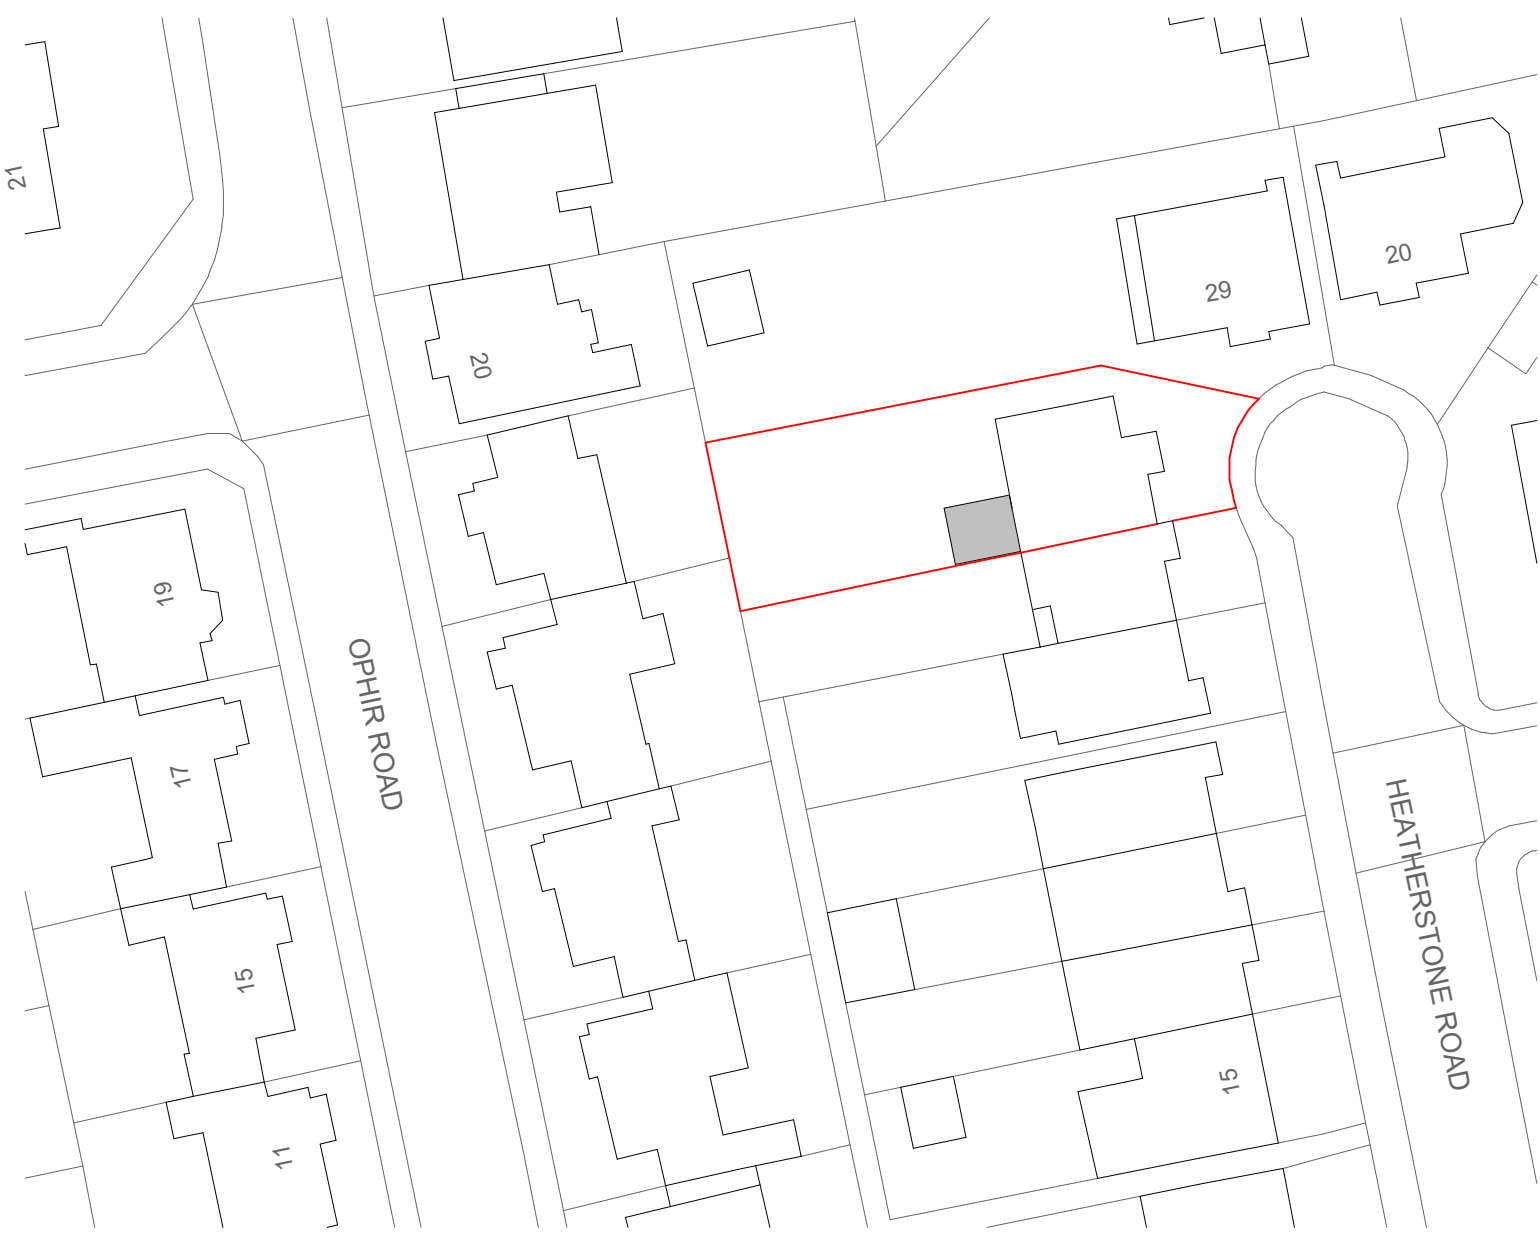


Site Plan 1:1250

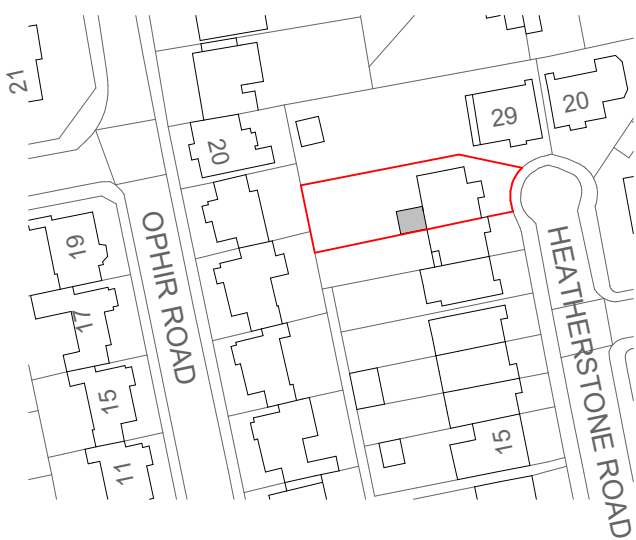

Site Plan 1:500

 

Revisions

Drawing Number2026/49

Sheet1 of 1

SizeA3

Scale1:500, 1:1250

Project

Site Plan
March 2026

Job Title

27 Heatherstone Road
Worthing
West Sussex
BN11 2HD

Do Not scale from this drawing except for planning as photocopies will be subject to distortion
Drawings to be read in conjunction with all other Designers and structural engineers contract drawings and specifications:
Any discrepancies must be brought to the attention of the Designer immediatally
The contractor must verify all dimensions by site measurement before ordering materials or manufacturing components
Substitute materials and products to those named will be acceptable if proven to be of equal or higher performance and not in conflict with other elements

M.J.Humphrey
Ltd

 RICS

cabe
chartered association
of building engineers

Mel Humphrey MRICS
9 Aldsworth Avenue
Goring By Sea
West Sussex
BN12 4XQ

Adam Humphrey MCIOB
21 Pendine Avenue
Worthing
West Sussex
BN11 2NA

Mel@mjhumphrey.co.uk
07701055182

Adam@mjhumphrey.co.uk
07812419142