




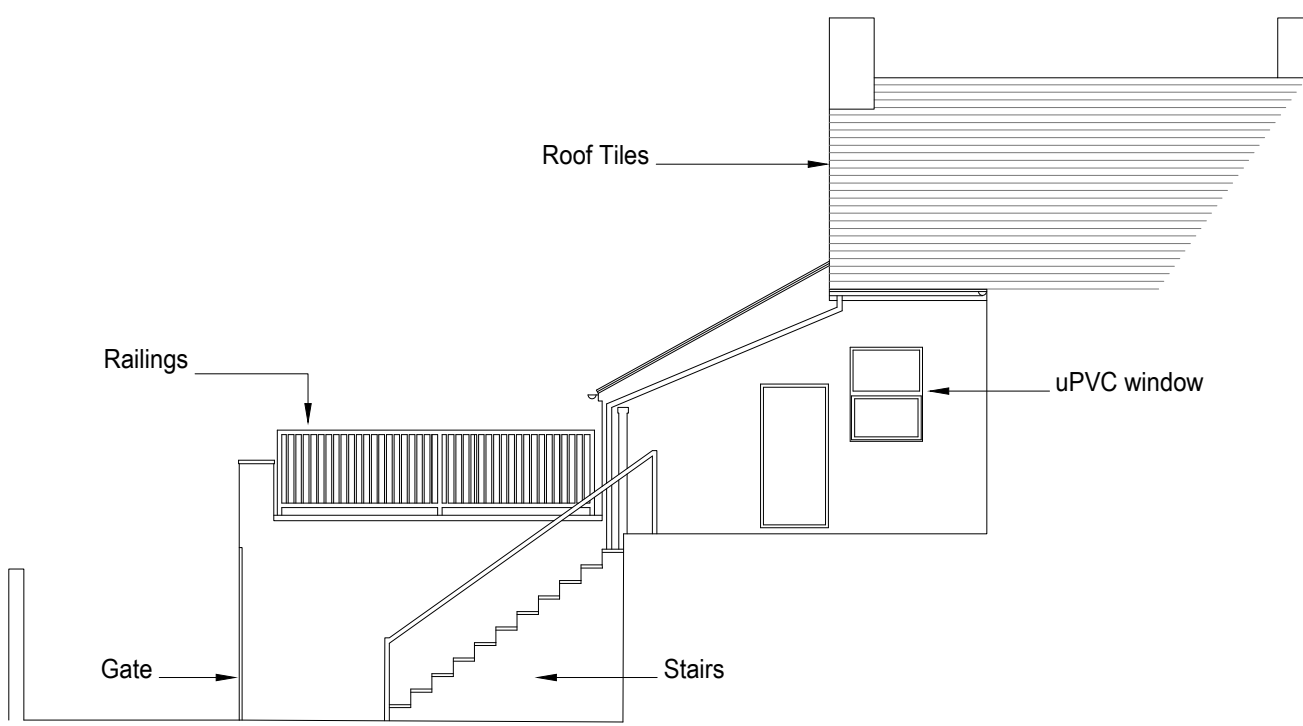

Existing Partial Side Elevation (East) 1:100

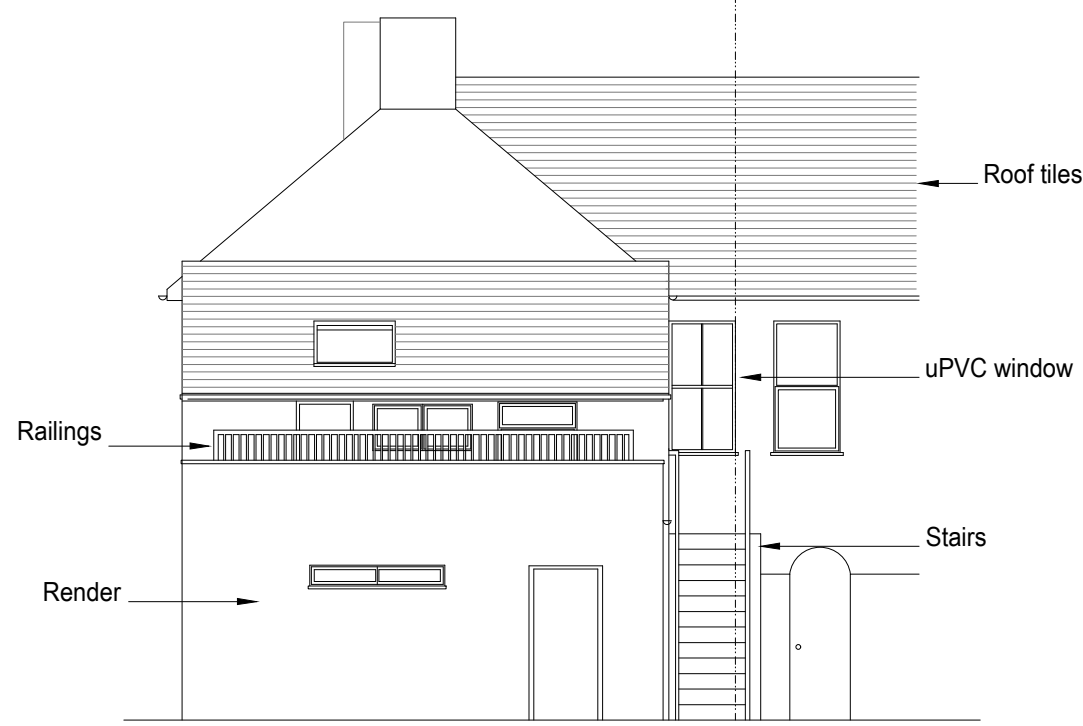


Existing Rear Elevation (South) 1:100

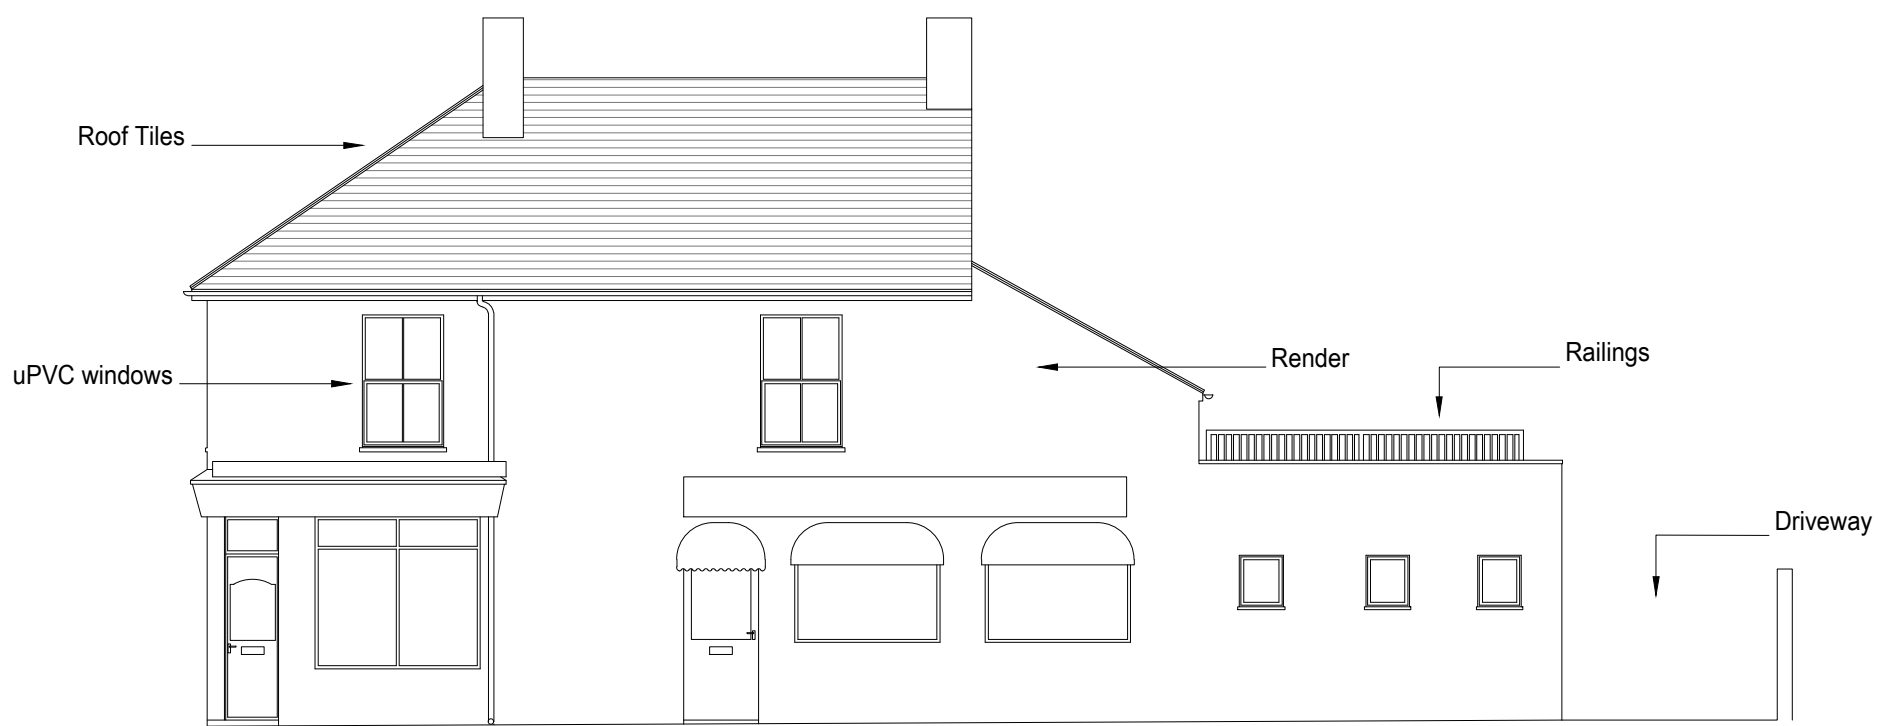


Existing Side Elevation (West) 1:100




Existing Front Elevation (North) 1:100

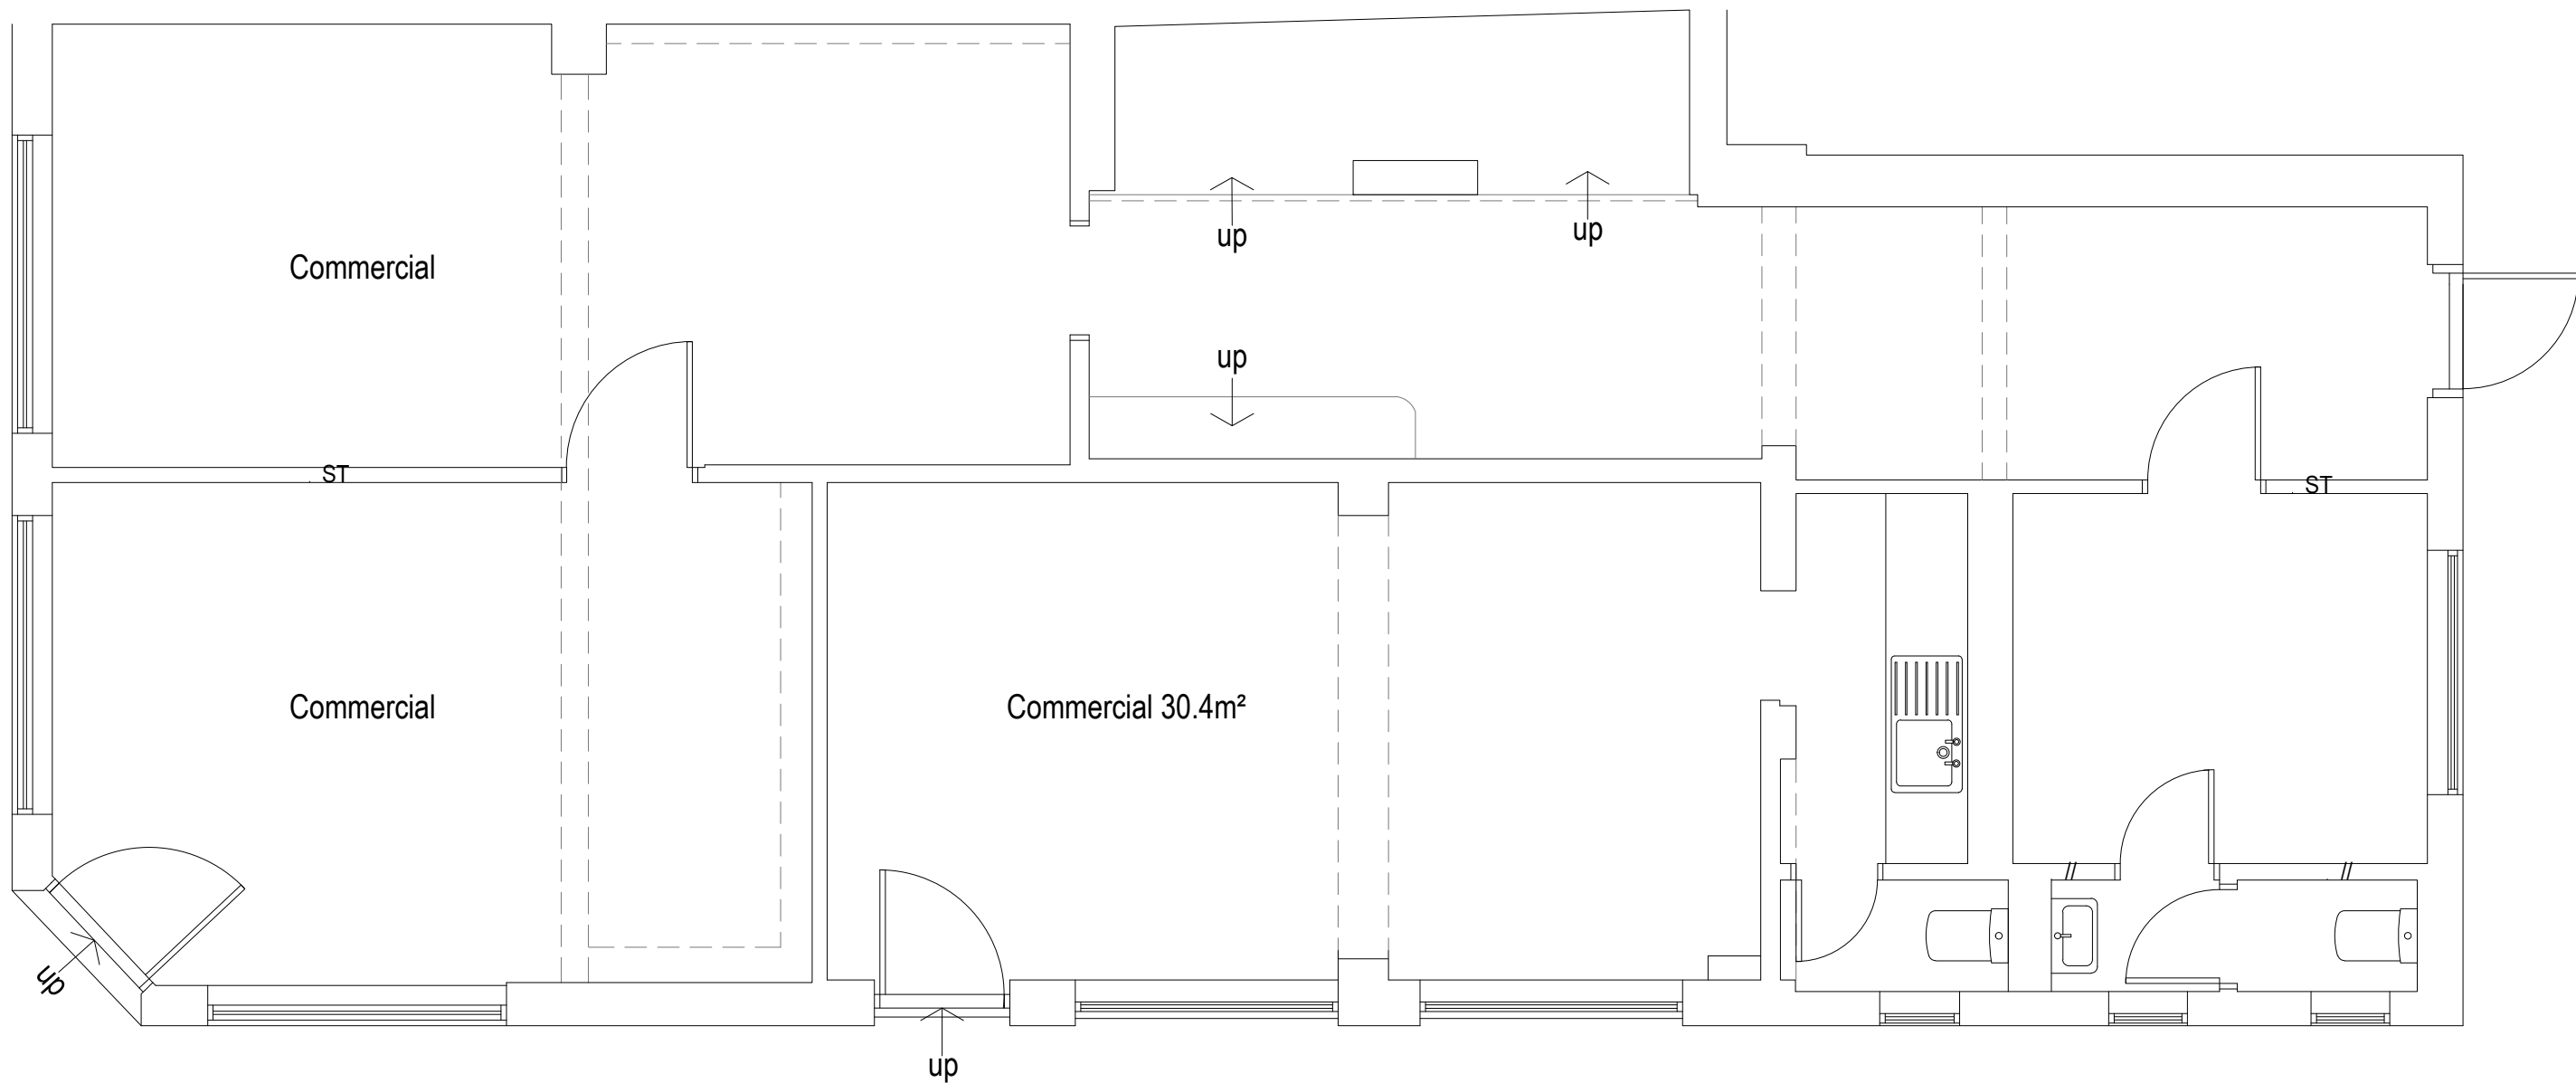

Existing Ground Floor Plan 1:50

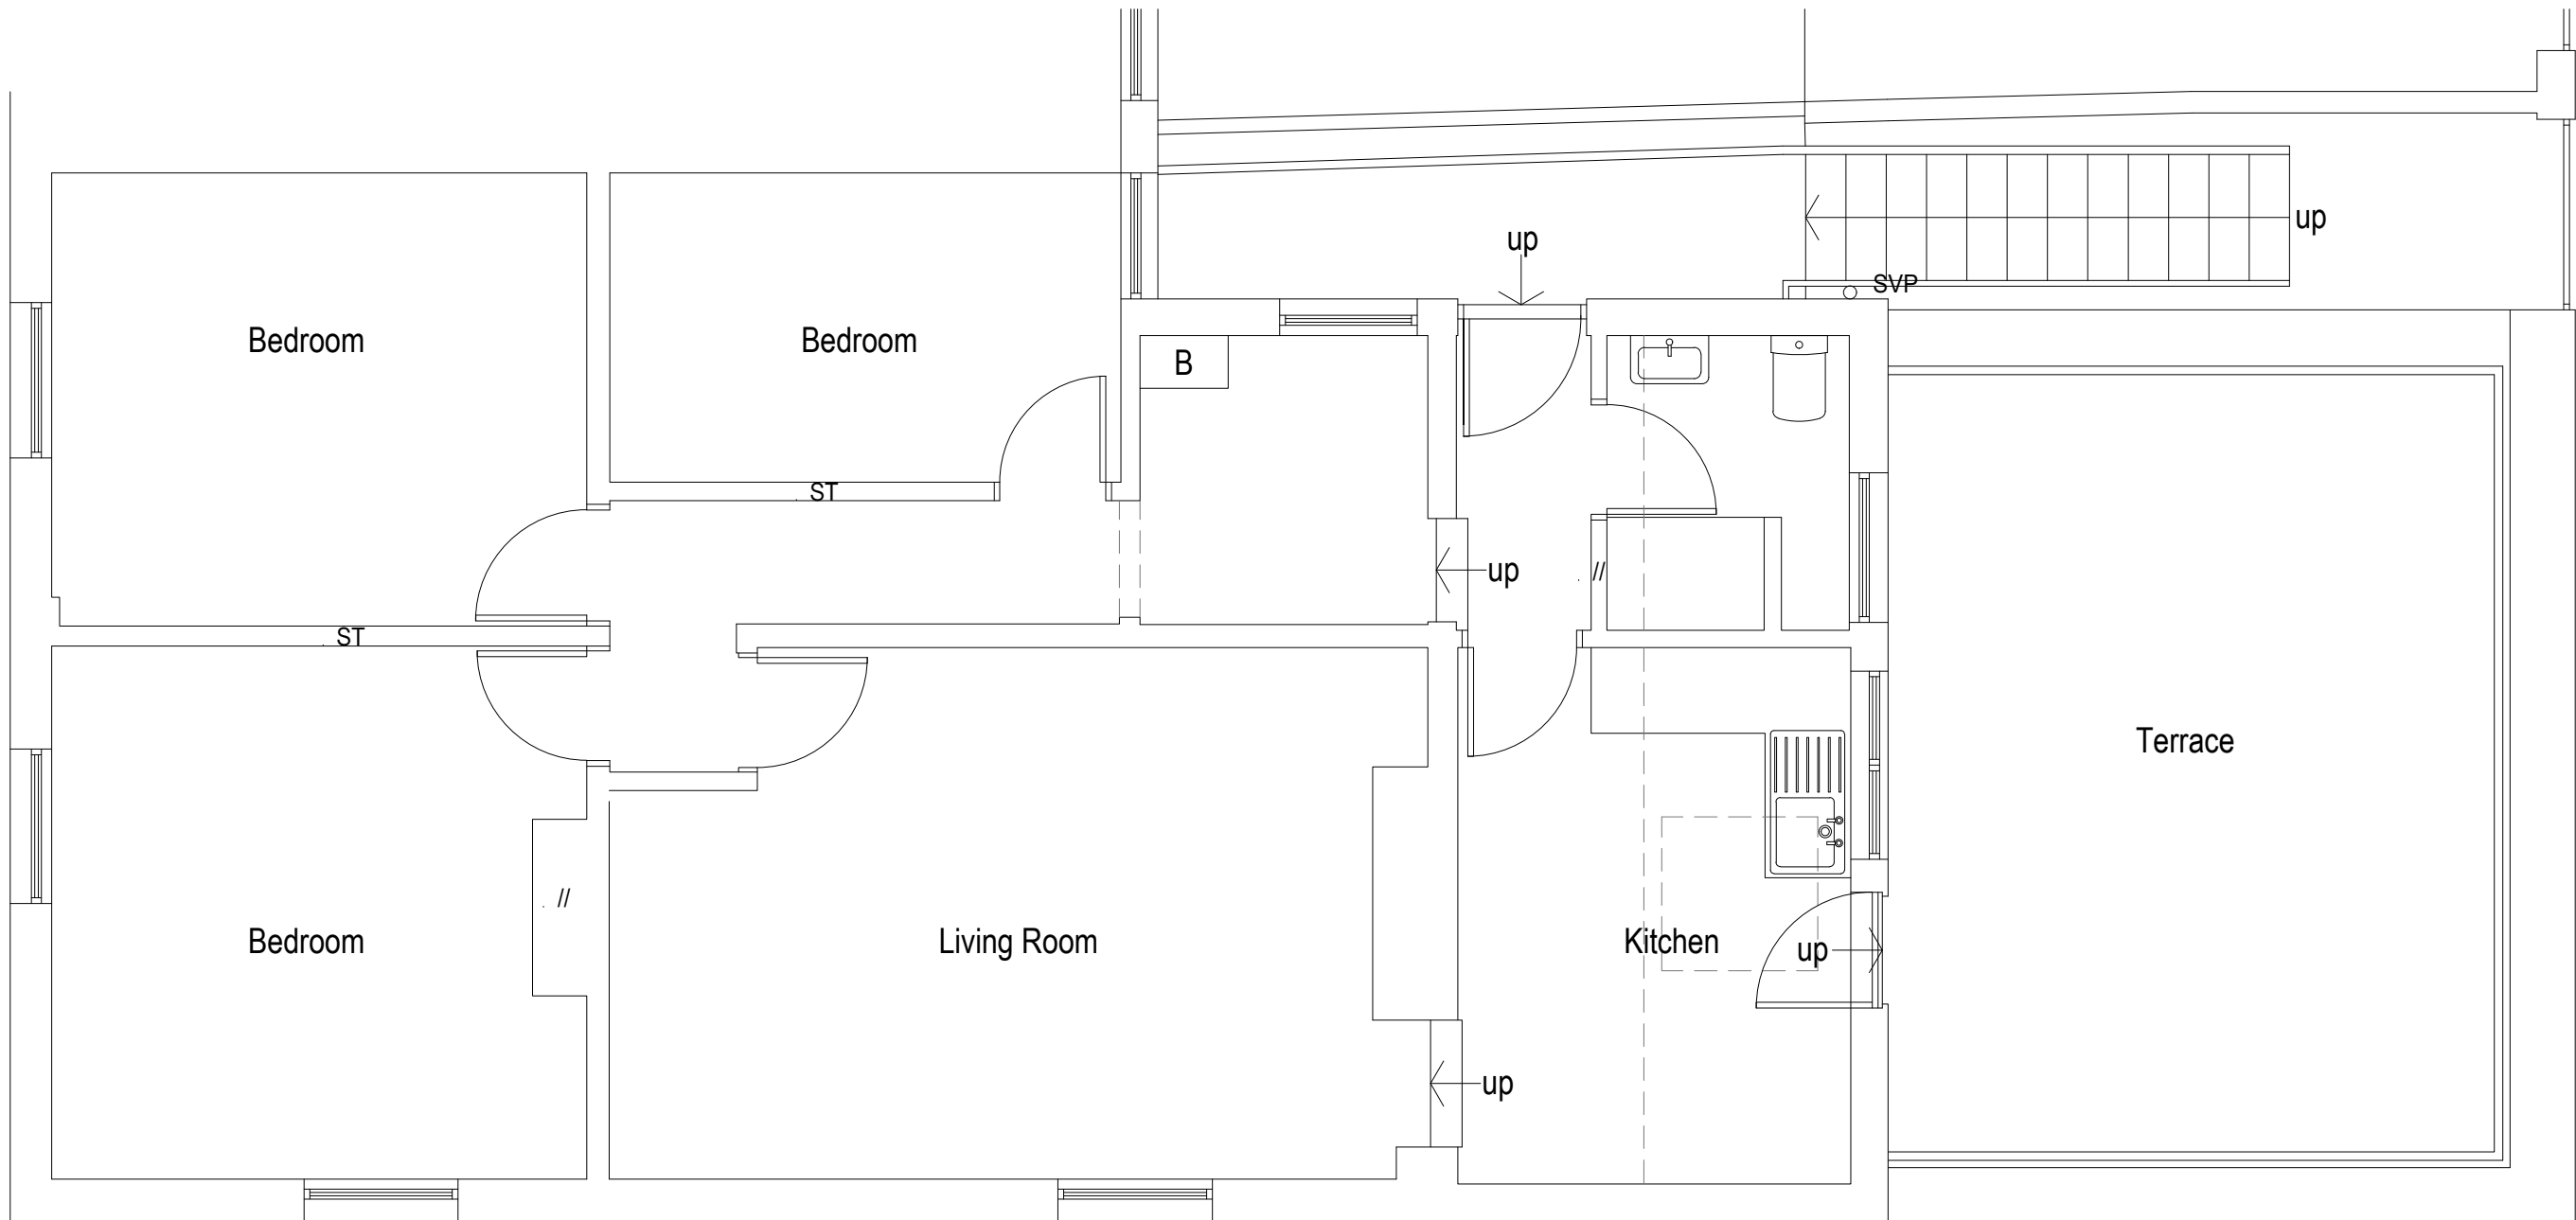

Existing First Floor Plan 1:50

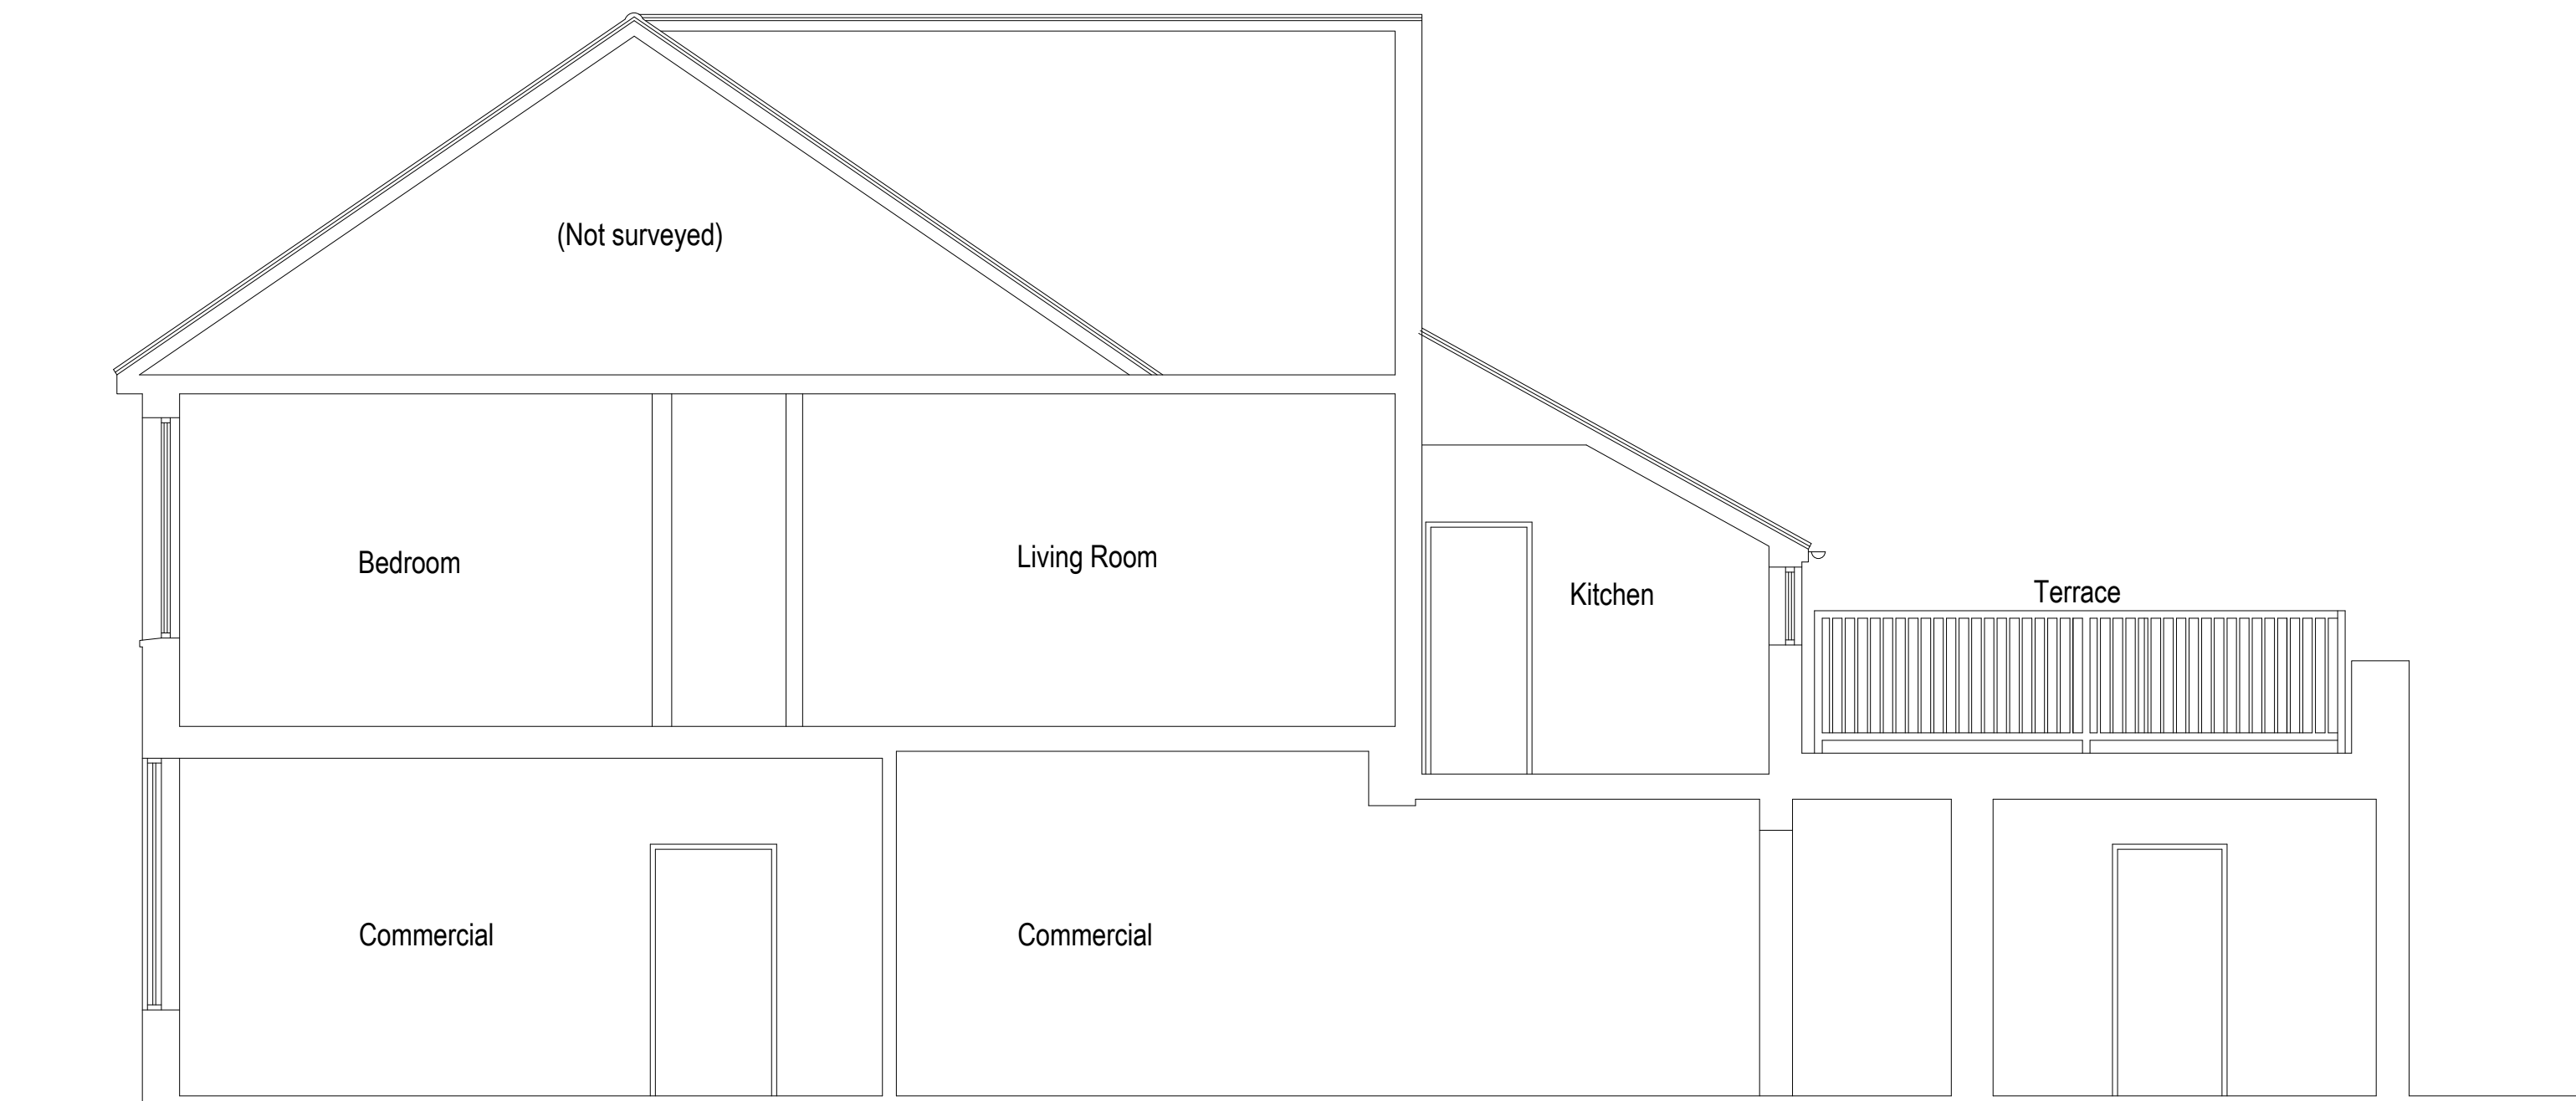

Existing Section 1:50




Location plan 1:1250



1:1250

1:100

 

1:50



amendments	
client	Sussex Urban Quarters
project	30 Lyndhurst Road Worthing West Sussex BN11 2DF
project ref.	3097
drawing No.	01
drawing title	Existing
drawn by	KL
date	Apr 26
scale	1:50/100@ A1
	www.bpmnet.co.uk info@bpmnet.co.uk
Do not scale off drawing, check all dimensions on site before all work is commenced	