



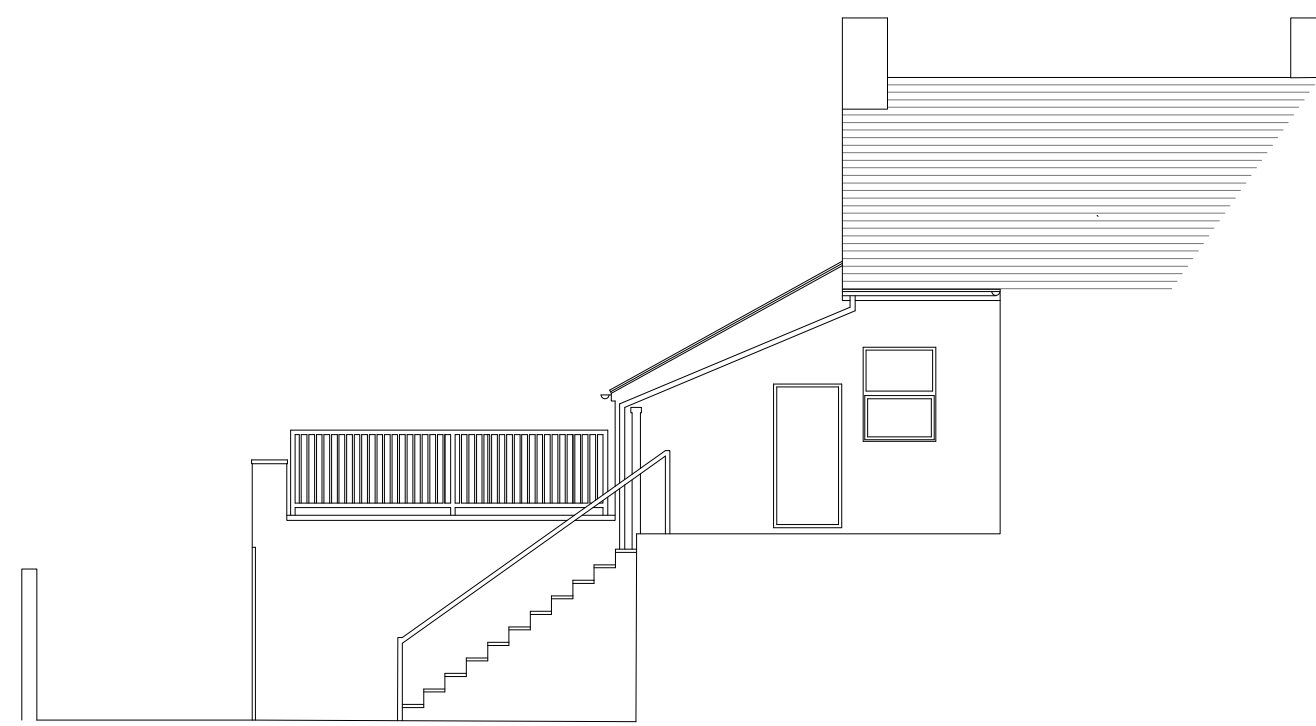

Proposed Partial Side Elevation (East) 1:100

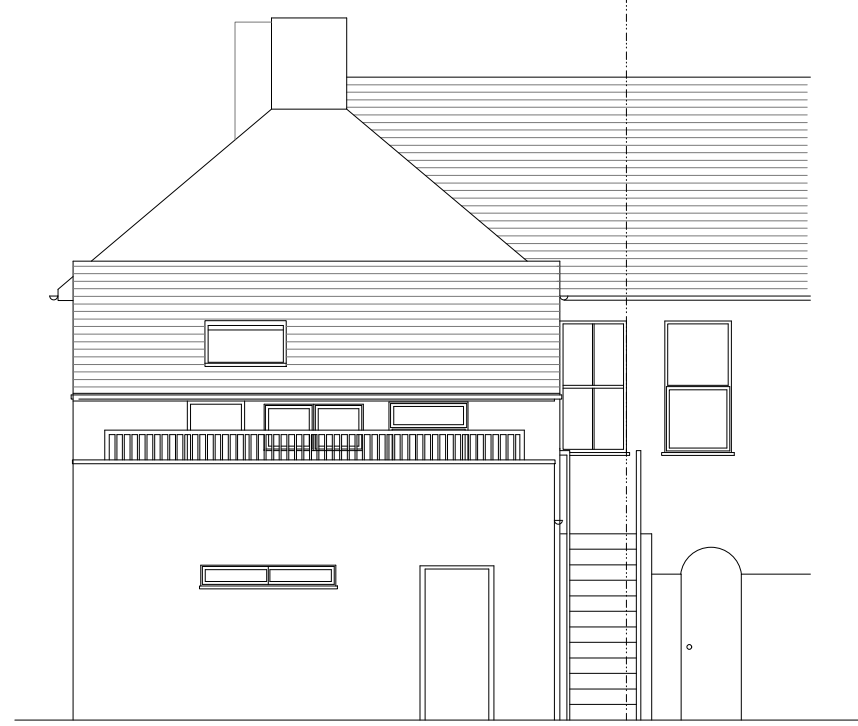

Proposed Rear Elevation (South) 1:100



Proposed Side Elevation (West) 1:100




Proposed Front Elevation (North) 1:100



Proposed Ground Floor Plan 1:50



Proposed Section 1:50

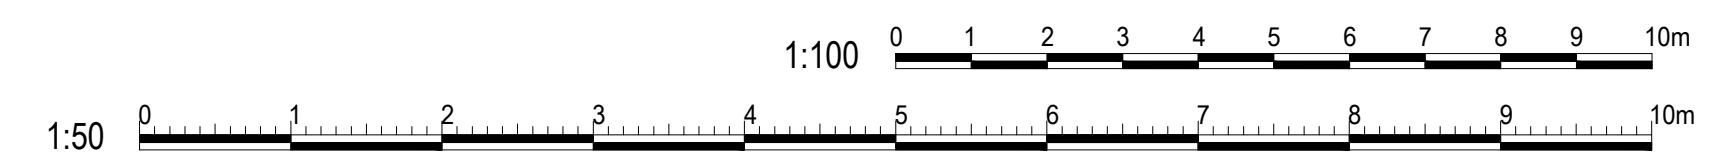

amendments	
client	Sussex Urban Quarters
project	30 Lyndhurst Road Worthing West Sussex BN11 2DF
project ref.	3097
drawing No.	02
drawing title	Proposed
drawn by	J Boys
date	Mar 26
scale	1:50/100@ A1
www.bpmnet.co.uk info@bpmnet.co.uk	
Do not scale off drawing, check All goods materials workmanship to all dimensions on site before all conform with current building regs work is commenced BSS and COP's	