




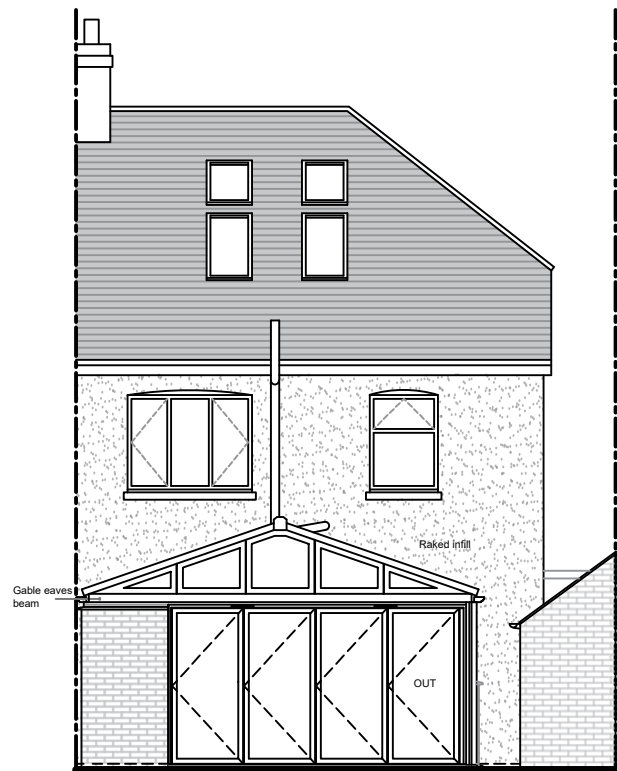

South Elevation

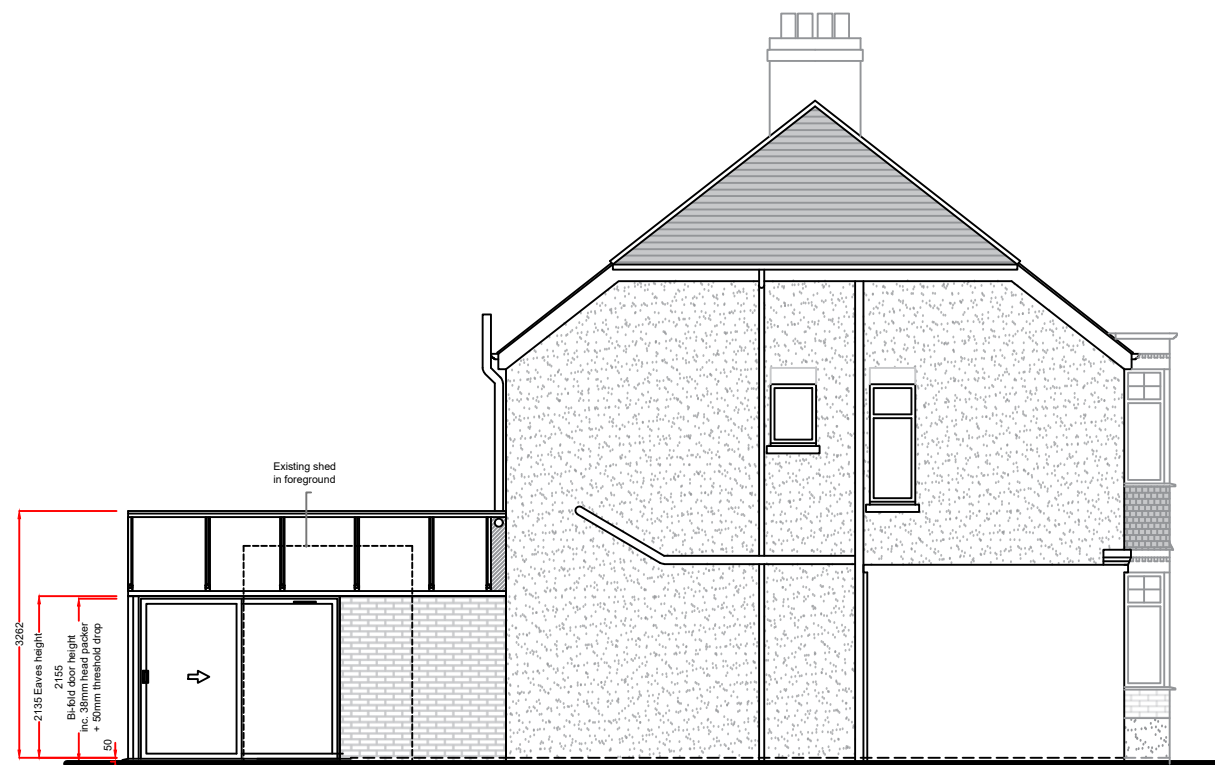

East Elevation

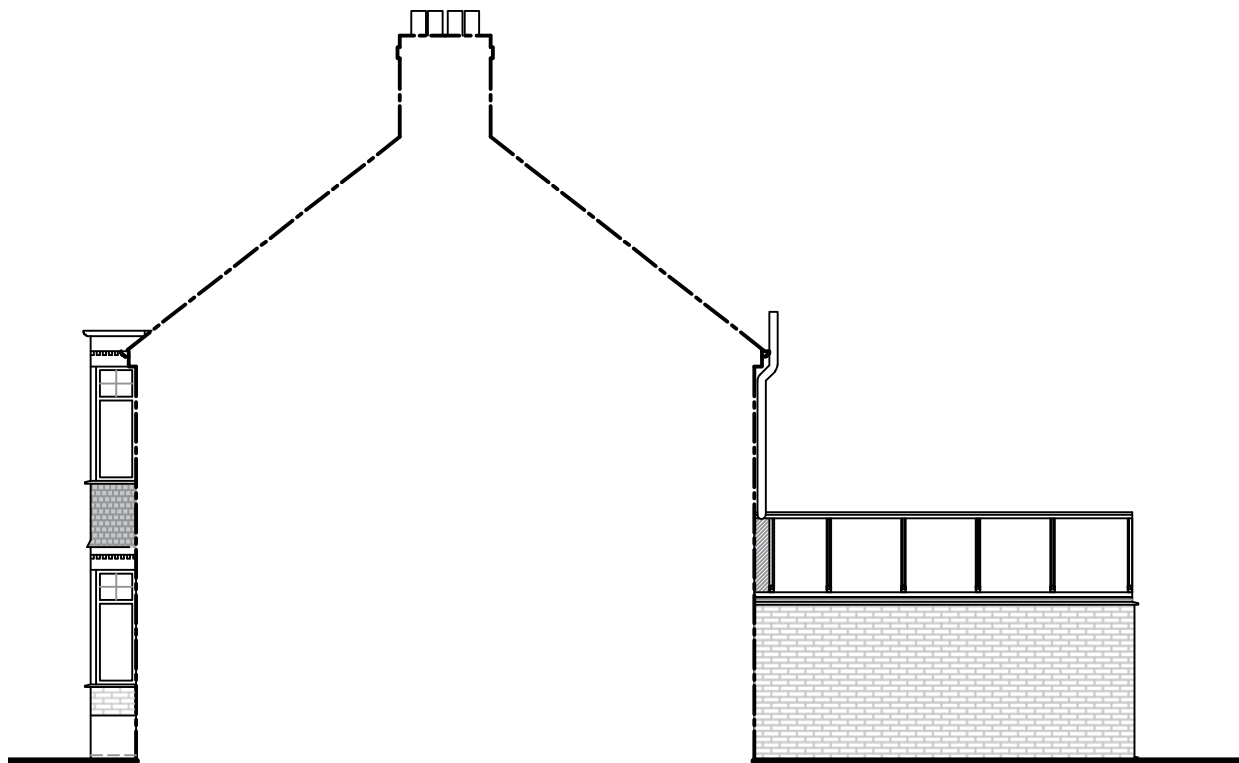

West Elevation

Notes:

All glazing to be toughened glass.
Trickle vents are 4000m2 where shown (Bi-fold door).
Trickle vents are 5000m2 where shown (patio door).
Any drawings or plans depicted make no allowance for the provision of any tie bars within the roof of the proposed Living space. This can only be determined once the roof is put into manufacture.
Part physical barrier to remain (Study)
Existing opening and Lintel to remain (Study)
Existing opening and Lintel to remain (Kitchen)
These drawings are the property of Anglian Home Improvements and must not be used, distributed, loaned or copied without the express permission of Anglian Home Improvements.
All dimensions are in millimetres (mm) unless noted otherwise.
Do not use for base laying purposes
Produced on A3 paper

Product Specification:

Roof:
Roof Type: **Aluminium Rafter with PVCu Capping**
Roof Glazing: Solarroof Glass
Obscure Glass: N/A
Roof external colour: **WHITE**
Roof Internal colour: **WHITE**

Frames/Doors:

Frame type: **High Impact PVCu Mainframe**
External Colour : **WHITE**
Internal Colour : **WHITE**

E	09/04/26	Unit veranda section removed + projection reduced to 5000mm	SDr
D	16/03/26	Unit RHS frames amended to comply with UPA requirements	SDr
C	23/01/26	New physical barriers by Anglian removed, existing door+window to study remove and new opening done, night vents added for building regulation	SDr
B	19/01/26	Existing and proposed roof layout added	SDr
A	15/01/26	Compass and compass notation added	SDr
Rev.	Date	Description	Initials



TELEPHONE: 0800 093 3015

V04 September 2024

Drawing title: Proposed Elevations		
Contract No. : 900-17601		Page 4 of 4
Proposed: PVCu Conservatory At: 48 KINGSLAND ROAD WORTHING WEST SUSSEX BN14 9ED		
Drawers initials: SDr	Scale : 1:100	Date: 06/01/26

4 3 2 1 0 1:50 Scale Bar 1:100 0 1 2 3 4 5 6 7 8 9 10