




All work to comply with building regulations and planning consent.
Workmanship and materials to comply with British standards and code of practice.
Scaled dimensions are approximate, take exact dimensions from site.
This drawing was prepared for local authority approval and not as a working drawing.
LOCAL AUTHORITY MAY SCALE THE DRAWING
Any deviation from the drawing to be agreed with the local authority.
Any queries to be agreed prior to construction.
See separate details for Structural engineers calculations

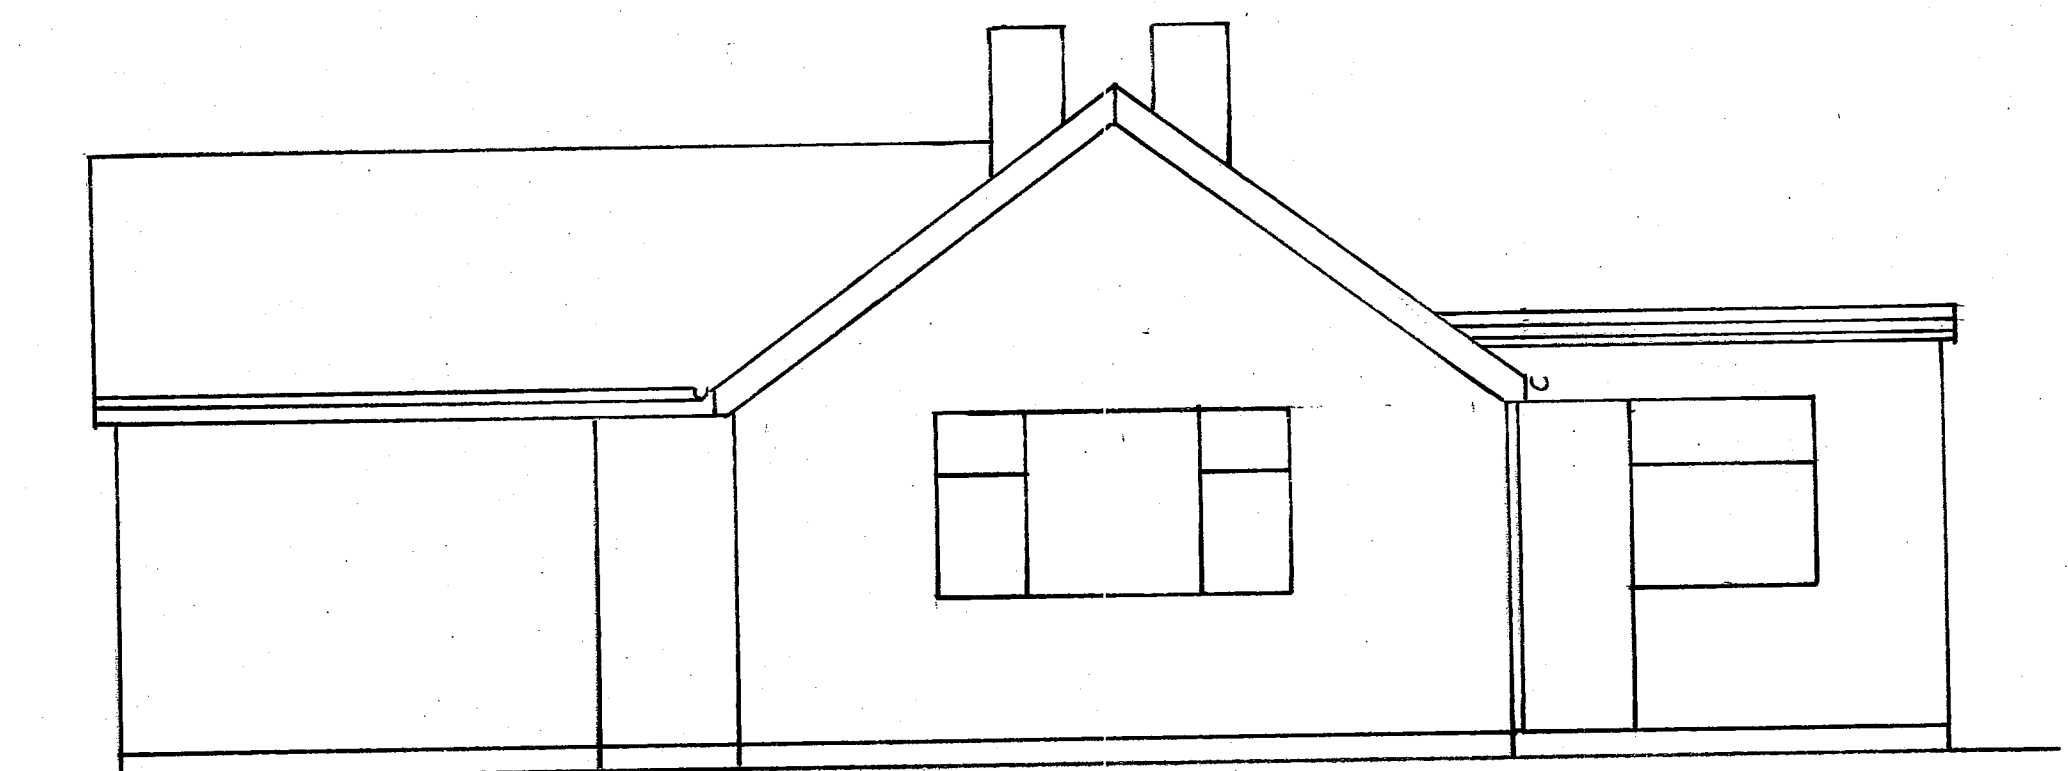


SIDE ELEVATION (WEST) 1:50 AT A1

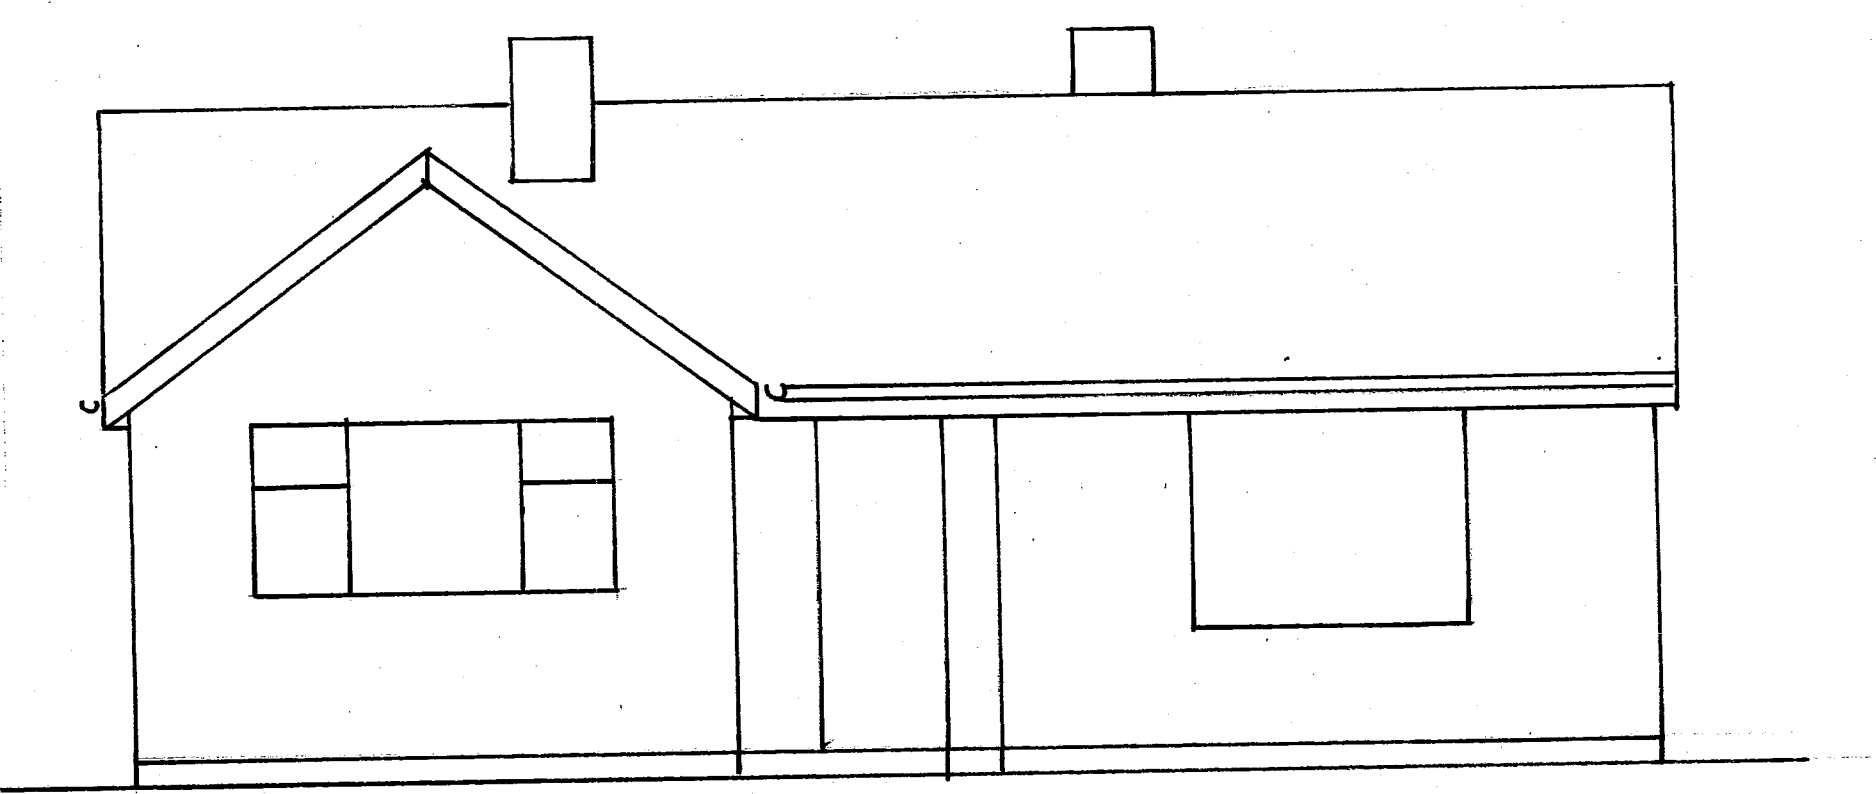


FRONT ELEVATION (NORTH) 1:50 AT A1

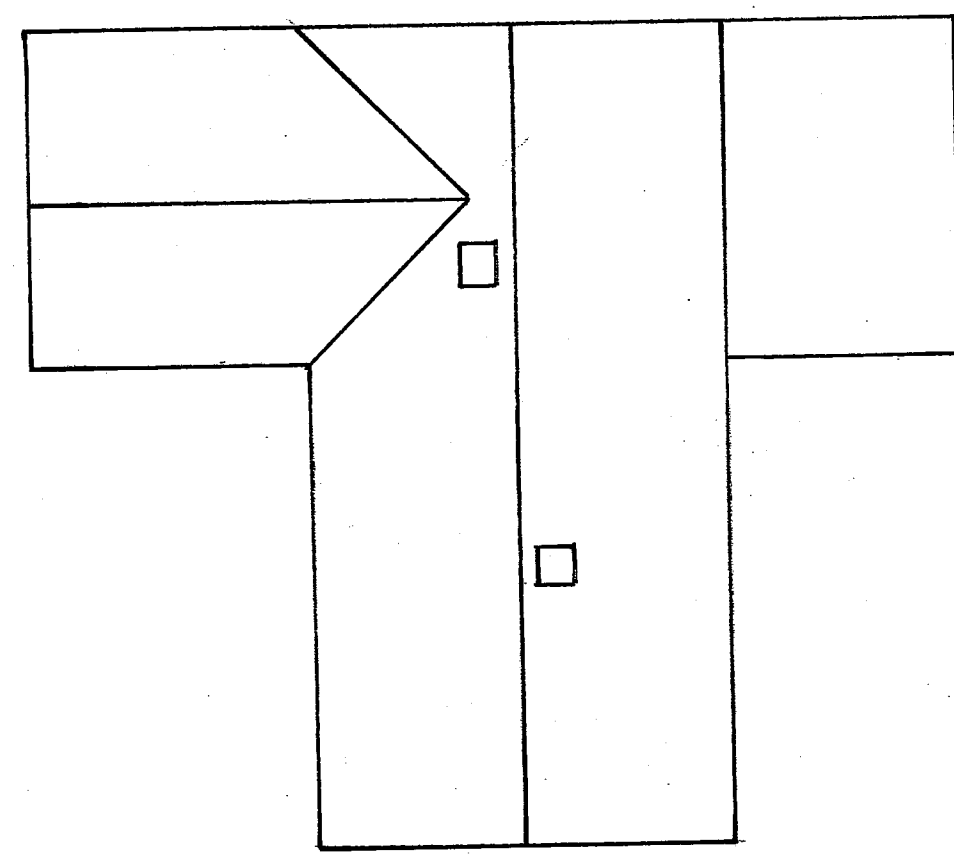


ROOF PLAN 1:100 AT A1

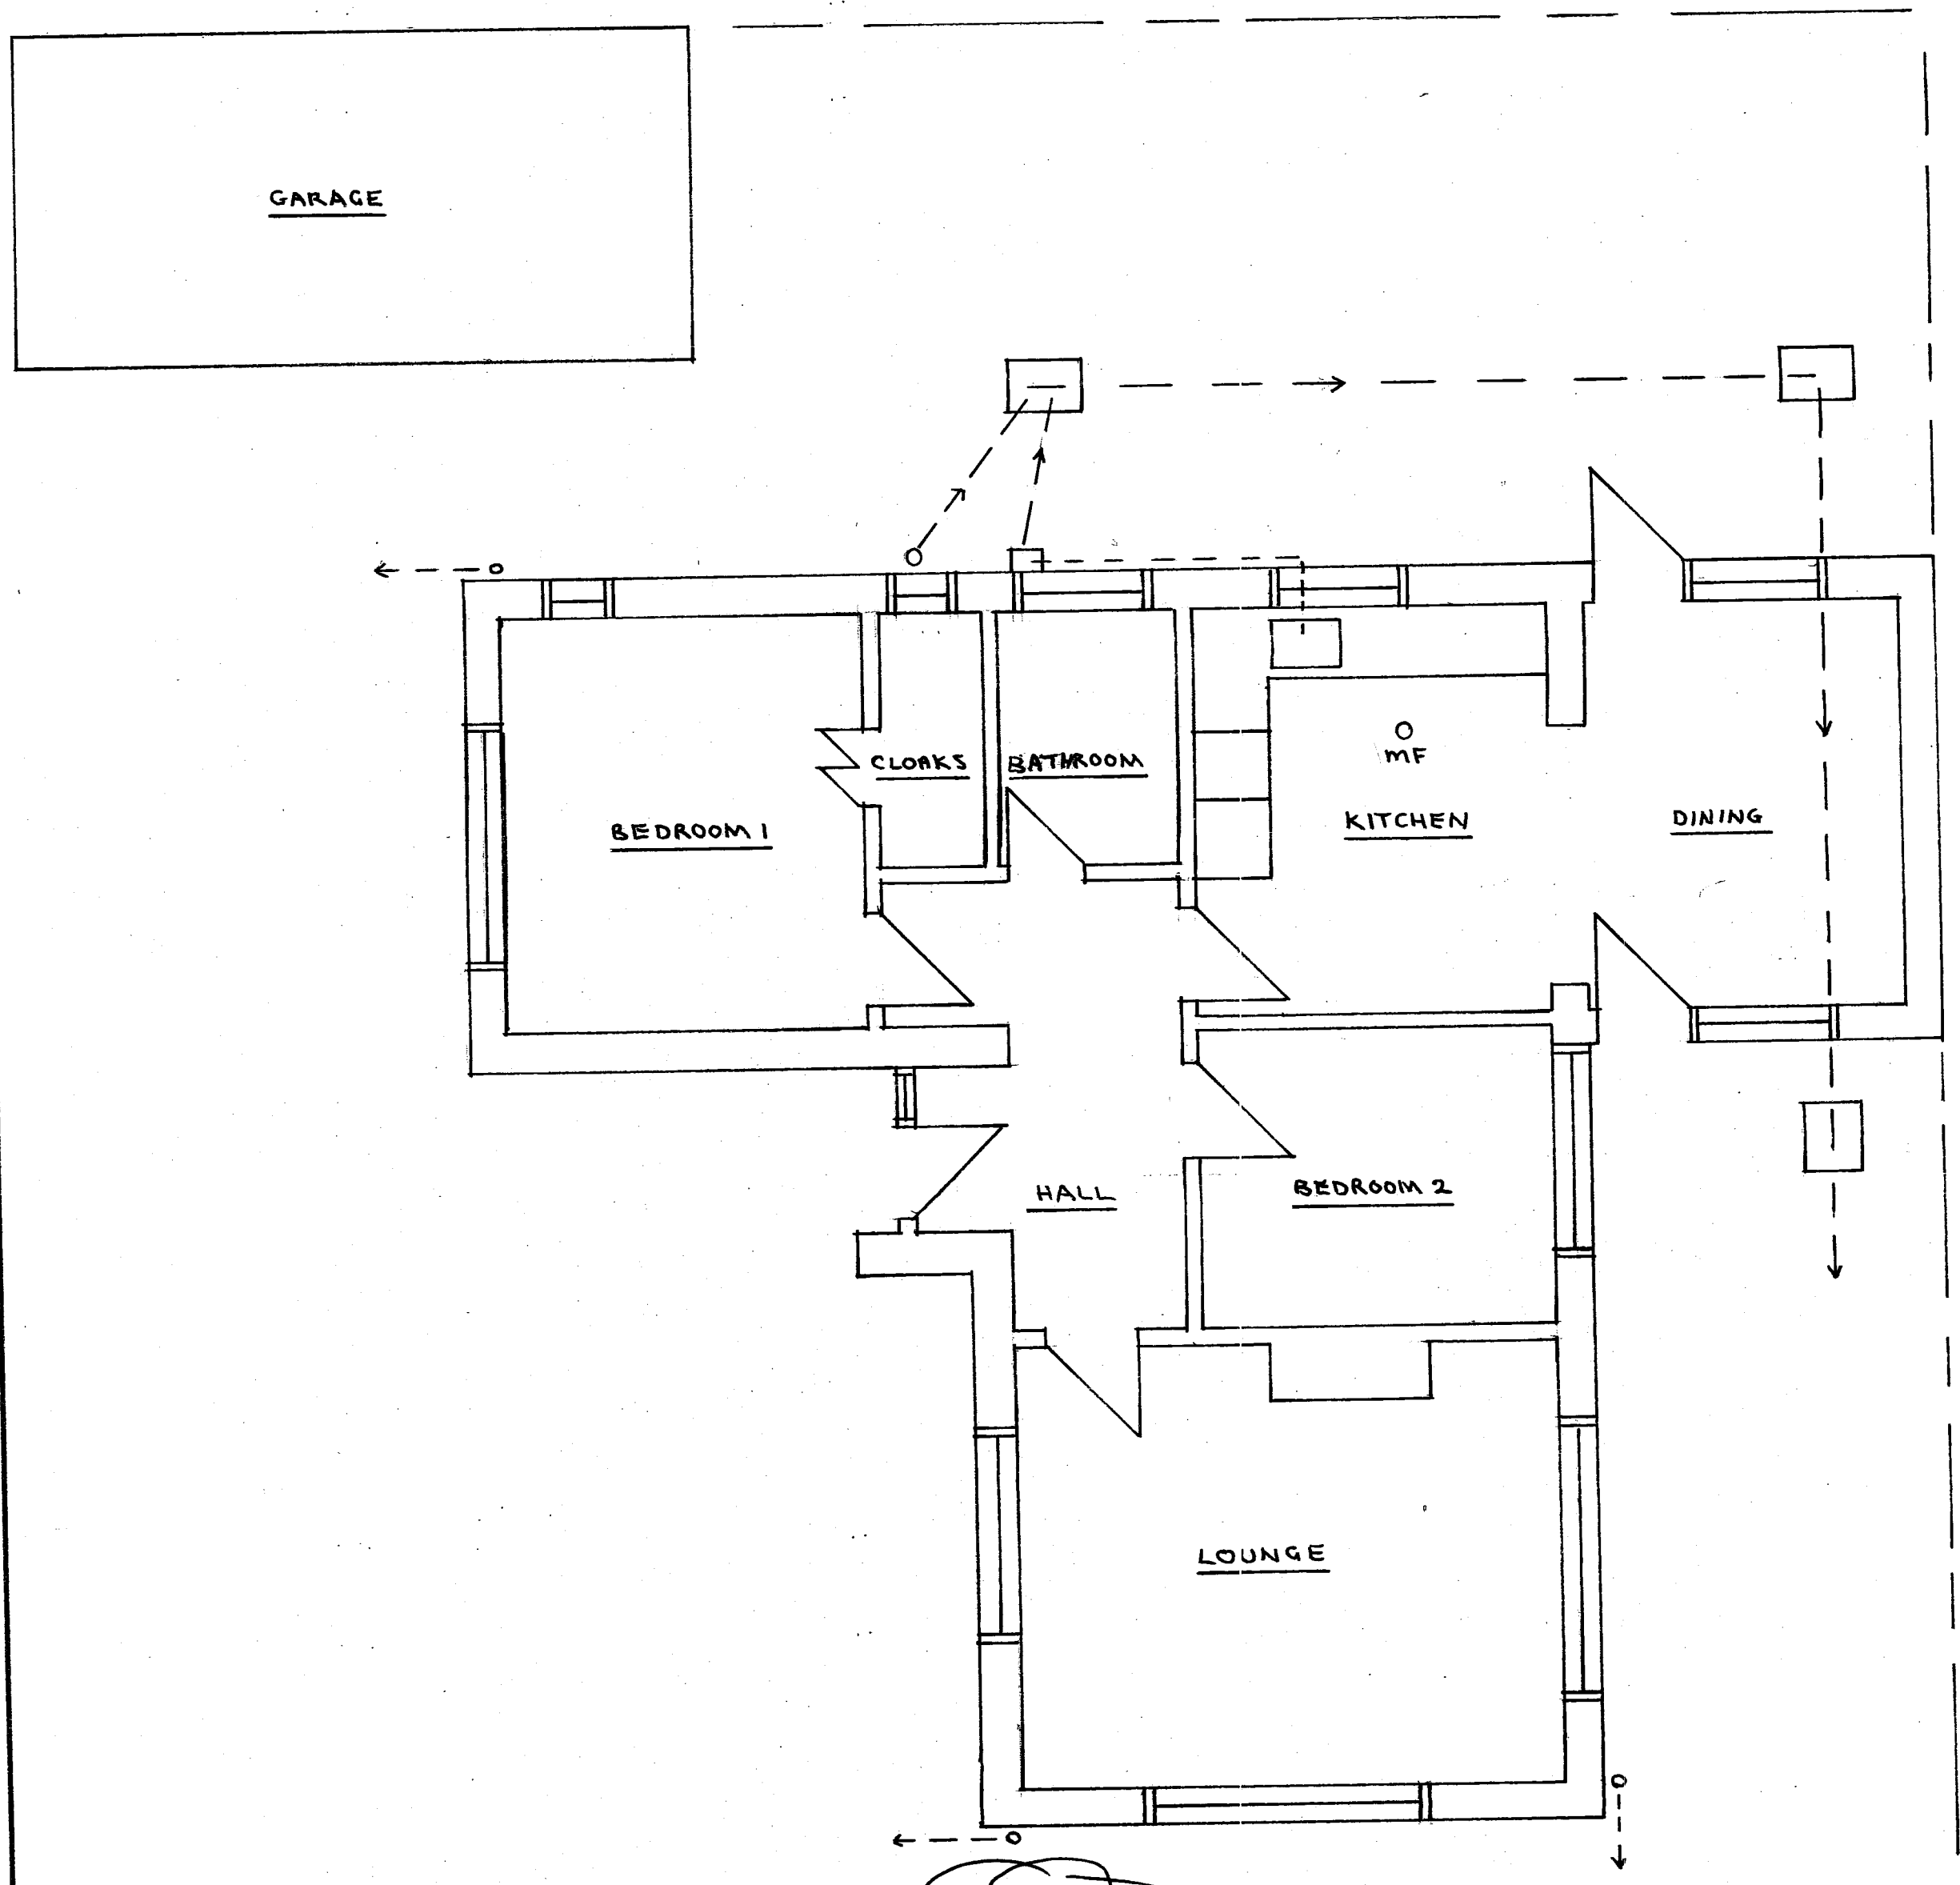


GROUND FLOOR PLAN 1:50 AT A1

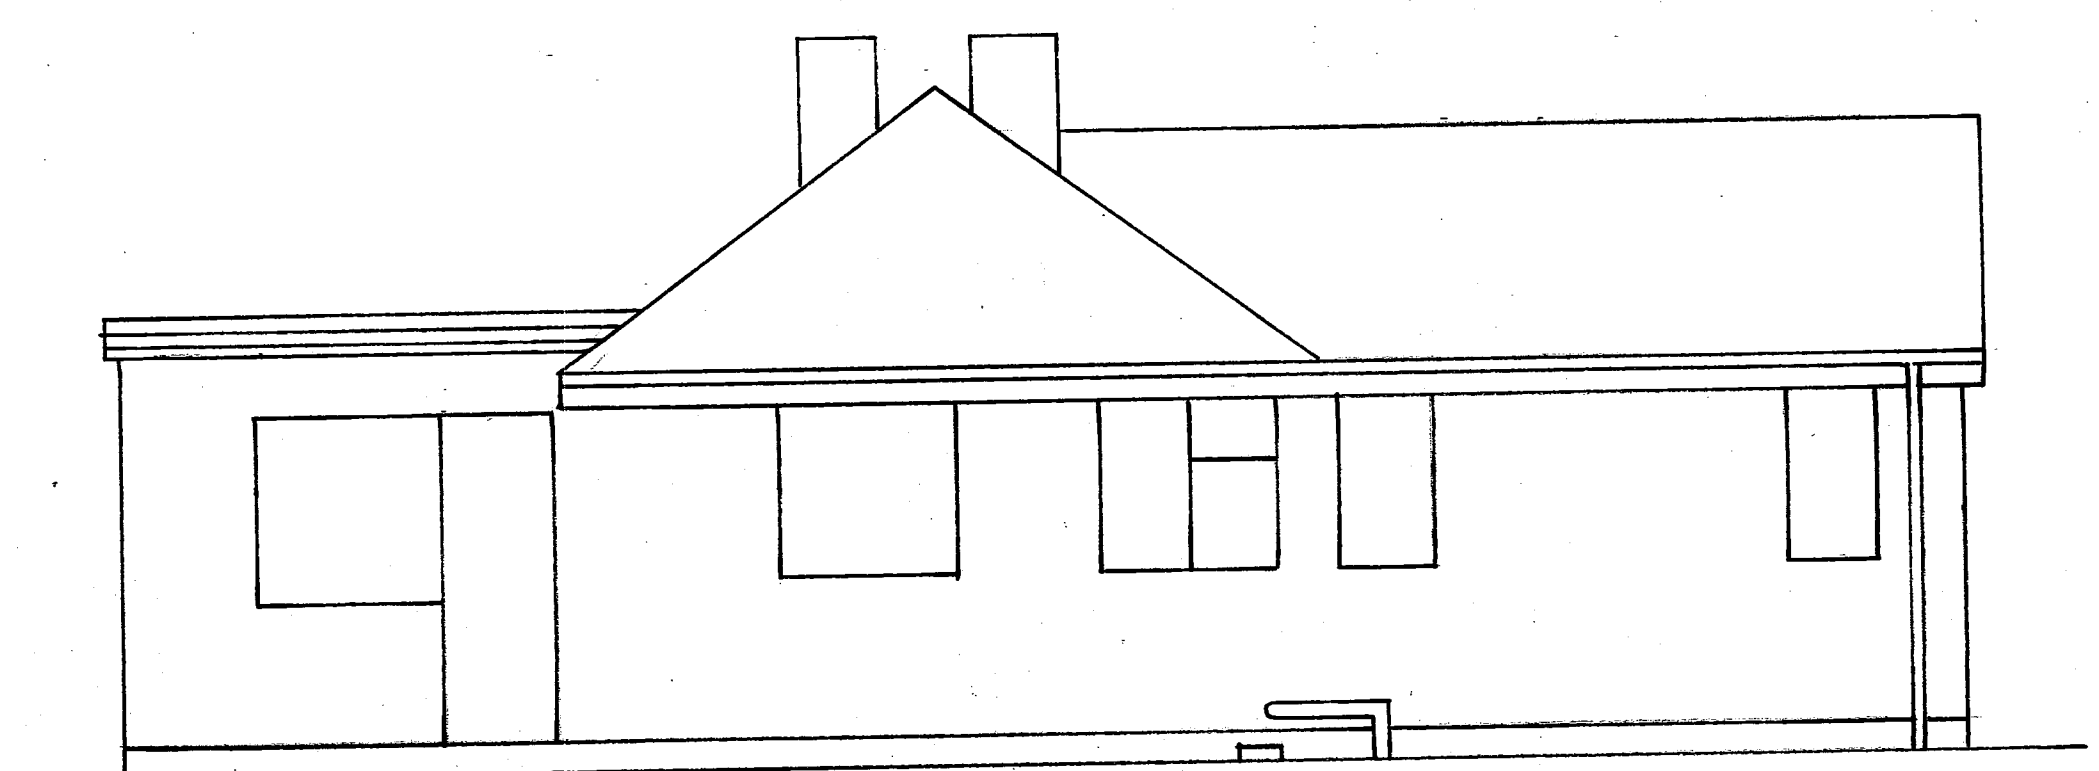

SIDE ELEVATION (EAST) 1:50 AT A1

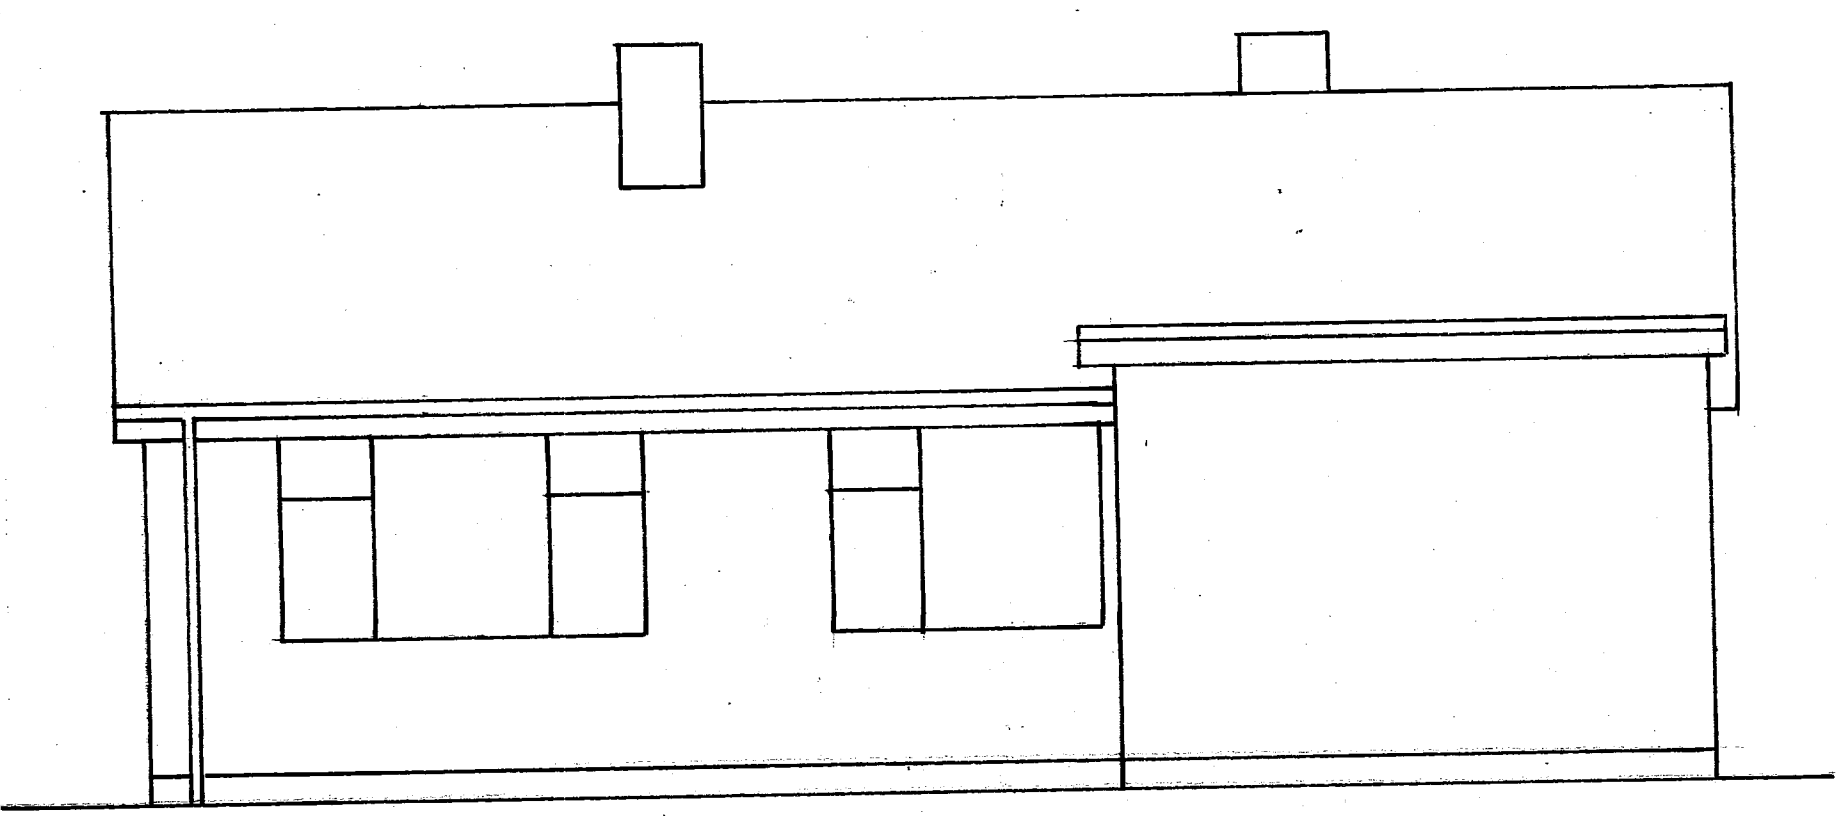

REAR ELEVATION (SOUTH) 1:50 AT A1

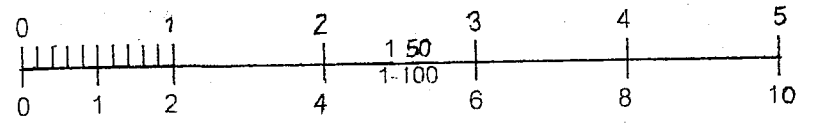

Tony Standing Designs					
Drawing for Domestic Extensions					
Title	EXISTING BUNGALOW AT 41 ROGATE ROAD, WORTHING, BN13 2DY.				
Client	MR. R. GUNGAR.				
Drawn By:	TS	Drawing	C1221-1	Scale	AS SHOWN
Date:	SEPT 25	Revision			
Mr A J S Standing 4 Coombe Road, Steyning BN44 3LF					