




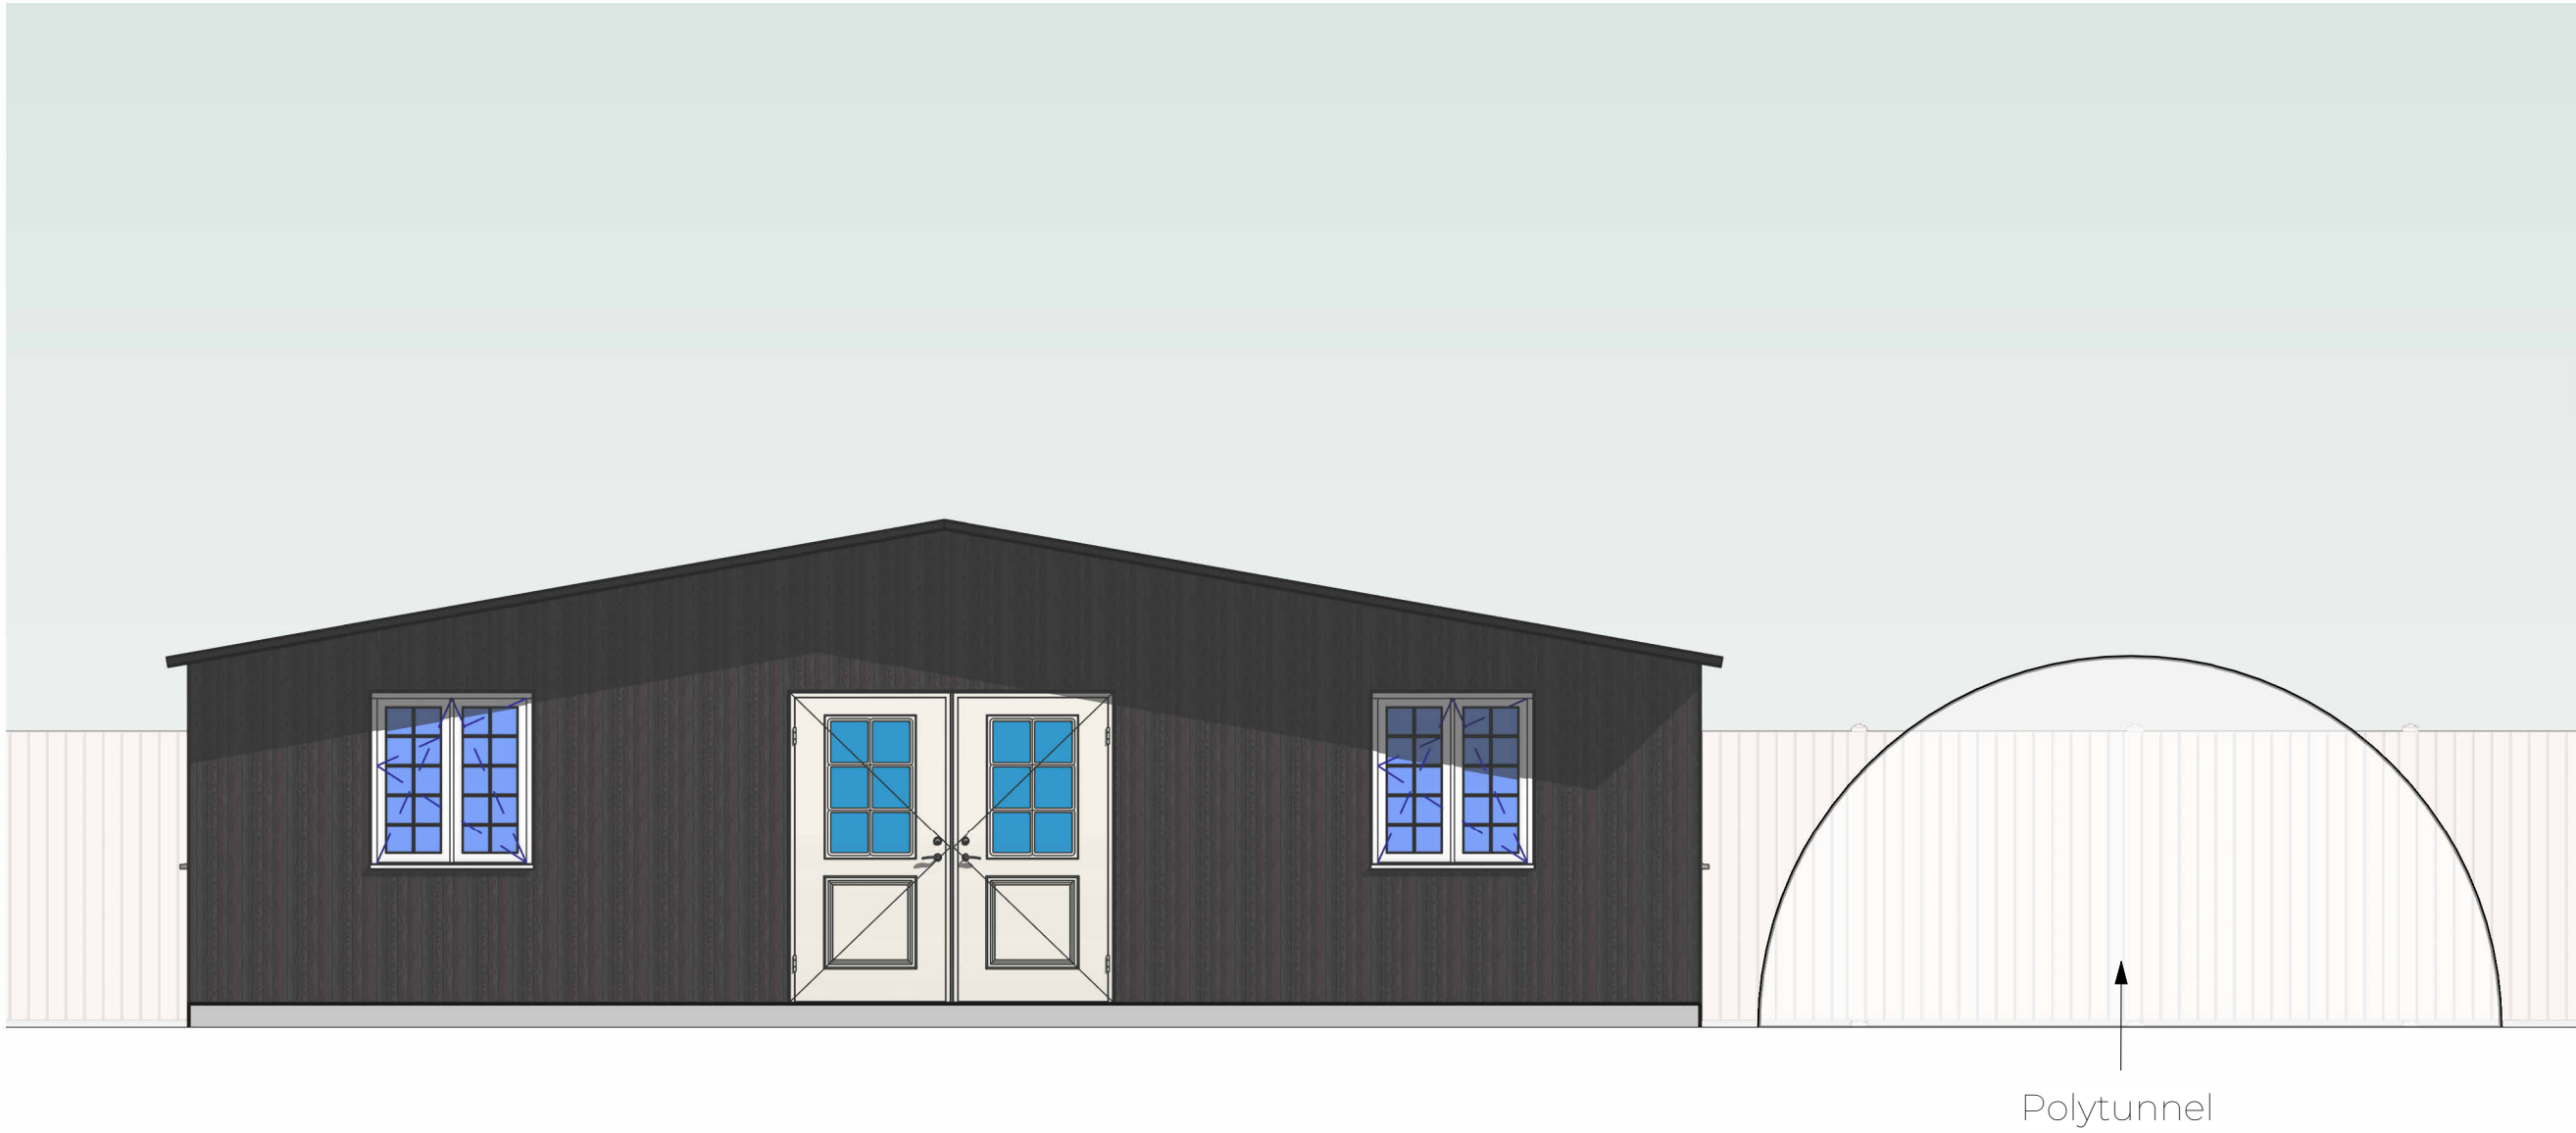


Classroom Front Elevation (East)
1 : 50

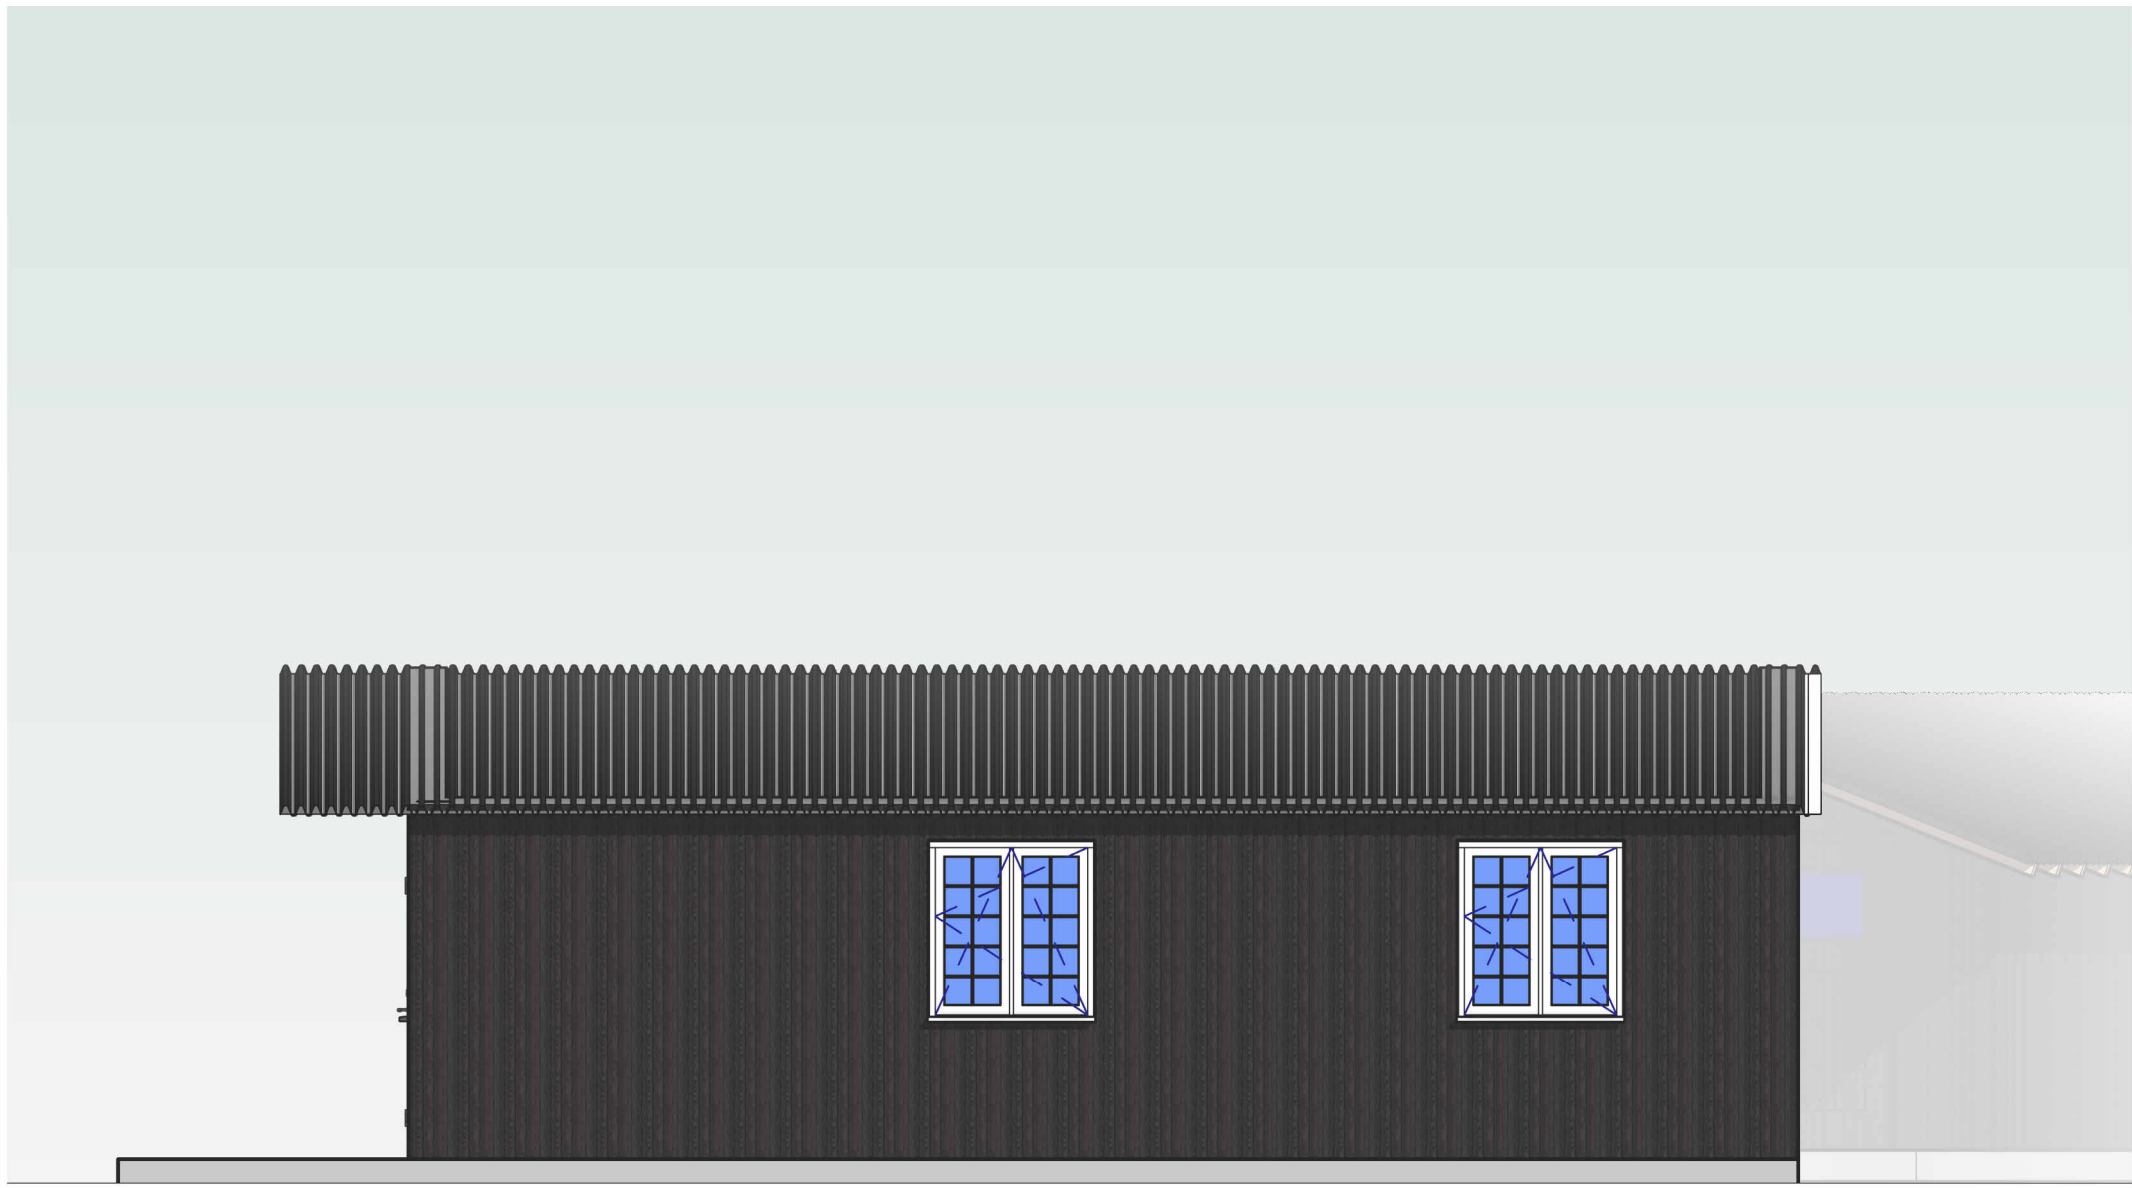


Classroom Side Elevation 2 (North)
1 : 50

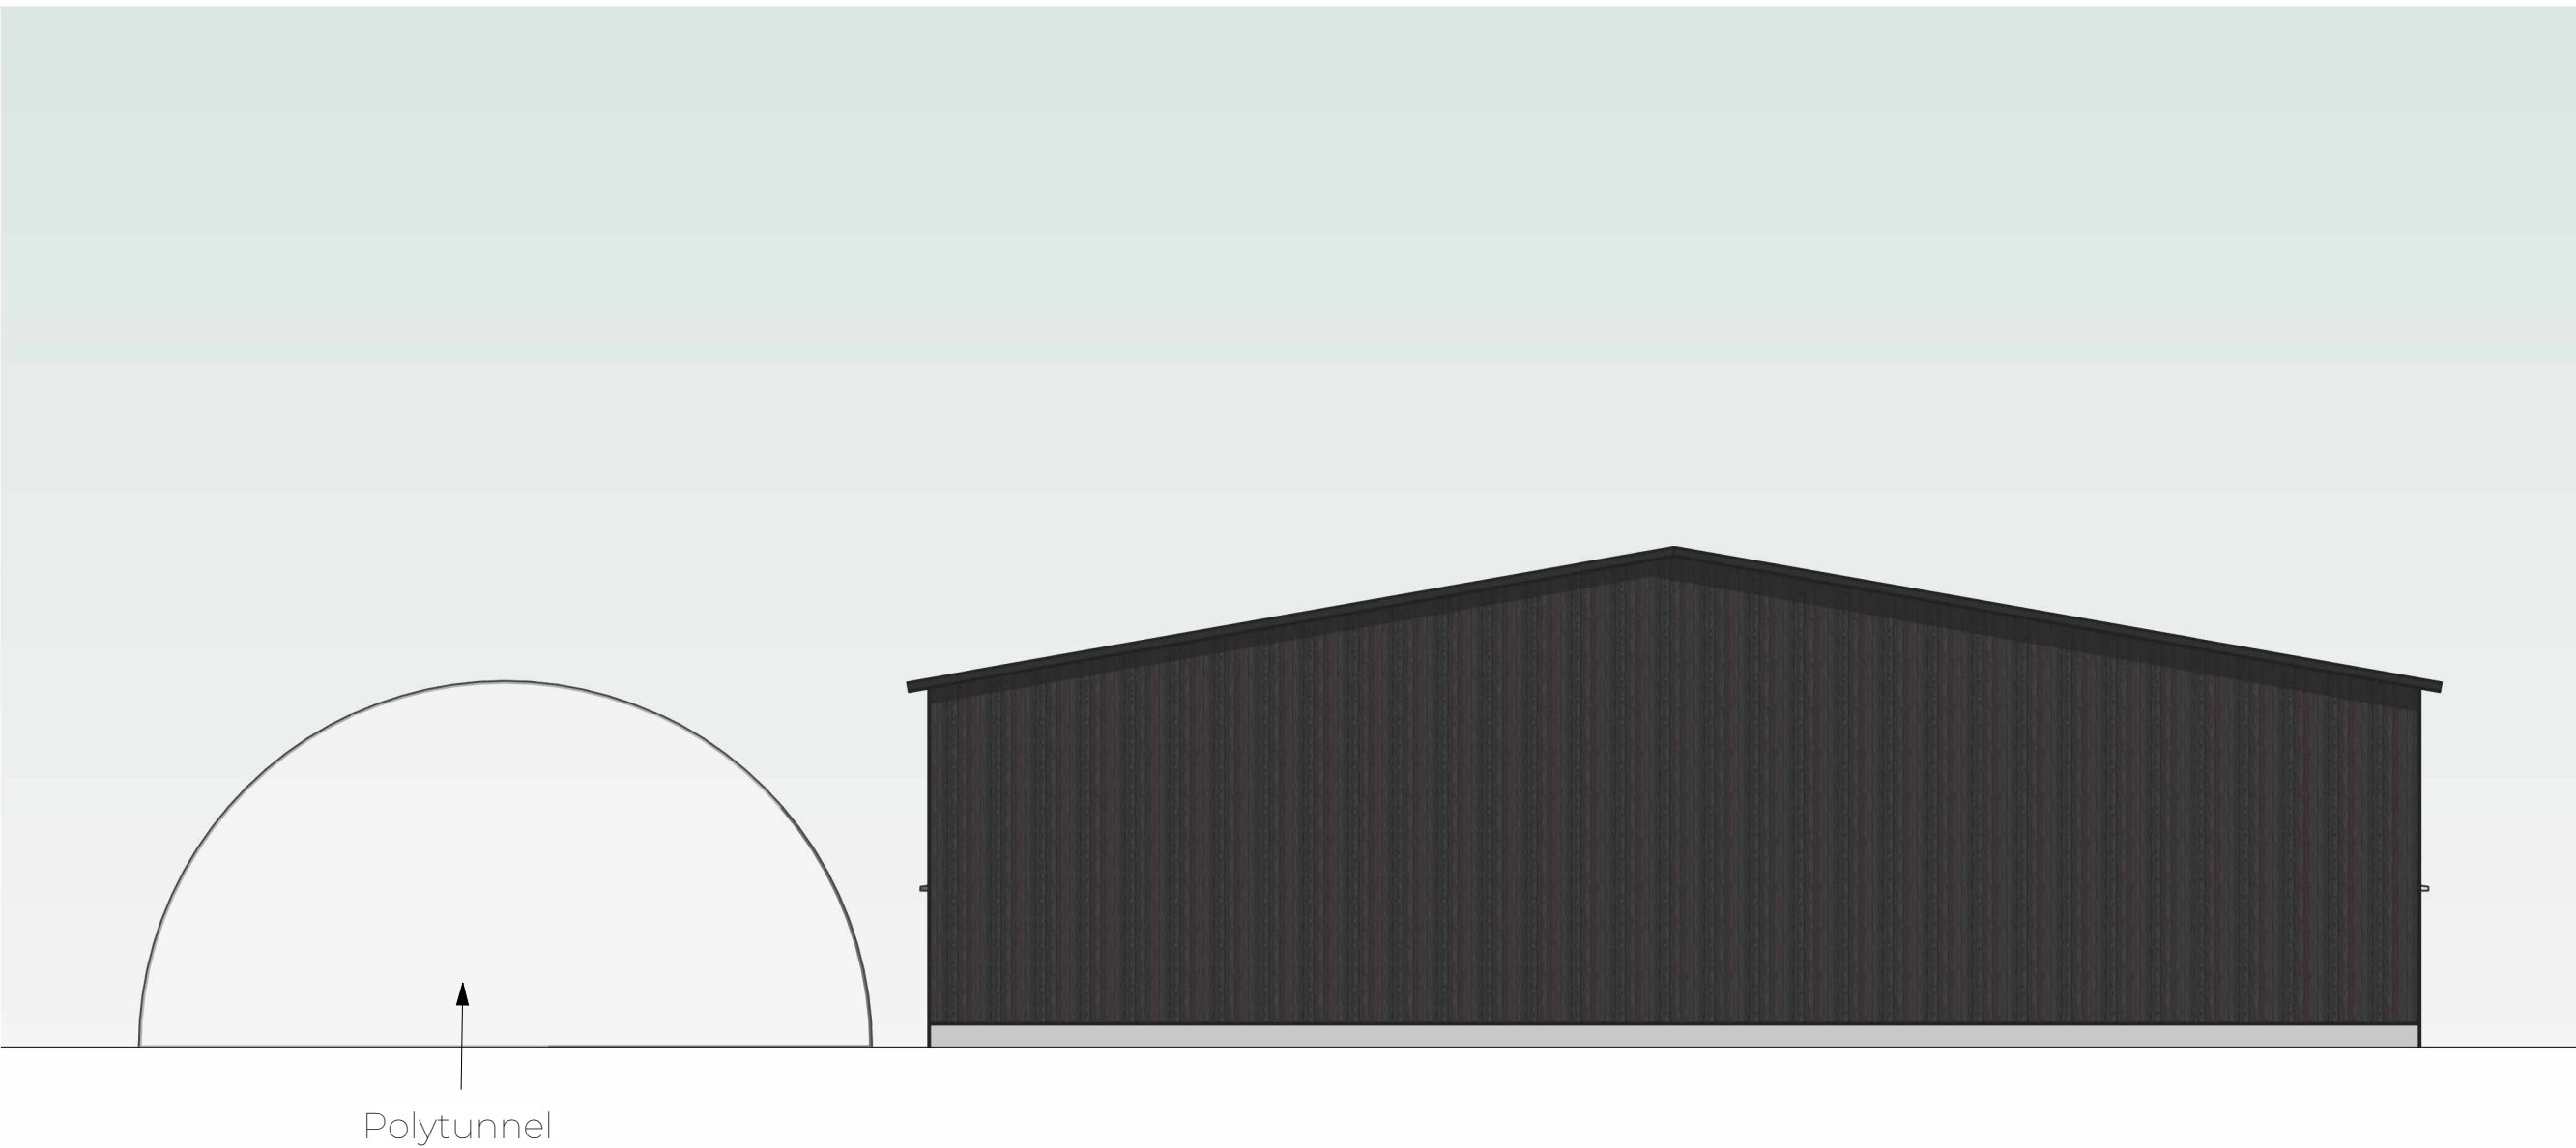

Classroom Rear Elevation (West)
1 : 50

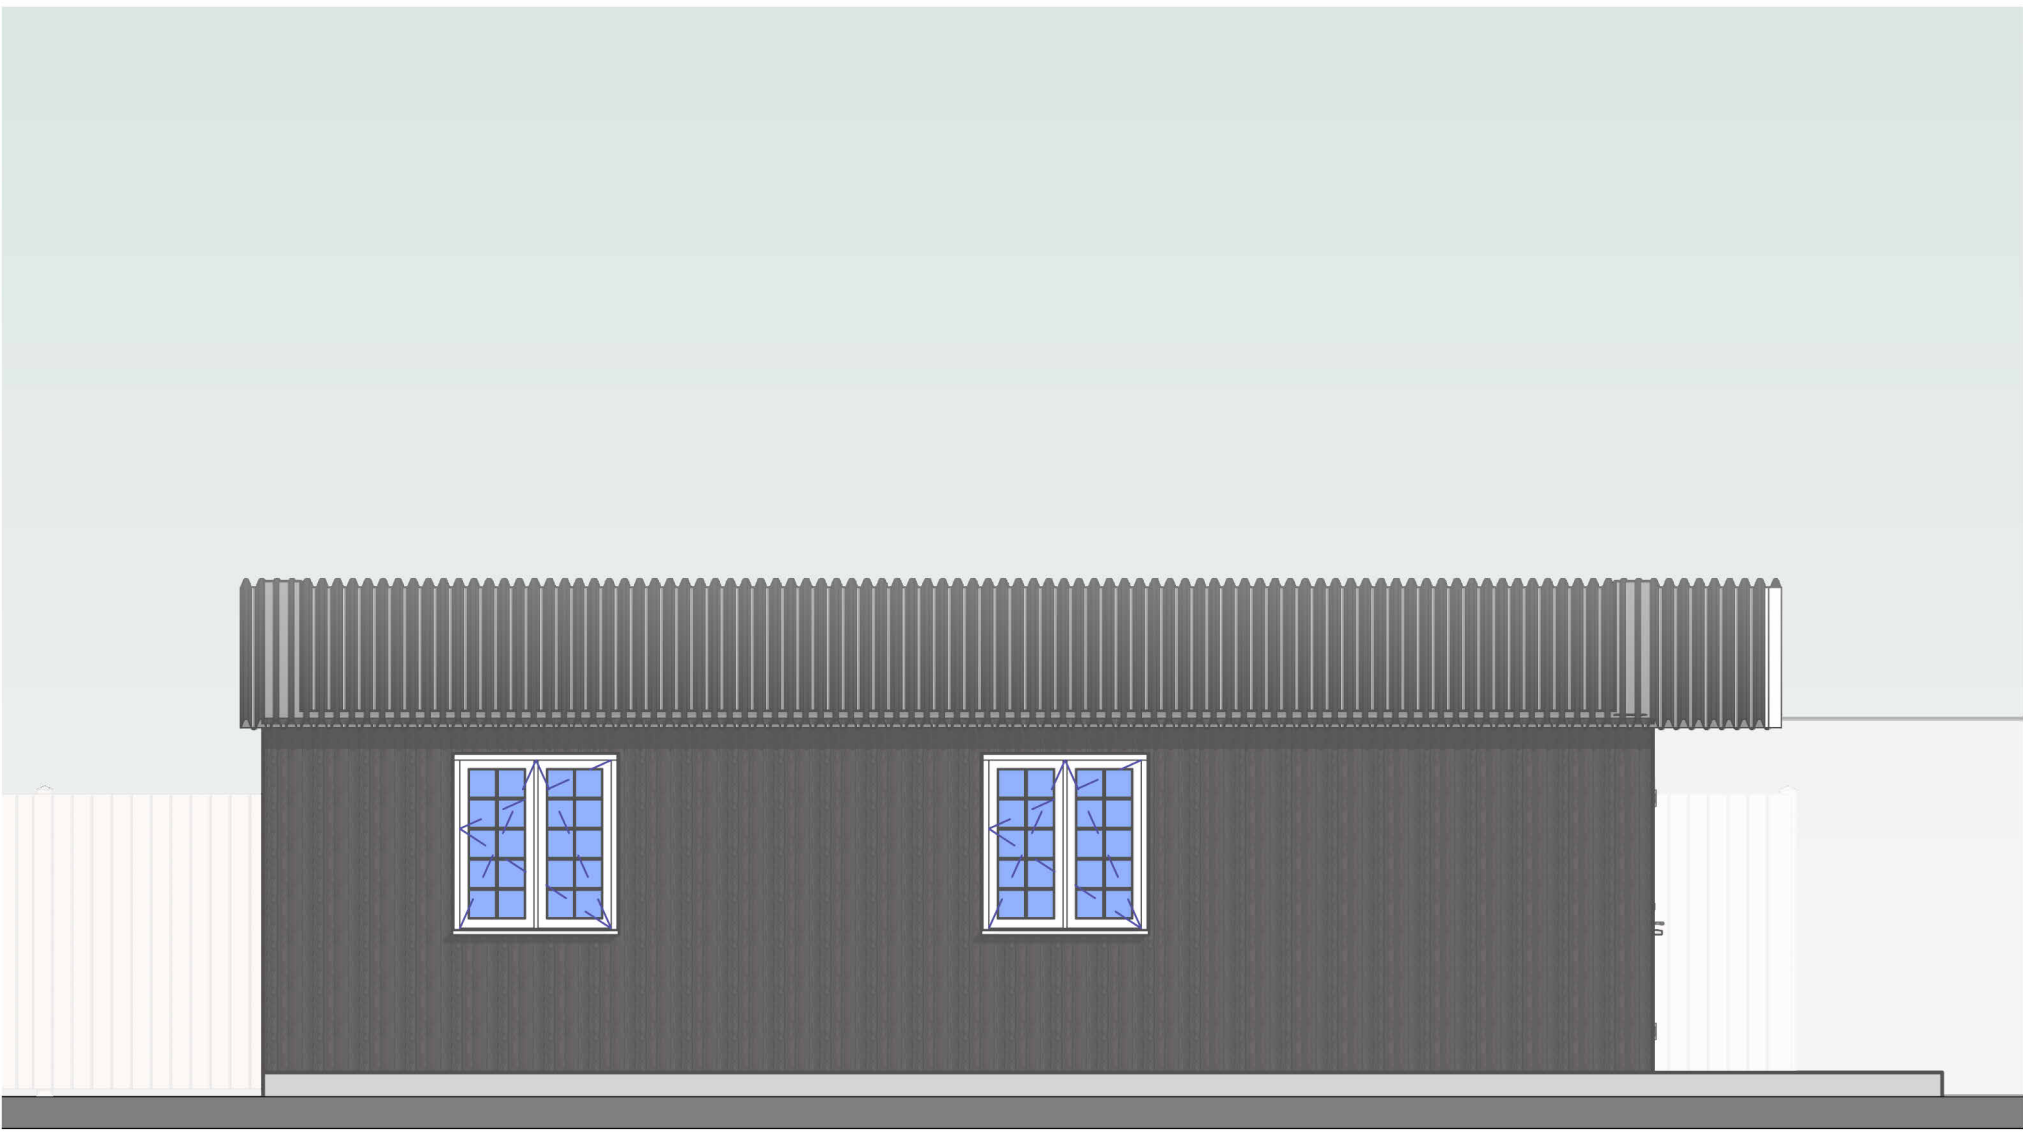

Classroom Side Elevation 1 (South)
1 : 50

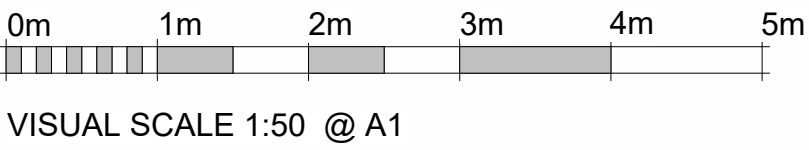

- Notes:
1. THE COPYRIGHT OF THIS DRAWING IS VESTED IN ARCHEVOLVE AND IT MAY NOT BE REPRODUCED IN WHOLE OR PART OR USED FOR THE MANUFACTURE OF ANY ARTICLE WITHOUT THE EXPRESS PERMISSION OF THE COPYRIGHT HOLDERS.
 2. WORK TO FIGURED DIMENSIONS ONLY.
 3. THIS DRAWING IS TO BE READ IN CONJUNCTION WITH ALL RELEVANT ARCHITECT'S, SERVICE ENGINEER'S AND ARCHEVOLVE AND SPECIFICATIONS.

Rev_A	Updated Plans for Validation	AP	01/07/26
Revision Number	Revision Description	Issued by	Revision Date
DATE:	STATUS:	SHEET SIZE:	
02/12/26	PLANNING ISSUE	A1	
SCALE:	DRAWN:	CHECKED:	
1 : 50	AP		
CLIENT:		SITE ADDRESS:	
Courtlands			

DRAWING: Change of Use

TITLE: Proposed Classroom Elevations

REVISION: Rev_A

DRAWING NO: APC/012/ 26/60

PROJECT NO: Courtlands


ARCHEVOLVE
// design @archevolve.co.uk
// www. archevolve.co.uk
// 01798 879894
