




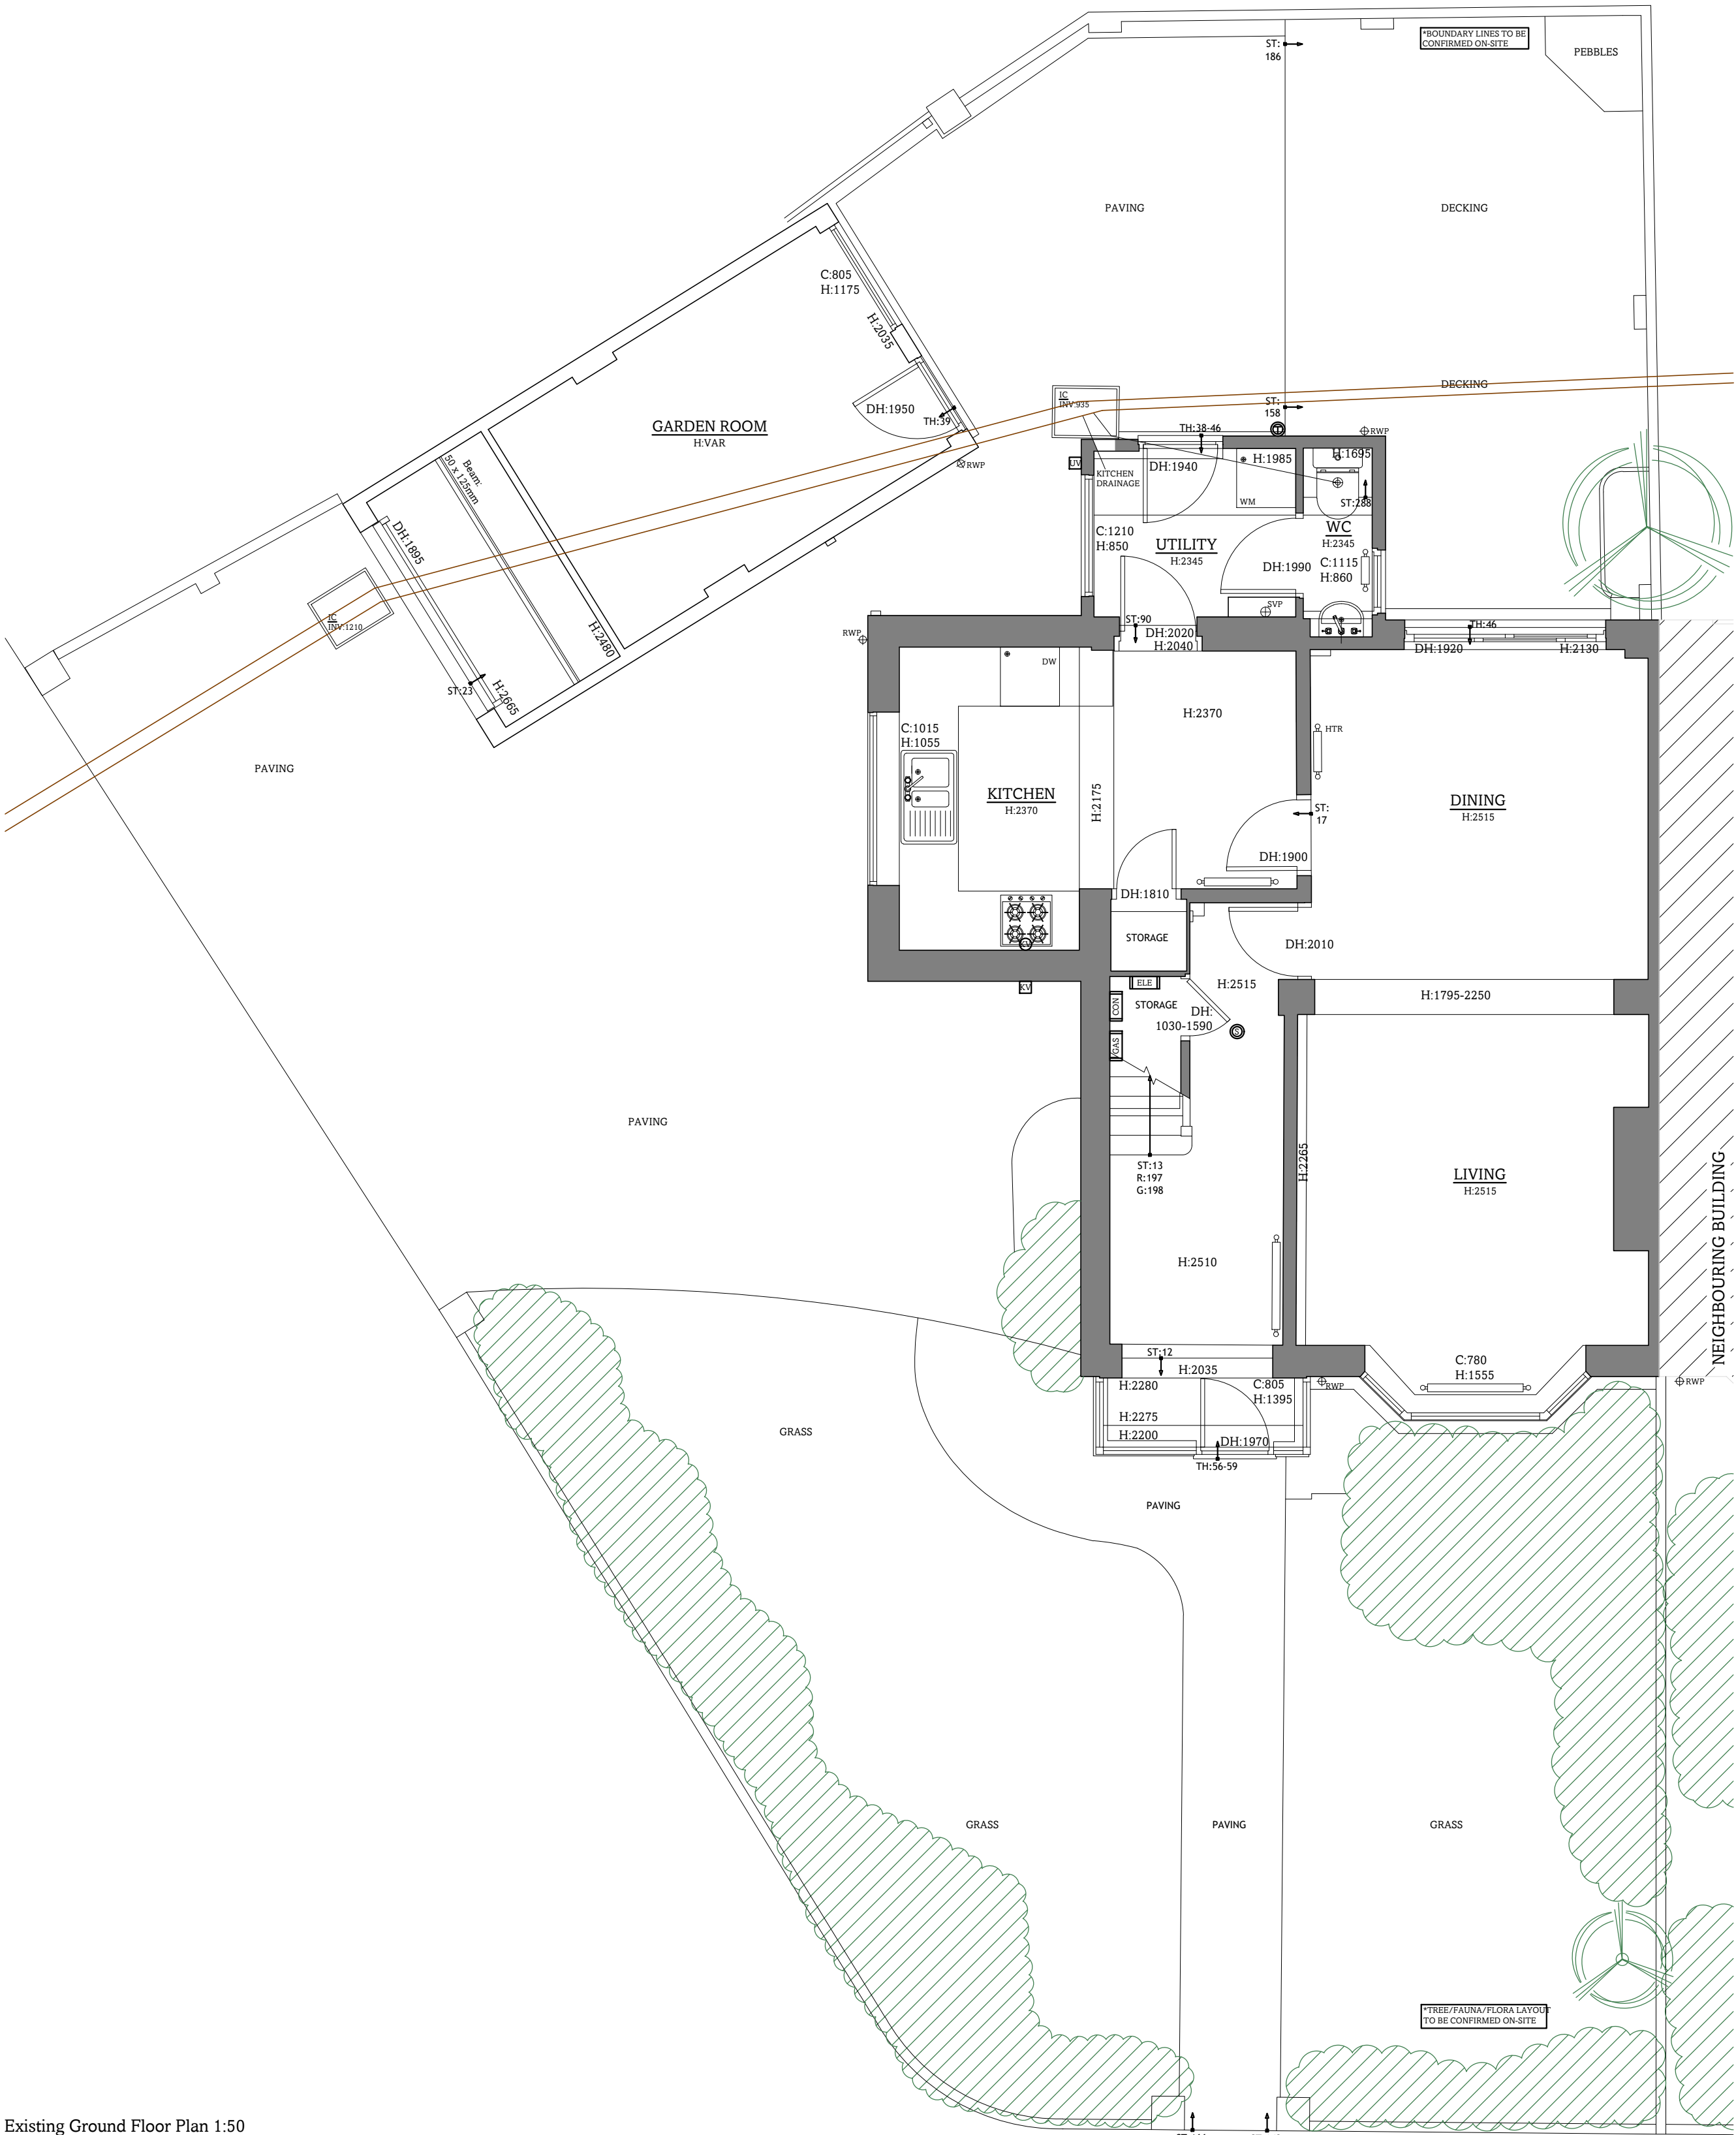


Existing Ground Floor Plan 1:50

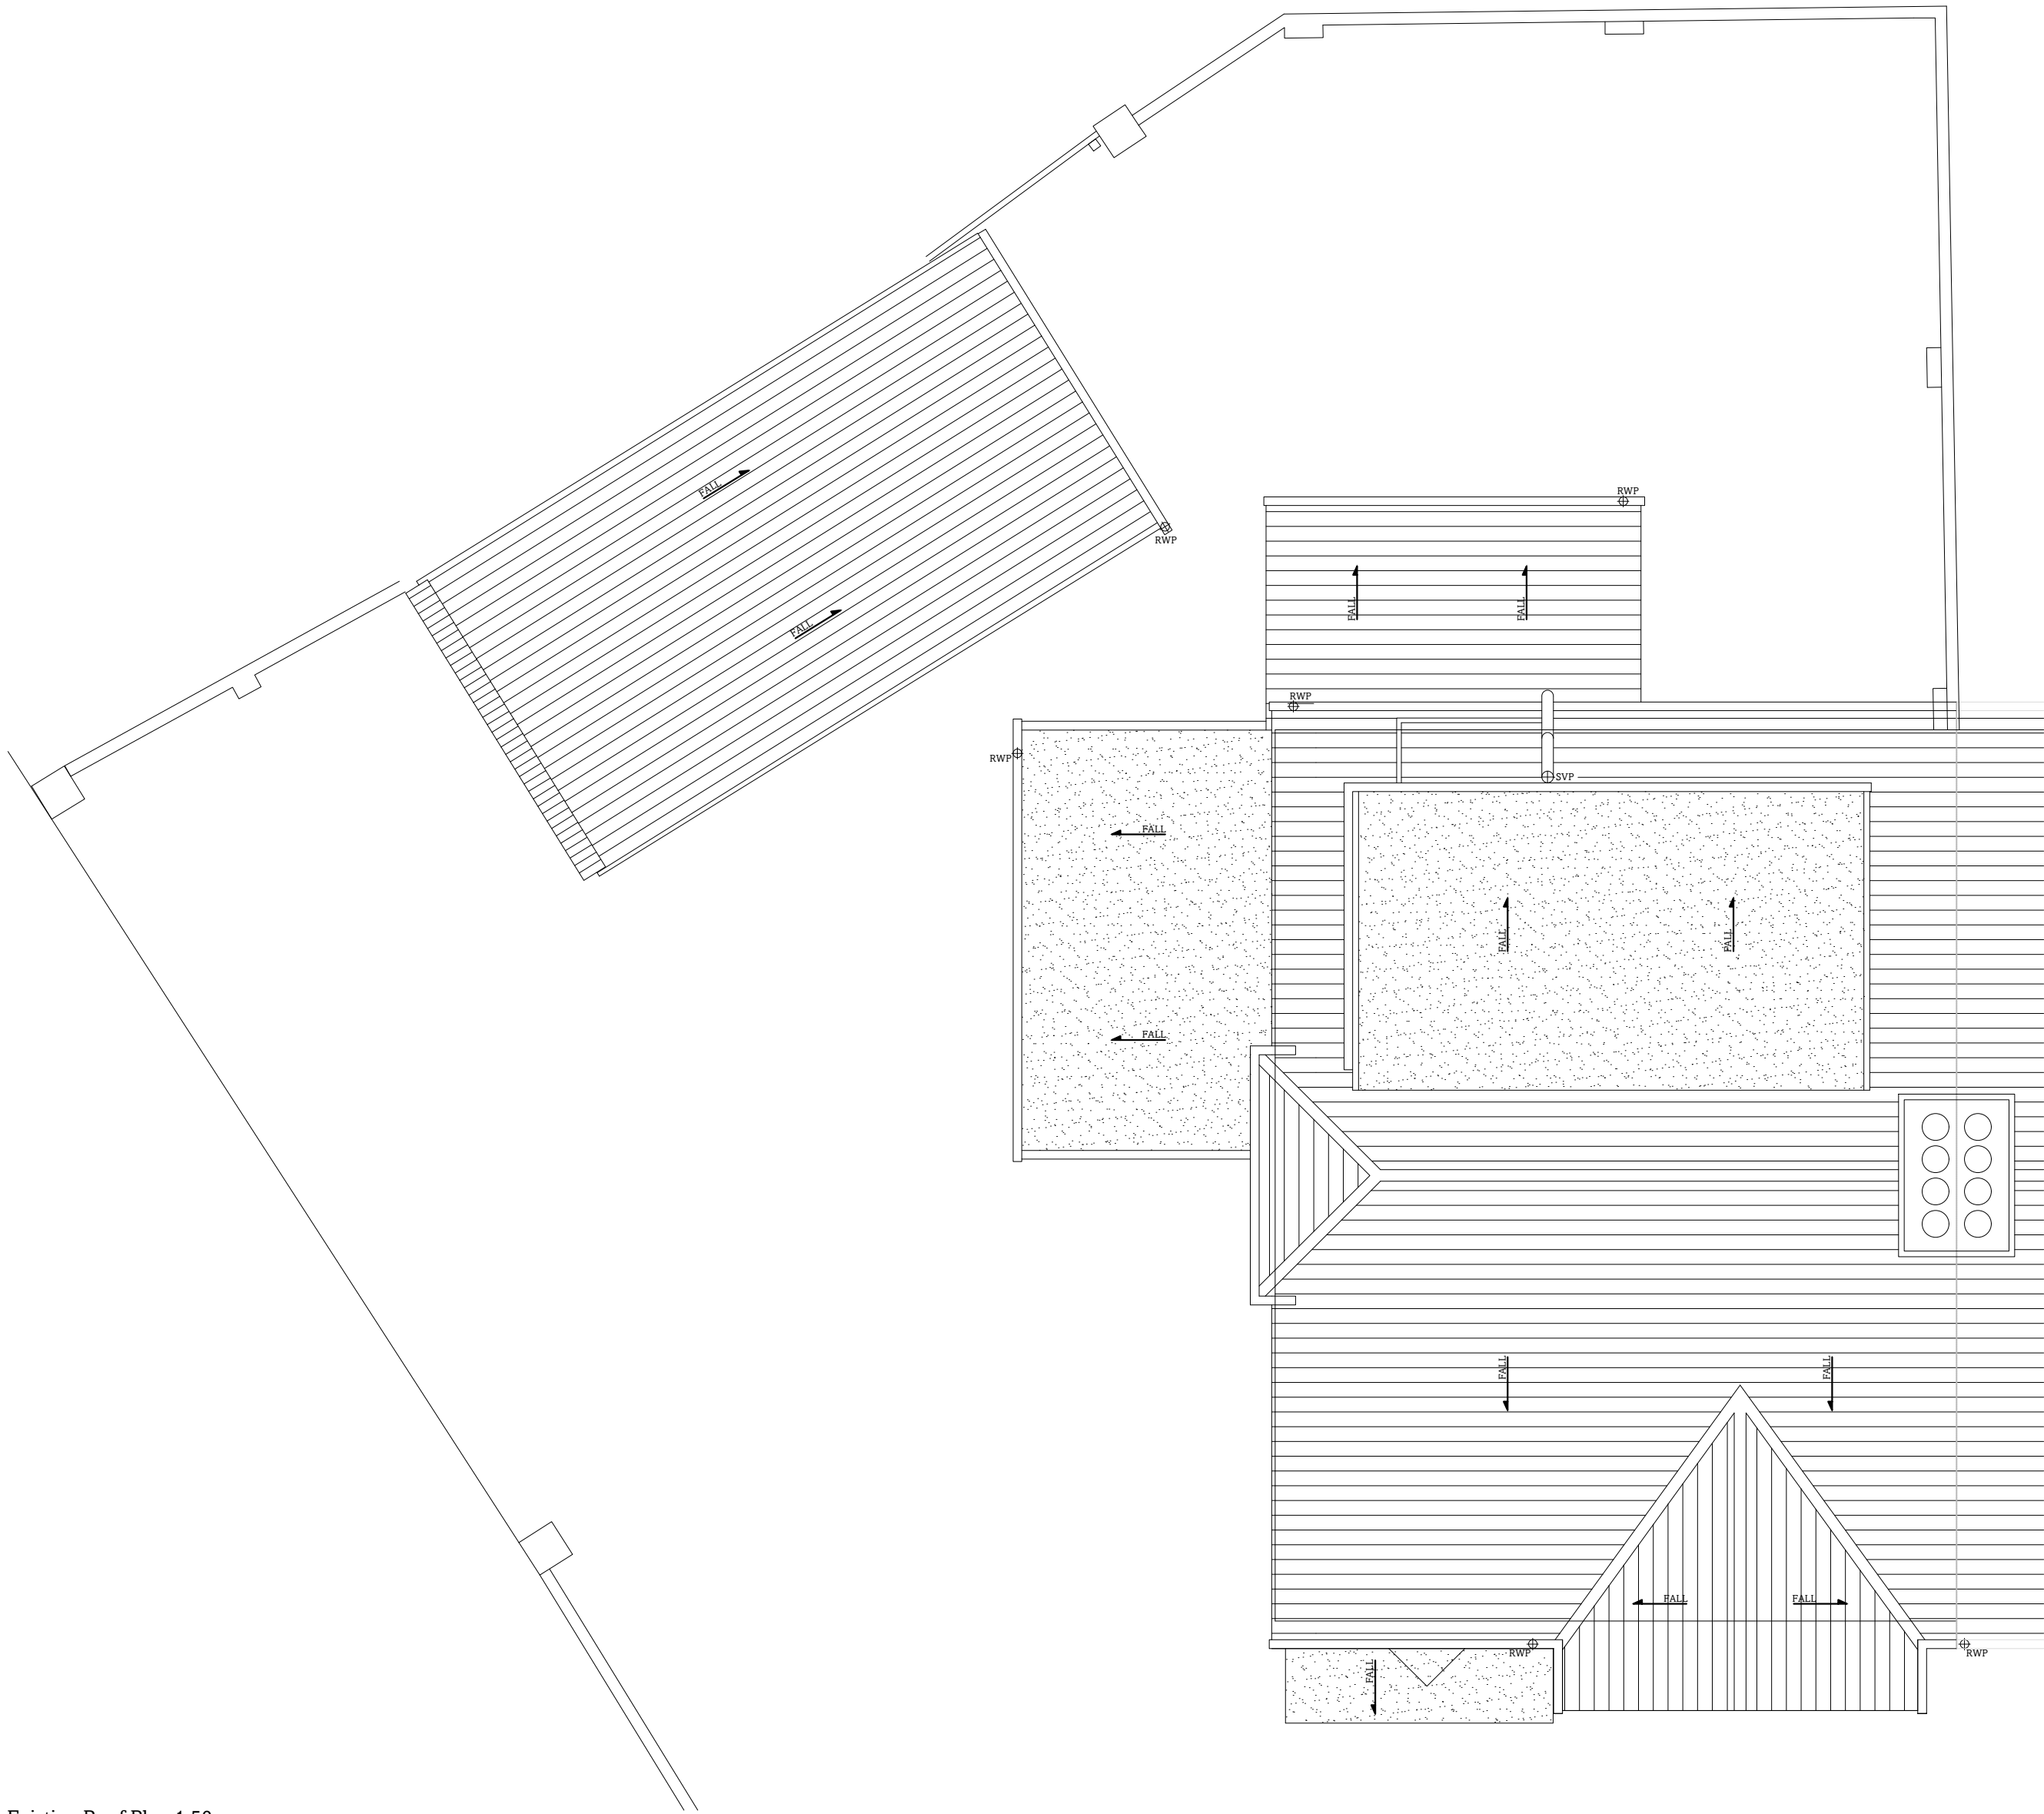

Existing Roof Plan 1:50

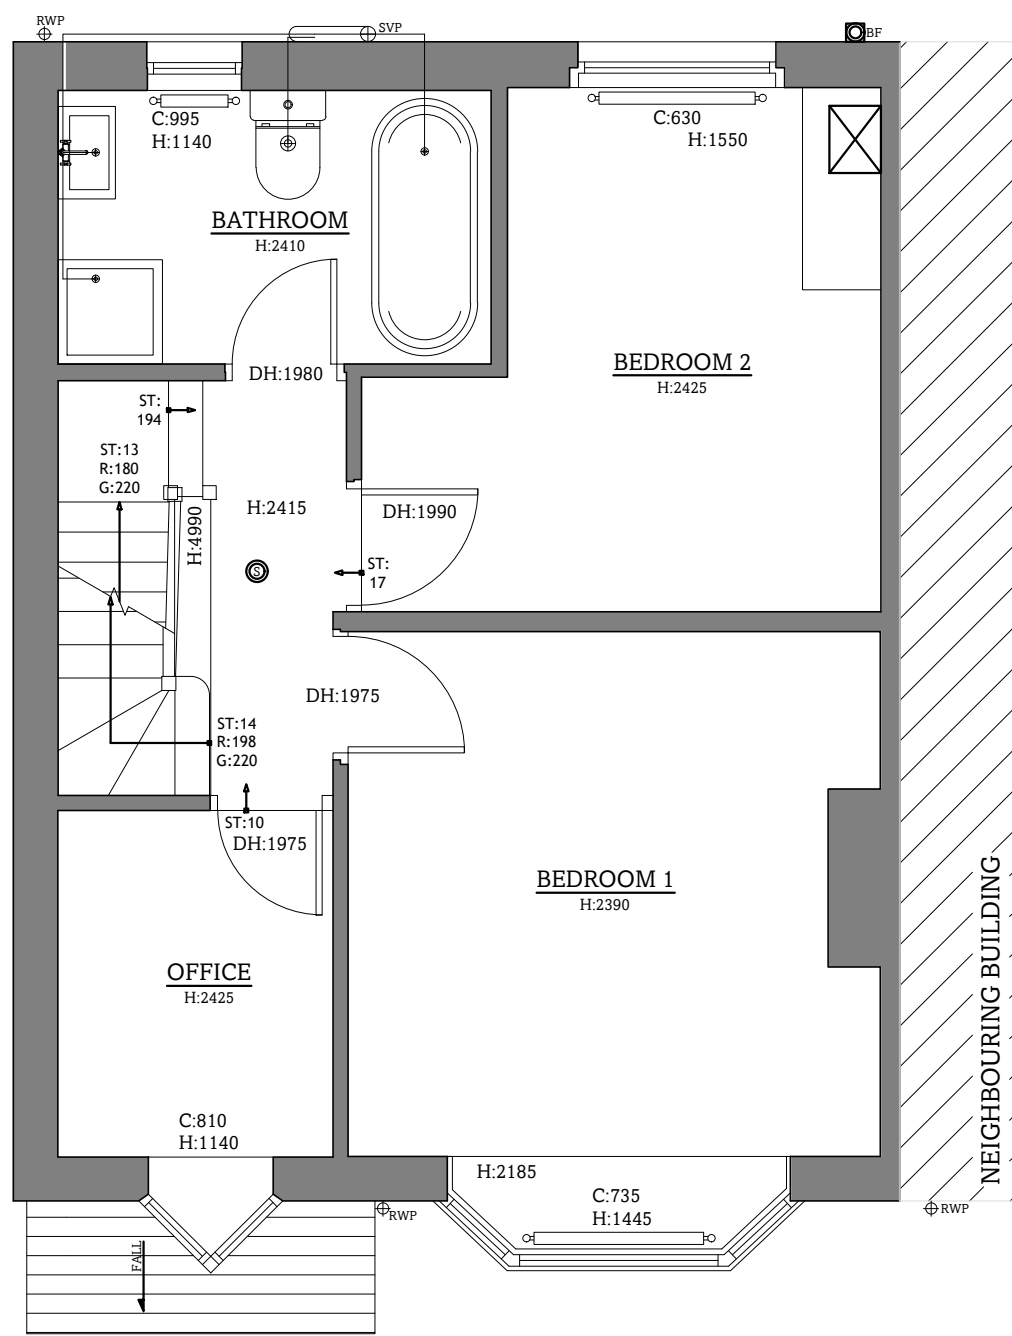

Existing First Floor Plan 1:50

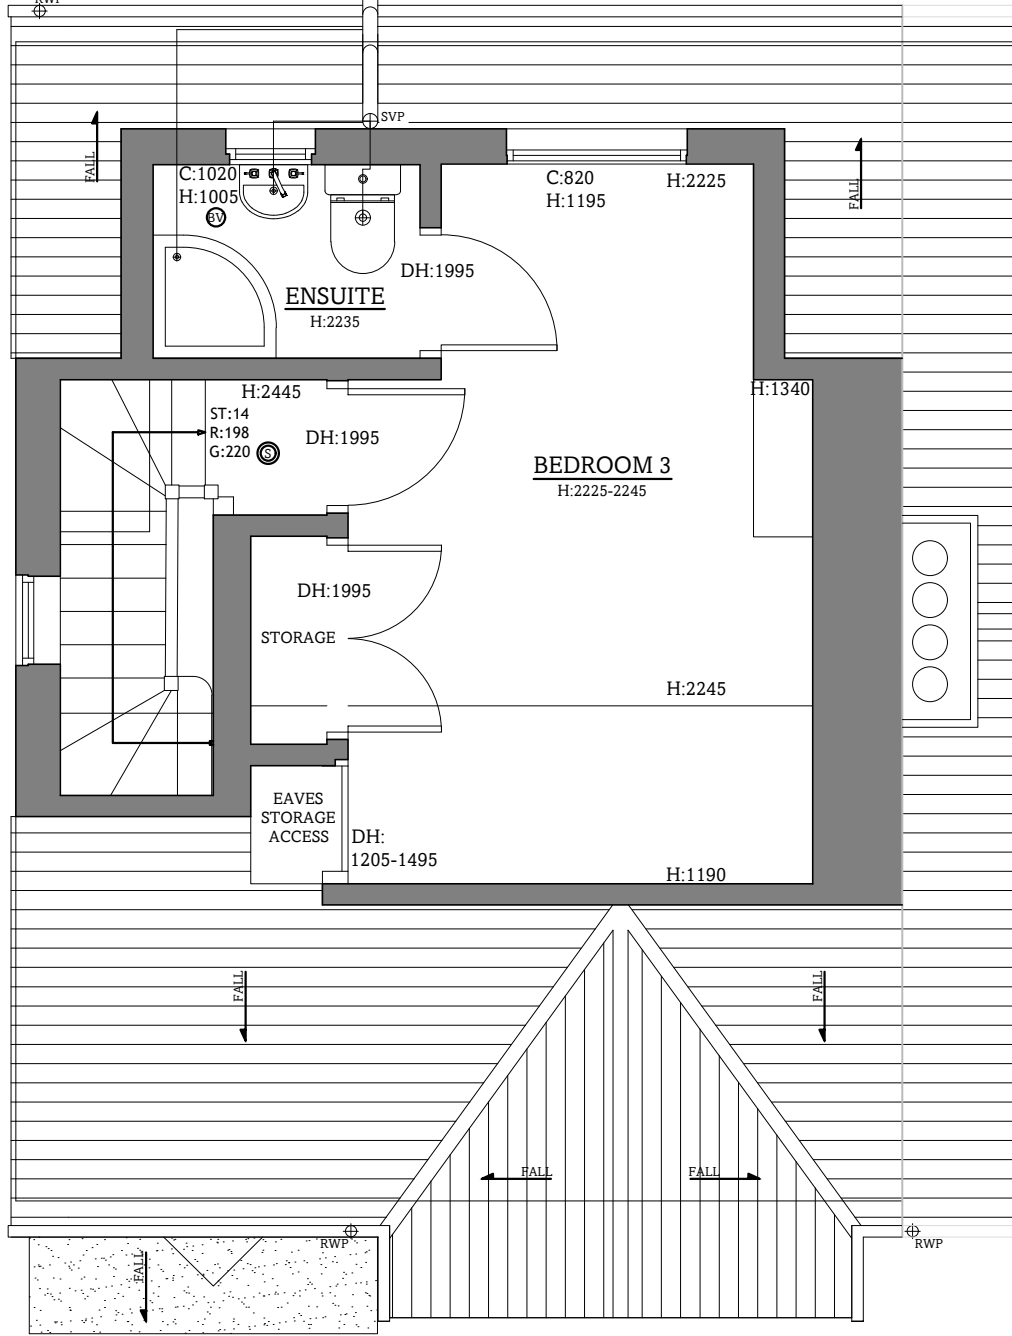

Existing Second Floor Plan 1:50

Notes

- All dimensions should be checked on site
- Drawings are shown to scale, however dimensions are available on request
- Copyright of all data produced by Darby Architectural shall remain with Darby Architectural unless otherwise agreed
- Measures to mitigate risk should be considered at all stages of design development and throughout construction

Alert Symbol

Particular attention to be paid where this symbol is placed on a drawing

Location Plan

1:1250

metres 25 50 75 100 125

Location Plan Orientation

Floor Plan Orientation

Rev.	Date	Details	Dr.	Ch.
DA Design.				
hello@da.design				
01273 884923				
www.da.design				
By Appointment Only: 84 Westbourne Street, Hove, BN3 5FA				
Stage				
Survey				
Client				
Tim Laver				
Site				
184 Manor Hall Road Southwick				
Drawing Title				
Existing: Plans				
1:50				
metres 1 2 3 4 5				
Drawn				
Checked				
Date				
06.06.2025				
Project No.				
Stage				
Dwg No.				
Revision				
Sheet Size				
0617 E 01 A1				