



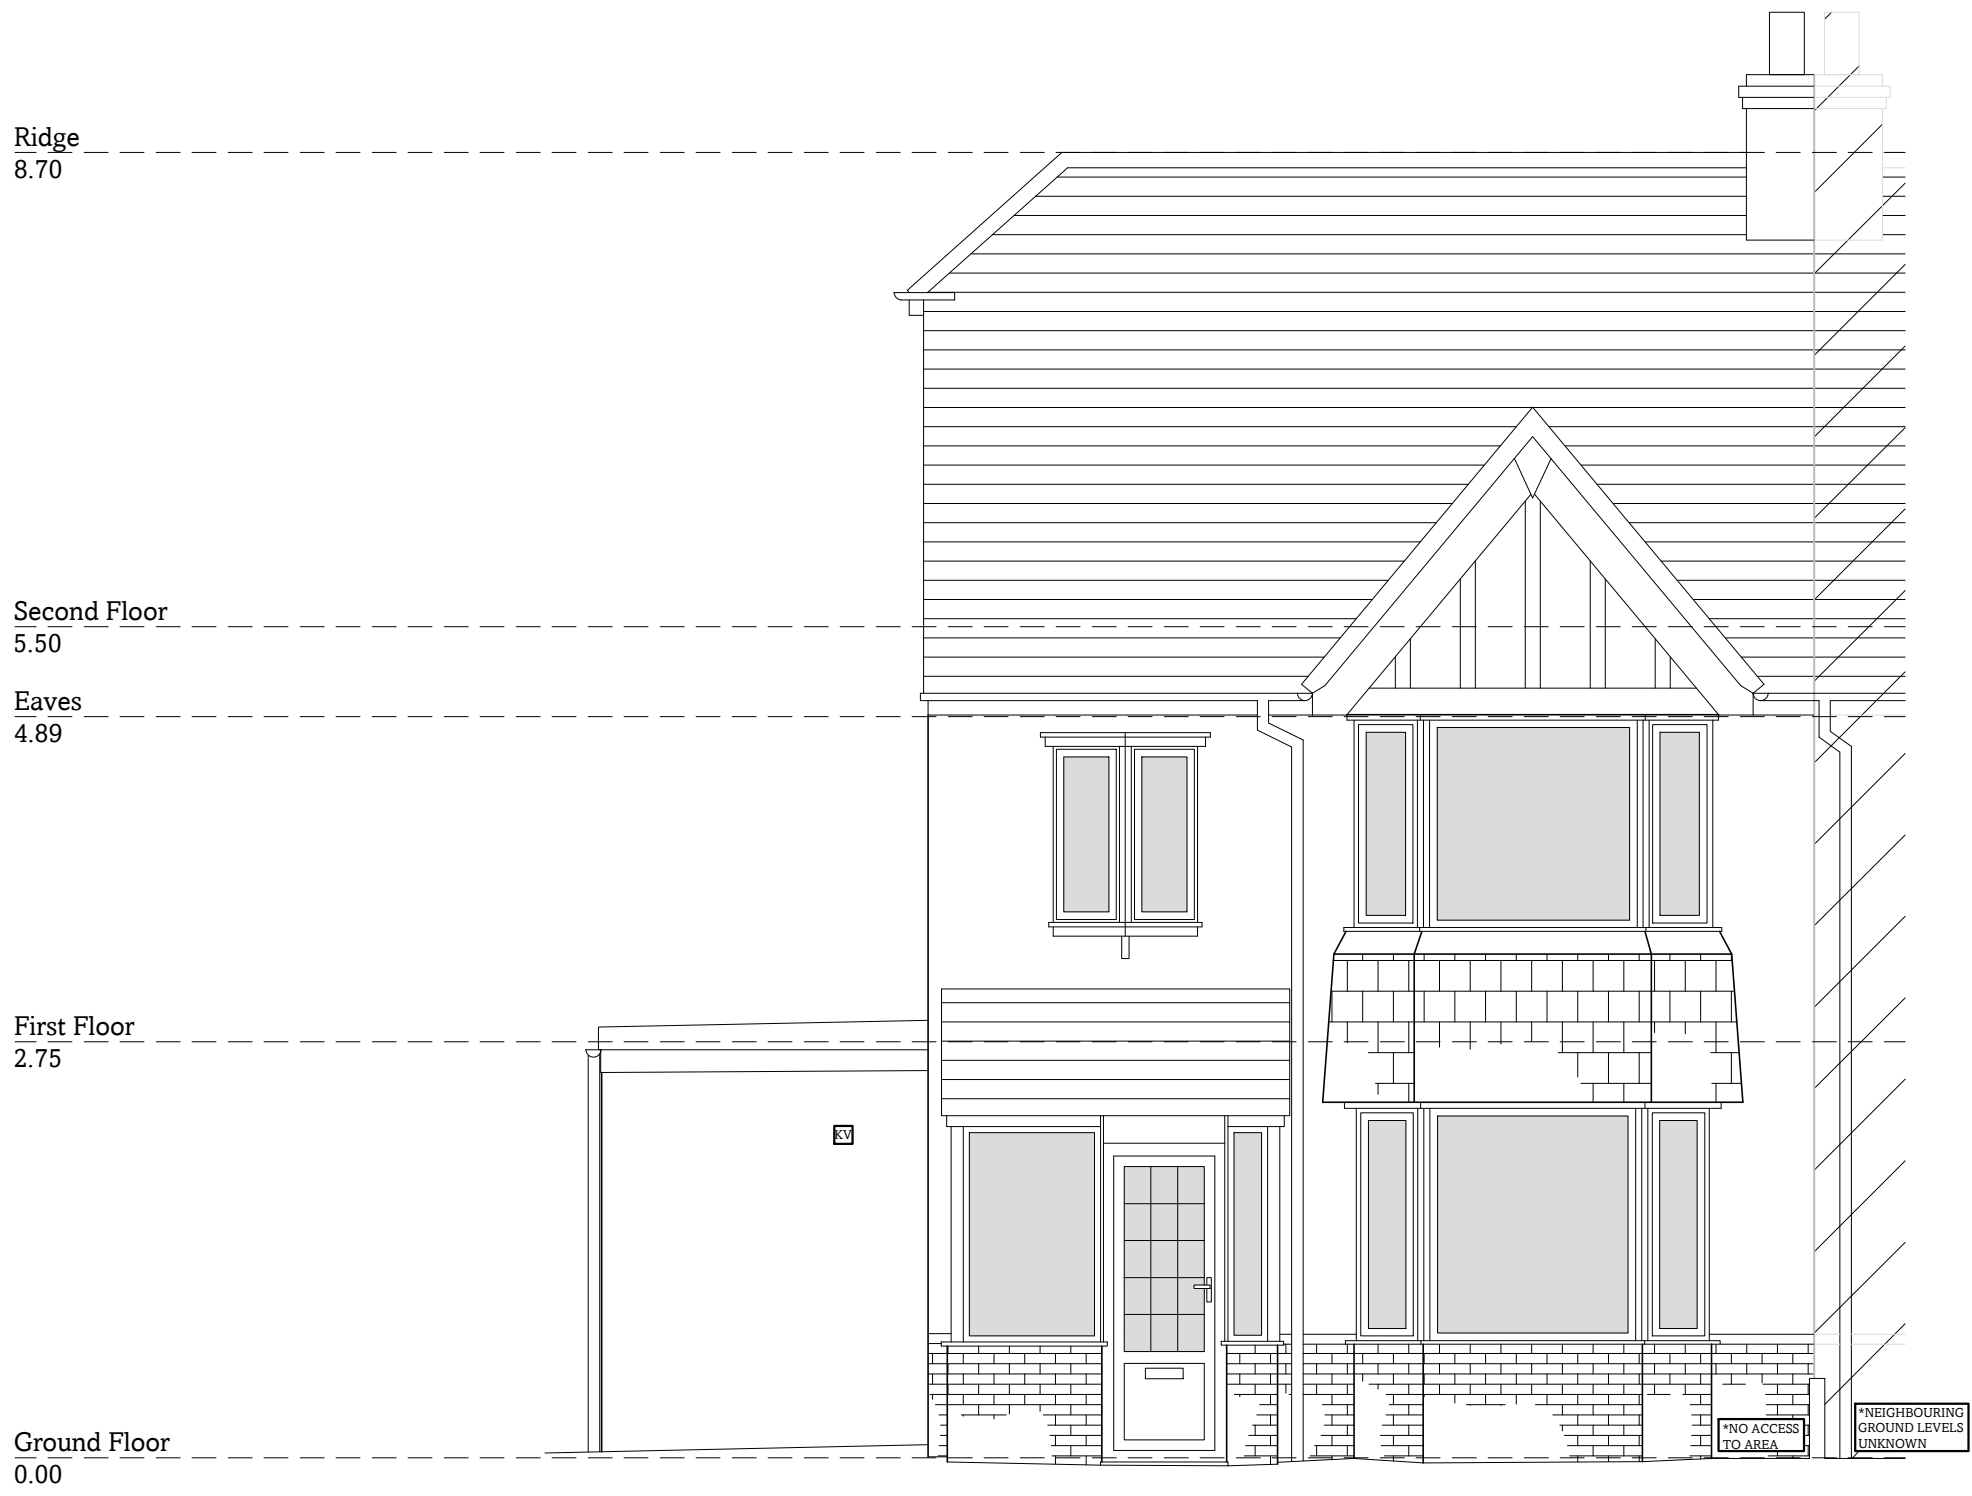


Existing North Elevation 1:50



Existing South Elevation 1:50

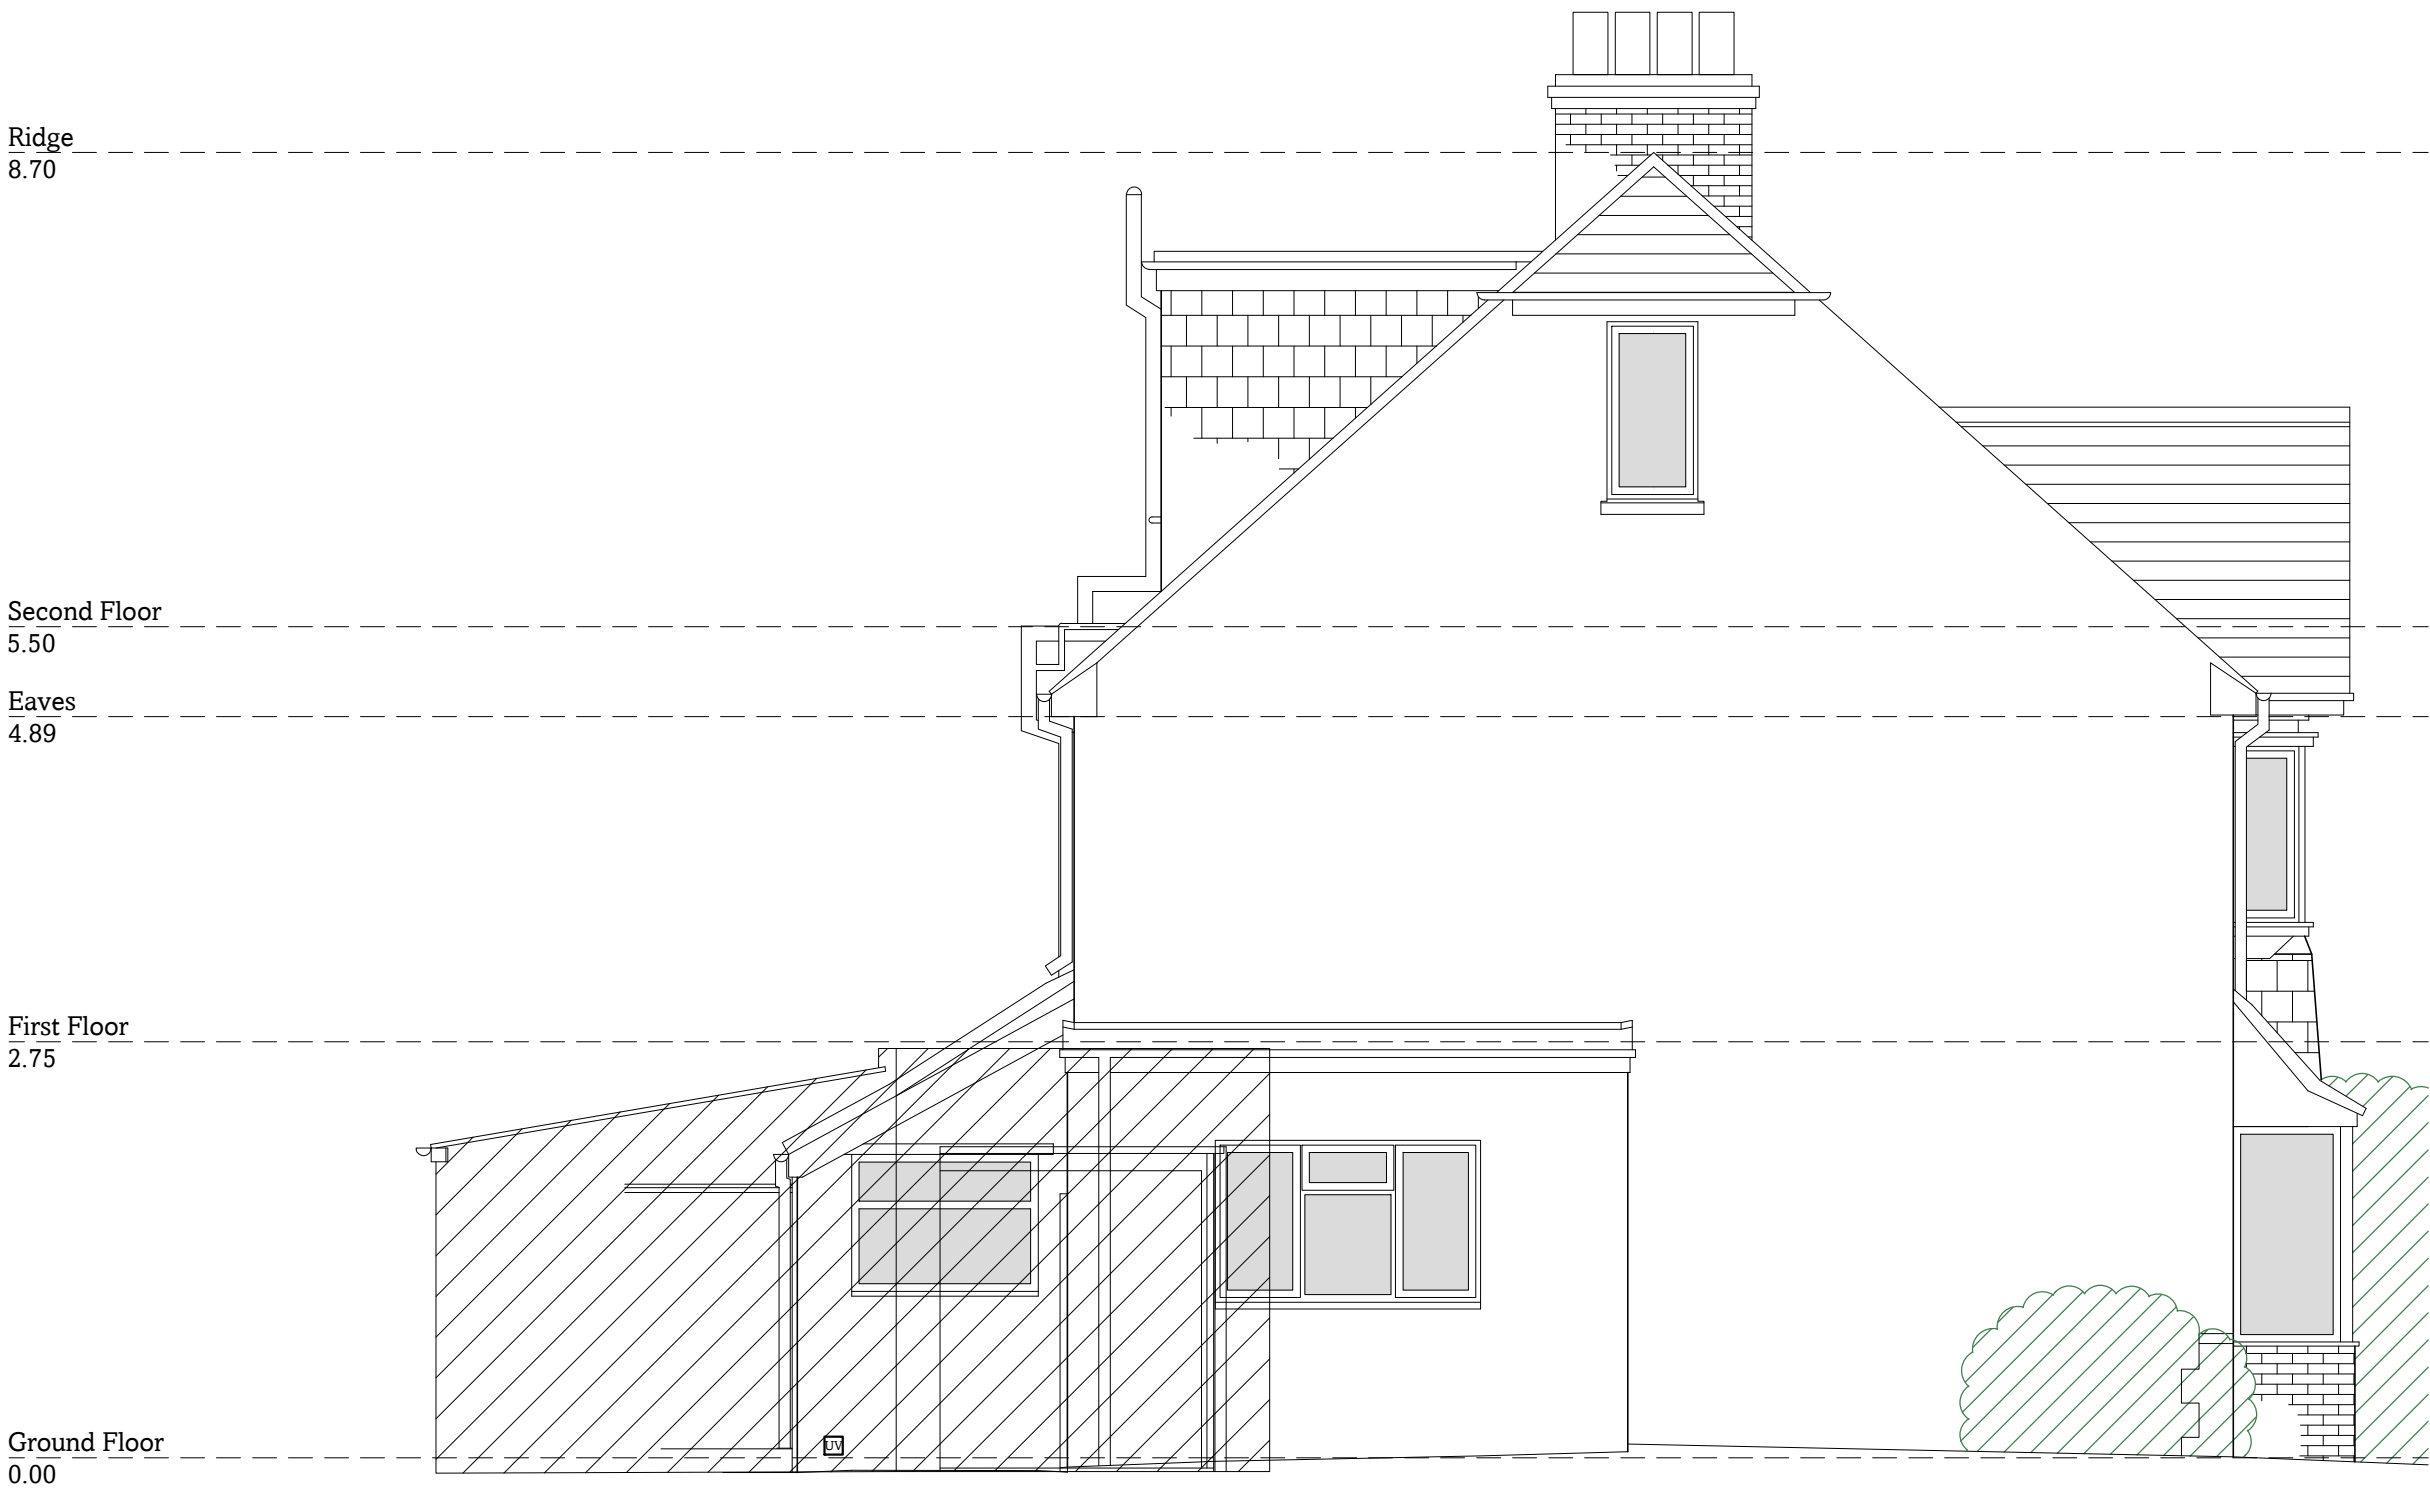

Existing East Elevation 1:50

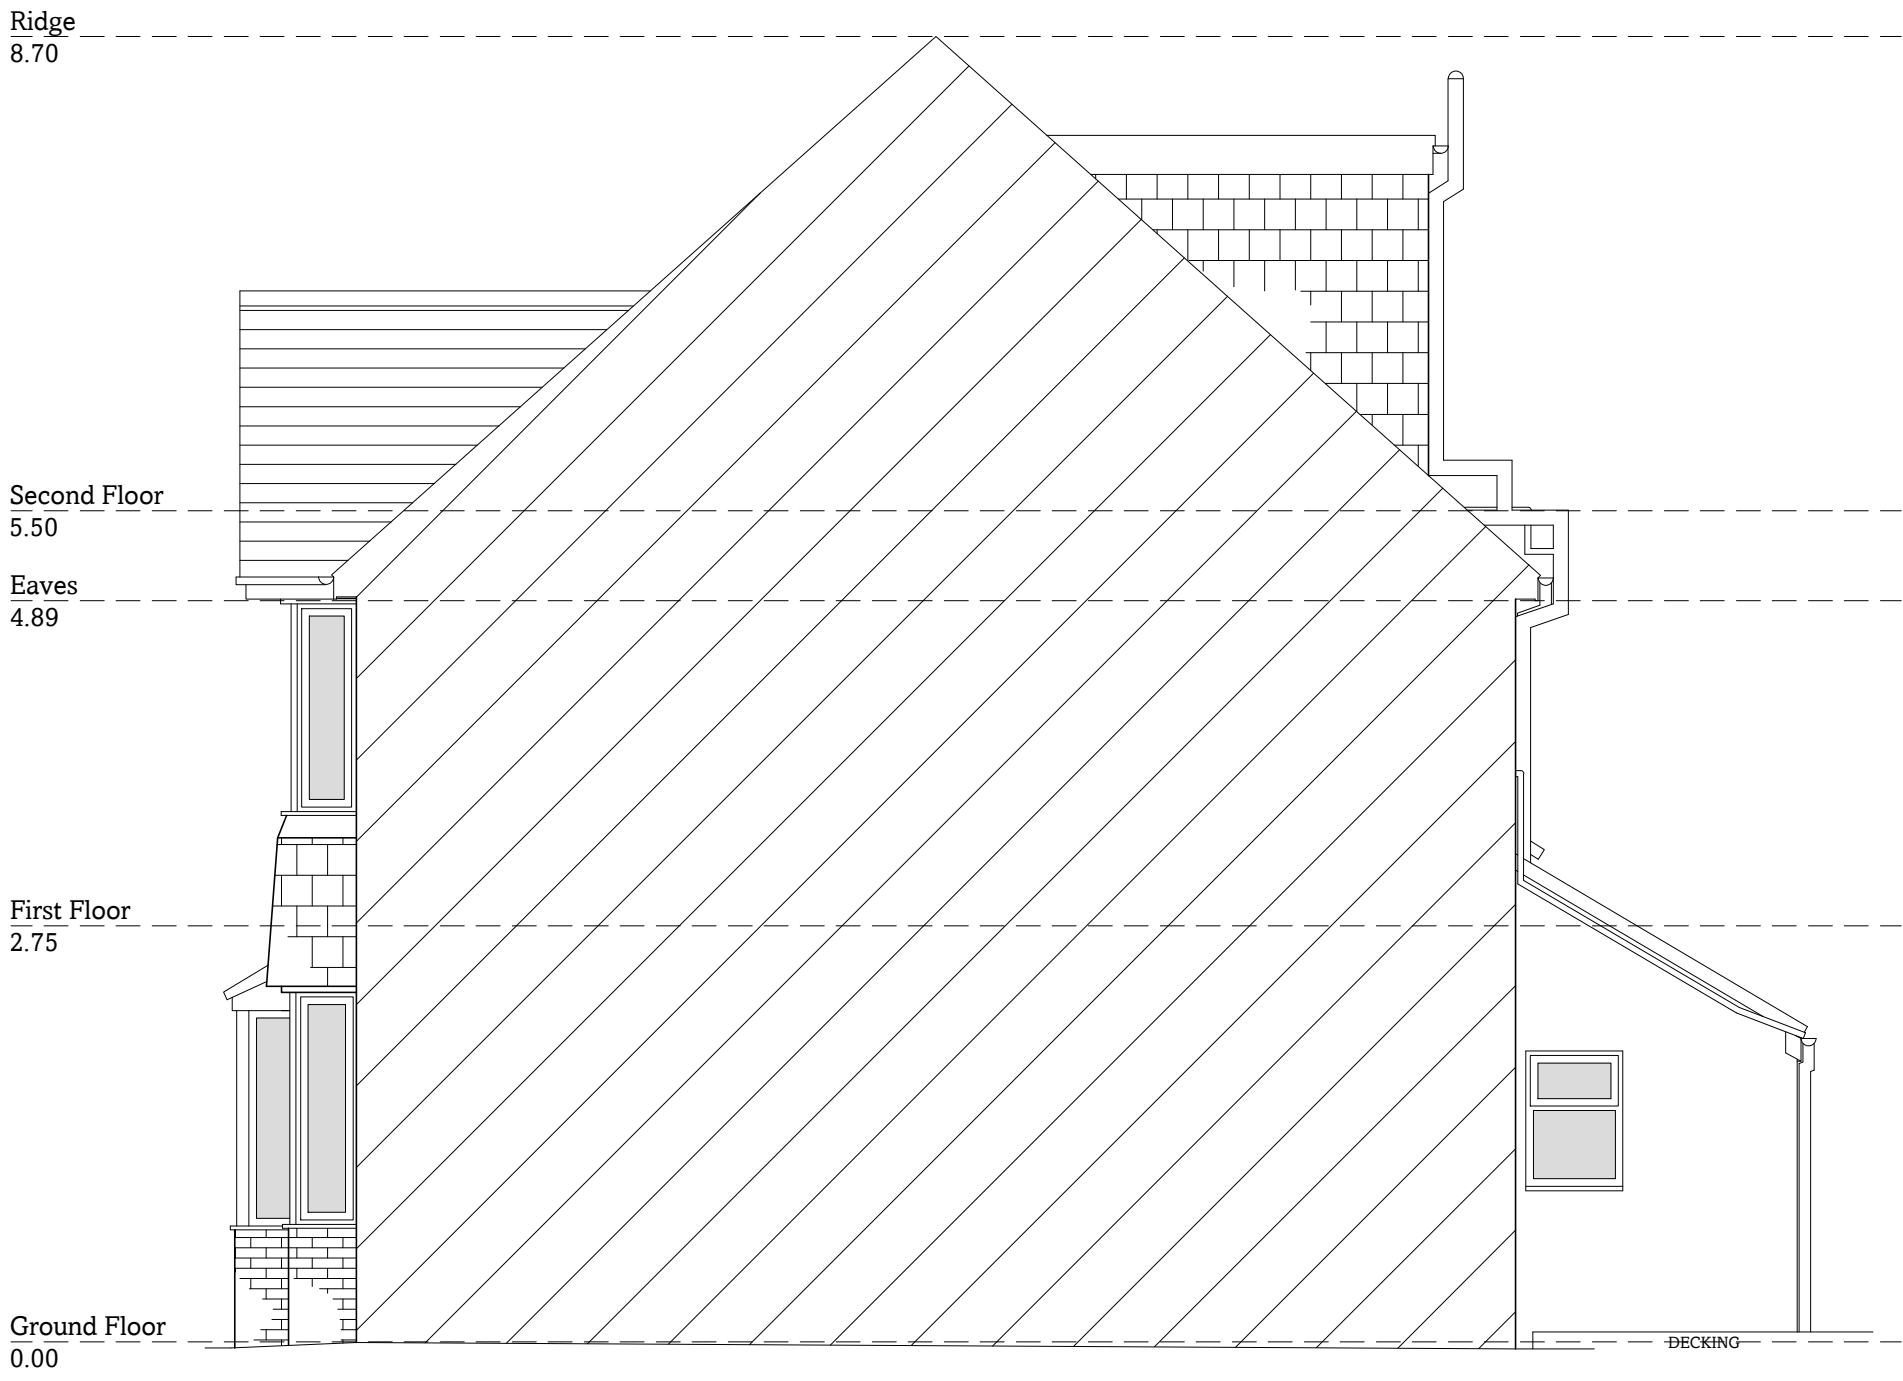

Existing West Elevation 1:50

Notes

- All dimensions should be checked on site
- Drawings are shown to scale, however dimensions are available on request
- Copyright of all data produced by Darby Architectural shall remain with Darby Architectural unless otherwise agreed
- Measures to mitigate risk should be considered at all stages of design development and throughout construction

Alert Symbol

Particular attention to be paid where this symbol is placed on a drawing

Survey information received from Millimetre Measured Surveys
REF 2519MHR / 03.10.2025



Rev.	Date	Details	Dr.	Ch.
------	------	---------	-----	-----

DA Design.

hello@da.design

01273 884923

www.da.design

By Appointment Only:
84 Westbourne Street, Hove, BN3 5FA

DA.

Stage

Survey

Client

Tim Laver

Site

184 Manor Hall Road
Southwick

Drawing Title

Existing:
Elevations

1:50

metres

12345

Drawn	Checked	Date
CD		06.06.2025

Project No.	Stage	Dwg No.	Revision	Sheet Size
0617	E	10		A1