


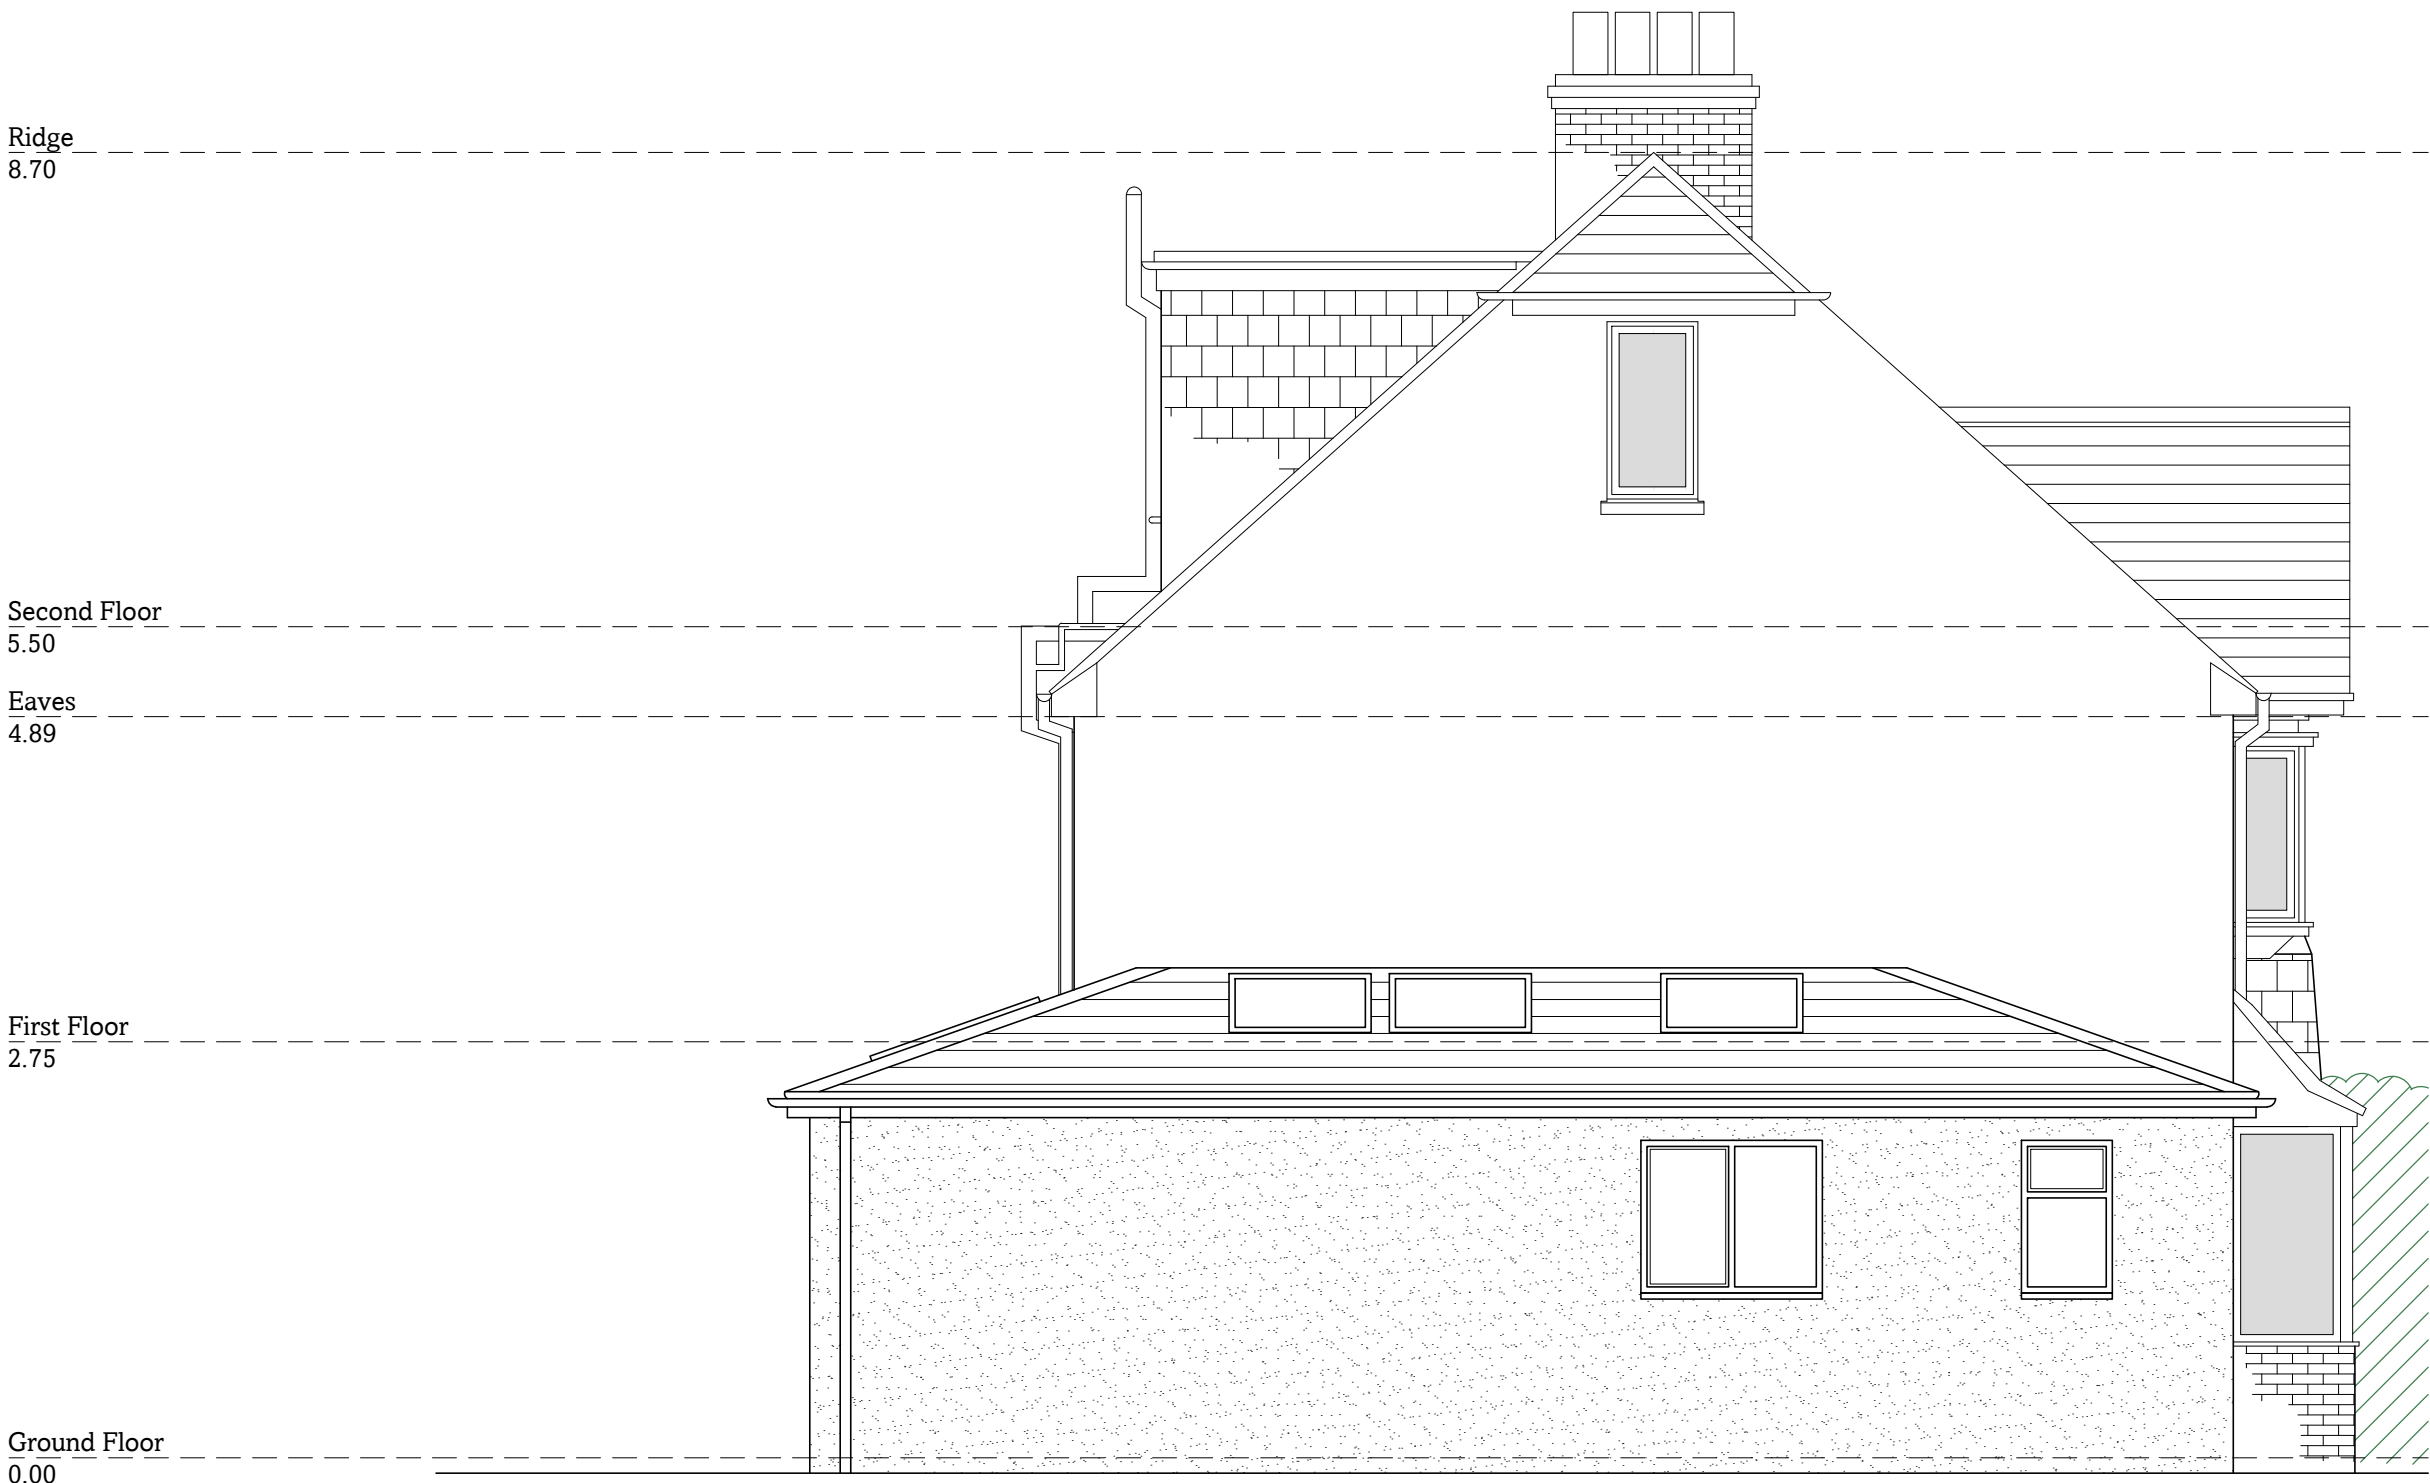


Proposed North Elevation 1:50



Proposed South Elevation 1:50



Proposed East Elevation 1:50

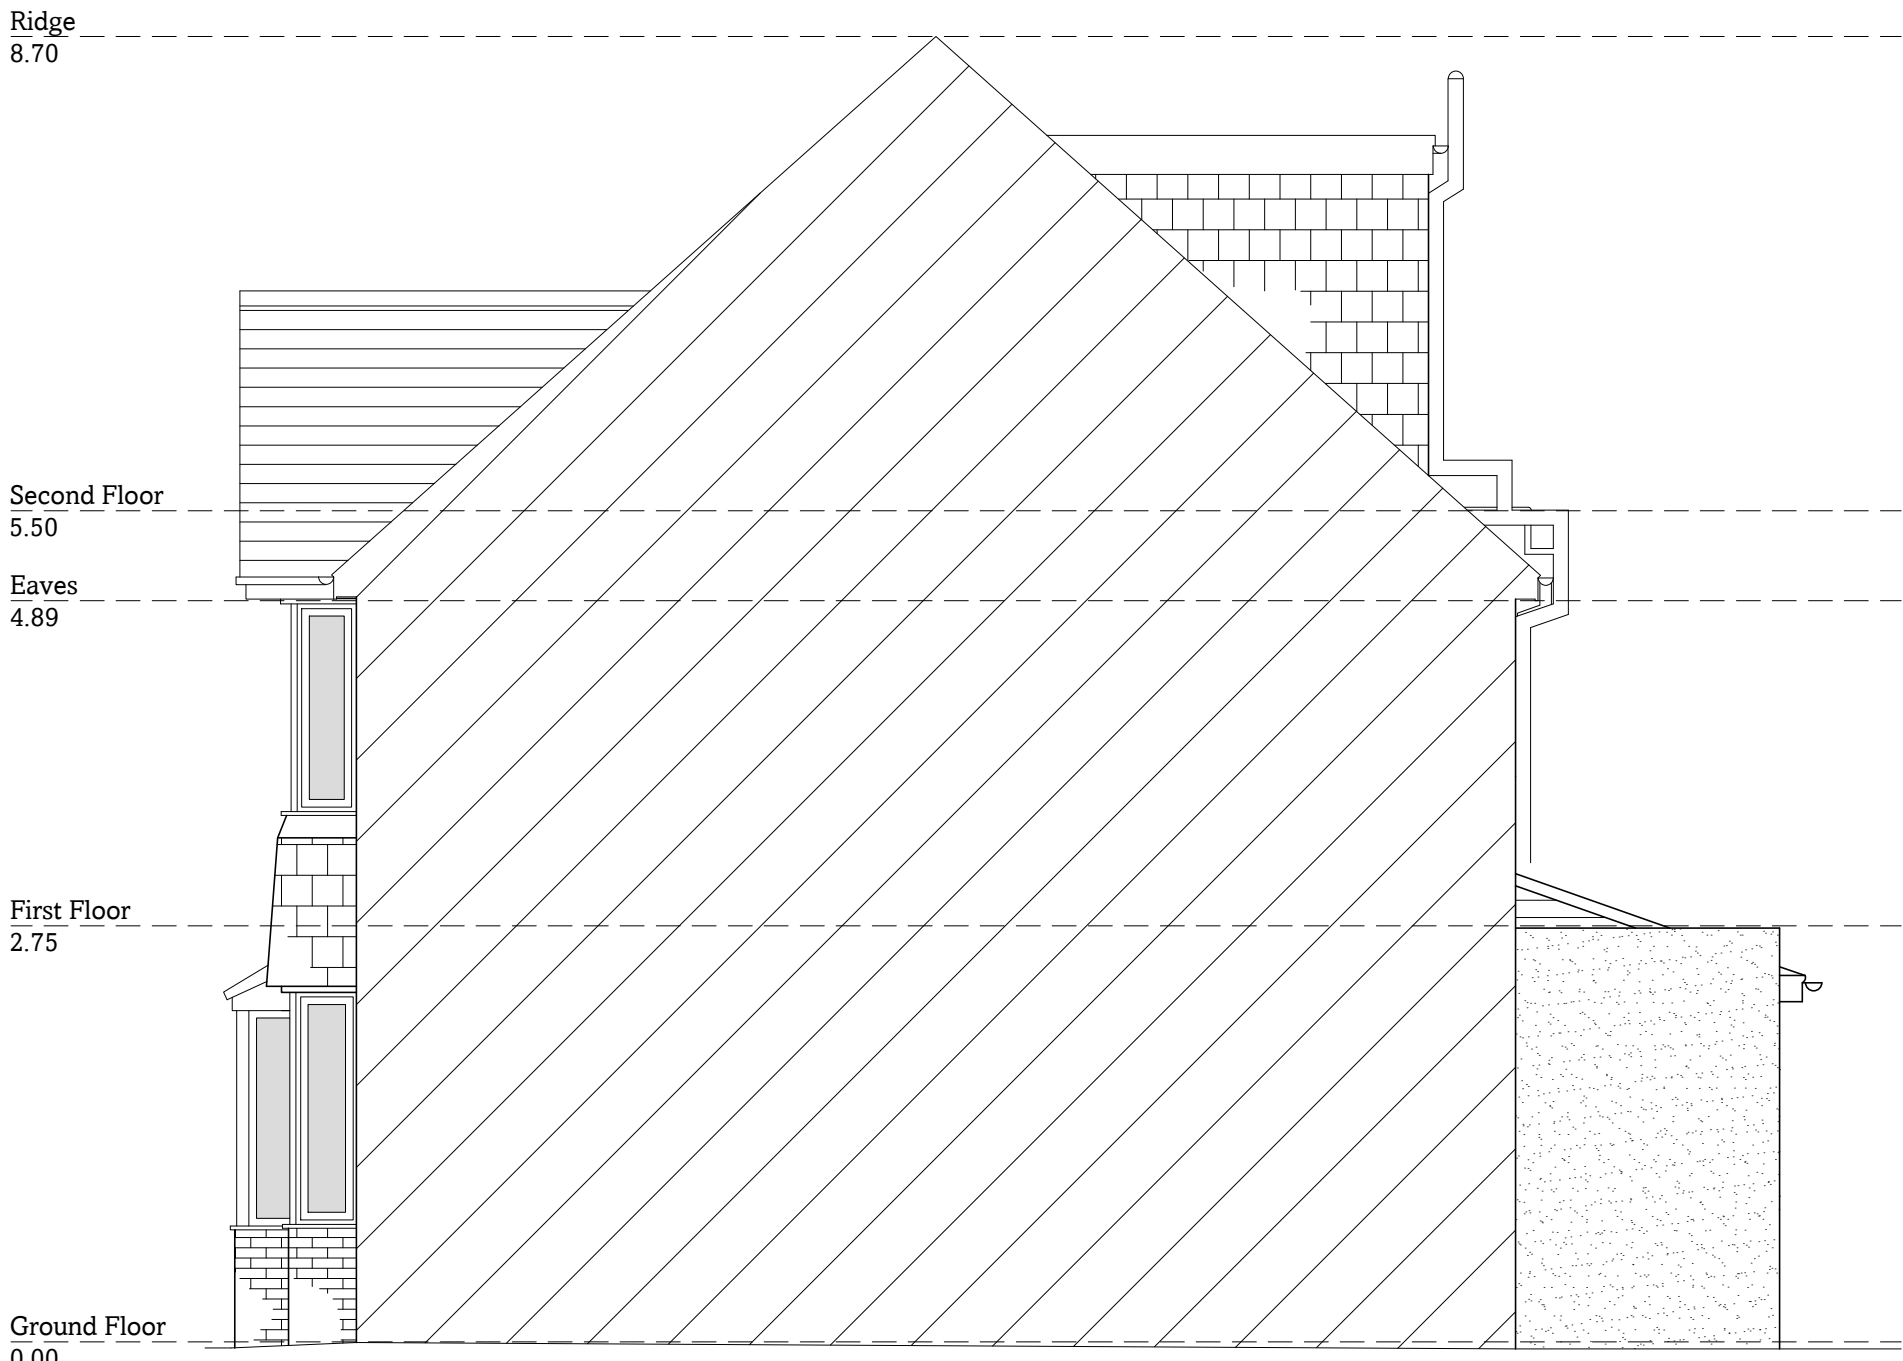

Proposed West Elevation 1:50

Notes

- All dimensions should be checked on site
- Drawings are shown to scale, however dimensions are available on request
- Copyright of all data produced by Darby Architectural shall remain with Darby Architectural unless otherwise agreed
- Measures to mitigate risk should be considered at all stages of design development and throughout construction

Alert Symbol

Particular attention to be paid where this symbol is placed on a drawing

Survey information received from Millimetre Measured Surveys
REF 2519MHR / 03.10.2025



Rev.	Date	Details	Dr.	Ch.
DA Design. hello@da.design 01273 884923 www.da.design			DA.	
By Appointment Only: 84 Westbourne Street, Hove, BN3 5FA				
Stage				
Planning				
Client				
Tim Laver				
Site				
184 Manor Hall Road Southwick				
Drawing Title				
Proposed: Elevations				
1:50 metres 1 2 3 4 5				
Drawn	Checked	Date		
CD		06.06.2025		
Project No.	Stage	Dwg No.	Revision	Sheet Size
0617	P	10		A1