




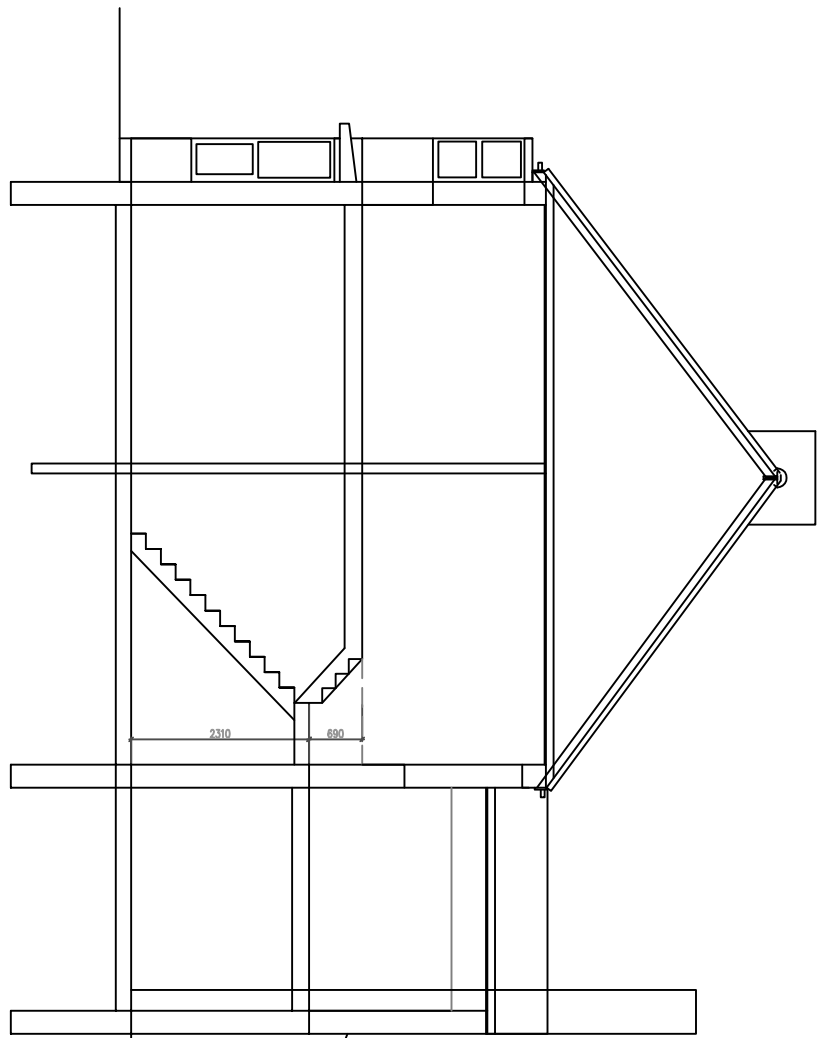


East Facing (side) Elevation

 


1:100 Scale Bar

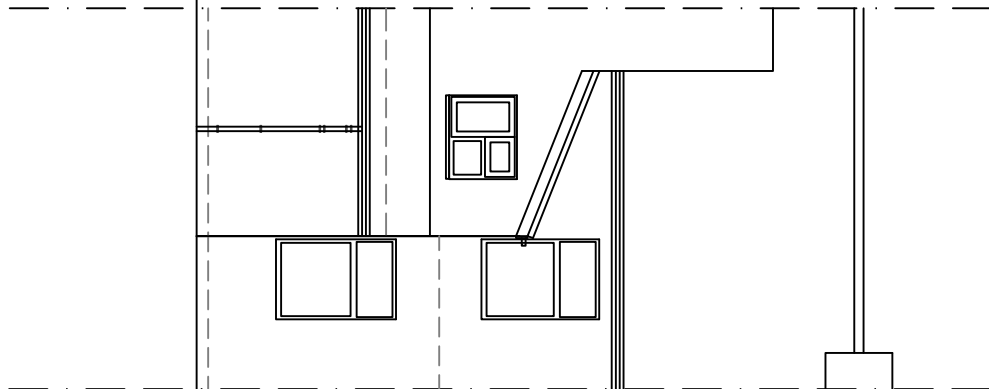


North Facing (Rear) Elevation

 


1:100 Scale Bar

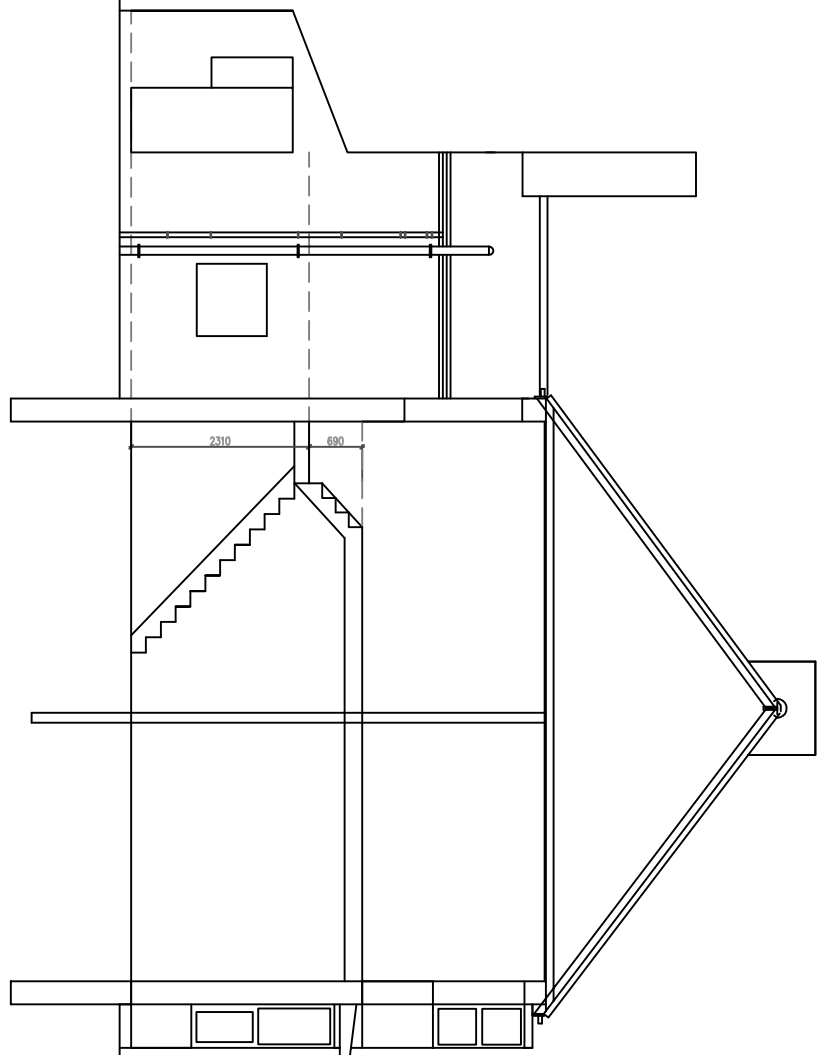


West Facing (side) Elevation

 


1:100 Scale Bar

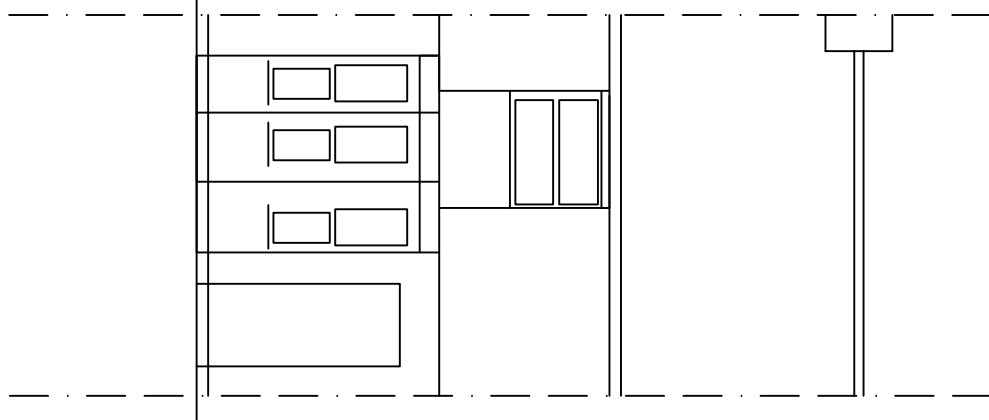

South Facing (front) Elevation

 


1:100 Scale Bar

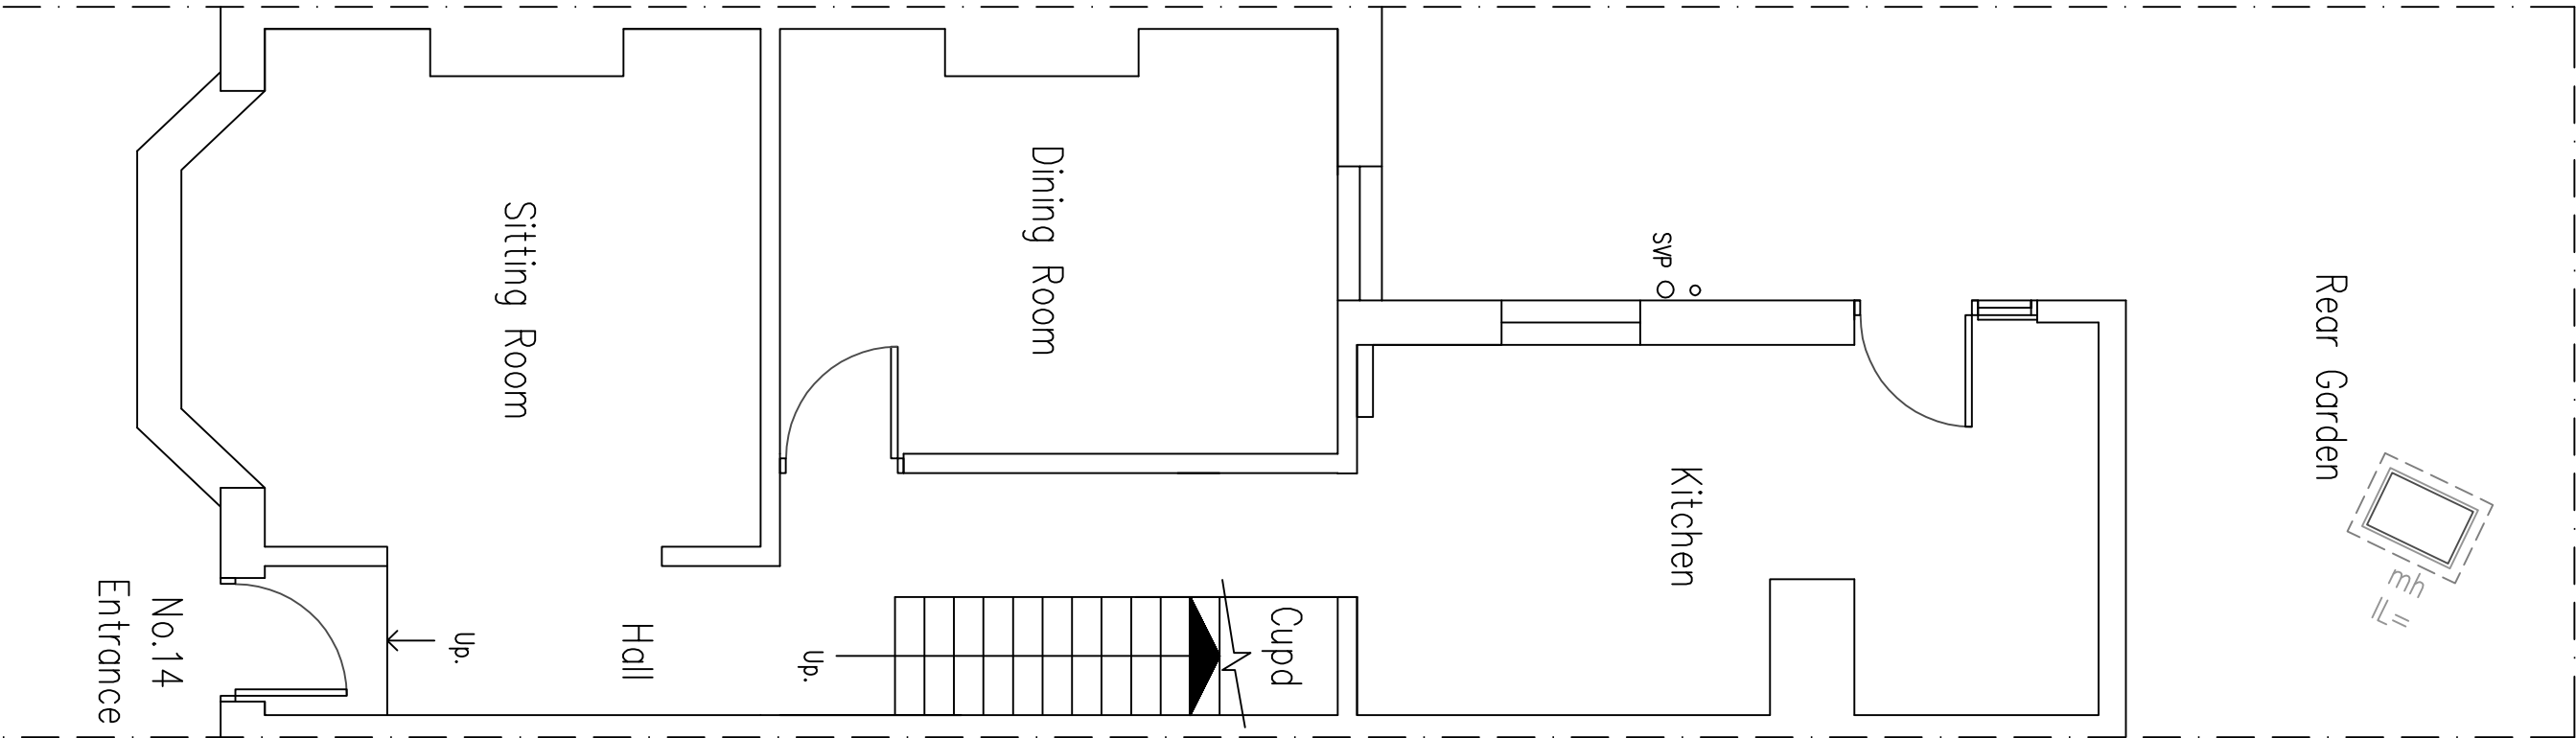

Ground Floor Plan



1:50 Scale Bar

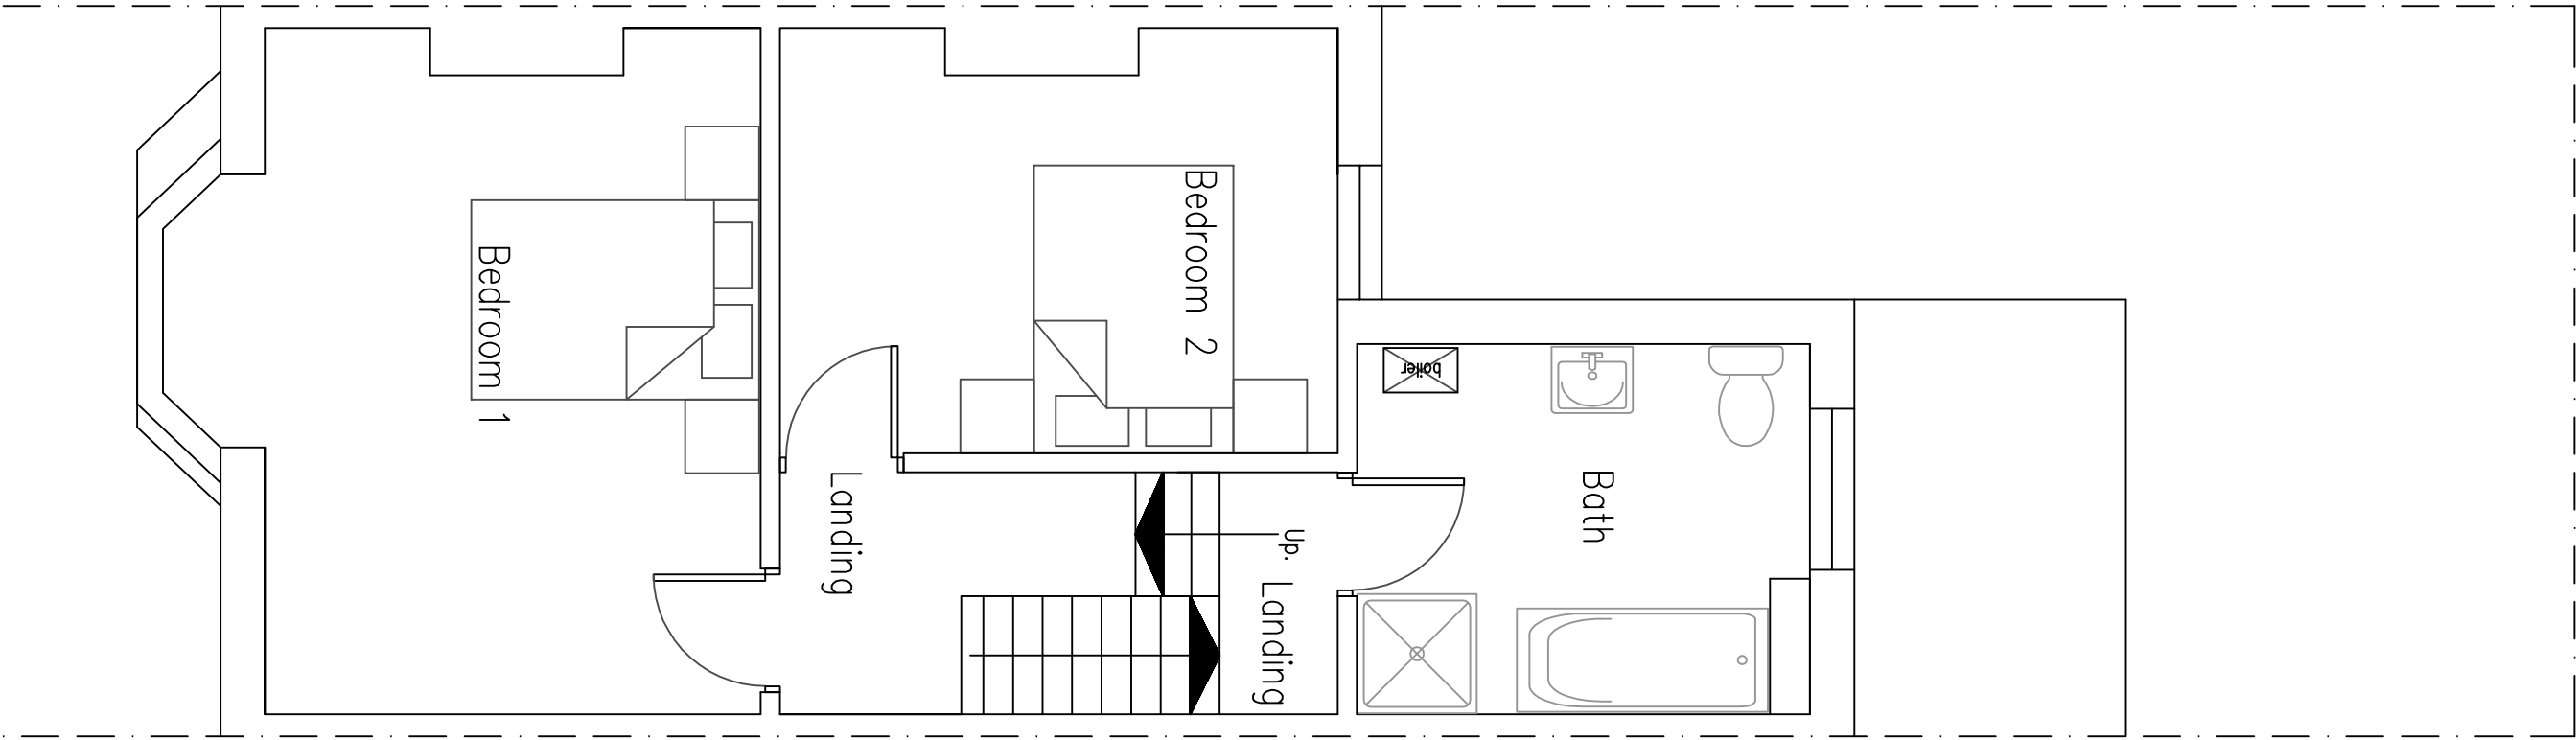

First Floor Plan

DO NOT SCALE FROM THIS DRAWING EXCEPT FOR PLANNING AS PHOTOCOPIES WILL BE SUBJECT TO DISTORTION. DRAWINGS TO BE READ IN CONJUNCTION WITH ALL OTHER ARCHITECT'S & STRUCTURAL ENGINEER'S CONTRACT DRAWINGS & SPECIFICATIONS. ANY DISCREPANCIES MUST BE BROUGHT TO THE ATTENTION OF THE ARCHITECT IMMEDIATELY. THE CONTRACTOR MUST VERIFY ALL DIMENSIONS BY SITE MEASUREMENTS. THE CONTRACTOR IS RESPONSIBLE FOR OBTAINING ALL NECESSARY PERMITS AND APPROVALS. THE CONTRACTOR MUST OBTAIN ALL NECESSARY MATERIALS OR SUBSTITUTE MATERIALS & PRODUCTS TO THOSE NAMED WILL BE ACCEPTABLE IF PROVEN TO BE OF EQUAL OR HIGHER PERFORMANCE AND NOT IN CONFLICT WITH OTHER ELEMENTS.

Project:

Proposed
Conversion Of Roofspace
& Alterations At:
14 Cobden Road
Worthing
West Sussex

Drawing title:

Plans & Elevations As Existing

Client:

Zoya Green

© Copyright of:

Architectural & Planning Services
7 Ervingham Road
Shoreham By Sea
West Sussex
BN43 5NQ

BJW
01273 441009
07868899101
e-mail: benw@bjwarchitectural.co.uk
website: bjwarchitectural.co.uk

Scale:

1:50 1:100

Paper size

A1

Date:

29.4.2026

Drawn:

BJW

Dwg. No.

01

Rev'n

Note: All dimensions to be checked on site.