



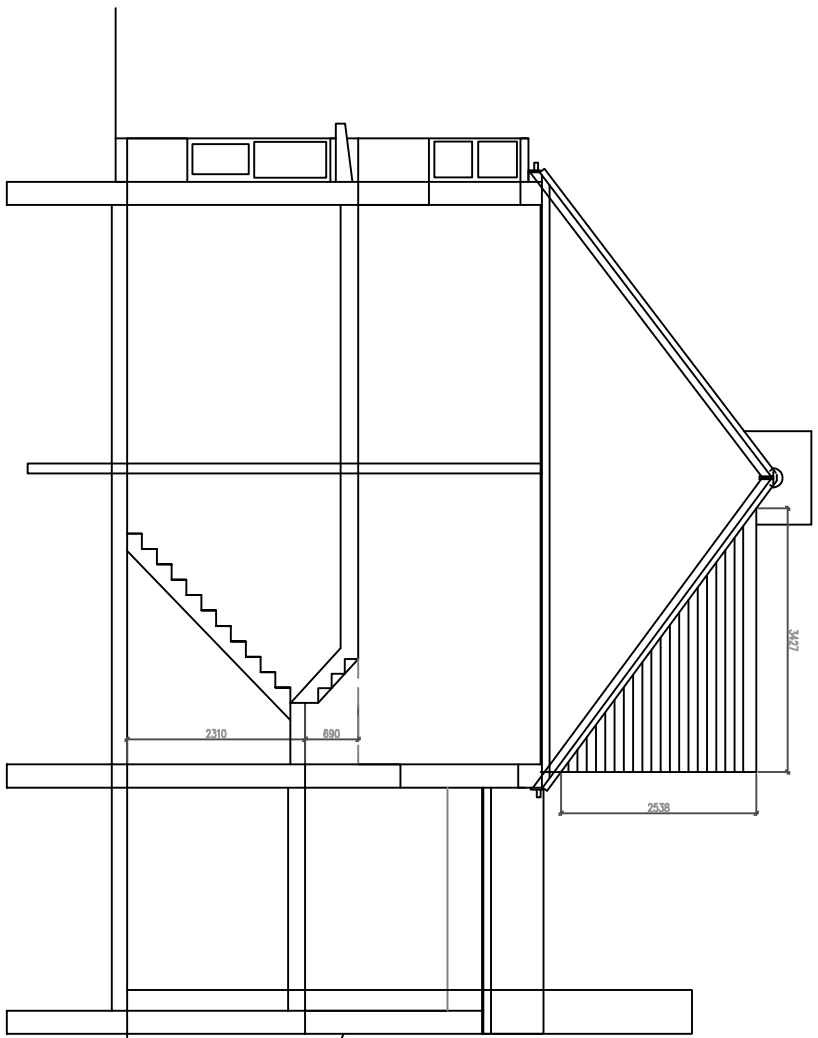

East Facing (side) Elevation

1m 2m 3m 4m 5m 6m 7m 8m 9m 10m


1:100 Scale Bar

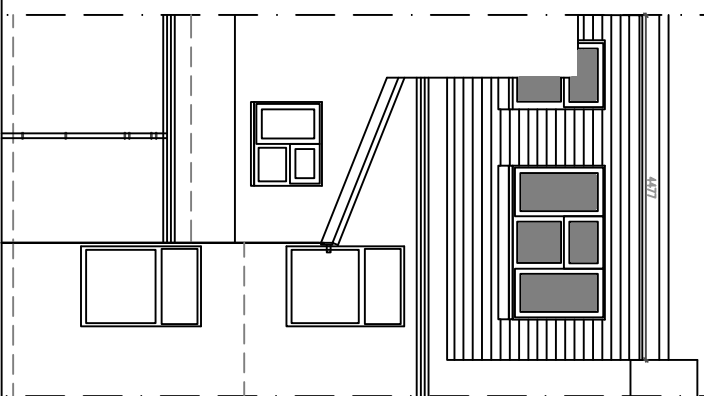

North Facing (Rear) Elevation

1m 2m 3m 4m 5m 6m 7m 8m 9m 10m


1:100 Scale Bar

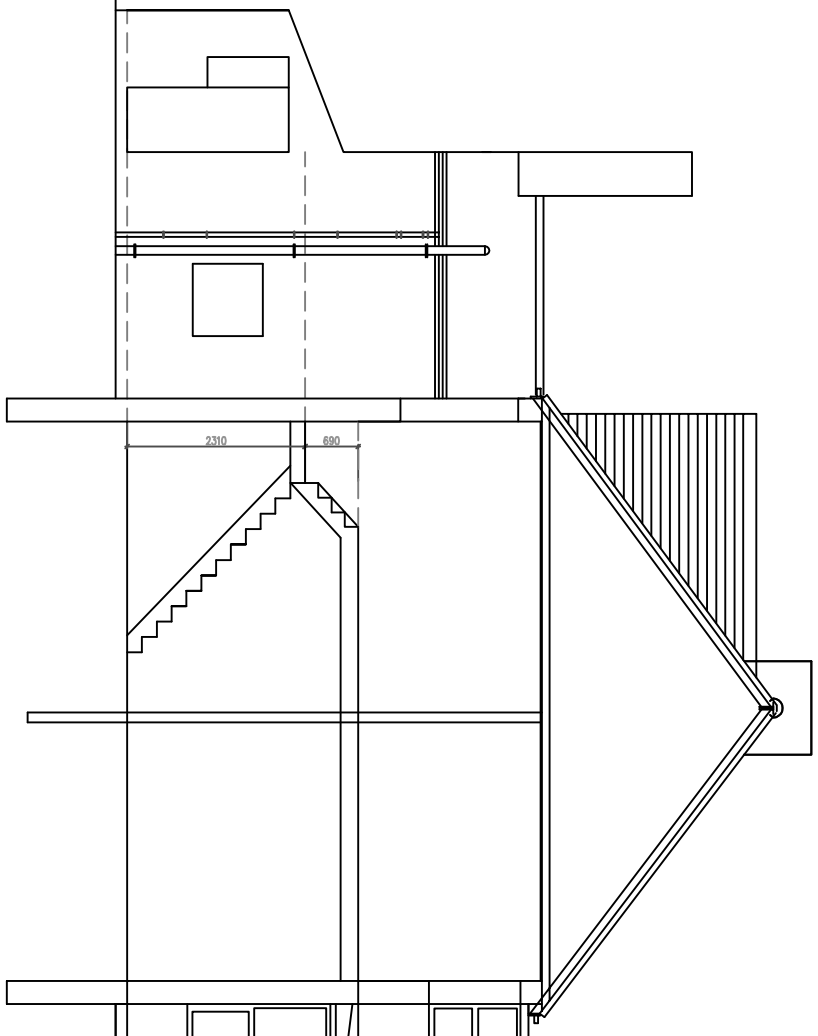

West Facing (side) Elevation

1m 2m 3m 4m 5m 6m 7m 8m 9m 10m



1:100 Scale Bar

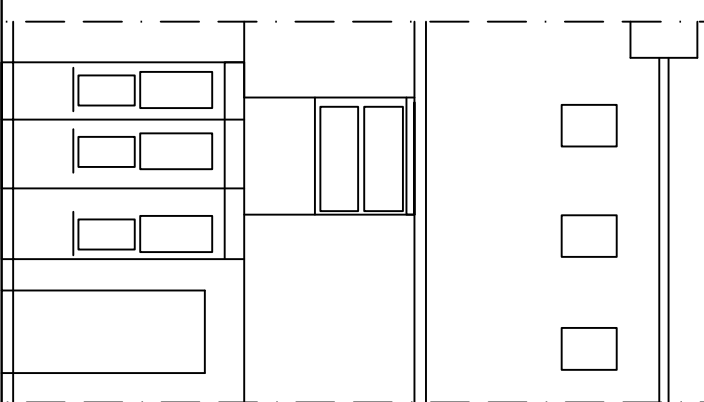



South Facing (front) Elevation

1m 2m 3m 4m 5m 6m 7m 8m 9m 10m



1:100 Scale Bar

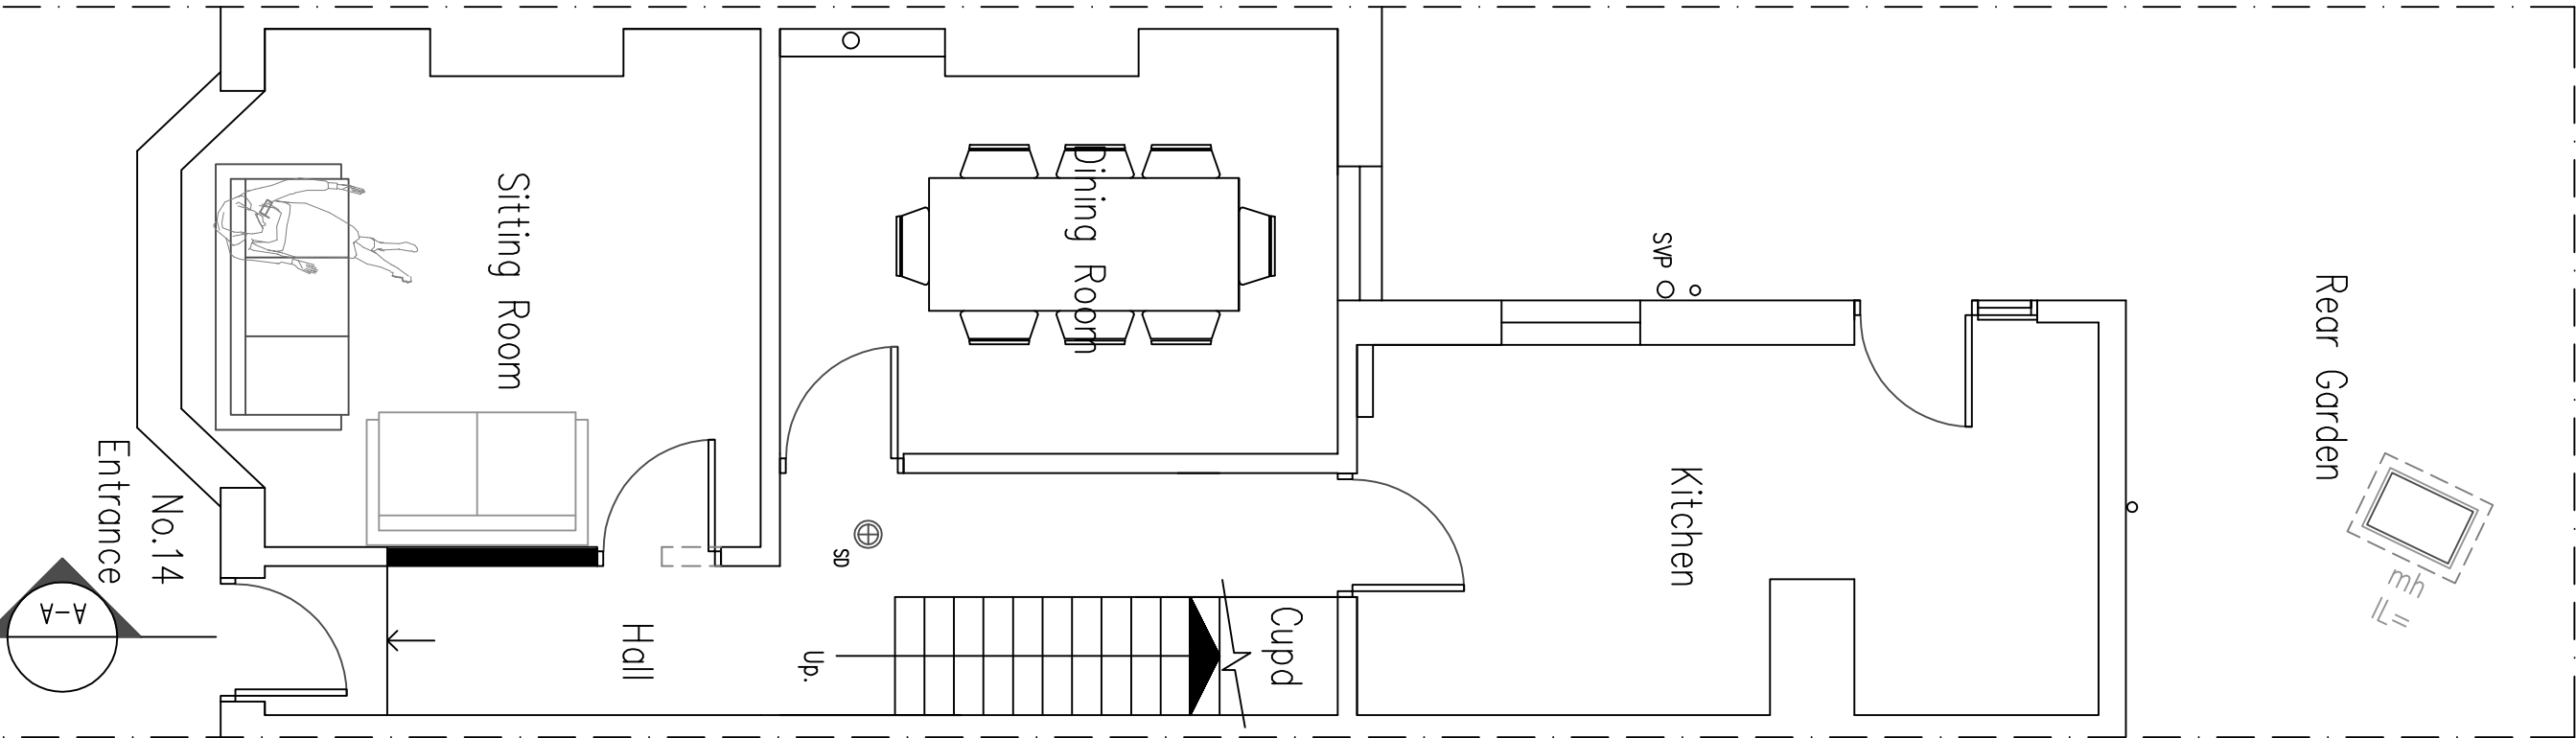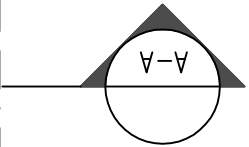

Ground Floor Plan

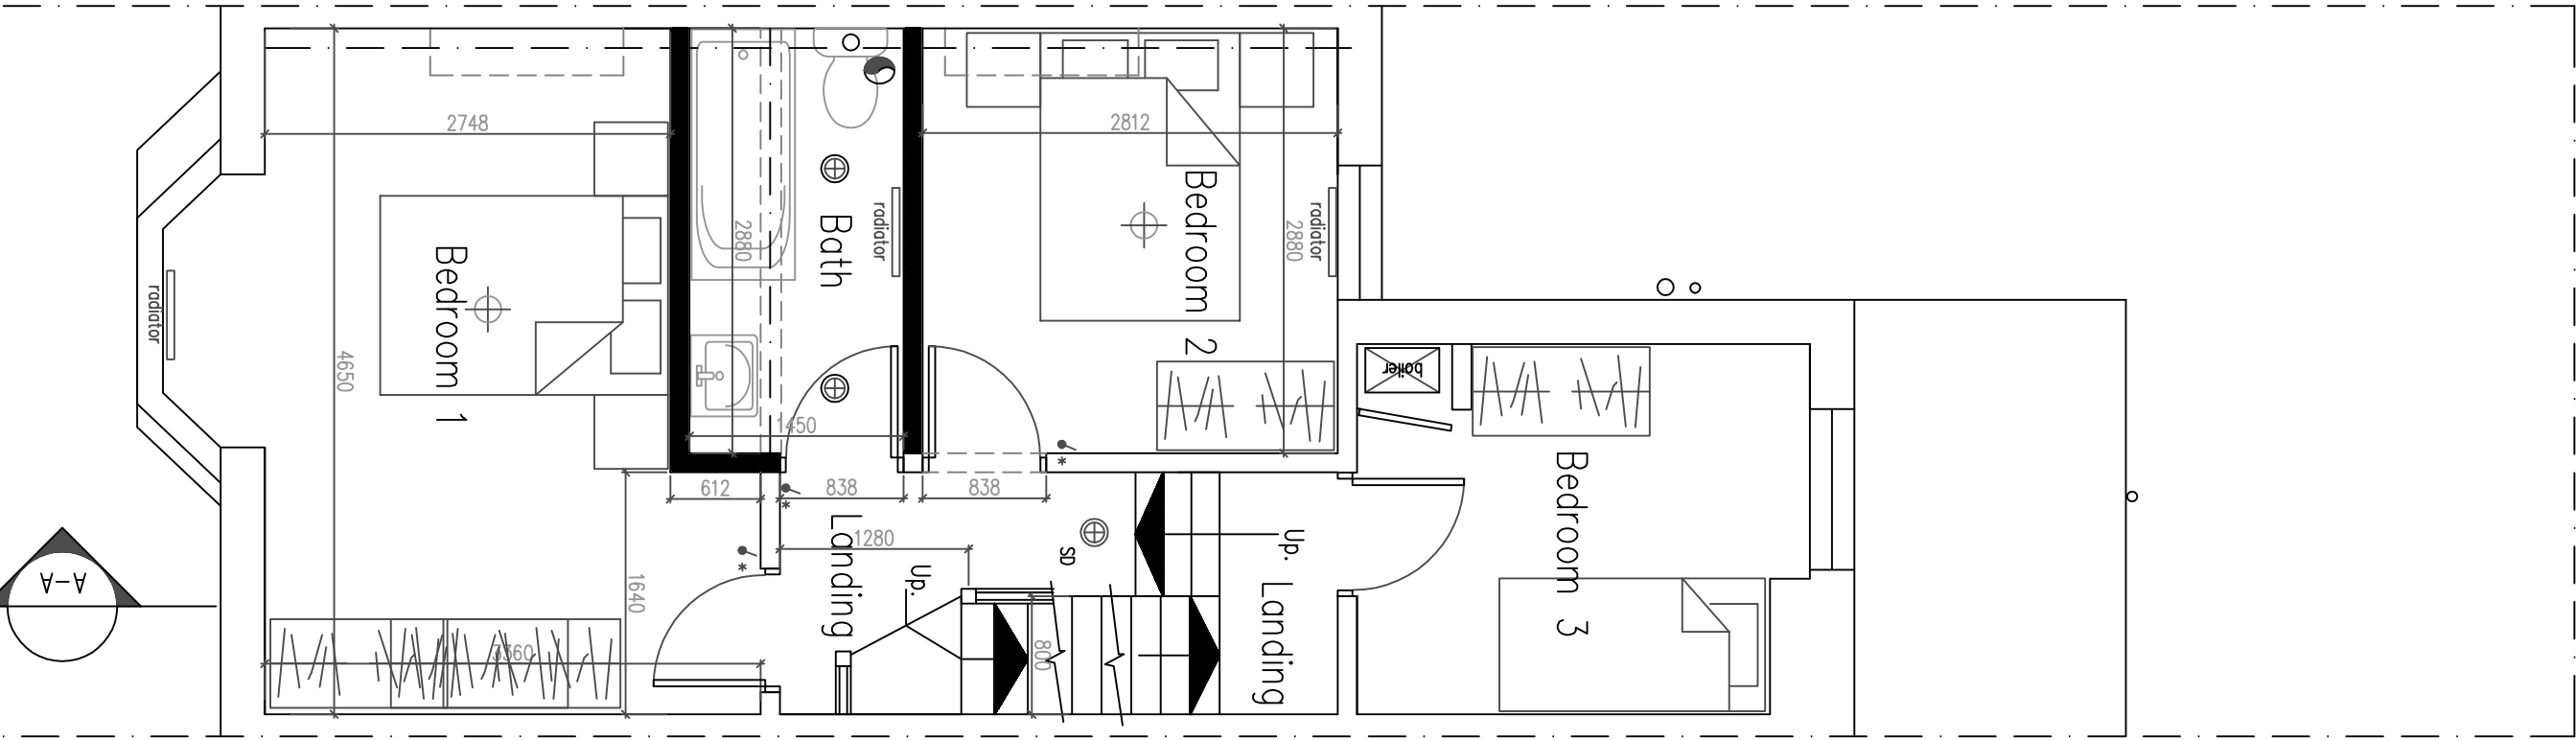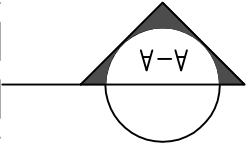


First Floor Plan

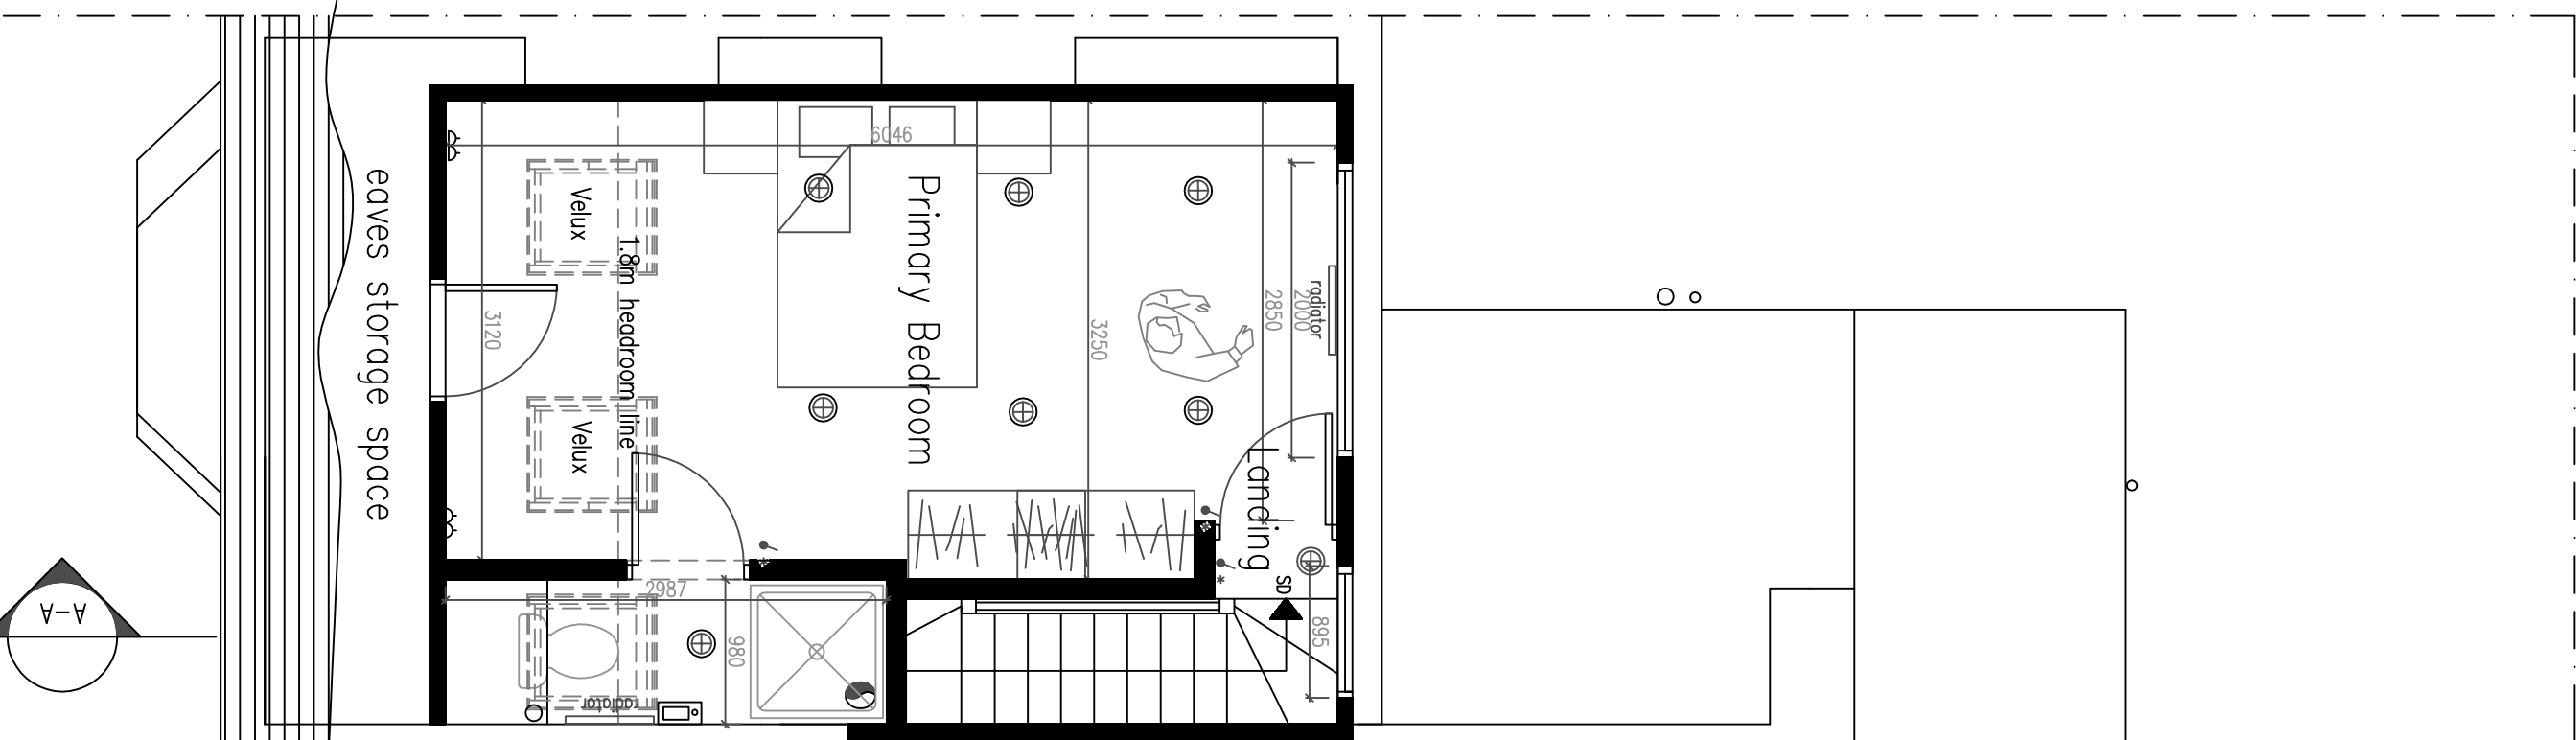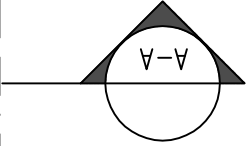

Second Floor Plan

Services Key


- SAT - Satellite television aerial point
 - CATS - data point
 - Denotes pull cord
 - Denotes light switch (2 way)
 - Denotes light switch (timer)
 - Denotes telephone
 - Denotes television aerial points
 - Denotes double socket
 - Denotes cooker point
 - Denotes cooker point (floor level)
 - Denotes external water tap
 - Denotes radiator
 - Denotes PIP detector
 - Denotes extractor fan
 - Denotes smoke detector
 - Denotes heat detector
 - Denotes meter
 - Denotes wall light
 - Denotes ceiling rose
 - Denotes spotlight
 - Denotes fluorescent tube
- Notes:
- Final number of sockets, lights, radiators, positions etc to be agreed with the Client.
- Contractor to assess existing electrical system and meter/distribution board and advise of any additional work required due to new works.
- Structural Engineer to confirm all beam layouts and sizes

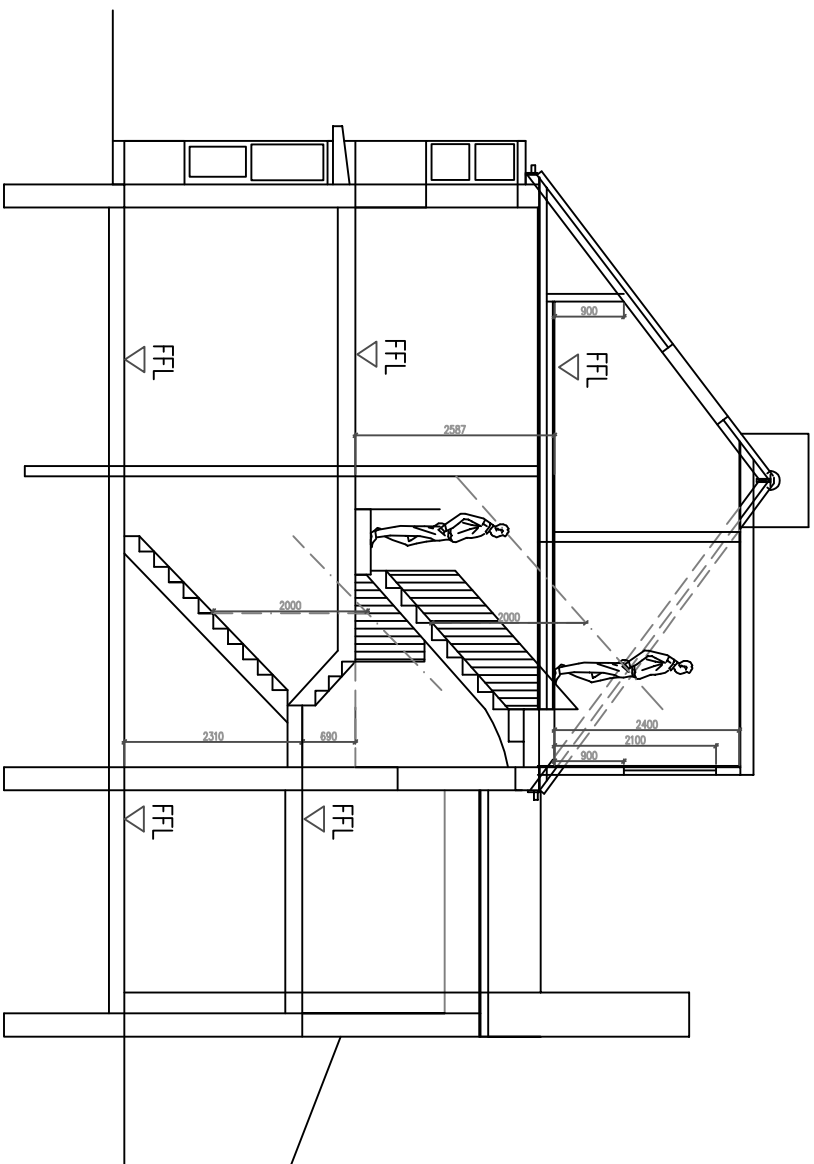

SECTION A-A

1m 2m 3m 4m 5m 6m 7m 8m 9m 10m

1:100 Scale Bar

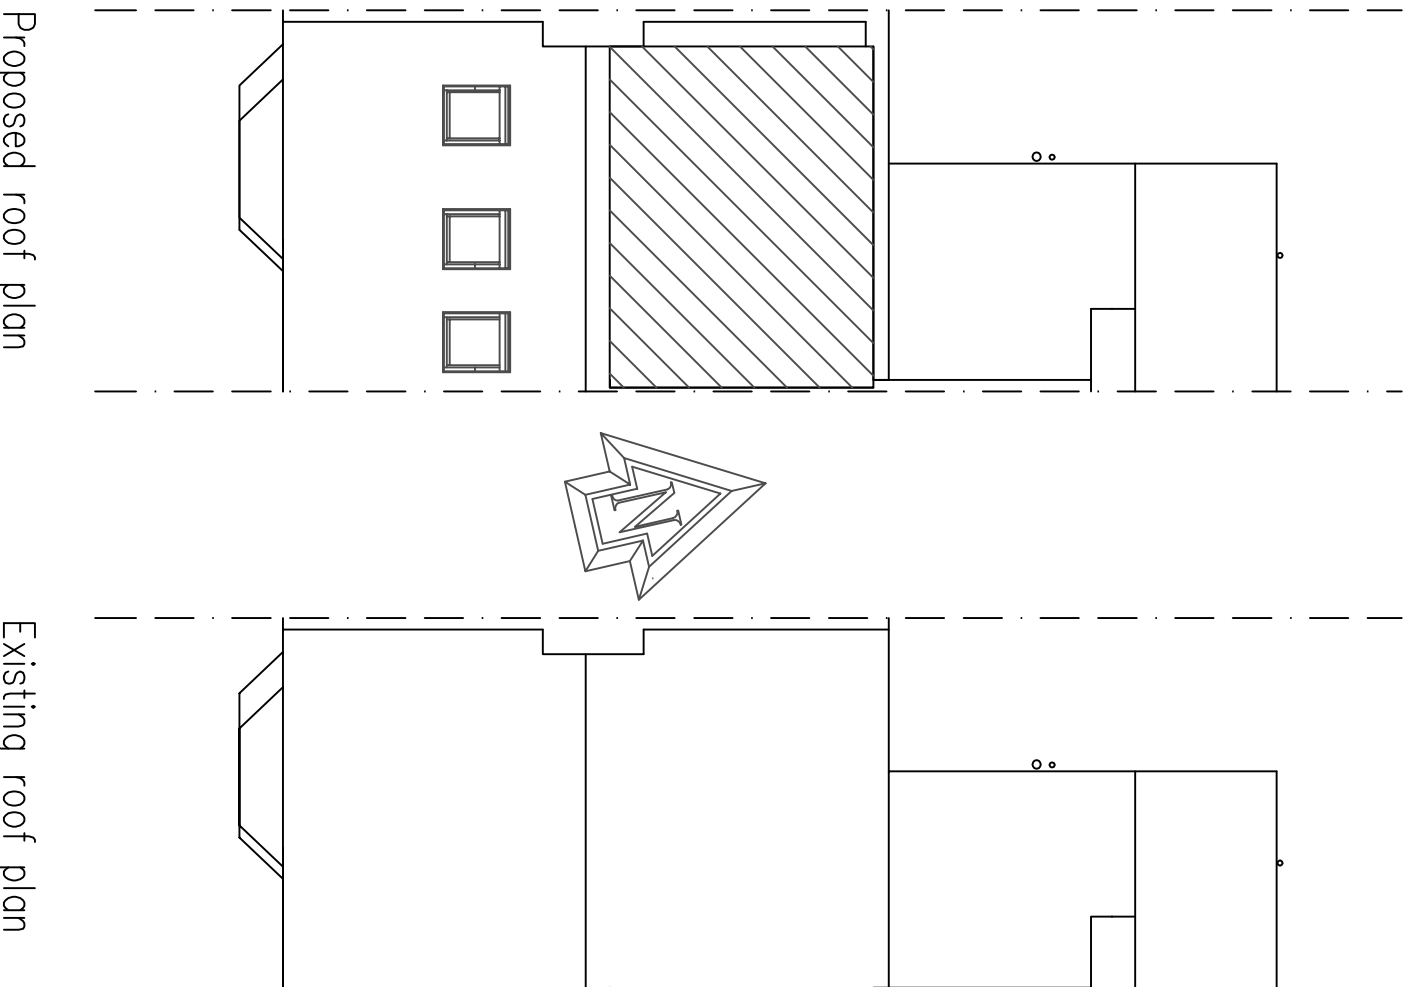

Proposed roof plan

Existing roof plan

DO NOT SCALE FROM THIS DRAWING EXCEPT FOR PLANNING AS PHOTOCOPIES WILL BE SUBJECT TO DISTORTION DRAWINGS TO BE READ IN CONJUNCTION WITH ALL OTHER ARCHITECT'S & STRUCTURAL ENGINEER'S CONTRACT DRAWINGS & SPECIFICATIONS. ANY DISCREPANCIES MUST BE BROUGHT TO THE ATTENTION OF THE ARCHITECT IMMEDIATELY. THE CONTRACTOR MUST VERIFY ALL DIMENSIONS BY SITE MEASUREMENTS AND REPORT ANY DISCREPANCIES OR SUBSTITUTE MATERIALS & PRODUCTS TO THOSE NAMED WILL BE ACCEPTABLE IF PROVEN TO BE OF EQUAL OR HIGHER PERFORMANCE AND NOT IN CONFLICT WITH OTHER ELEMENTS.

Project:

Proposed
Conversion Of Roofspace
& Alterations At:
14 Cobden Road
Worthing
West Sussex

Drawing title:

Plans & Elevations As Proposed

Client:

Zoya Green

©Copyright of:

Architectural & Planning Services
7 Eringham Road
Shoreham By Sea
West Sussex
BN43 5ND
BJW
01273 441009
e-mail: ben@bjwarchitectural.co.uk
website: bjwarchitectural.co.uk

Scale:

1:50 1:100

Paper size
A1

Date:

29.4.2026

Drawn:

BJW

Dwg. No.:

02

Rev'n

A

Note: All dimensions to be checked on site.