



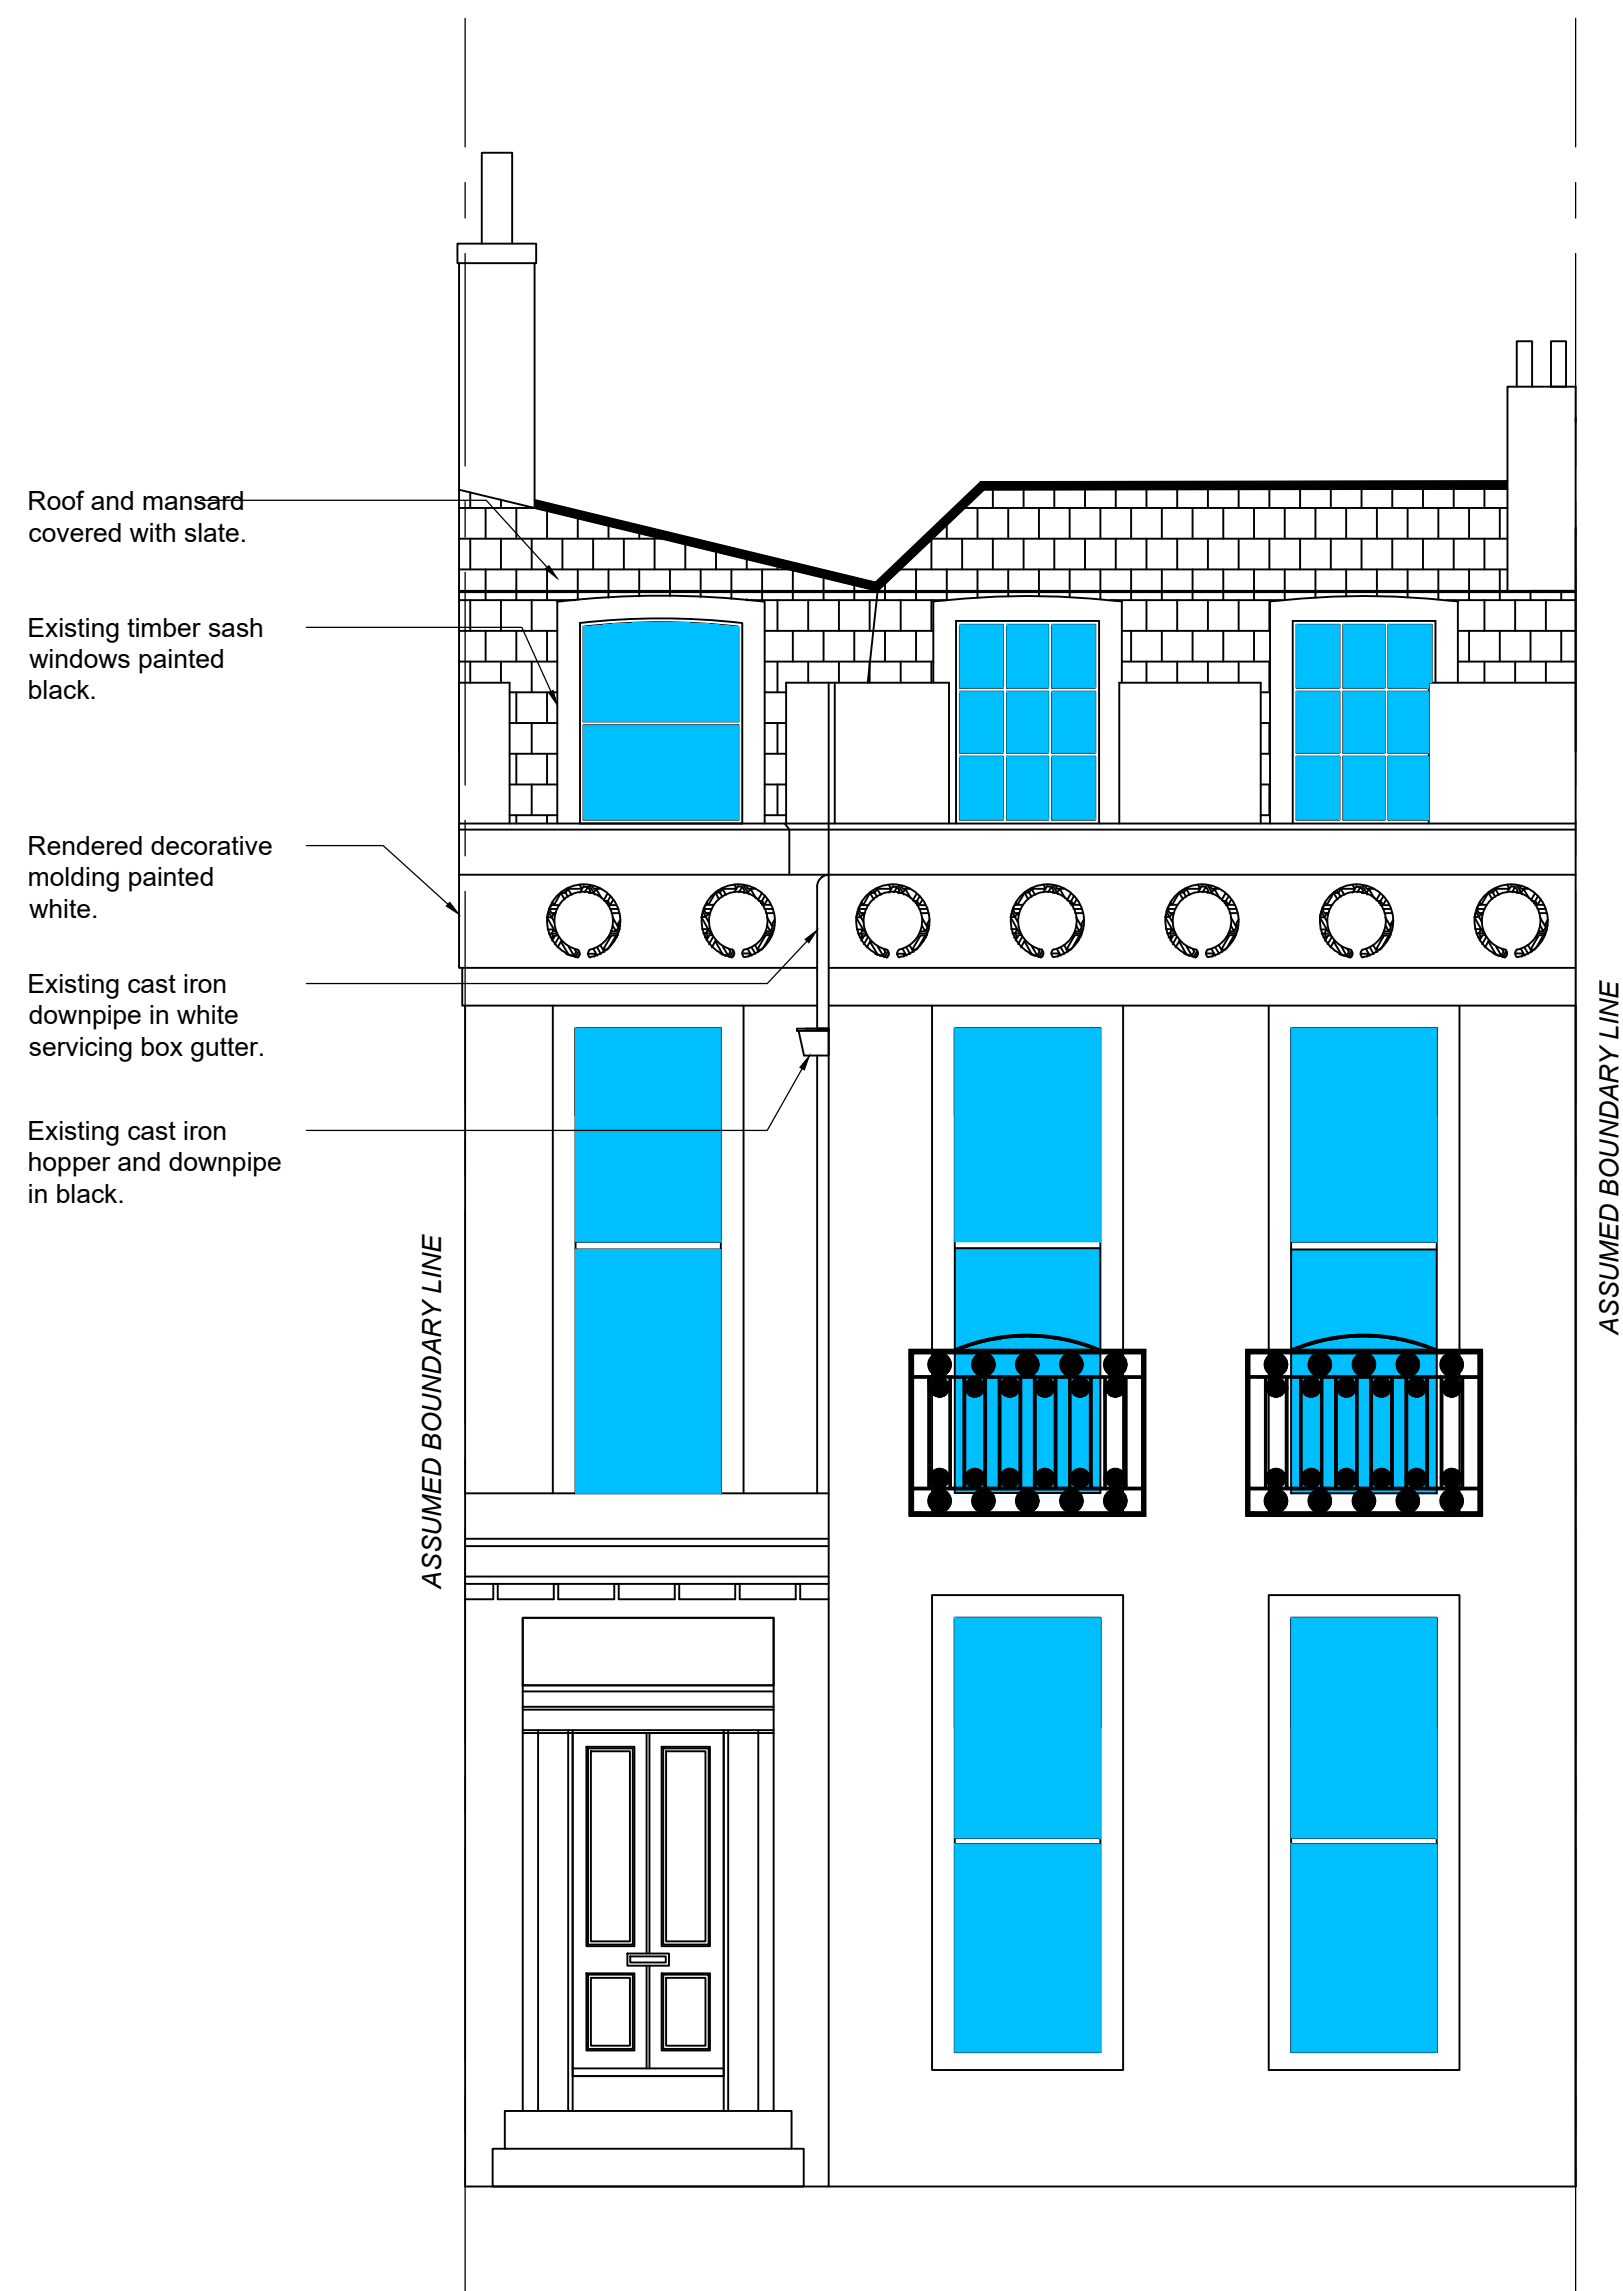

Existing South Elevation.


(1:50)

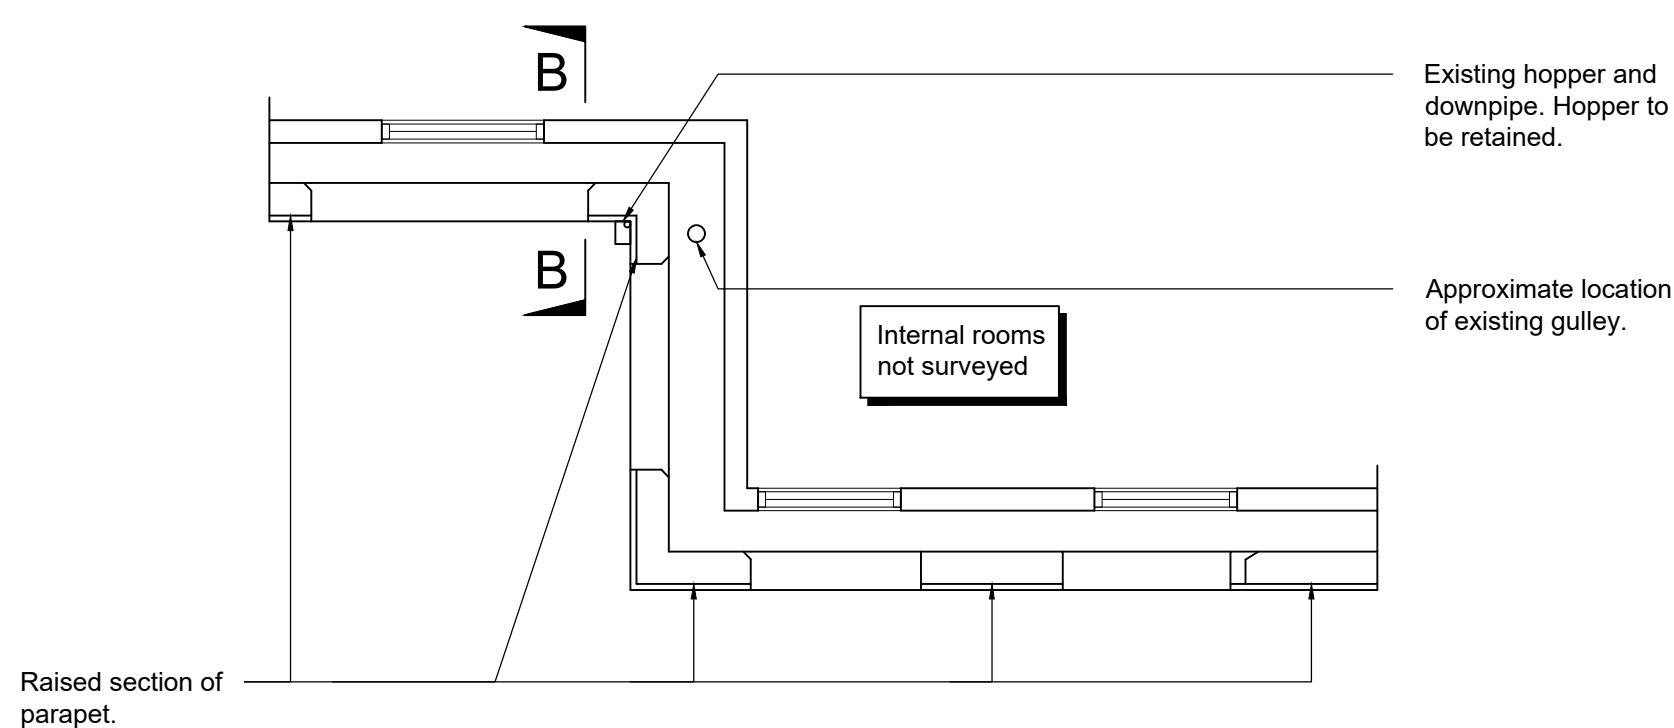

Existing Second Floor Part Plan.


(Showing Parapet and Gutter)

(1:50)

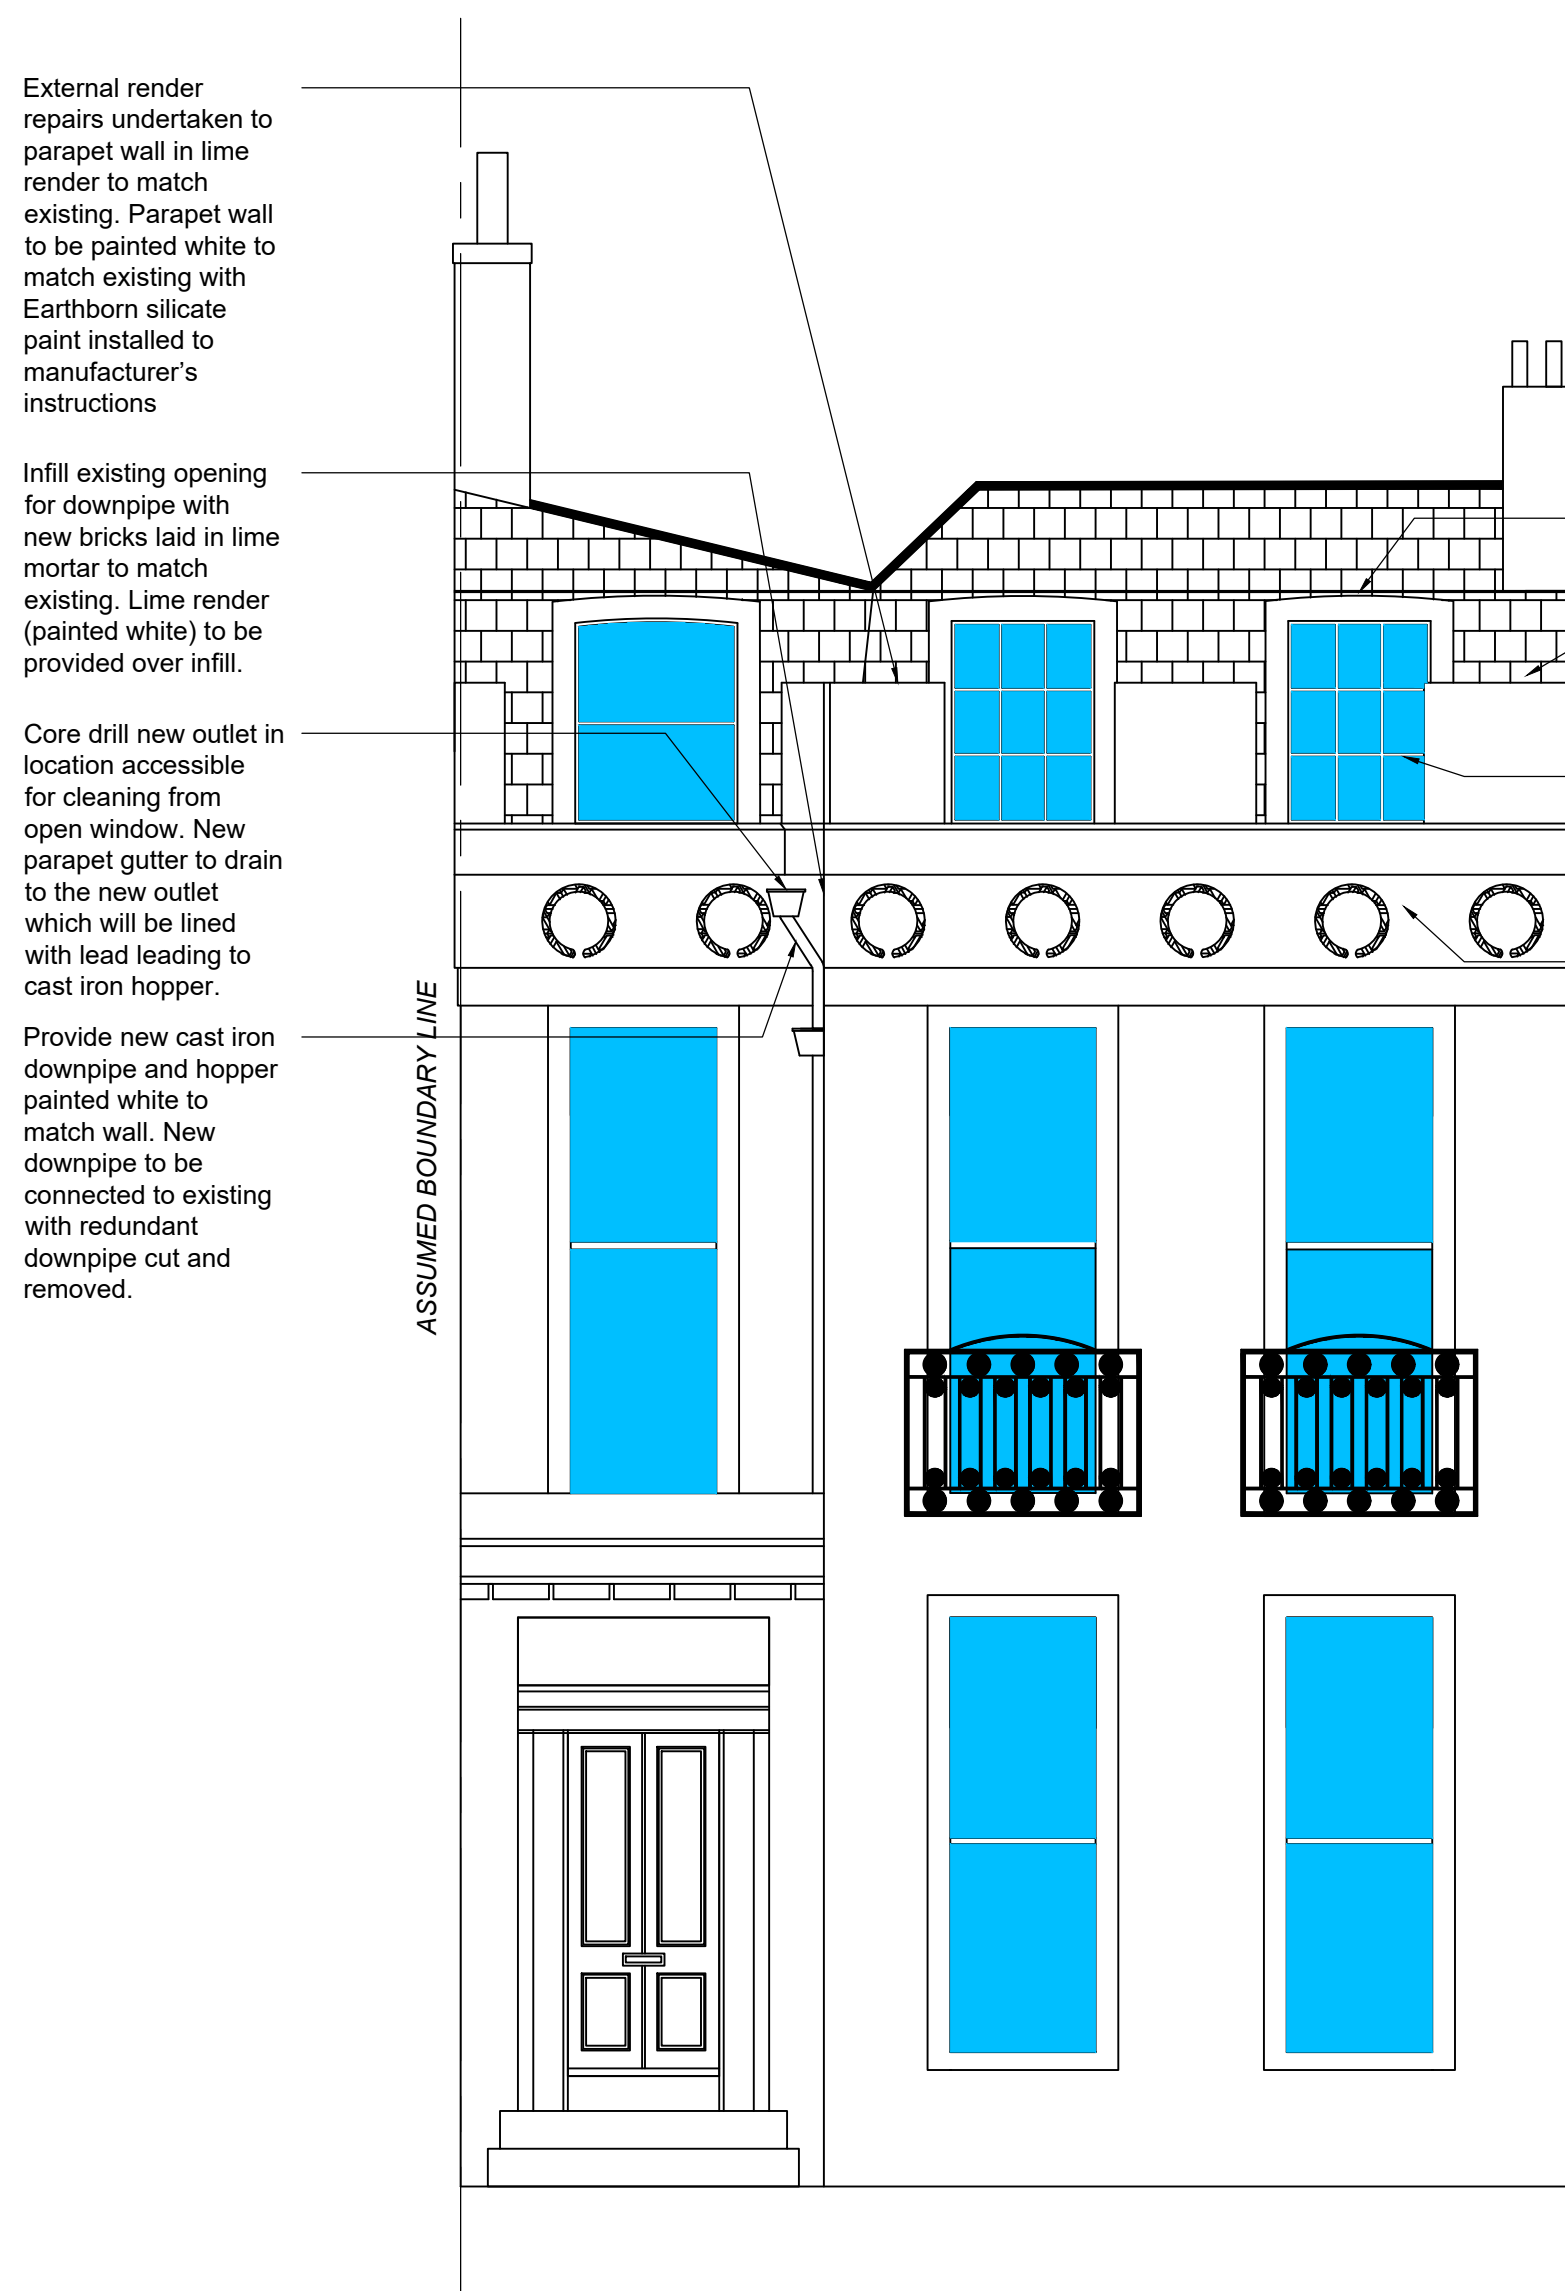

Proposed South Elevation.


(1:50)

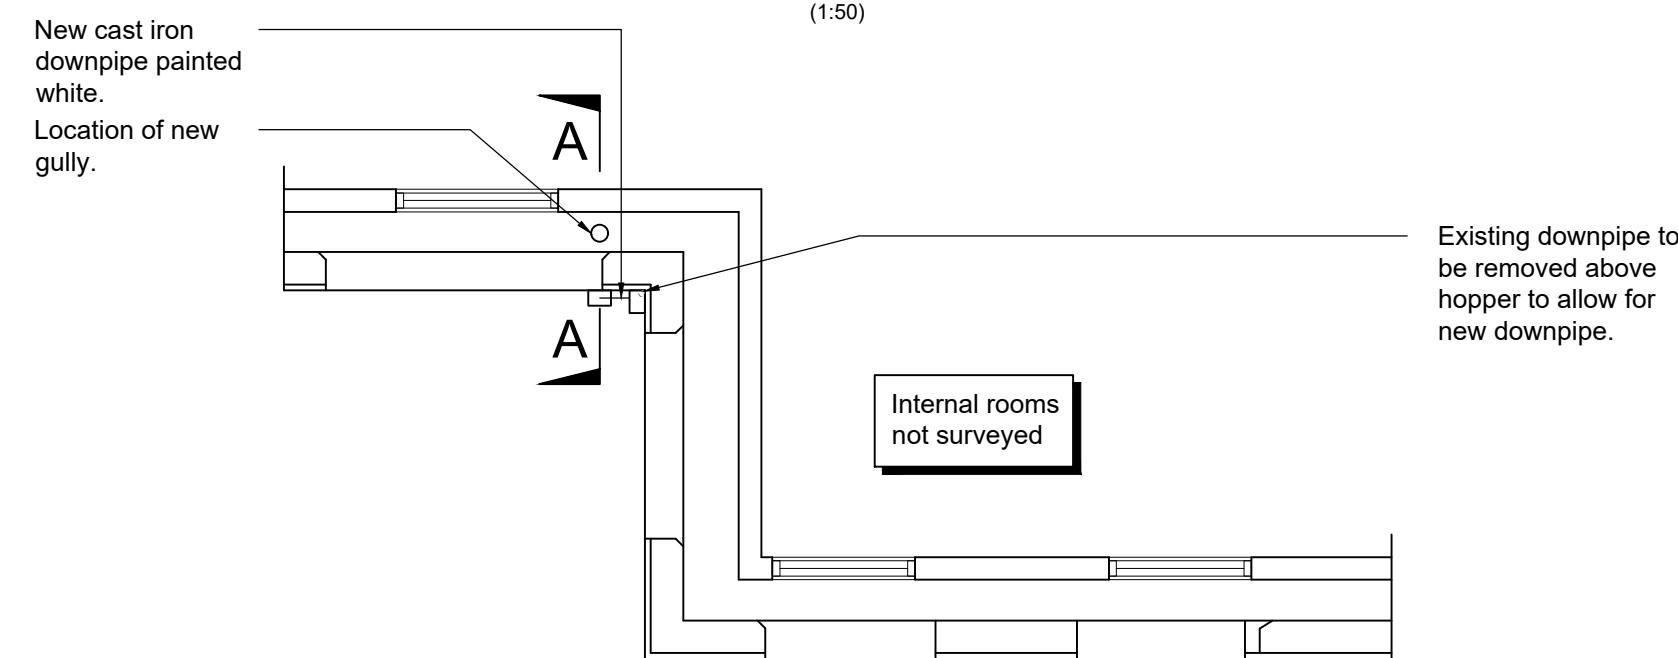

Proposed Second Floor Part Plan.


(Showing Parapet and Gutter)

(1:50)

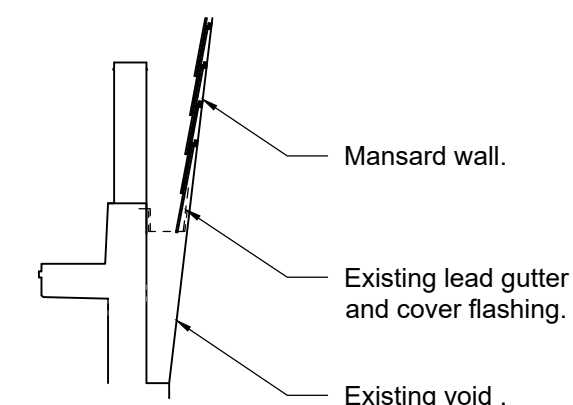


Section B-B
(Section Through Existing Gully)

(1:50)

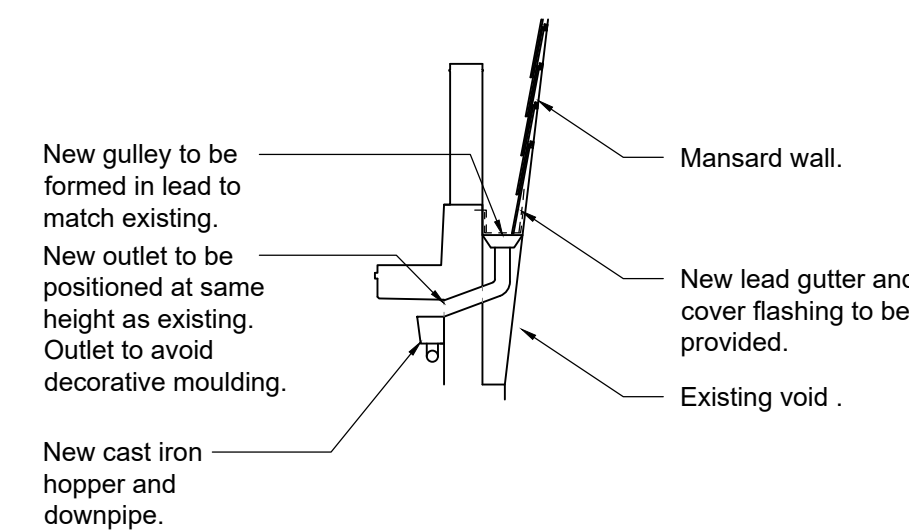

Section A-A.
(Section Through New Gully)

(1:50)

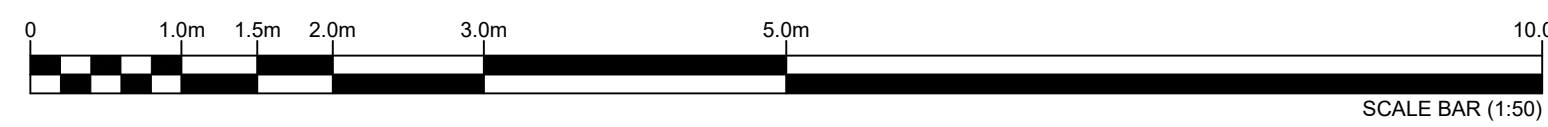

Revision:	Date:	Description:
A	24.12.25	Plan view added
B	12.01.26	Section B-B

IT IS CONTRACTOR'S RESPONSIBILITY TO EXPOSE ALL REQUIRED LOCATIONS PRIOR TO ORDERING STEELS TO CONFIRM ASSUMPTIONS. REFER BACK TO PGA IF FOUND DIFFERENT. IF IN DOUBT, ASK.

PGA
PHILIP GOACHER ASSOCIATES
Consulting Civil and Structural Engineers
Park House • 122A Newland Road • Worthing • West Sussex • BN11 1LB
TEL: 01903 217723 • FAX: 01903 821987 • EMAIL: mail@pgoacher.co.uk
www.pgoacher.co.uk

Scale(s): 1:50@A1
Date: JAN'26
Engineer: JB
Checked: PJG

Jordan and Cook
13 Park Crescent, Worthing
Existing and Proposed Elevations

Project No: 22097
Drawing No: 001
Revision: B