
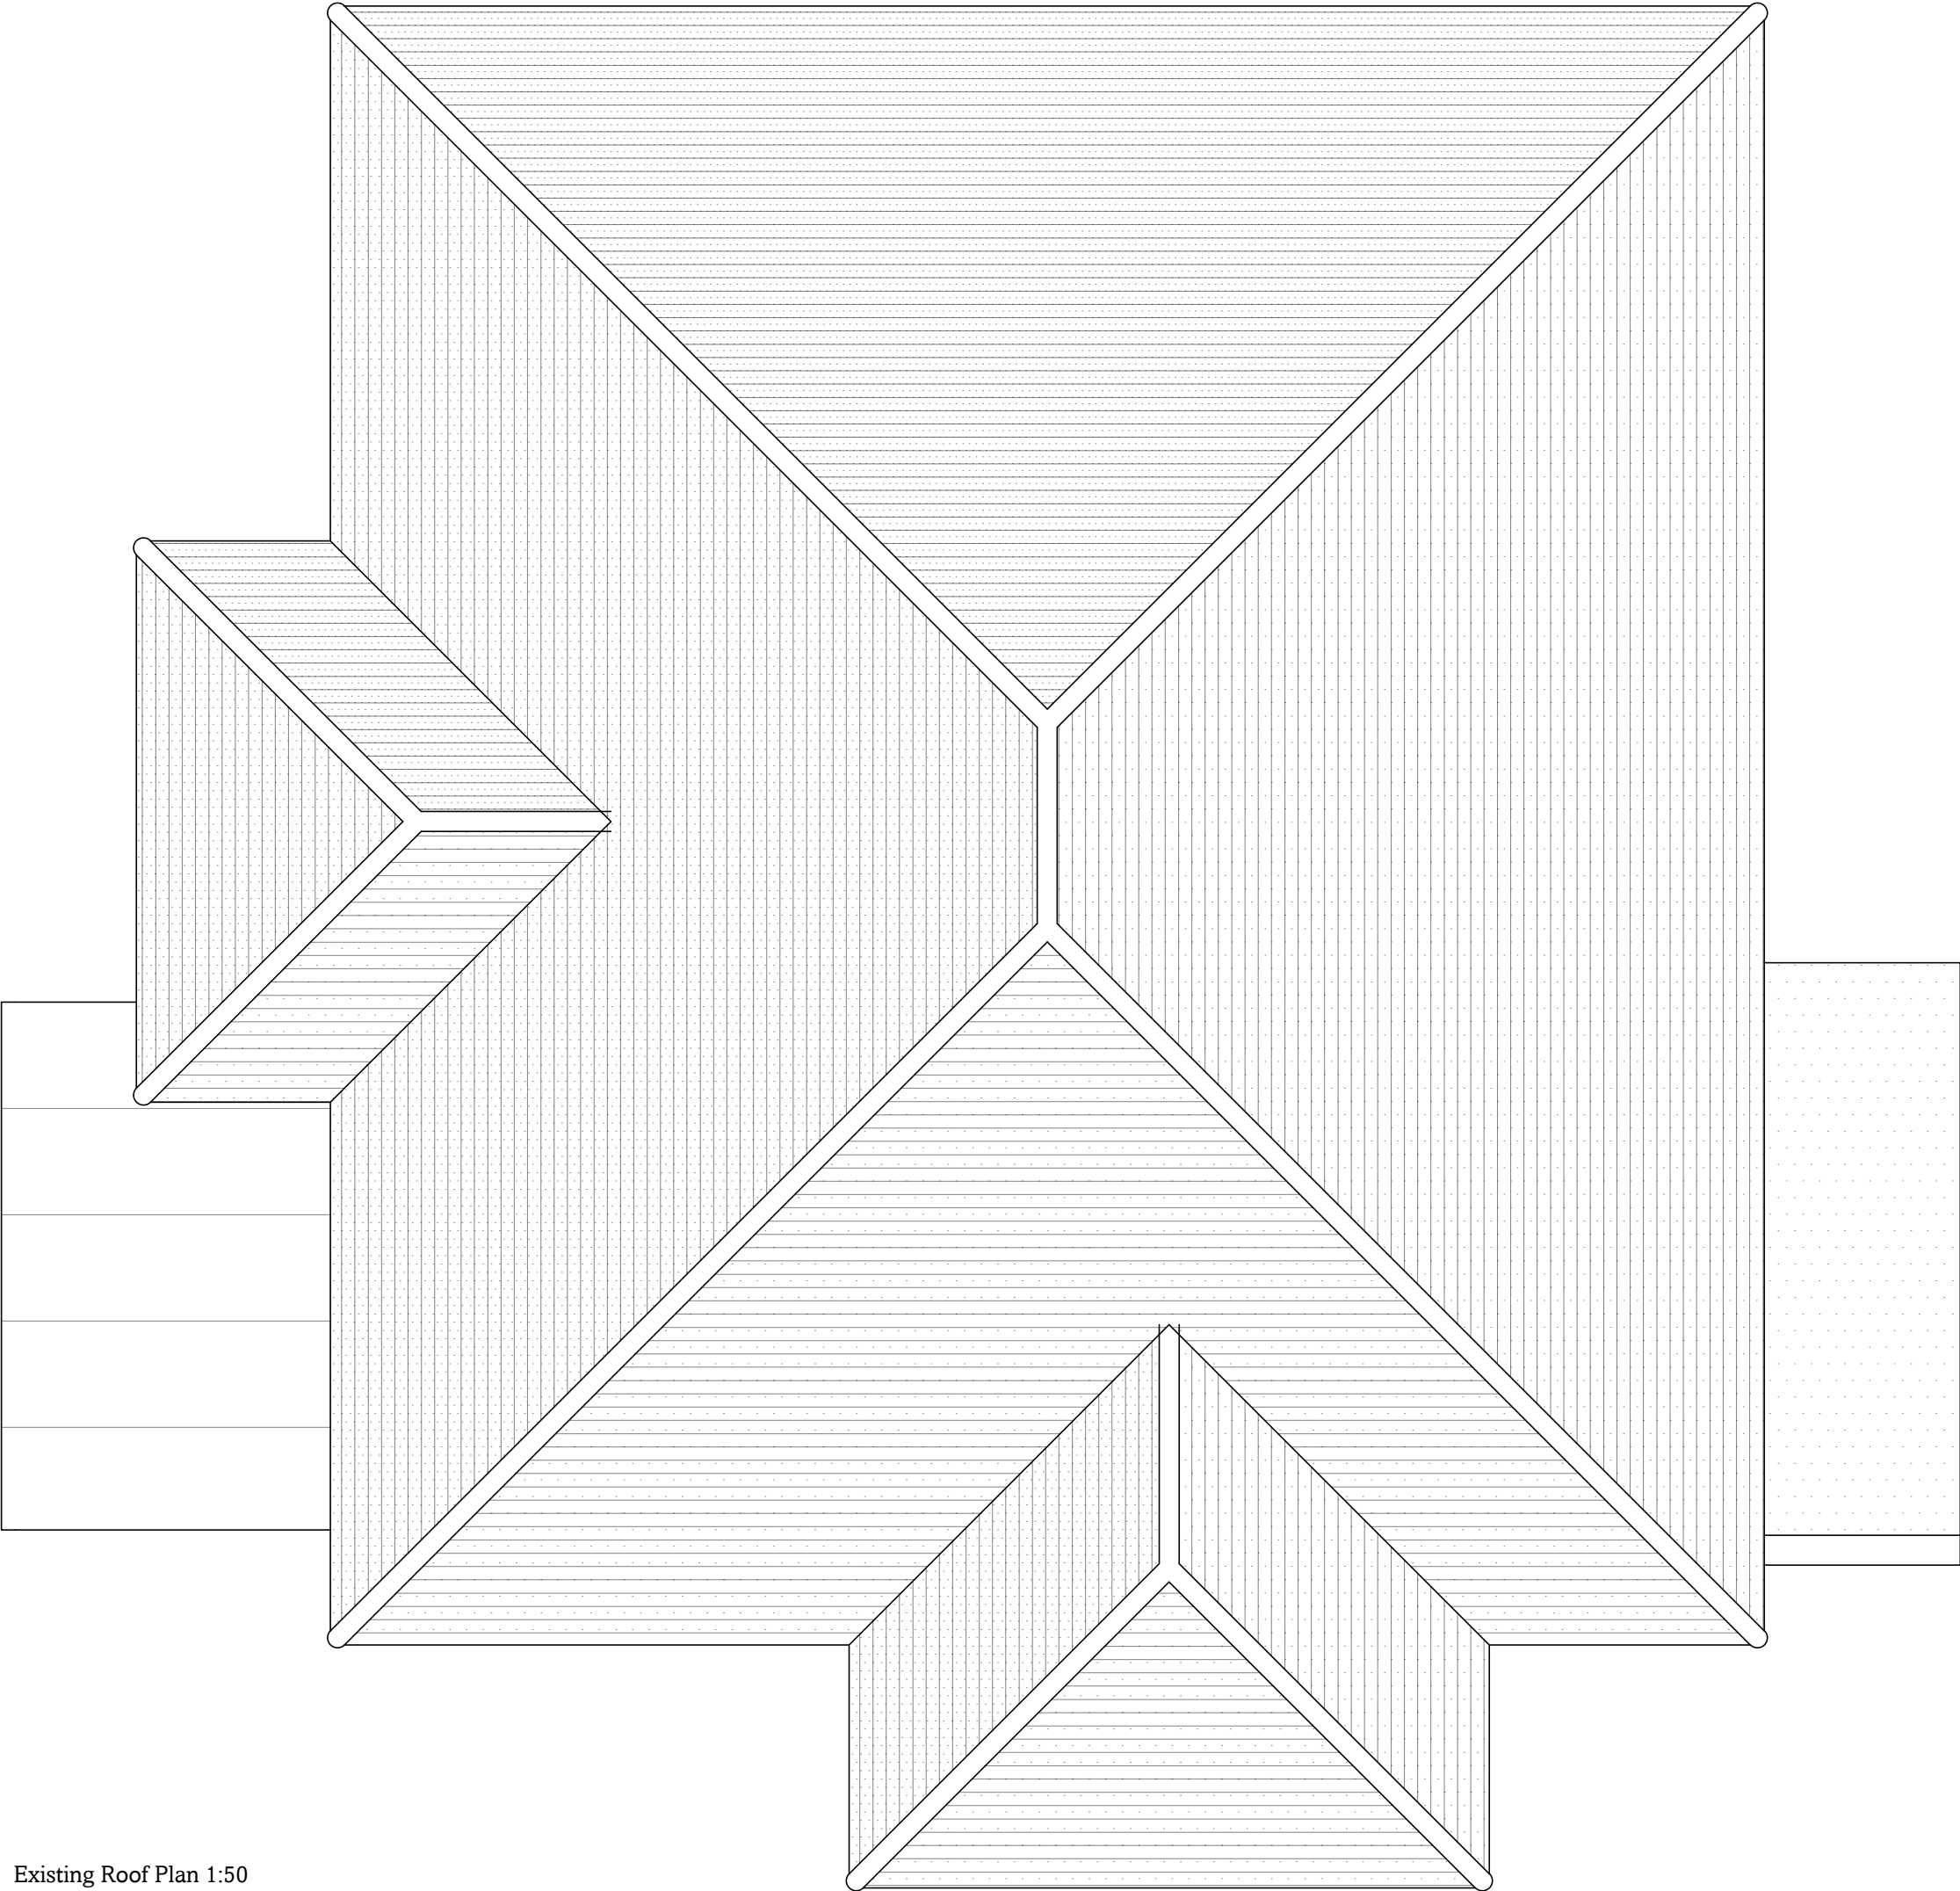


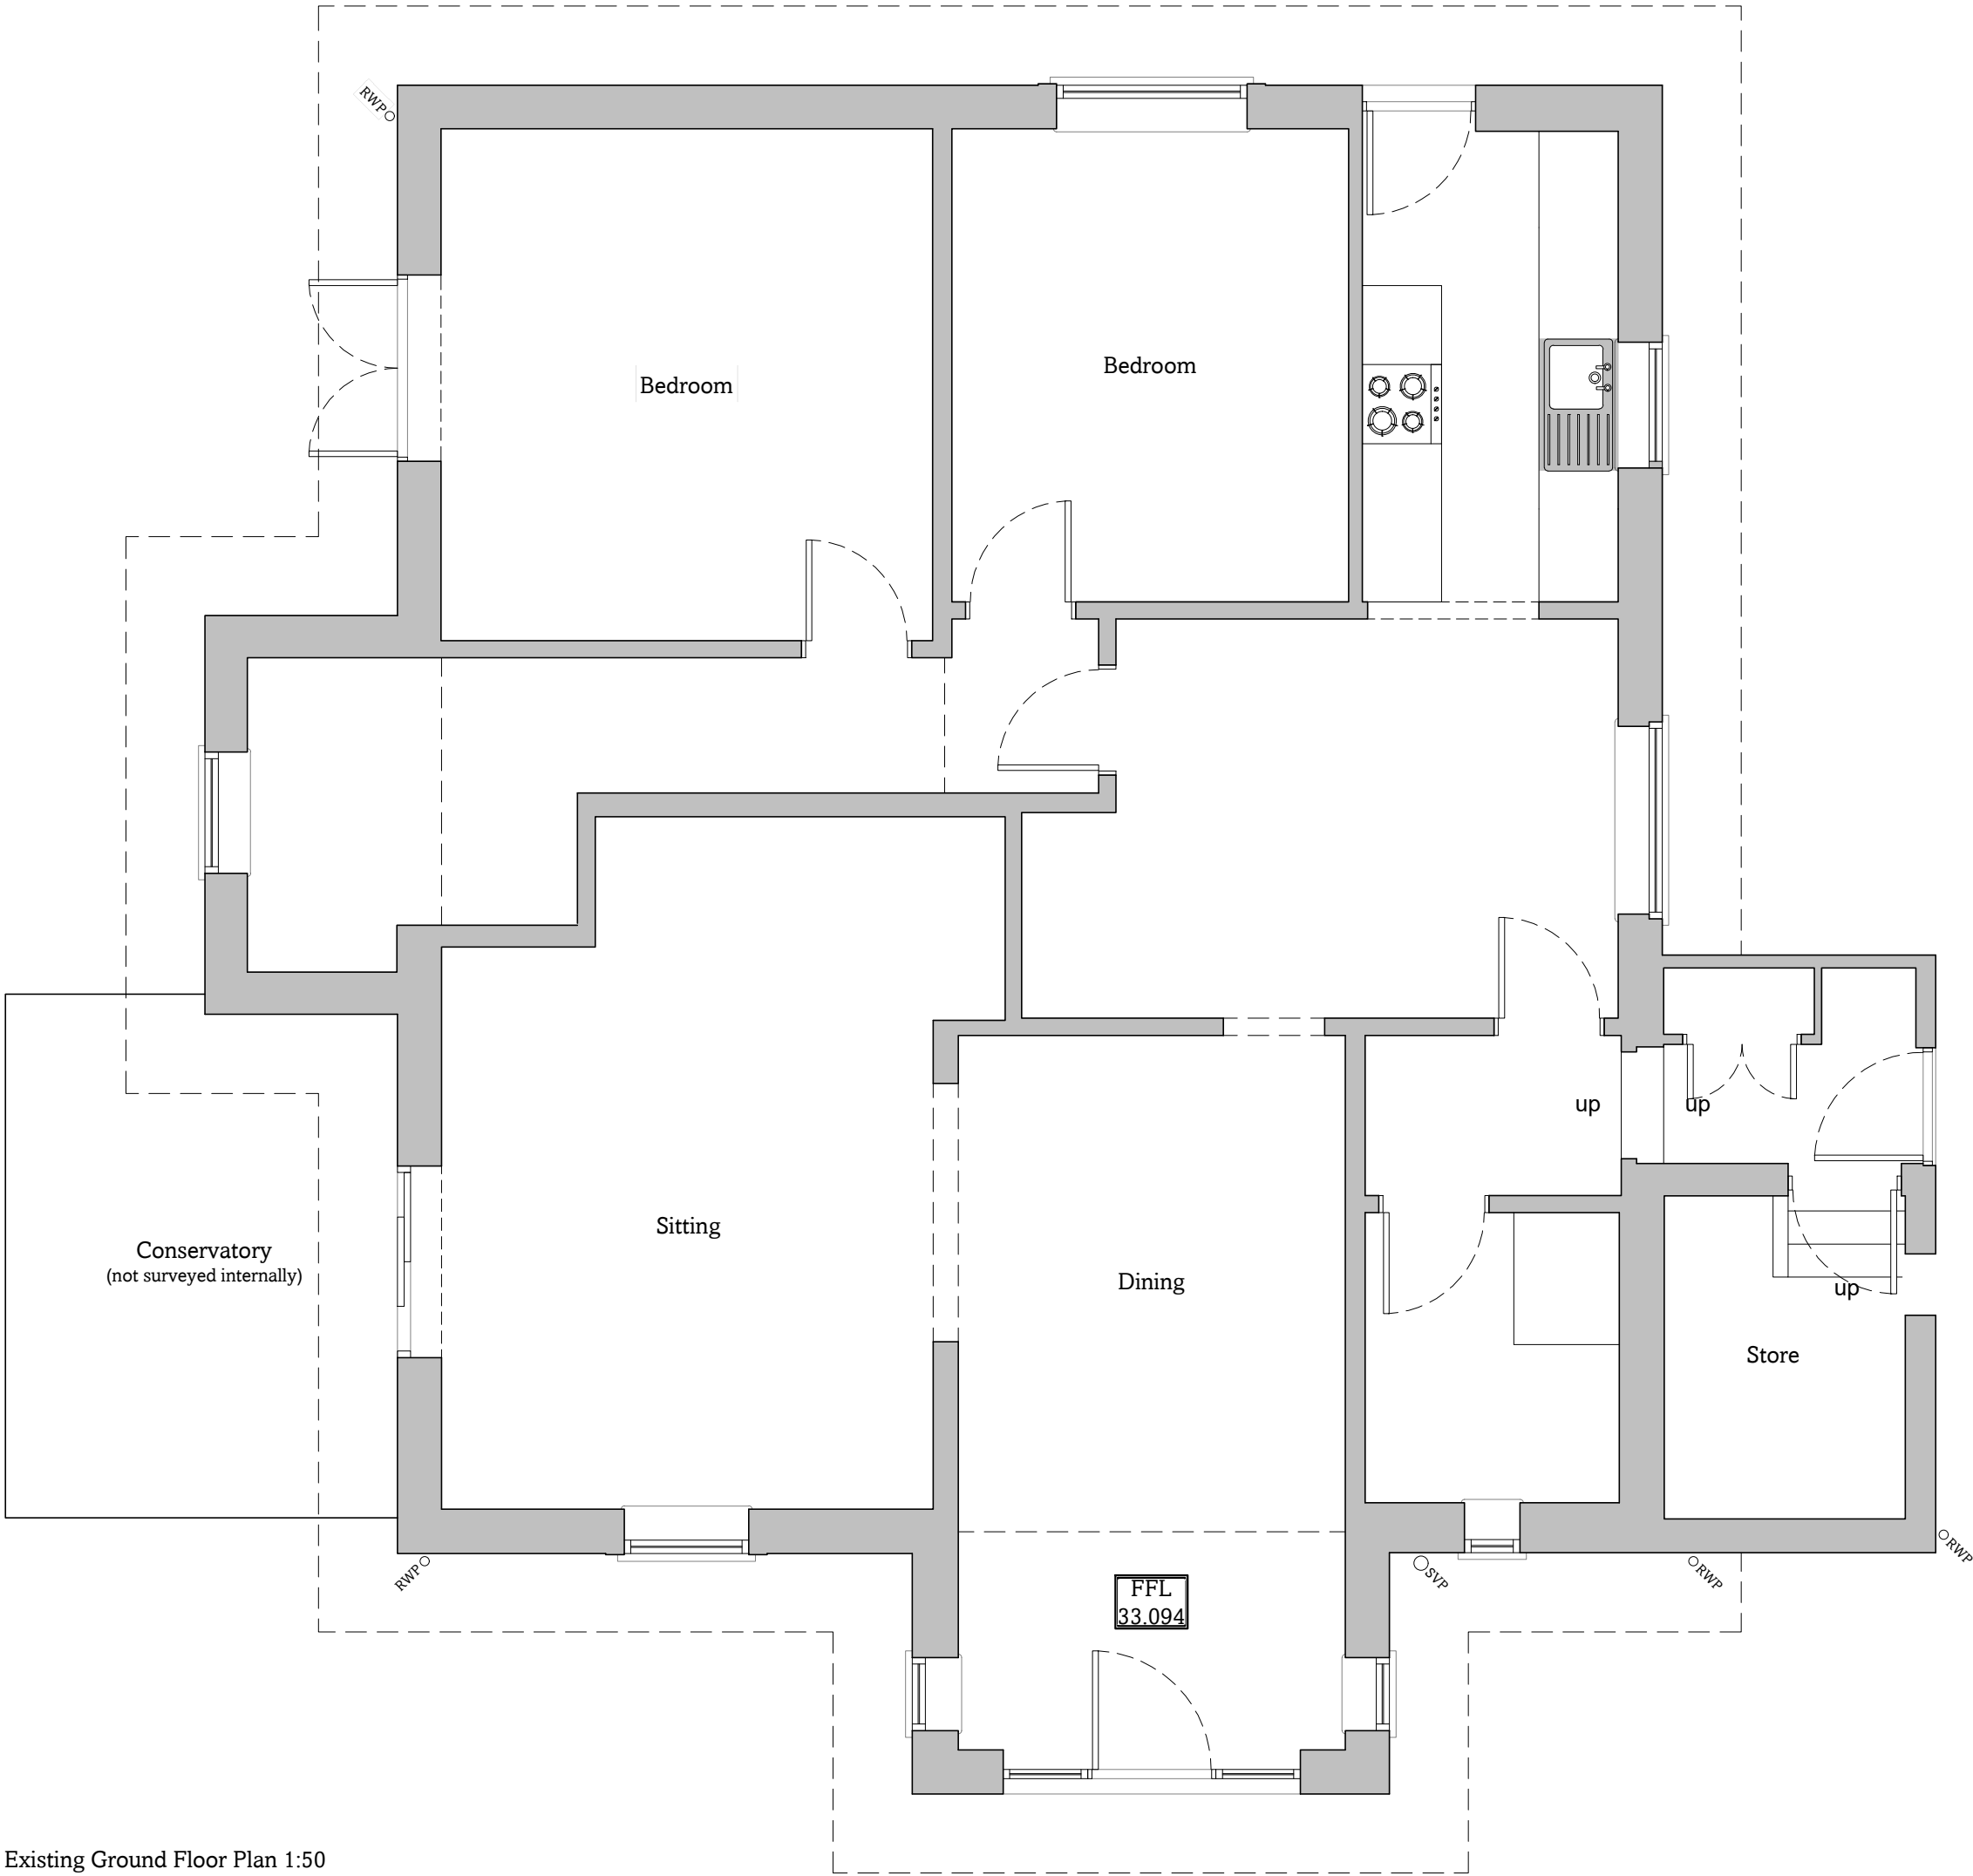

Notes



- All dimensions should be checked on site
- Drawings are shown to scale, however dimensions are available on request
- Copyright of all data produced by Darby Architectural shall remain with Darby Architectural unless otherwise agreed
- Measures to mitigate risk should be considered at all stages of design development and throughout construction

Alert Symbol

Particular attention to be paid where this symbol is placed on a drawing

Survey data based on information provided by:

- Client (Floor Plans, Section, Elevations)
- South East Geomatics (Topographical Survey)

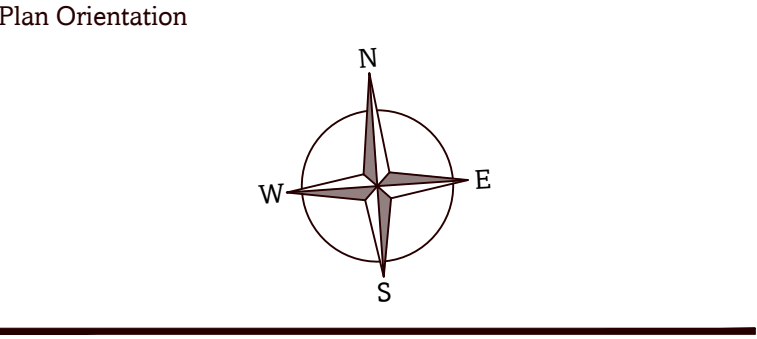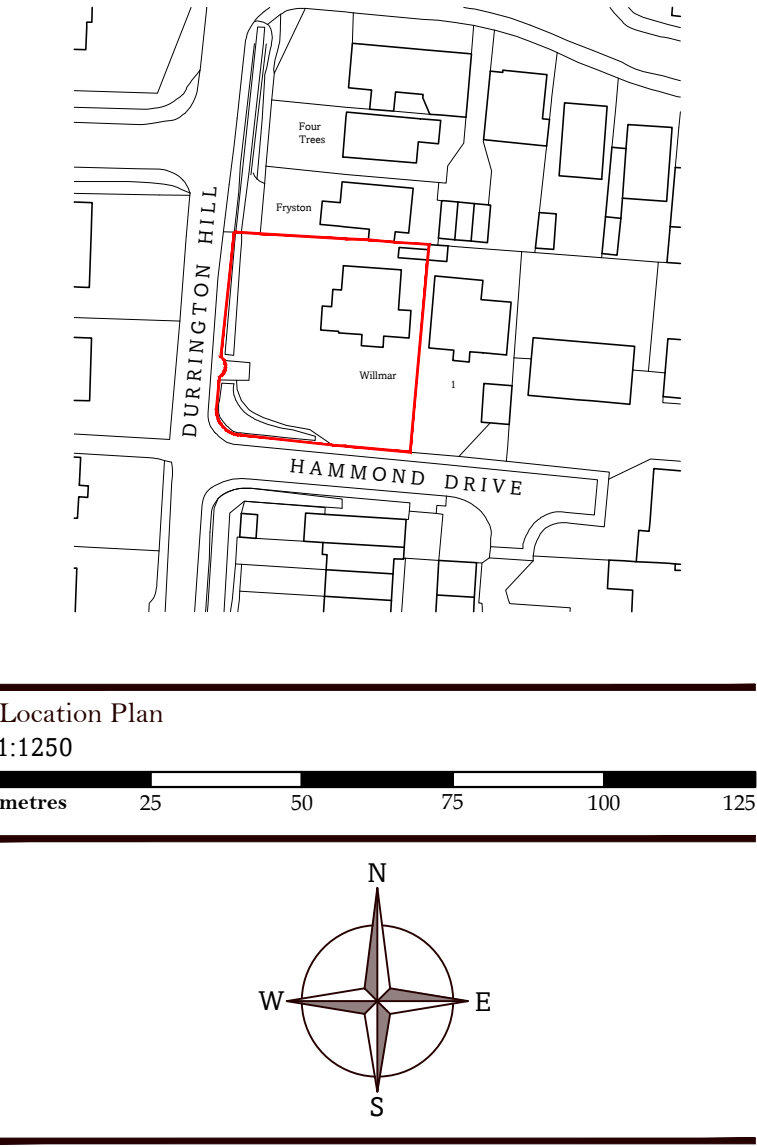

Rev.	Date	Details	Dr.	Ch.
DA Design.				
hello@da.design				
01273 884923				
www.da.design				
By Appointment Only: 84 Westbourne Street, Hove, BN3 5FA				

Stage

Survey

Client

Mr and Mrs Sutton

Site

Willmar, Durrington Hill
Worthing

Drawing Title

Existing: Ground Floor &
Roof Plans

1:50

metres 1 2 3 4 5

Drawn CDCheckedDate30.03.2026

Project No. 0638 EStage 01Dwg No. RevisionSheet SizeA1