



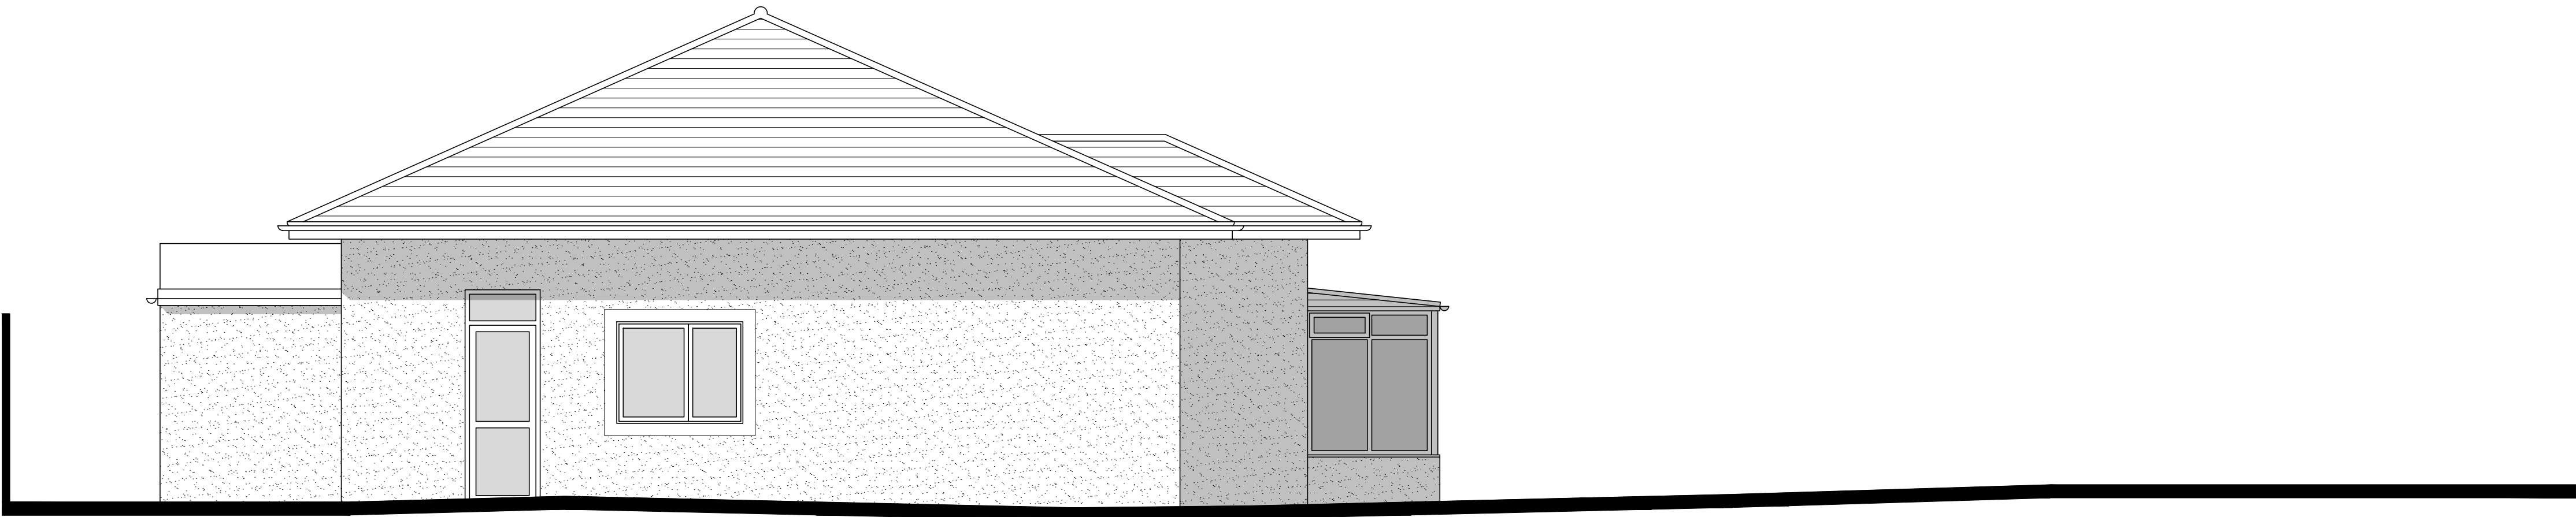

Existing North Elevation 1:50

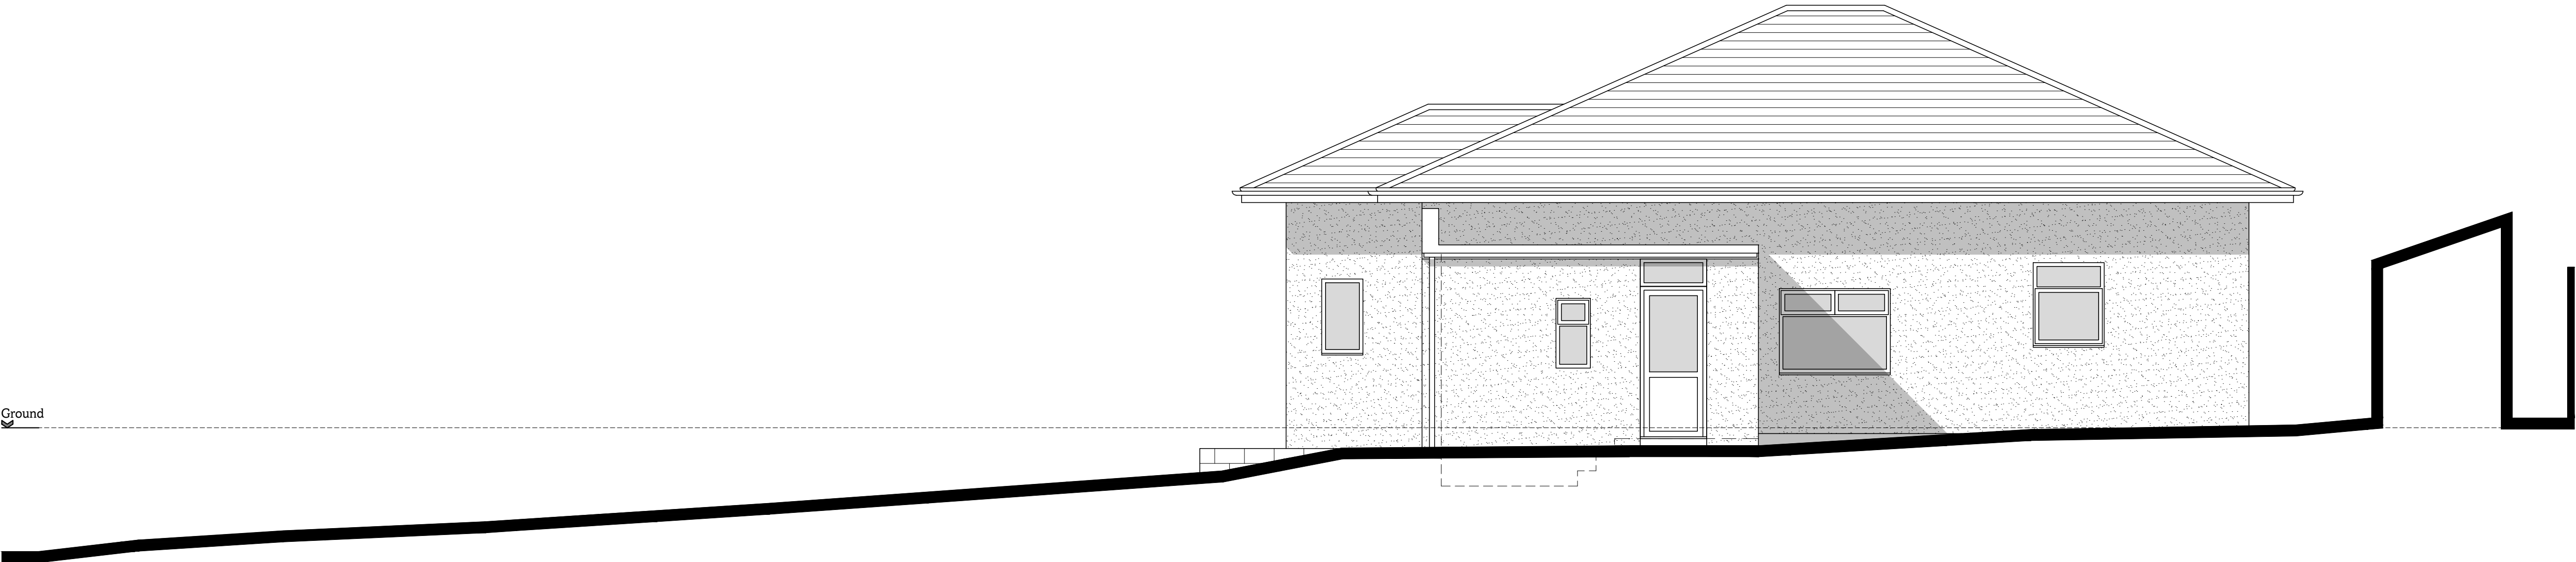

Existing East Elevation 1:50

Notes

- All dimensions should to be checked on site
- Drawings are shown to scale, however dimensions are available on request
- Copyright of all data produced by Darby Architectural shall remain with Darby Architectural unless otherwise agreed
- Measures to mitigate risk should be considered at all stages of design development and throughout construction

Alert Symbol

Particular attention to be paid where this symbol is placed on a drawing

Survey data based on information provided by:

- Client (Floor Plans, Section, Elevations)
- South East Geomatics (Topographical Survey)

Rev.	Date	Details	Dr.	Ch.
------	------	---------	-----	-----

DA Design.

hello@da.design

01273 884923

www.da.design

By Appointment Only:
84 Westbourne Street, Hove, BN3 5FA

DA.

Stage

Survey

Client

Mr and Mrs Sutton

Site

Willmar, Durrington Hill
Worthing

Drawing Title

Existing:
North & East Elevations

1:50

metres 1 2 3 4 5

Drawn	Checked	Date
CD		30.03.2026

Project No.	Stage	Dwg No.	Revision	Sheet Size
0638	E	20		A1