


DURRINGTON HILL

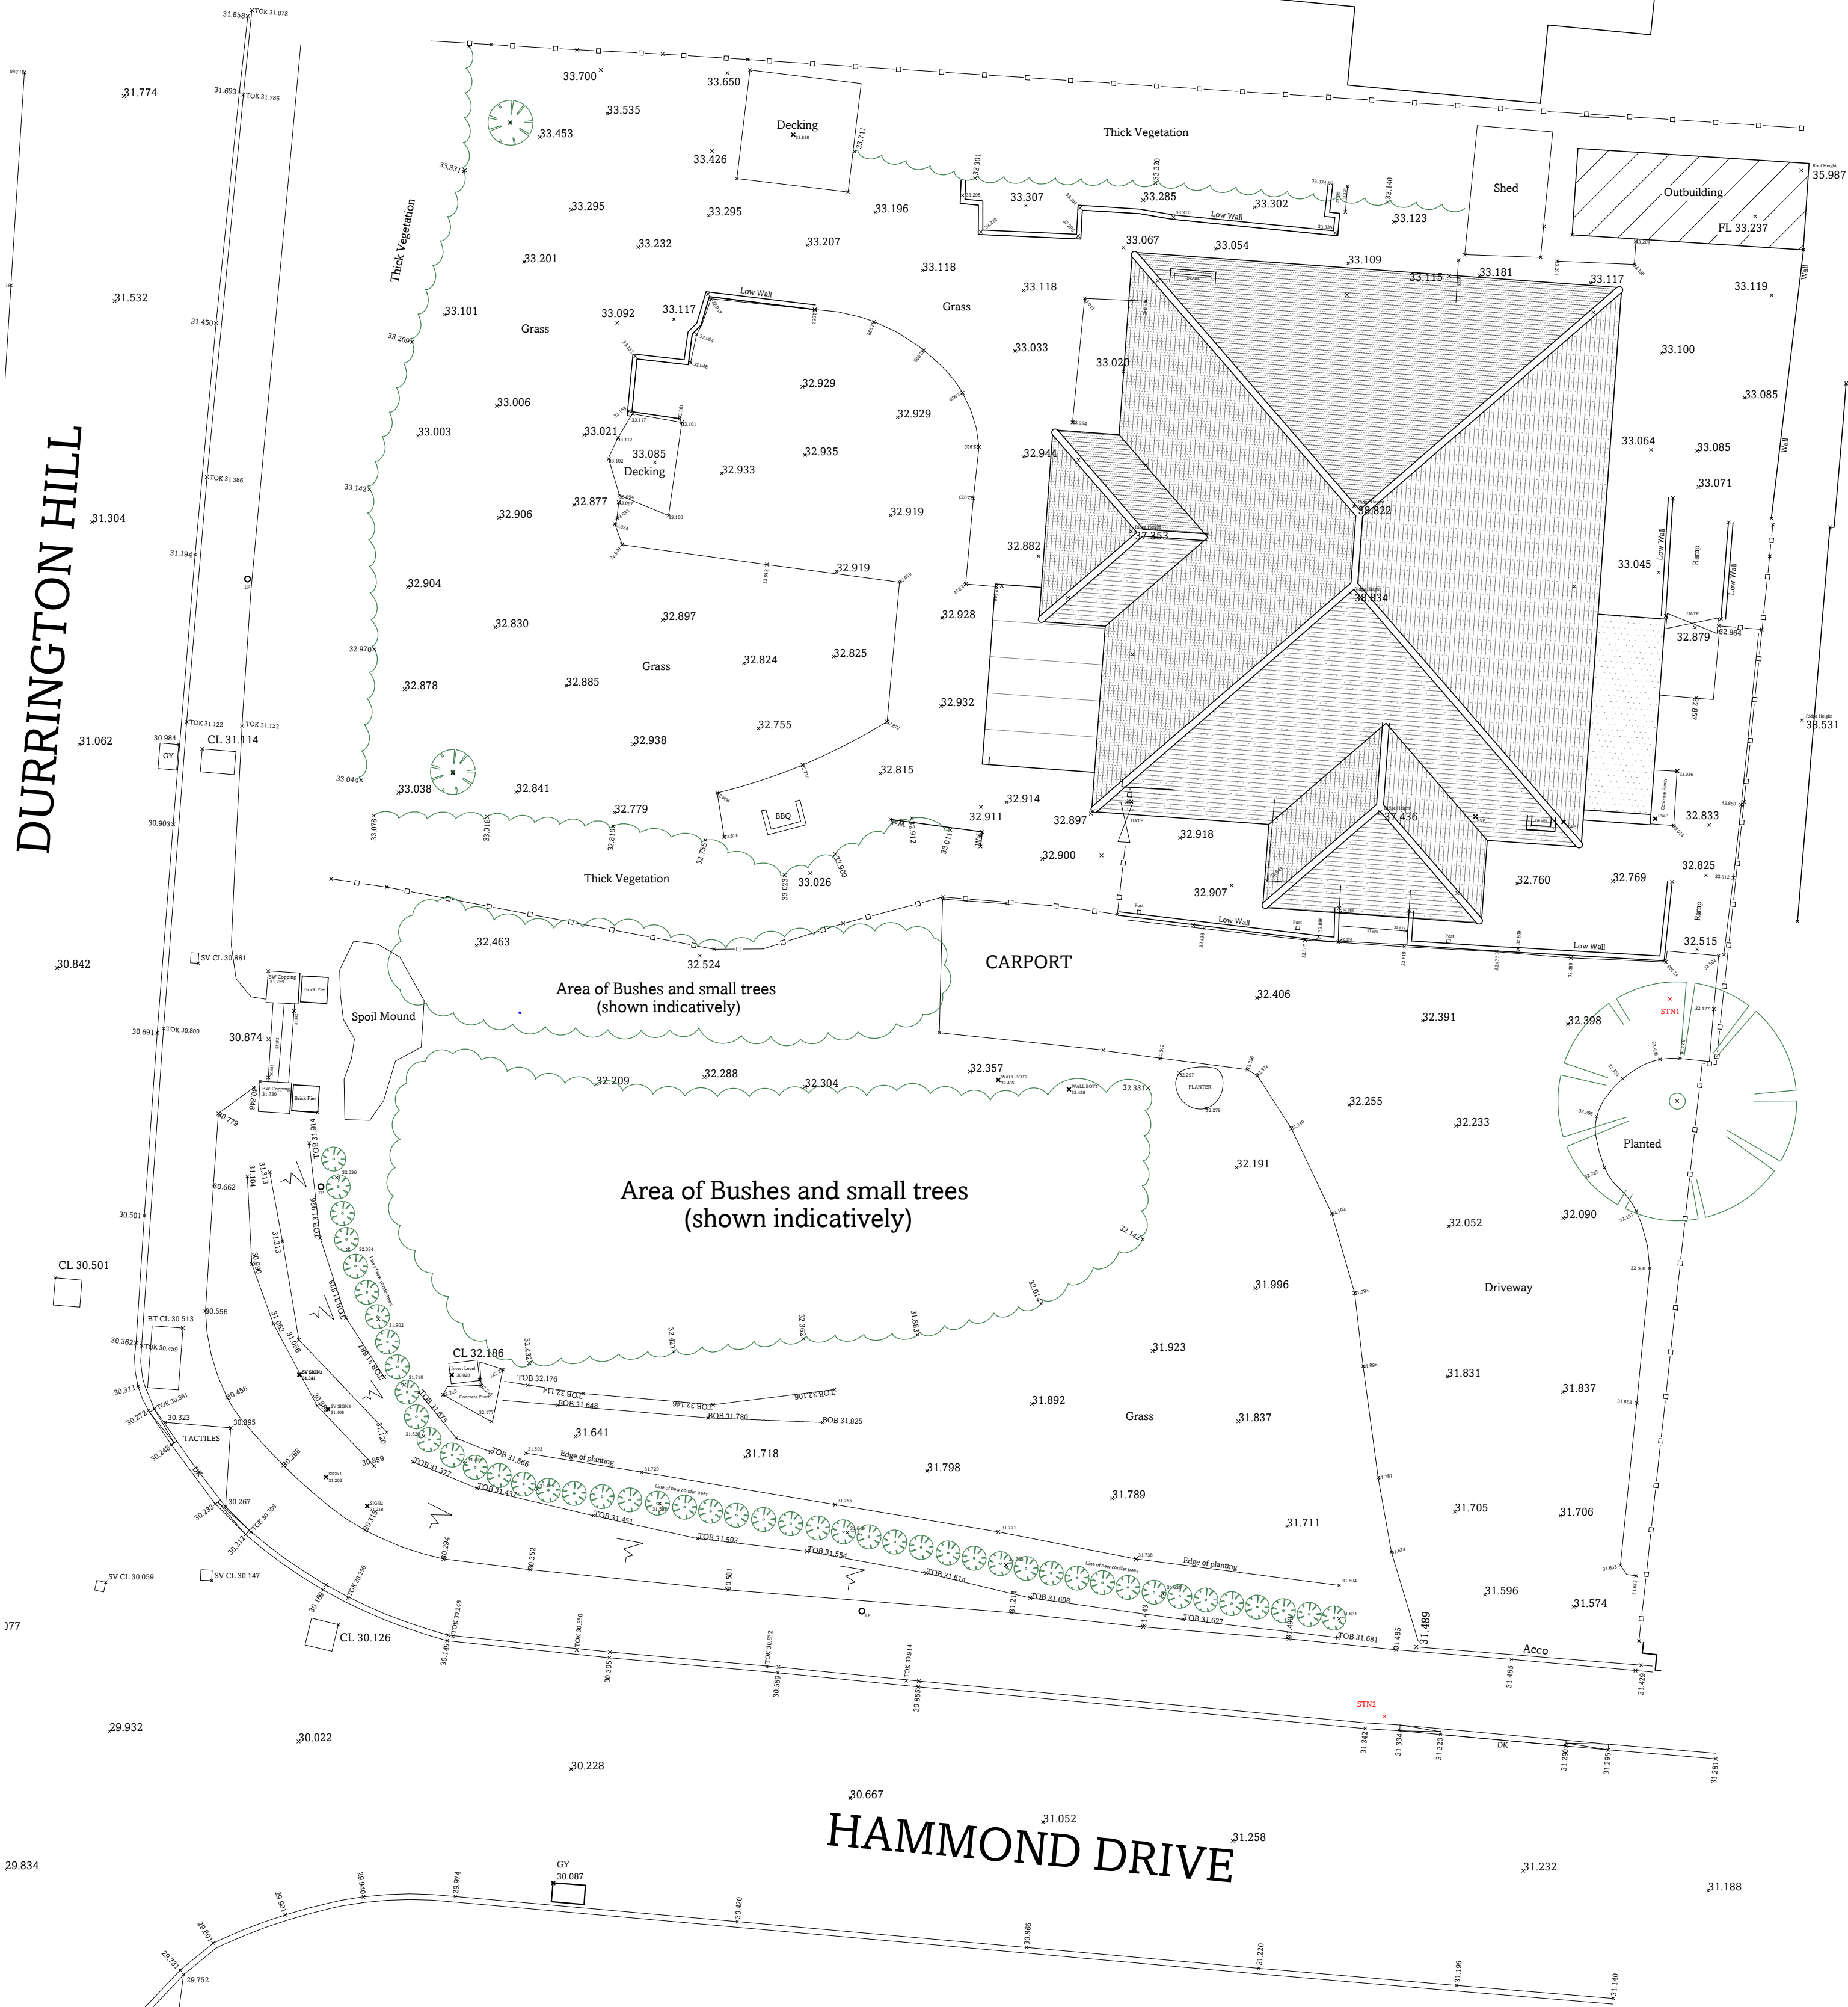

Existing Site Plan 1:100

Notes

- All dimensions should be checked on site
- Drawings are shown to scale, however dimensions are available on request
- Copyright of all data produced by Darby Architectural shall remain with Darby Architectural unless otherwise agreed
- Measures to mitigate risk should be considered at all stages of design development and throughout construction

Survey data based on information provided by:

- Client (Floor Plans, Section, Elevations)
- South East Geomatics (Topographical Survey)

Alert Symbol

Particular attention to be paid where this symbol is placed on a drawing

Rev. Date Details Dr. Ch.

DA Design.

hello@da.design


01273 884923

www.da.design

By Appointment Only:
84 Westbourne Street, Hove, BN3 5FA

DA.

DURRINGTON HILL

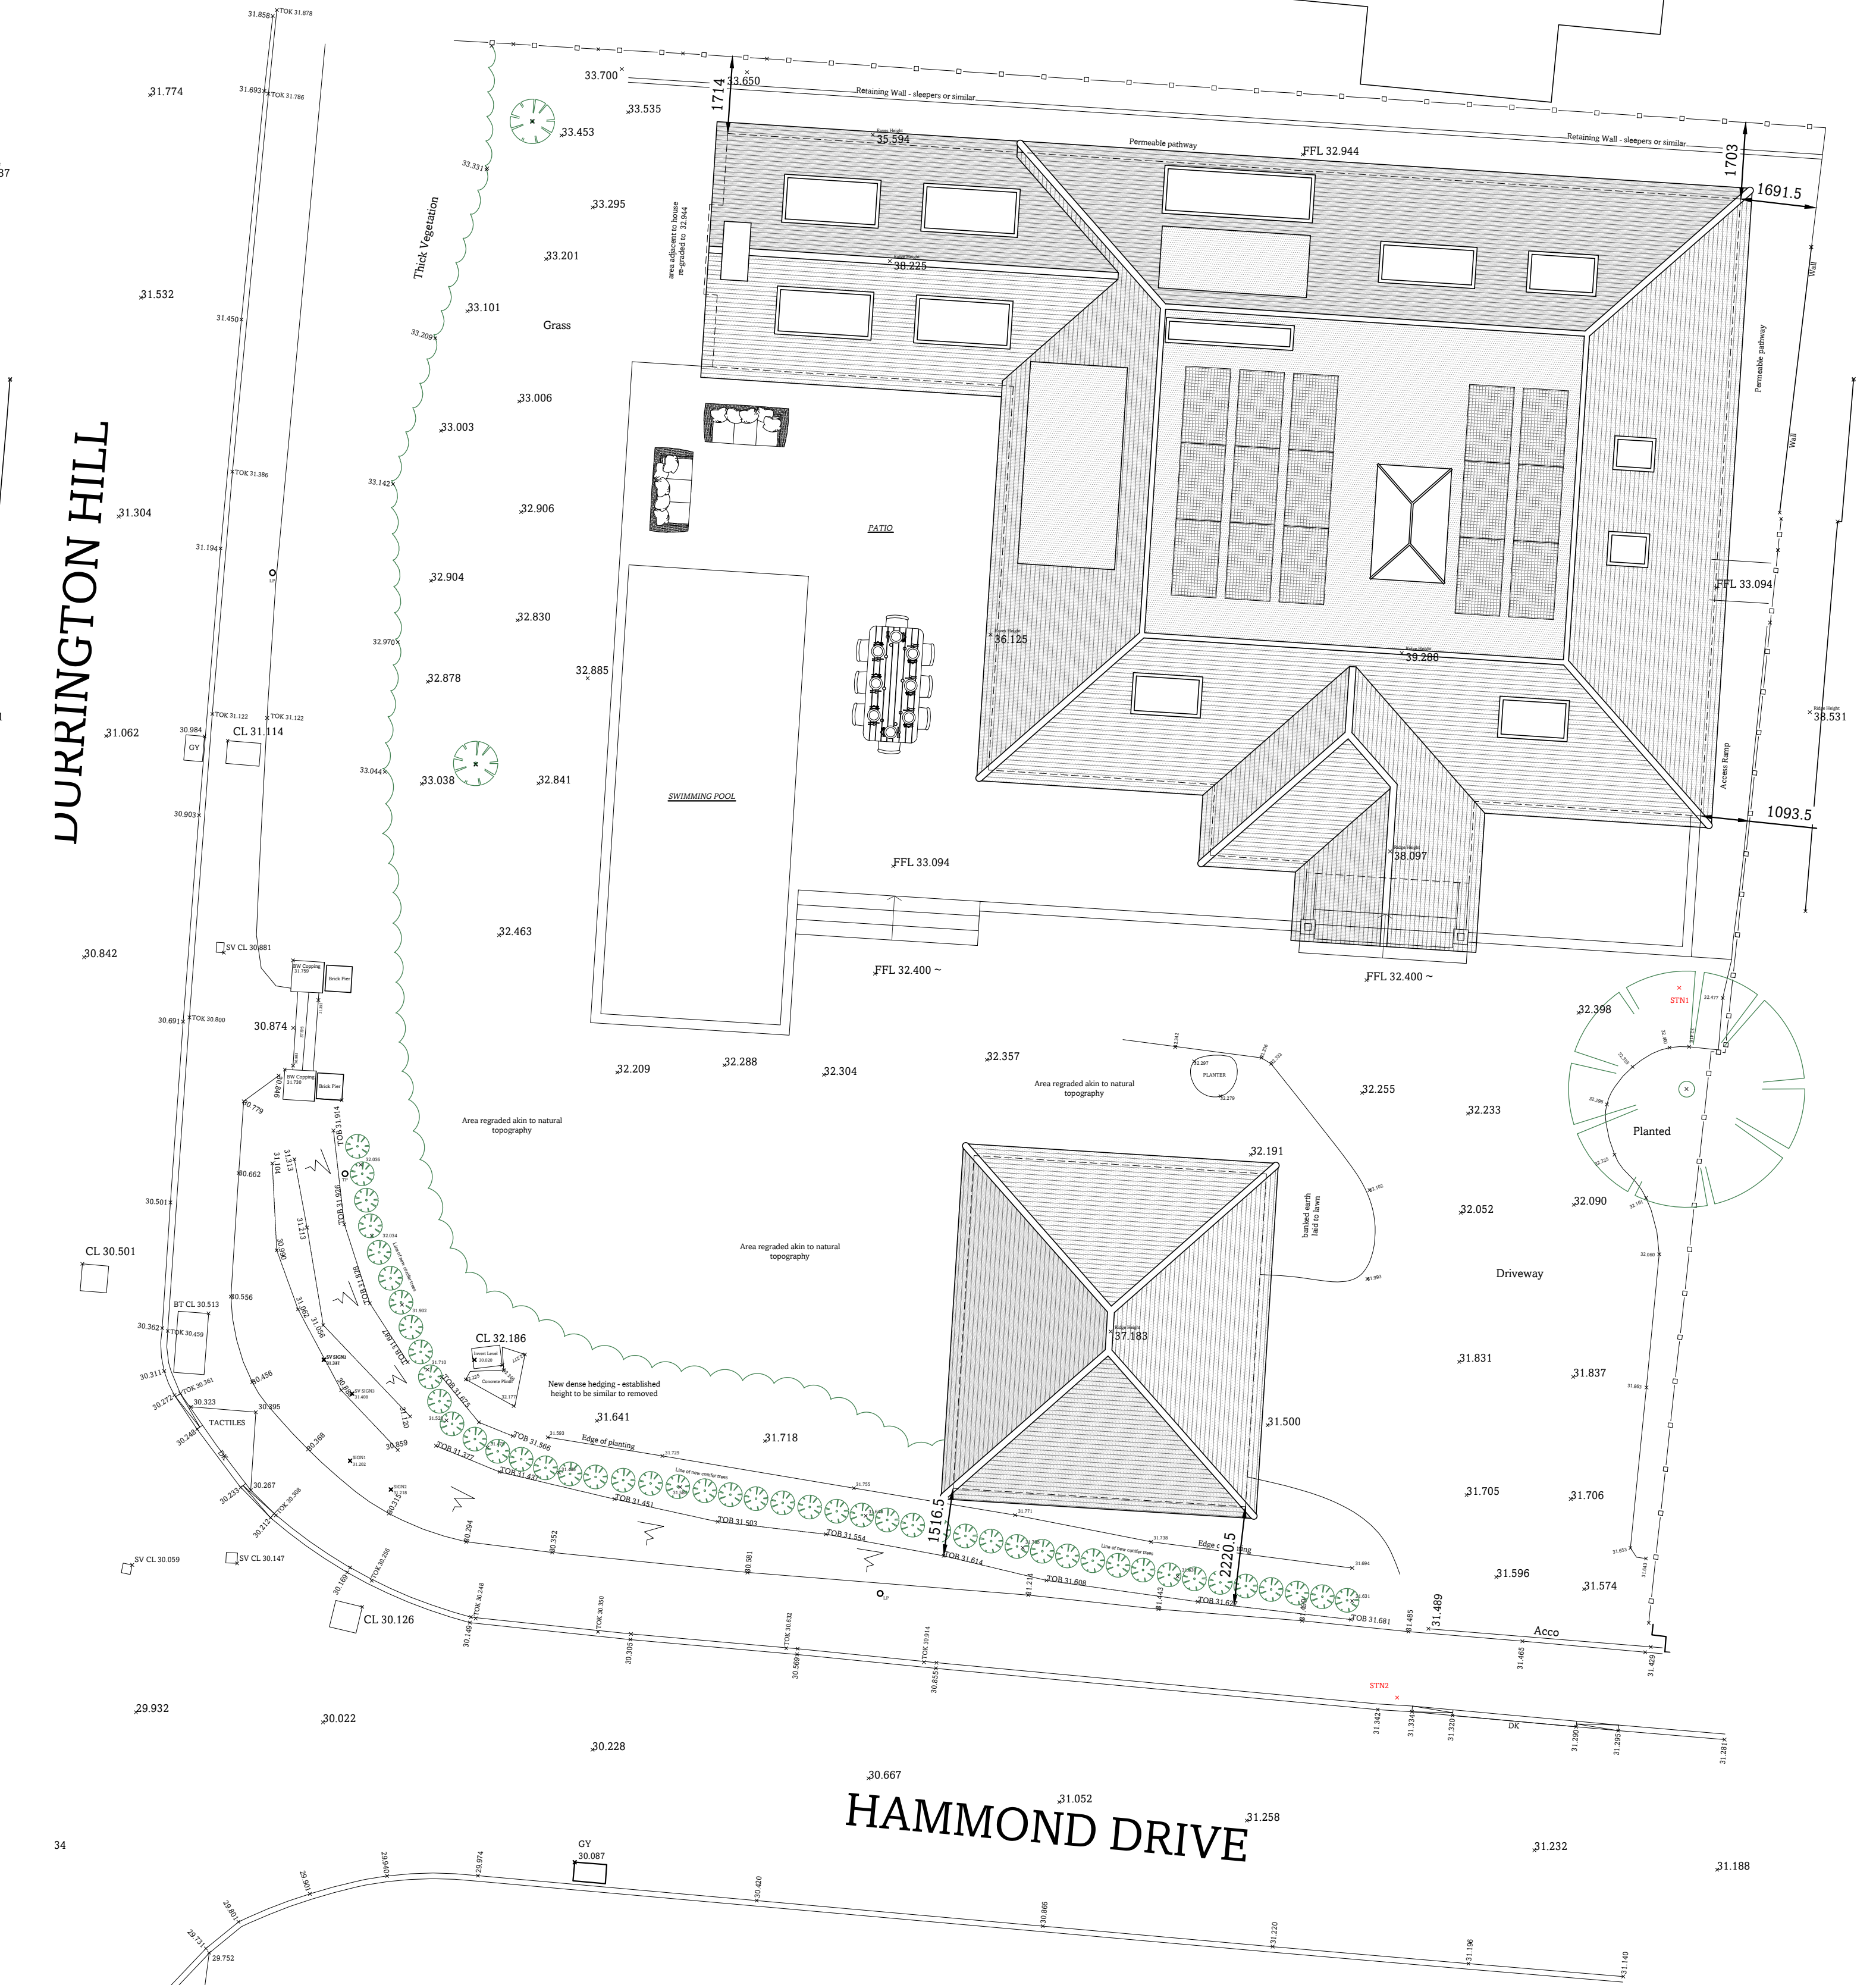

Proposed Site Plan 1:100

Stage

Survey

Client

Mr and Mrs Sutton

1:50

metres 1 2 3 4 5

Site

Willmar, Durrington Hill

Worthing

Drawn CD

Checked

Date 14.05.2026

Drawing Title

Existing & Proposed: Site Plans

Project No. 0638

Stage EP

Dwg No. 01

Revision

Sheet Size A1