

Notes



- All dimensions should to be checked on site
- Drawings are shown to scale, however dimensions are available on request
- Copyright of all data produced by Darby Architectural shall remain with Darby Architectural unless otherwise agreed
- Measures to mitigate risk should be considered at all stages of design development and throughout construction

Alert Symbol

Particular attention to be paid where this symbol is placed on a drawing

Survey data based on information provided by:

- Client (Floor Plans, Section, Elevations)
- South East Geomatics (Topographical Survey)

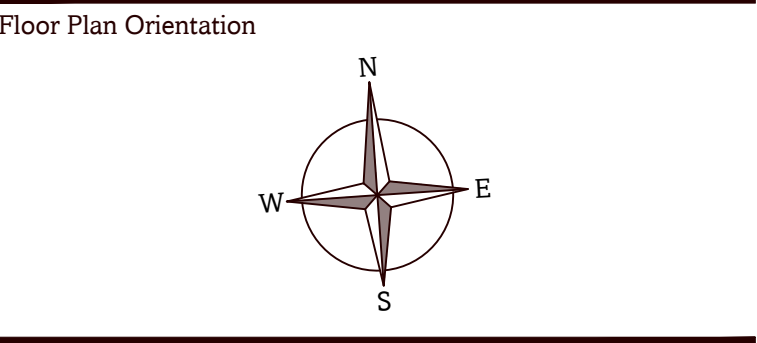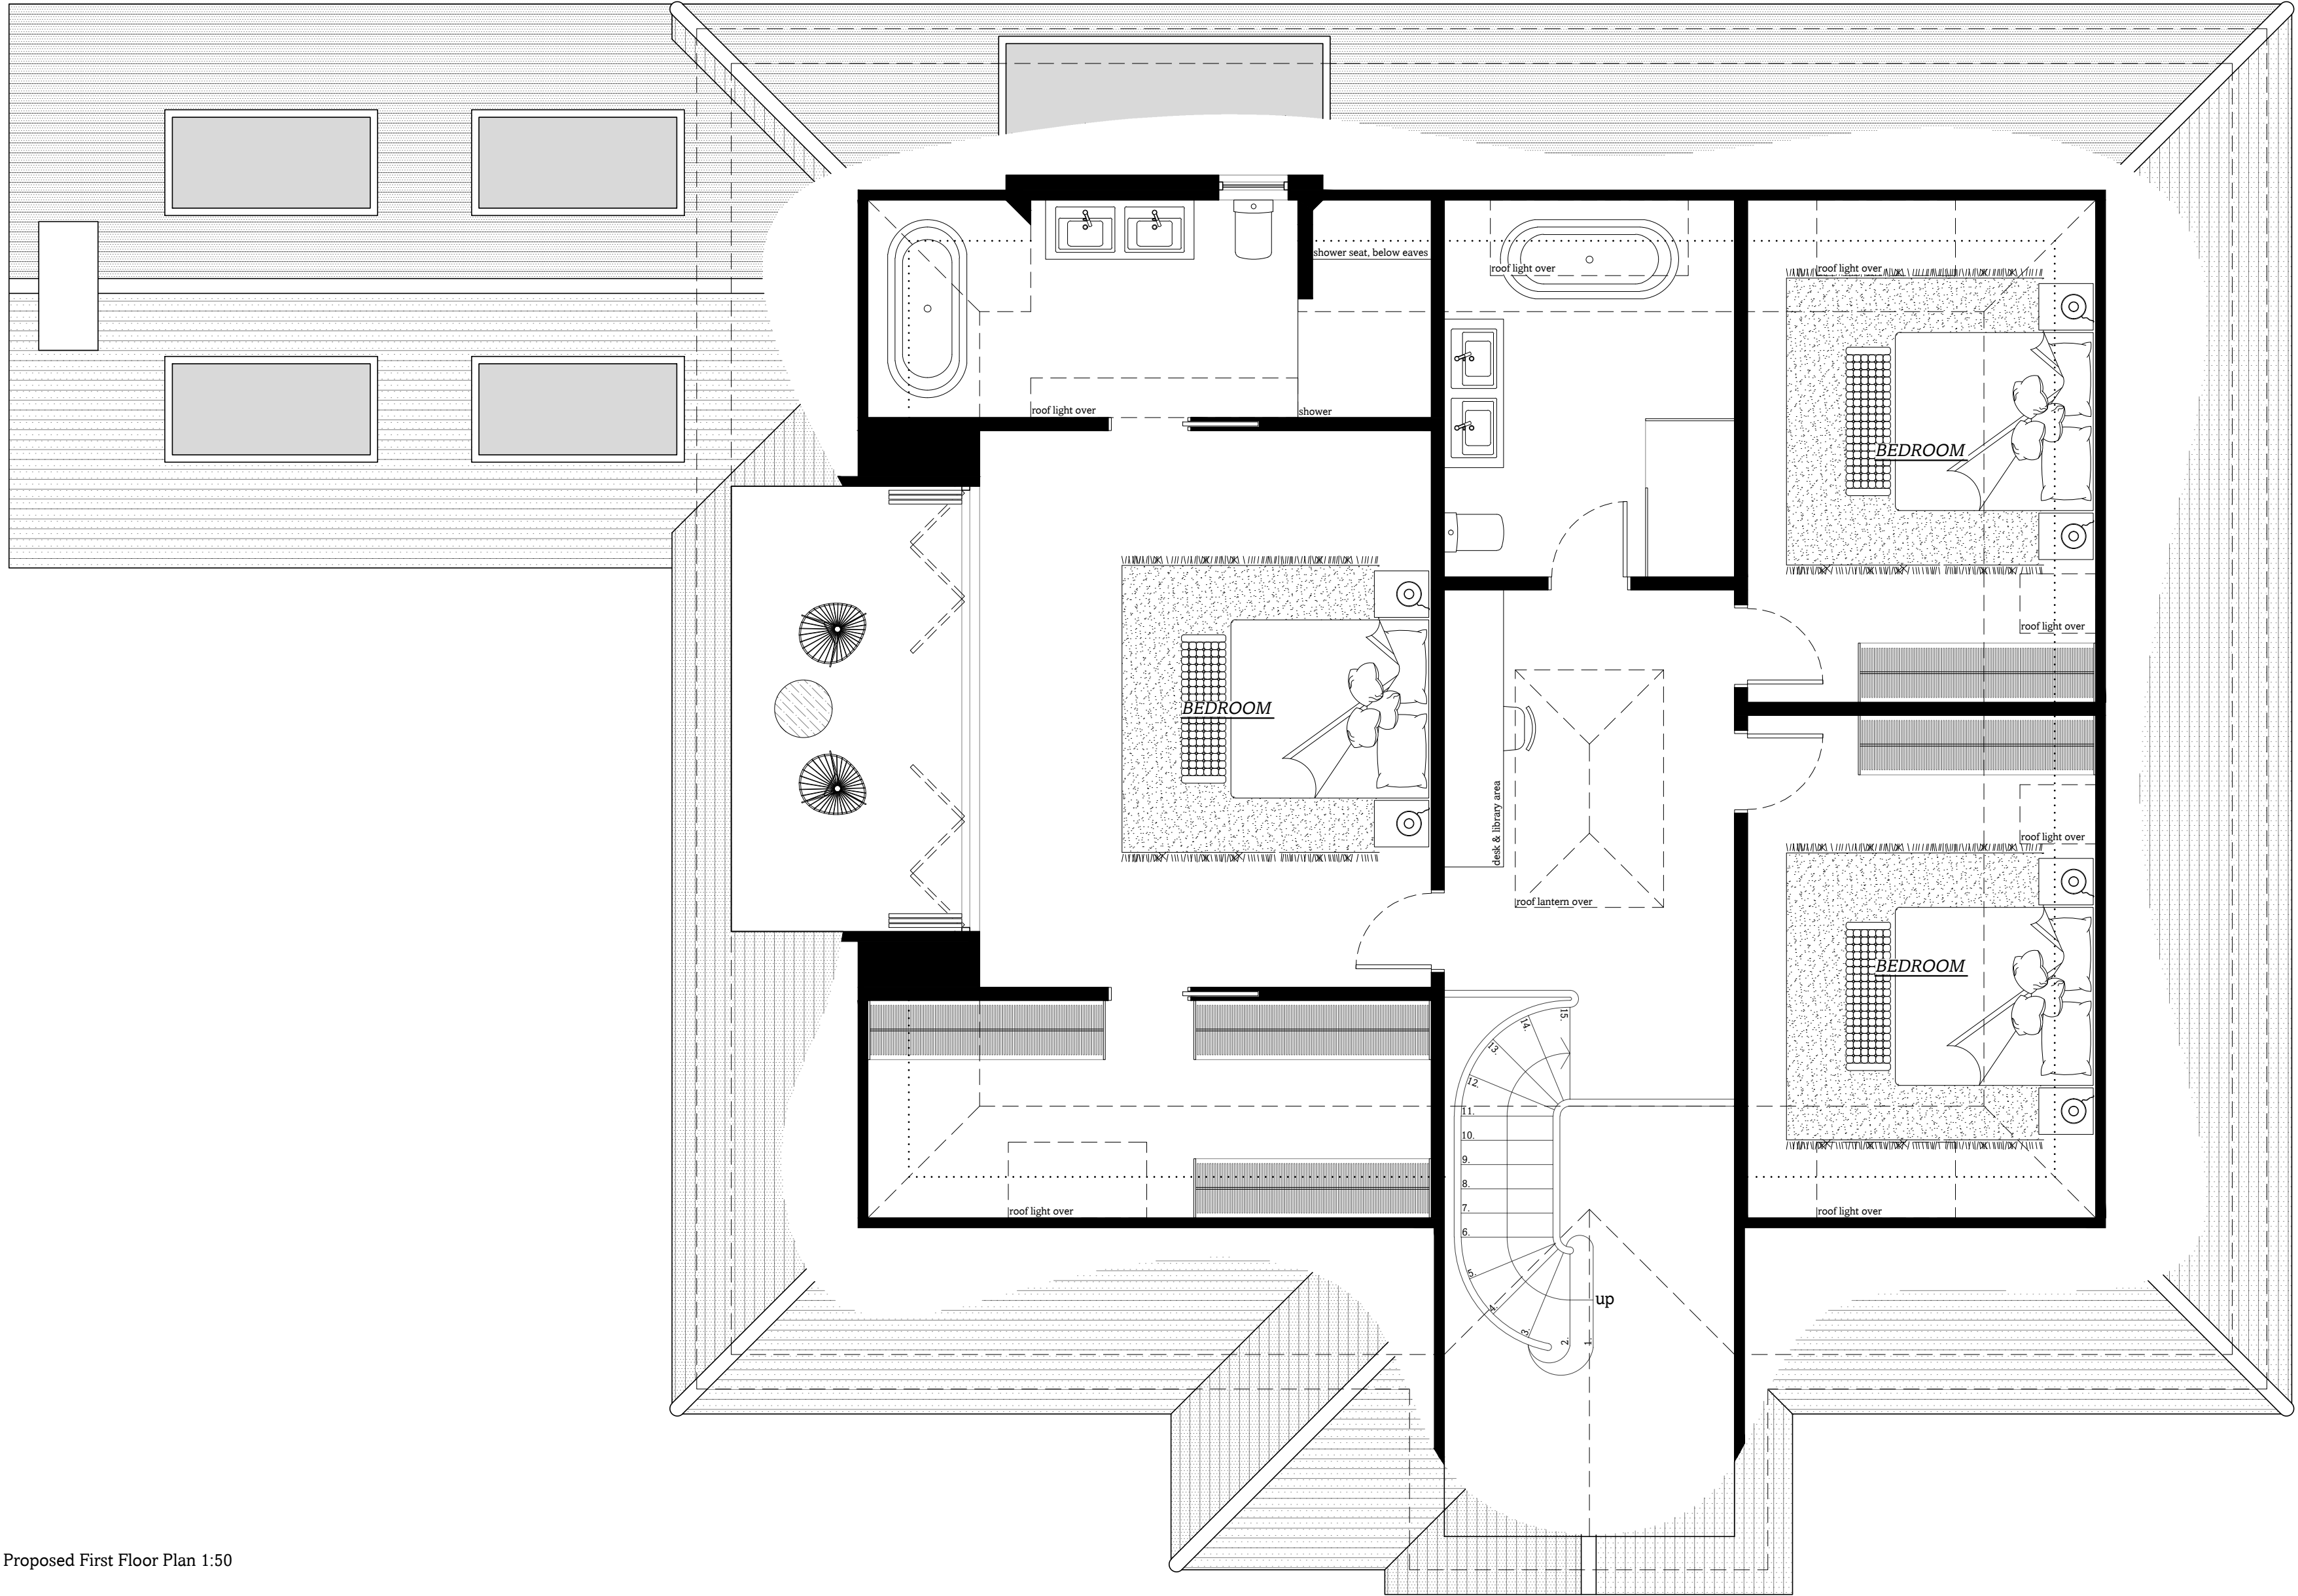

Rev.	Date	Details	Dr.	Ch.
DA Design.				
hello@da.design				
01273 884923				
www.da.design				
By Appointment Only: 84 Westbourne Street, Hove, BN3 5FA				
Stage				
Design				
Client				
Mr and Mrs Sutton				
Site				
Willmar, Durrington Hill Worthing				
Drawing Title				
Proposed: First Floor Plan				
1:50				
metres 1 2 3 4 5				
Drawn	Checked	Date		
CD		14.05.2026		
Project No.	Stage	Dwg No.	Revision	Sheet Size
0638	P	02		A1