

Notes



- All dimensions should be checked on site
- Drawings are shown to scale, however dimensions are available on request
- Copyright of all data produced by Darby Architectural shall remain with Darby Architectural unless otherwise agreed
- Measures to mitigate risk should be considered at all stages of design development and throughout construction

Alert Symbol

Particular attention to be paid where this symbol is placed on a drawing

Survey data based on information provided by:

- Client (Floor Plans, Section, Elevations)
- South East Geomatics (Topographical Survey)

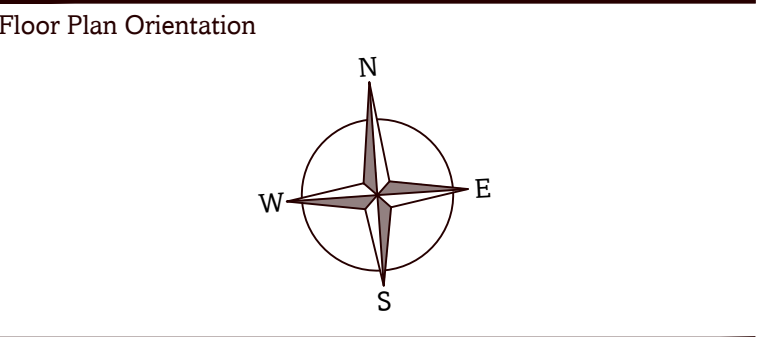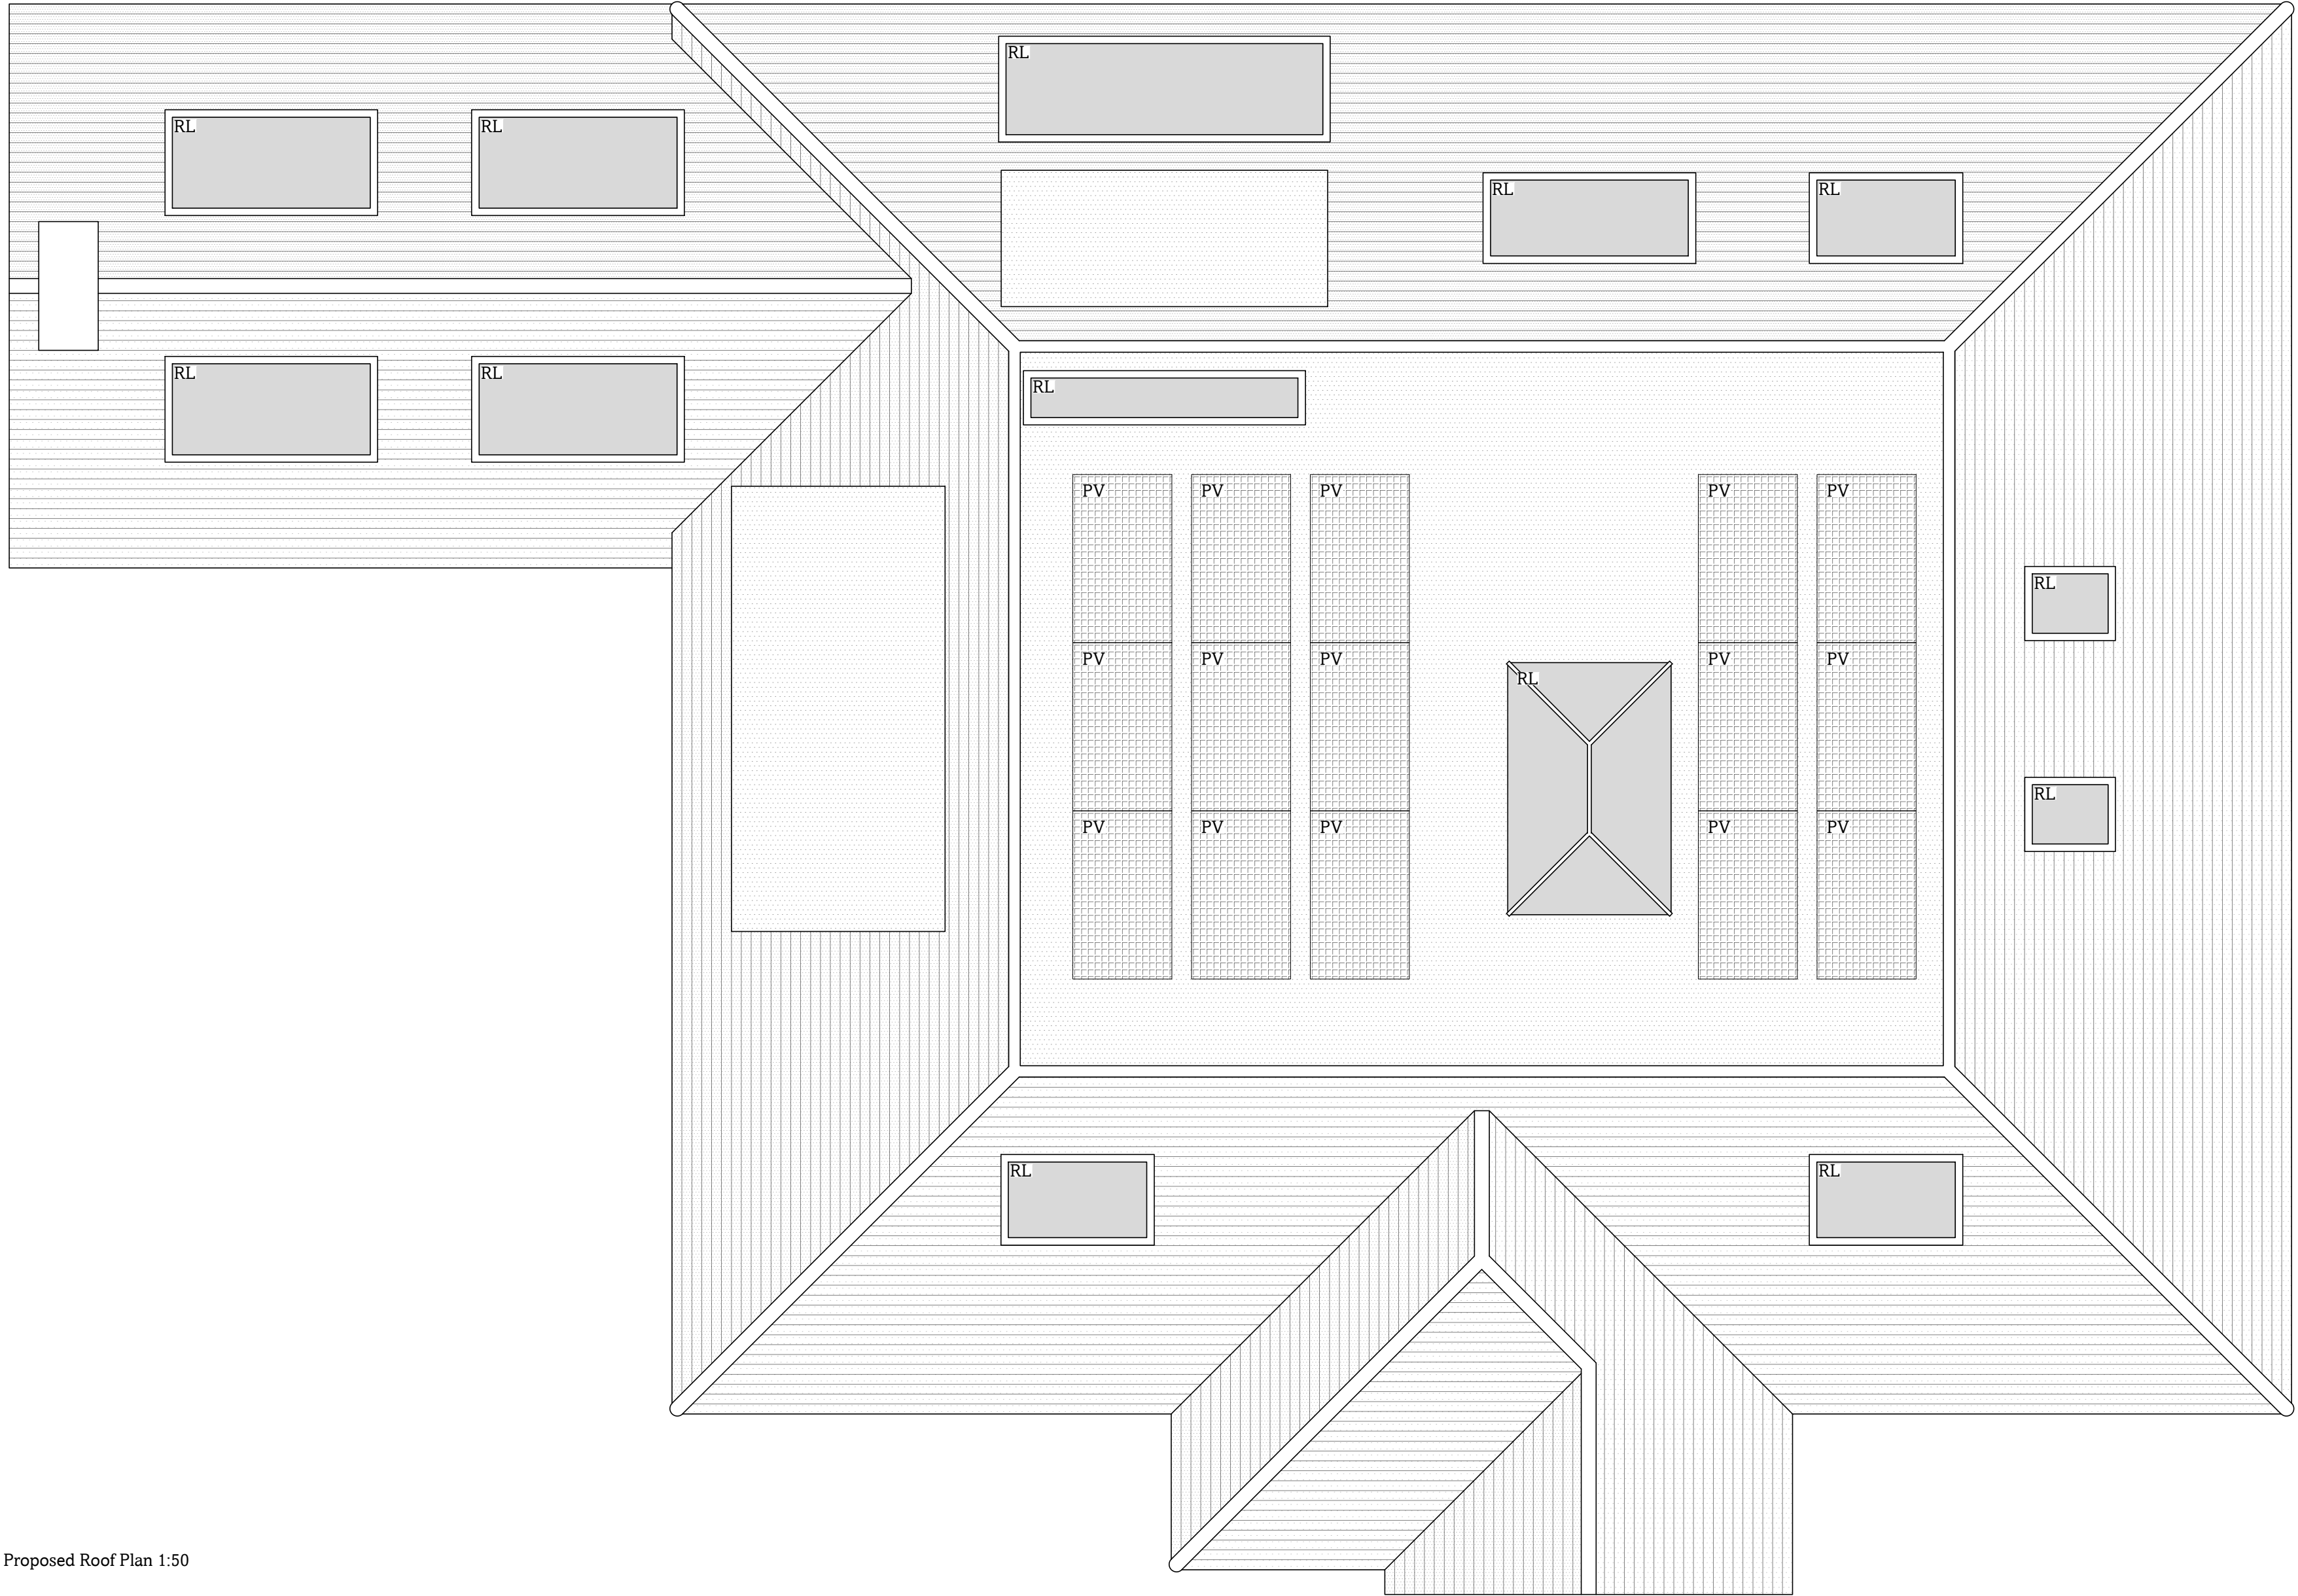

Rev.	Date	Details	Dr.	Ch.
DA Design. hello@da.design 01273 884923 www.da.design By Appointment Only: 84 Westbourne Street, Hove, BN3 5FA				
Stage Design				
Client Mr and Mrs Sutton				
Site Willmar, Durrington Hill Worthing				
Drawing Title Proposed: Roof Plan				
1:50 metres 1 2 3 4 5				
Drawn CD		Checked		Date 14.05.2026
Project No. 0638	Stage P	Dwg No. 03	Revision	Sheet Size A1