


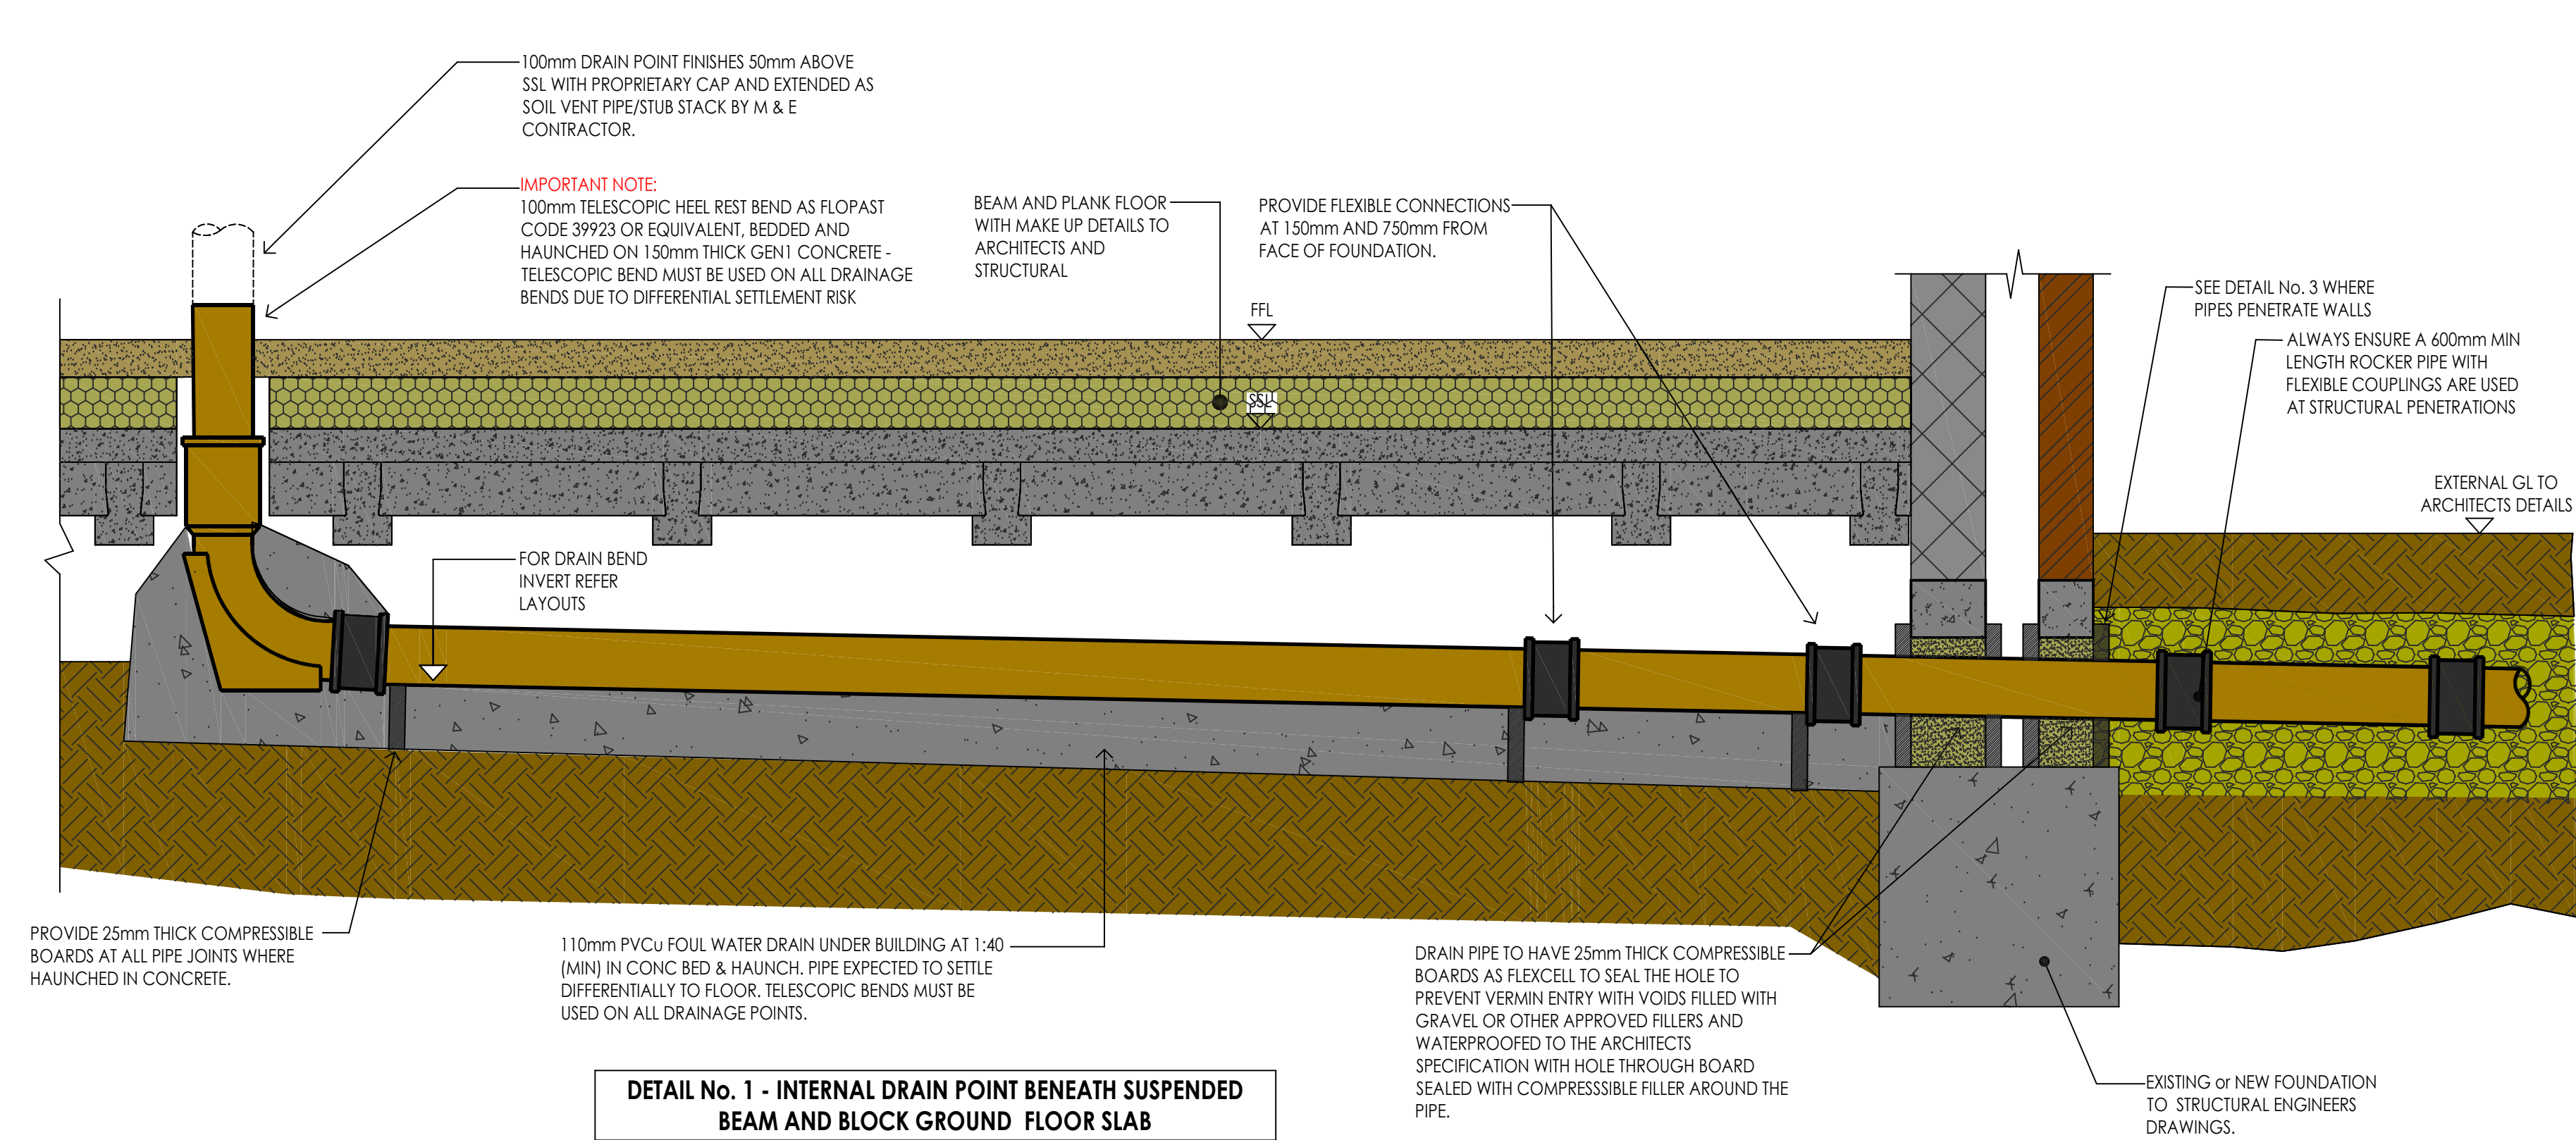
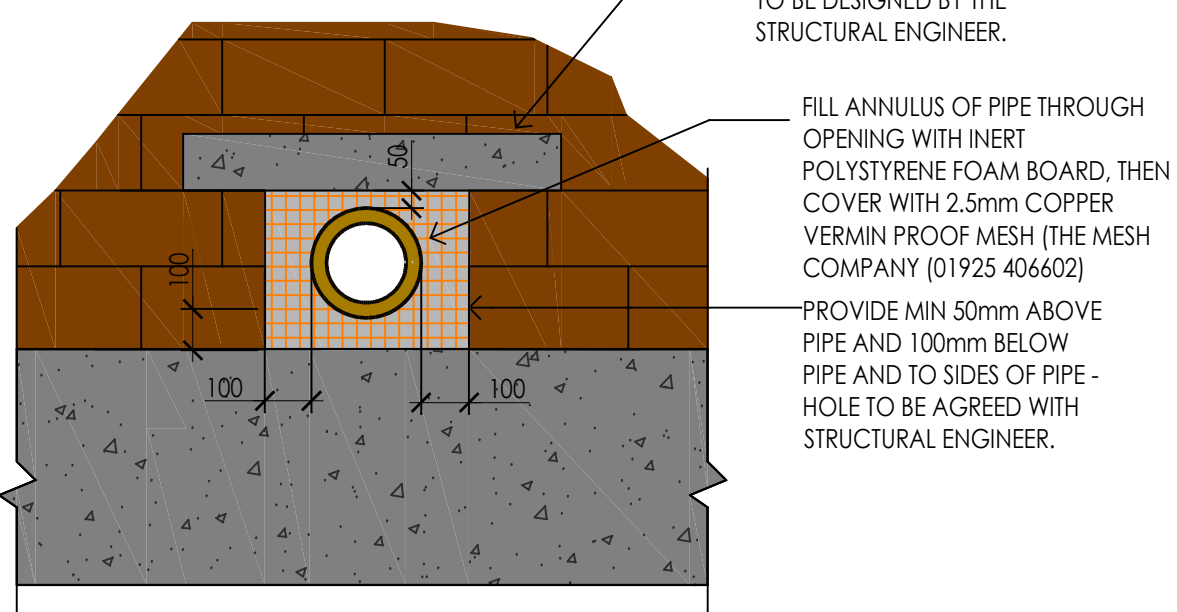


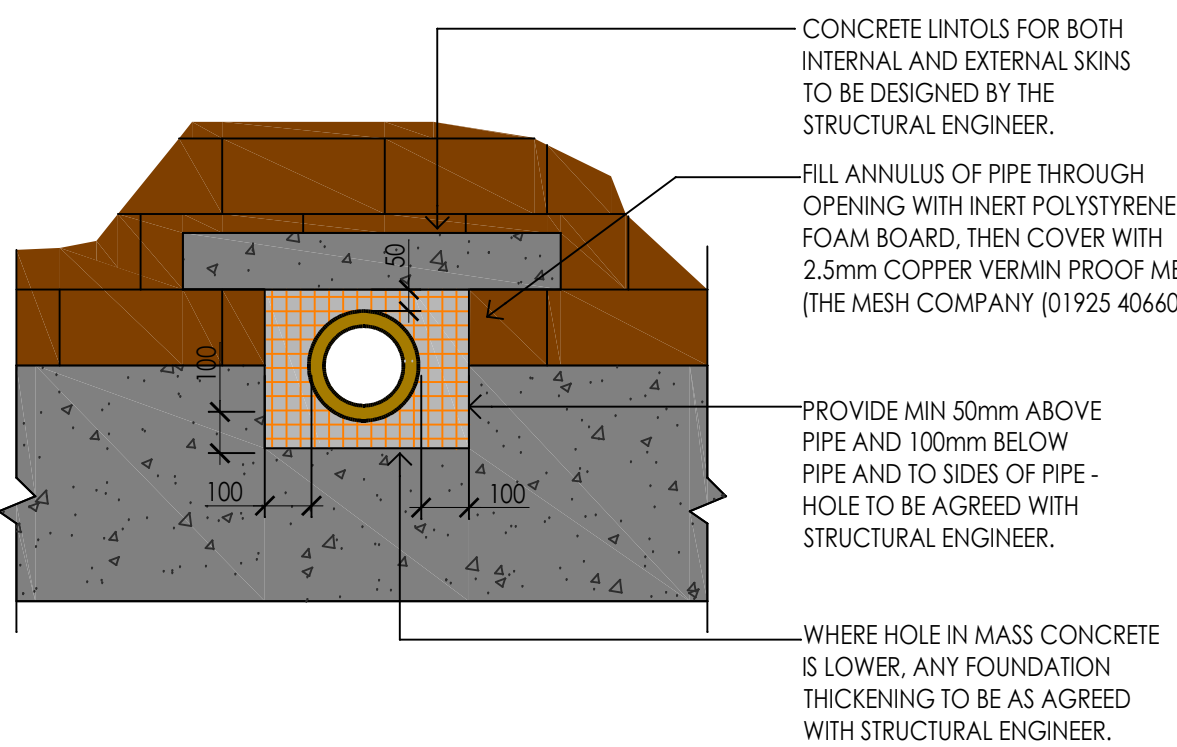


DETAIL No. 1 - INTERNAL DRAIN POINT BENEATH SUSPENDED BEAM AND BLOCK GROUND FLOOR SLAB

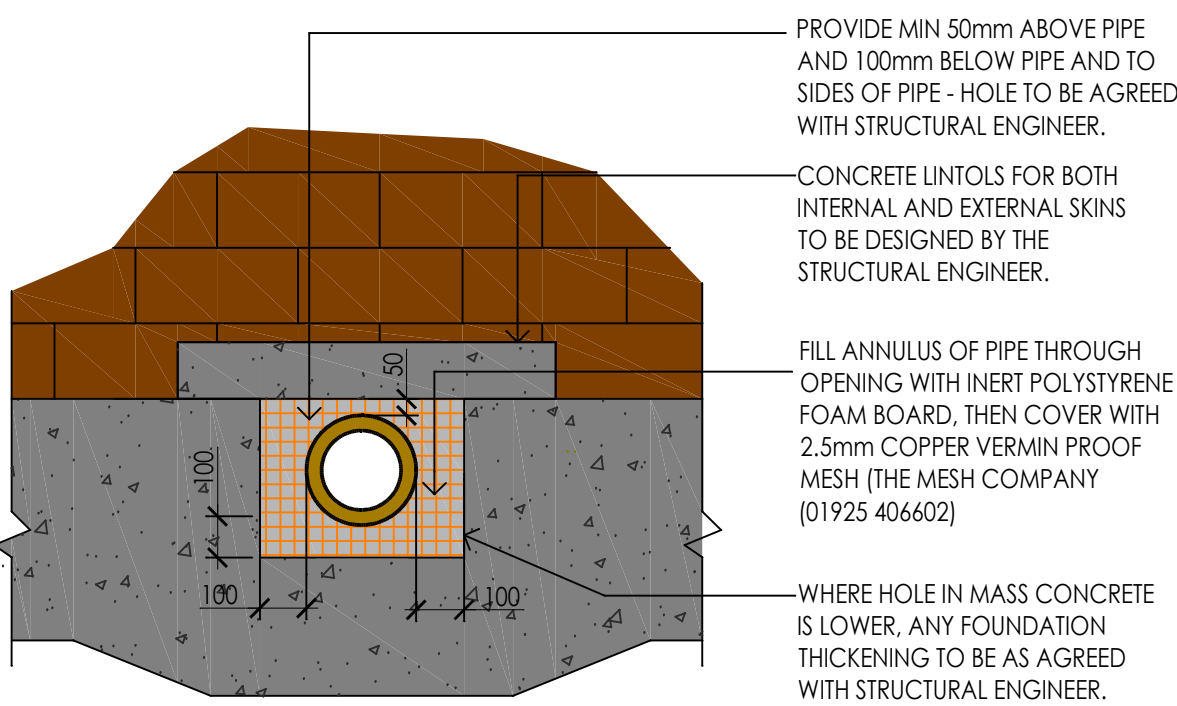

DETAIL No. 3 - DRAINAGE PASSING THROUGH MASS CONCRETE FOUNDATION

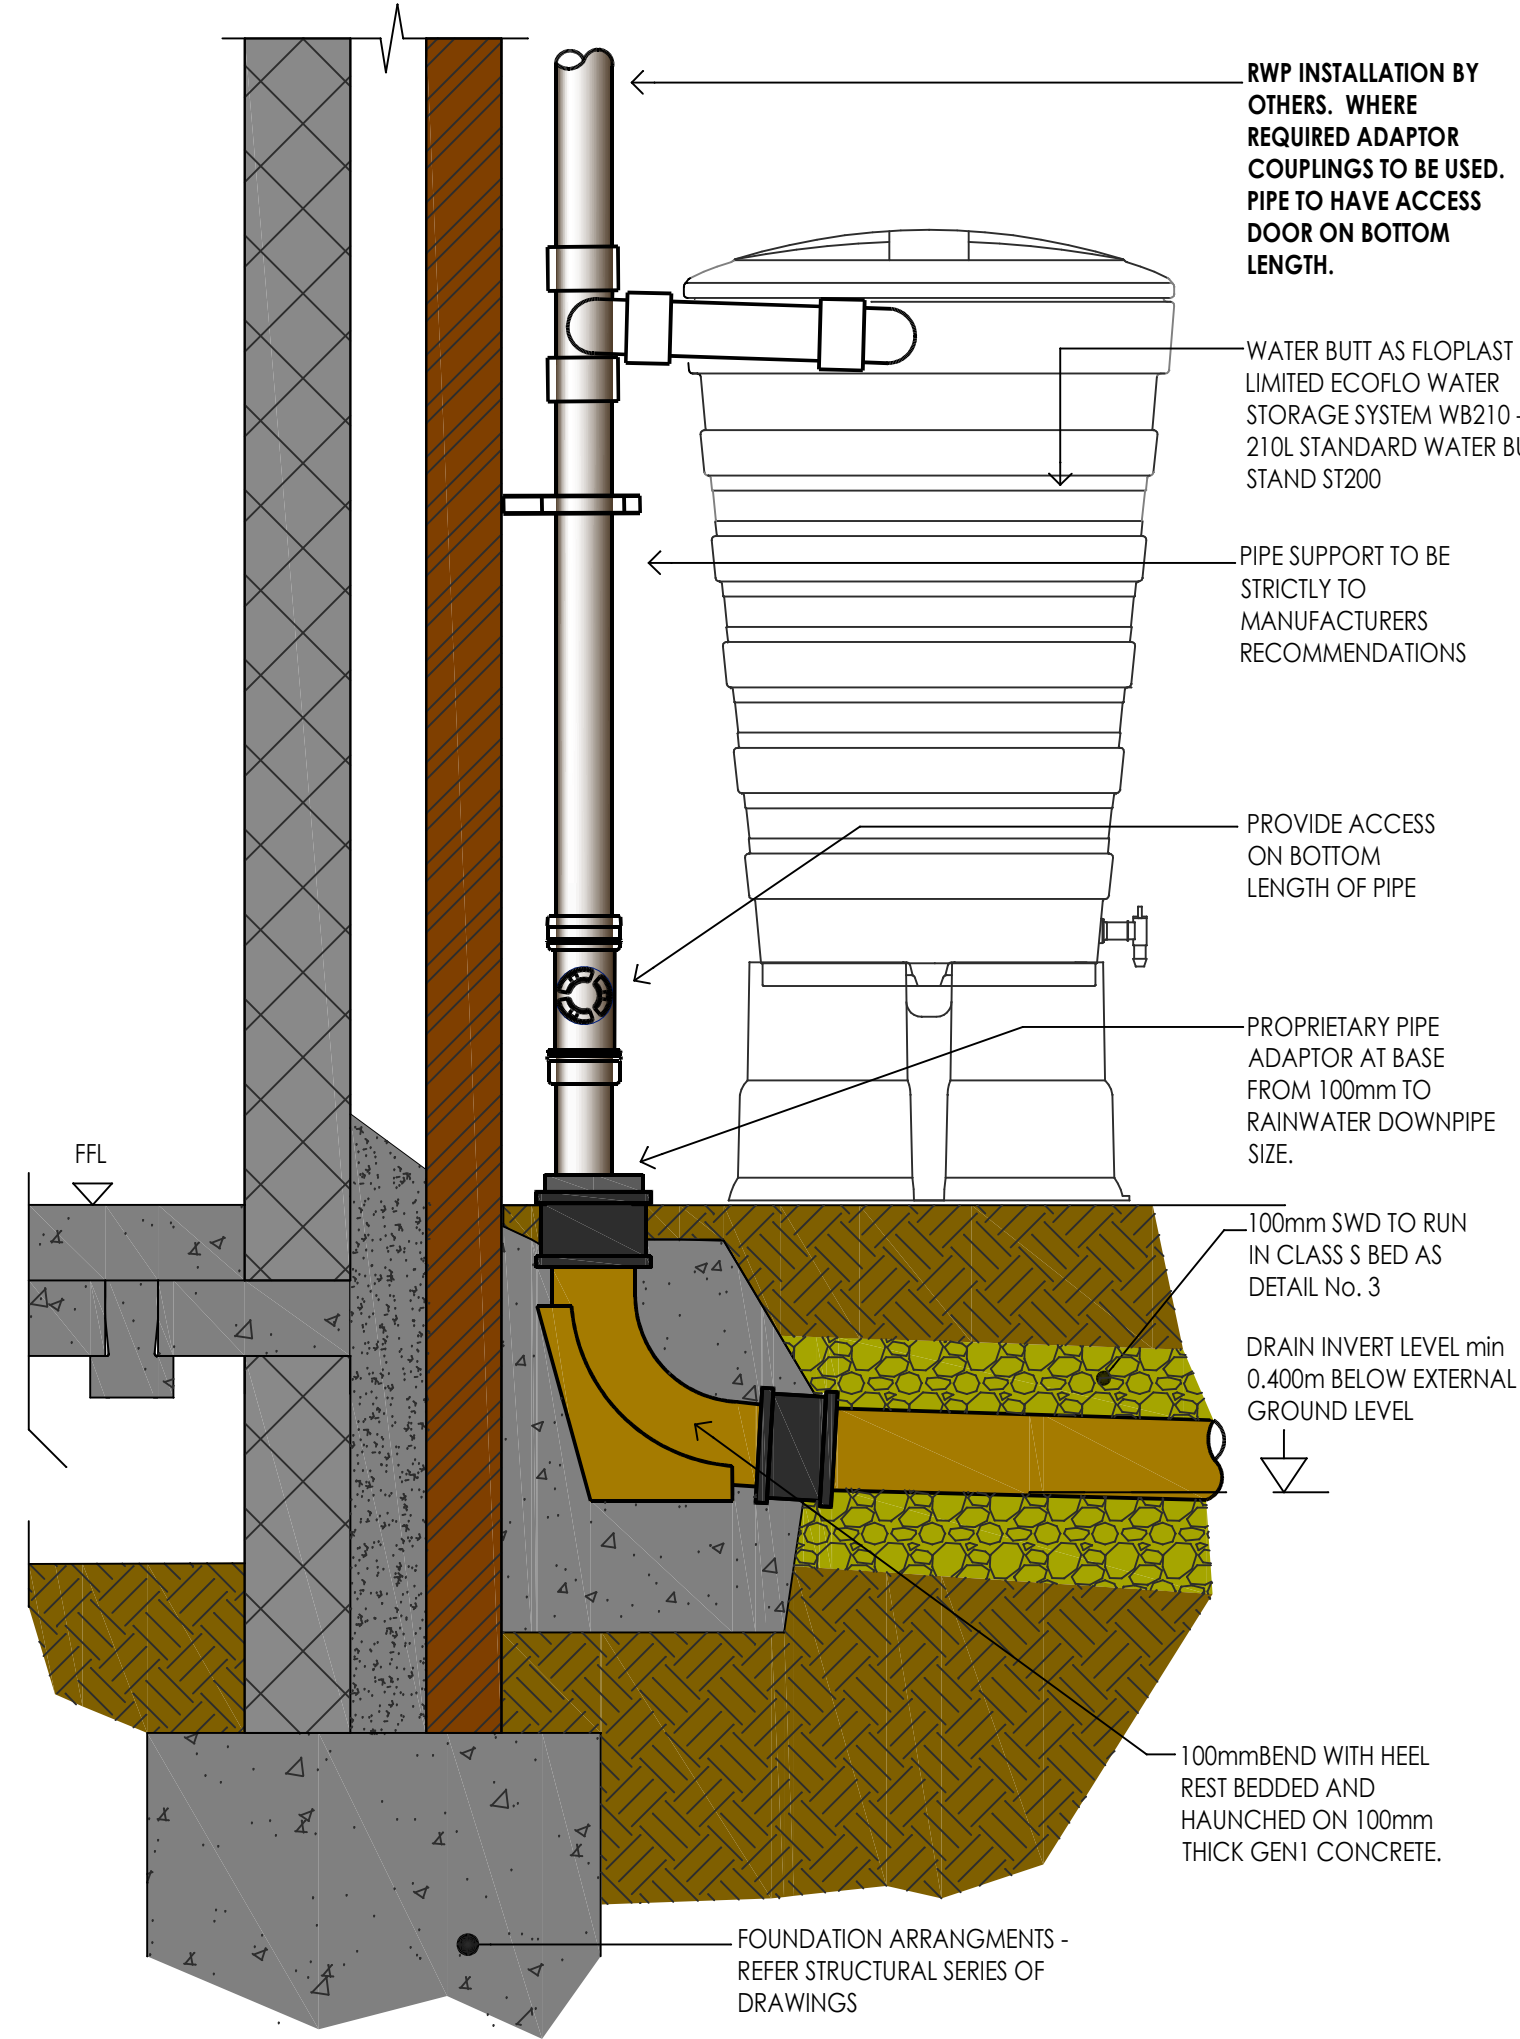

DETAIL No. 4 - WATER BUTT AND EXTERNAL RAINWATER PIPE (RWP)

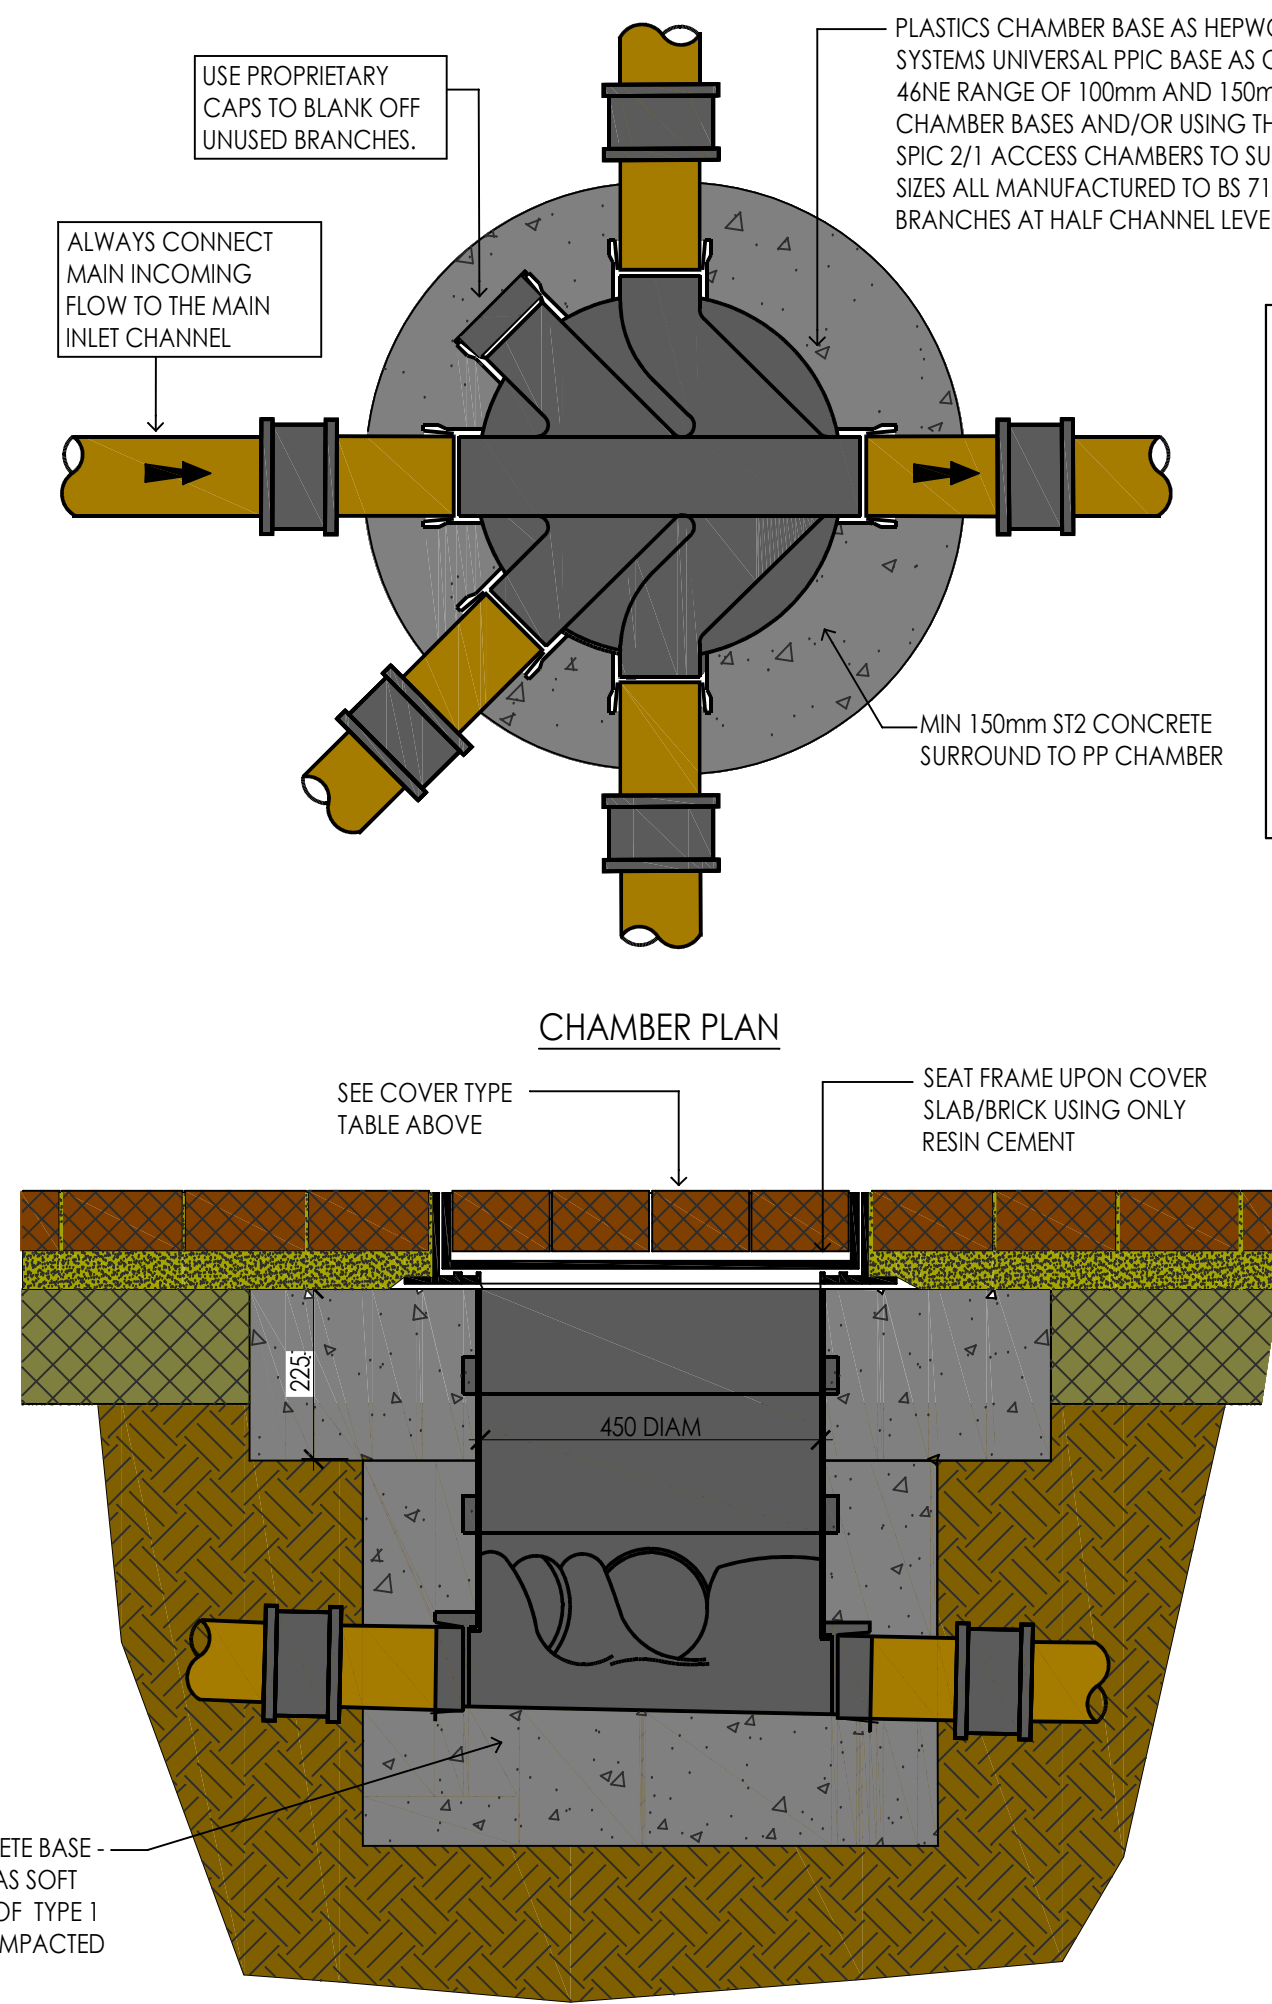

DETAIL No. 5 - POLYPROPYLENE INSPECTION CHAMBER (PPIC)

NOMINAL INTERNAL DIA DN (mm)	ASSUMED EXTERNAL DIA Bc (mm)	ASSUMED MAX. PERMISSIBLE TRENCH WIDTH Bd (mm)	DIMENSION 'Y' FOR UNIFORM SOILS (mm)
100	130	550	150
150	190	600	150
225	280	700	150

PIPE BORE (mm)	AGGREGATE TYPE	GRANULAR BEDDING CLASS 'B' or 'S'
100	SINGLE SIZE GRADED	10 N/A
150	SINGLE SIZE GRADED	10 or 14 5 - 14
225/300	SINGLE SIZE GRADED	10, 14 or 20 5-14 or 5 - 20


- NOTES:
1. 25mm EXPANSION JOINT MATERIAL TO FULL AREA OF CONCRETE BED & SURROUND AT ALL PIPE JOINTS
 2. FINAL FORMATION TO BE DISHED TO GIVE FULL DEPTH OF CONCRETE BED AROUND PIPE COLLAR.
 3. WHEN USING CONCRETE REFER TO THE SOIL REPORT FOR SULPHATE CONTENT.
 4. ALL TRENCH FILL MATERIAL MUST BE INERT.
 5. CONTRACTOR TO SUPPLY GRADING CERTIFICATES FOR ALL GRANULAR MATERIAL TO PROJECT MANAGER FOR APPROVAL.

25mm EXPANSION JOINT MATERIAL TO FULL AREA OF CONCRETE BED & SURROUND AT ALL PIPE JOINTS

FINAL FORMATION TO BE DISHED TO GIVE FULL DEPTH OF CONCRETE BED AROUND PIPE COLLAR

ROOT PROTECTION


WHERE SHOWN, IF THE MAIN DRAINAGE LAYOUT INDICATES ROOT PROTECTION ADD ROOT BARRIER AS SPECIFIED AROUND THE CLASS S DETAIL.

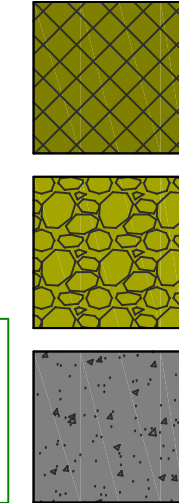

BACKFILL WITH APPROVED AS DUG SELECTED MATERIAL, WELL COMPACTED IN NO LESS THAN 200mm THICK LAYERS - REMOVE ALL VEGETATION AND STONES AND DEBRIS.

PIPE BEDDING GRANULAR MATERIAL - SEE TABLE

150mm THICK GRADE GEN1 MASS CONCRETE SURROUND

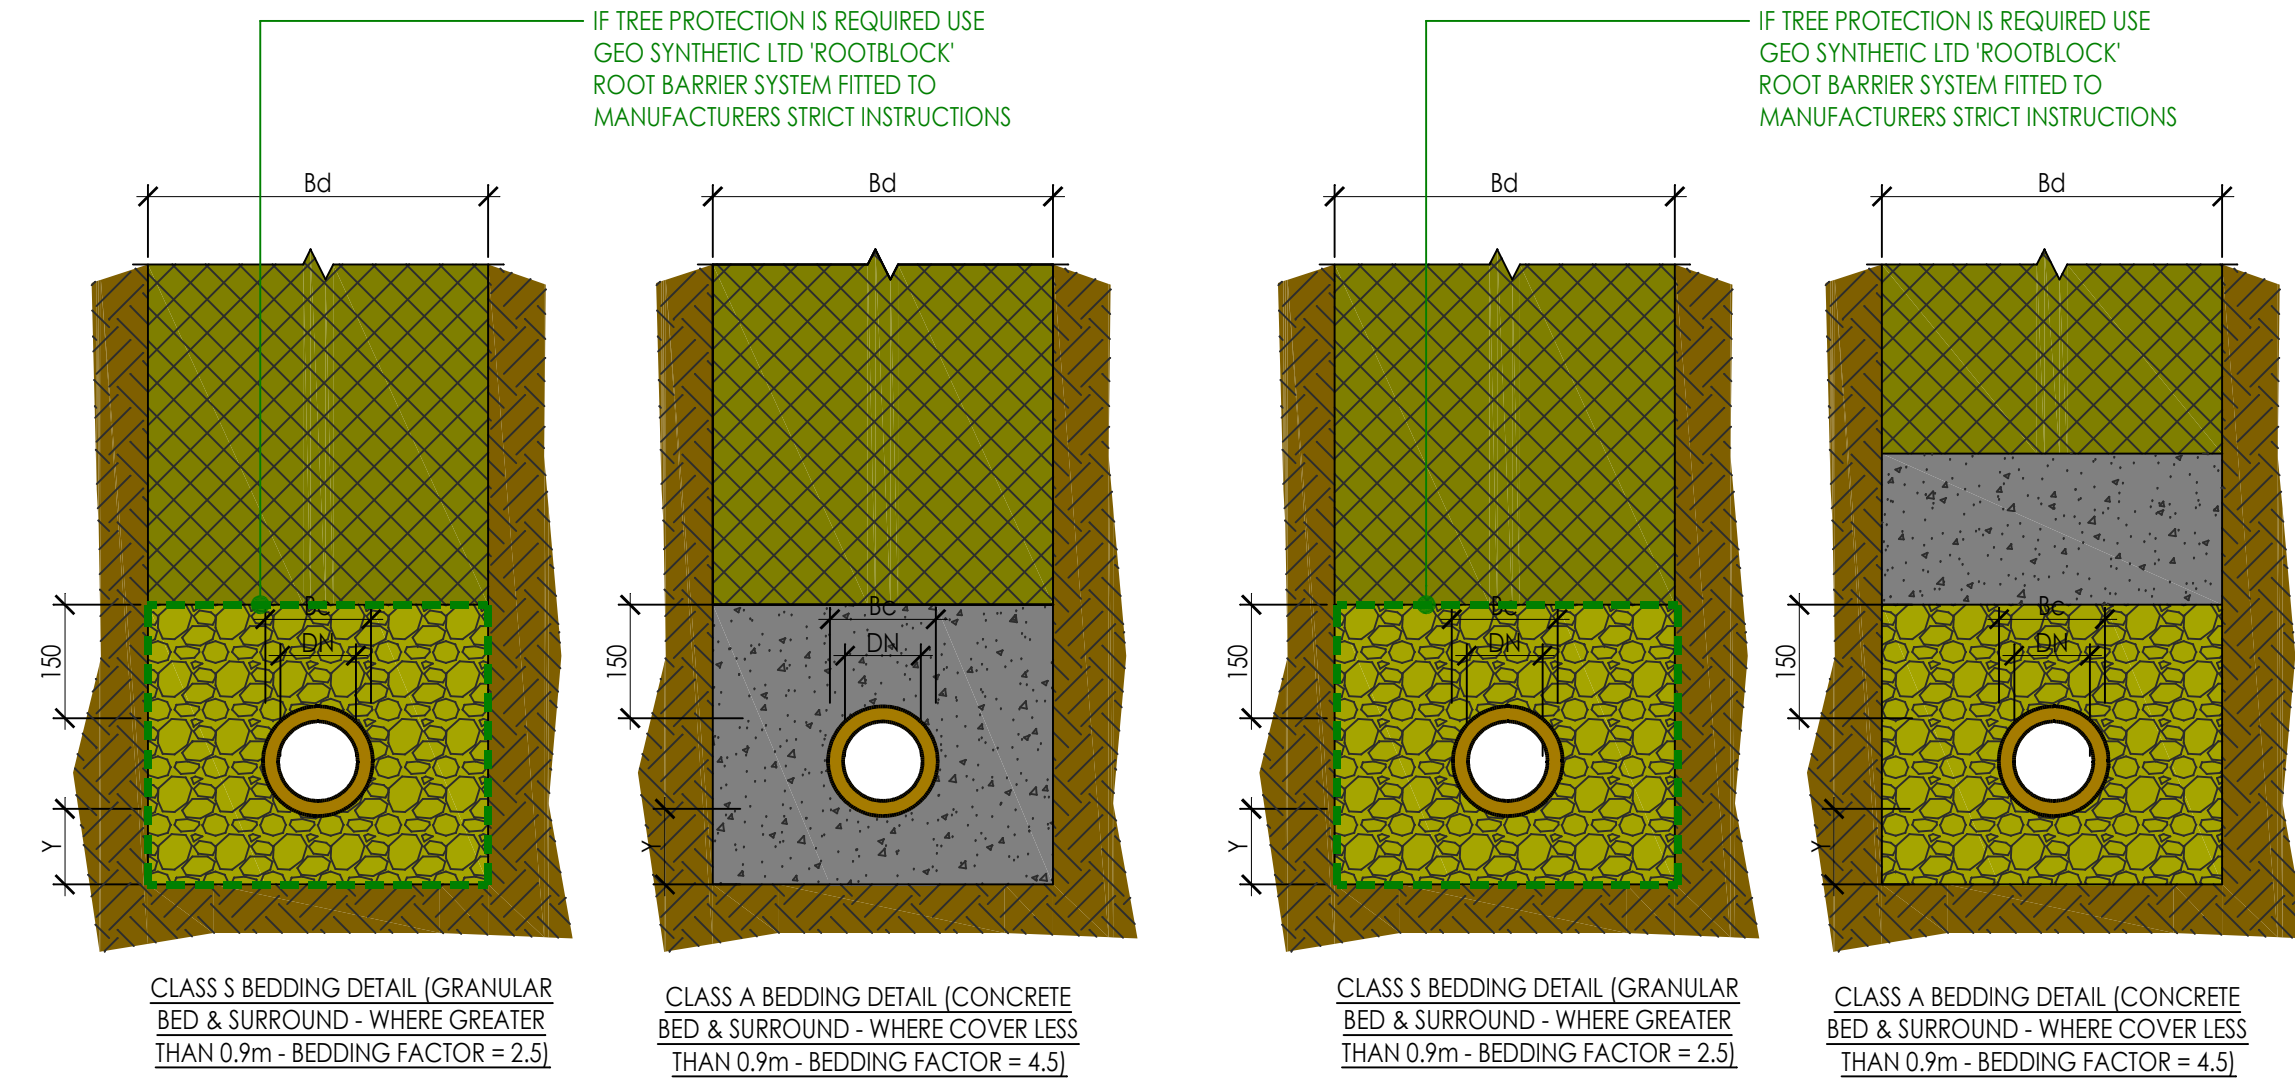

DETAIL No. 2A - EXTERNAL DRAINAGE RIGID PIPE BEDDING DETAILS - VITRIFIED CLAYWARE & CONCRETE PIPES

DETAIL No. 2B - EXTERNAL DRAINAGE FLEXIBLE PIPE BEDDING DETAILS - PLASTIC & DUCTILE IRON PIPES

MANHOLE COVER SPECIFICATION			
LOCATION	FINISH	DUTY	COVER TYPE
EXTERNAL	PAVED	FACTA B	450mm SQUARE RECESSED COVER AS SAINT GOBAIN STEELWAY BRIPAVE RANGE
EXTERNAL	BLACKTOP	D400	450mm SQUARE SLIDE OUT COVER AS SAINT GOBAIN INTER-AX
INTERNAL	TILED/VINYL	FACTA B	COVER TO BE HOWE GREEN AIR AND WATER TIGHT AS 1500 SERIES.

1. ALL SIZES OF CLEAR OPENINGS SHOULD BE AT LEAST SIZE OF INSPECTION CHAMBER FOR 3000 PRAG AND 4500 PPICs.

2. FOR LARGER CONCRETE AND BRICK MANHOLE CHAMBERS MIN SIZE SHOULD BE 600 x 600 - REFER TO MH DATA BOX ON PROJECT DRAWINGS

This drawing is copyright and remains in the ownership of Simon Dent Associates (SDA)

This drawing should be read in conjunction with the design team's relevant documents, drawings & details.

Existing public & private utility services and drainage locations shown have been derived from non-intrusive survey techniques. Their location is not accurate and the contractor must satisfy himself using open excavation where the location of such plant and apparatus is critical in construction.

If the contractor has constructed from this drawing without necessary approvals from Local Planning Authorities, Building Control, Sewerage Undertakers, Environment Agency etc then any abortive work shall be at his own financial risk and not the responsibility of SDA.

If the contractor has constructed from this drawing whilst the drawing remains 'PRELIMINARY' status, then any abortive work shall be at his own financial risk and not the responsibility of SDA.

The contractor should NOT construct any works should there be any doubt with information shown from any of the source. ALWAYS USE GIVEN DIMENSIONS ONLY. ALWAYS ASK IF IN DOUBT.

ALWAYS PRINT THIS DRAWING IN COLOUR

FOR ALL GENERAL NOTES SEE SDA DRAWING No. 100

P1	PRELIMINARY ISSUE	21.03.2026	SDA
Rev	Description	Date	Chkd

SIMON DENT ASSOCIATES

Civil - Infrastructure - SuDS - Flood Risk - Drainage - Rainwater - Sanitation - Public Health

Consulting Engineers

☒ Home Office

☐ Gosport Office

simondent@live.co.uk

0754 658 3150

Client: Luciano Focsan

Project: 41 Overmead, Shoreham-By-Sea, West Sussex BN43 5NS

Drawing title: Drainage details - Sheet 1 of 2

Drawing status: **PRELIMINARY**

Project no	Scales	Drawing no	Rev
26002	A1 - 1:10 A3 - 1:20	200	P1