
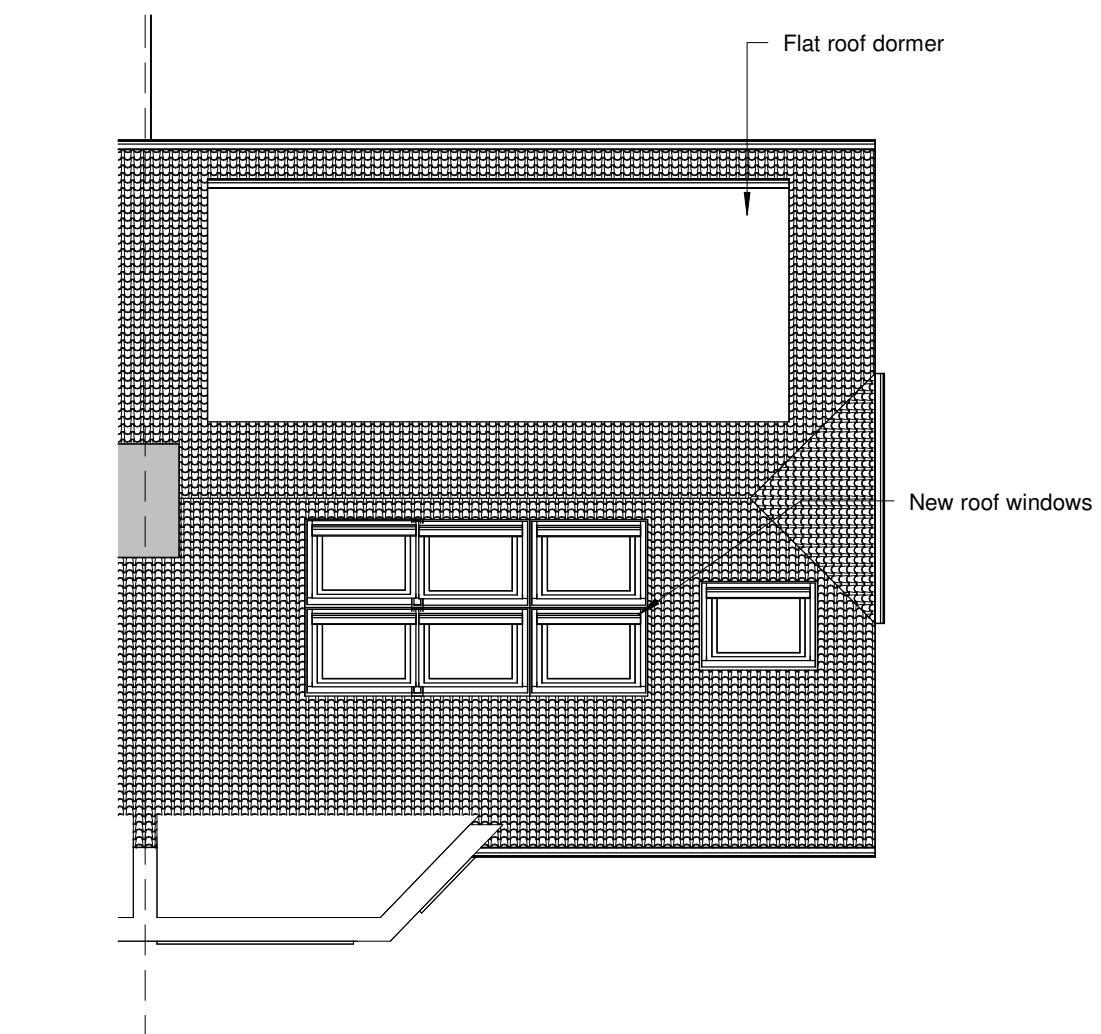


VISUAL SCALE 1:50 @ A2

VISUAL SCALE 1:100 @ A2

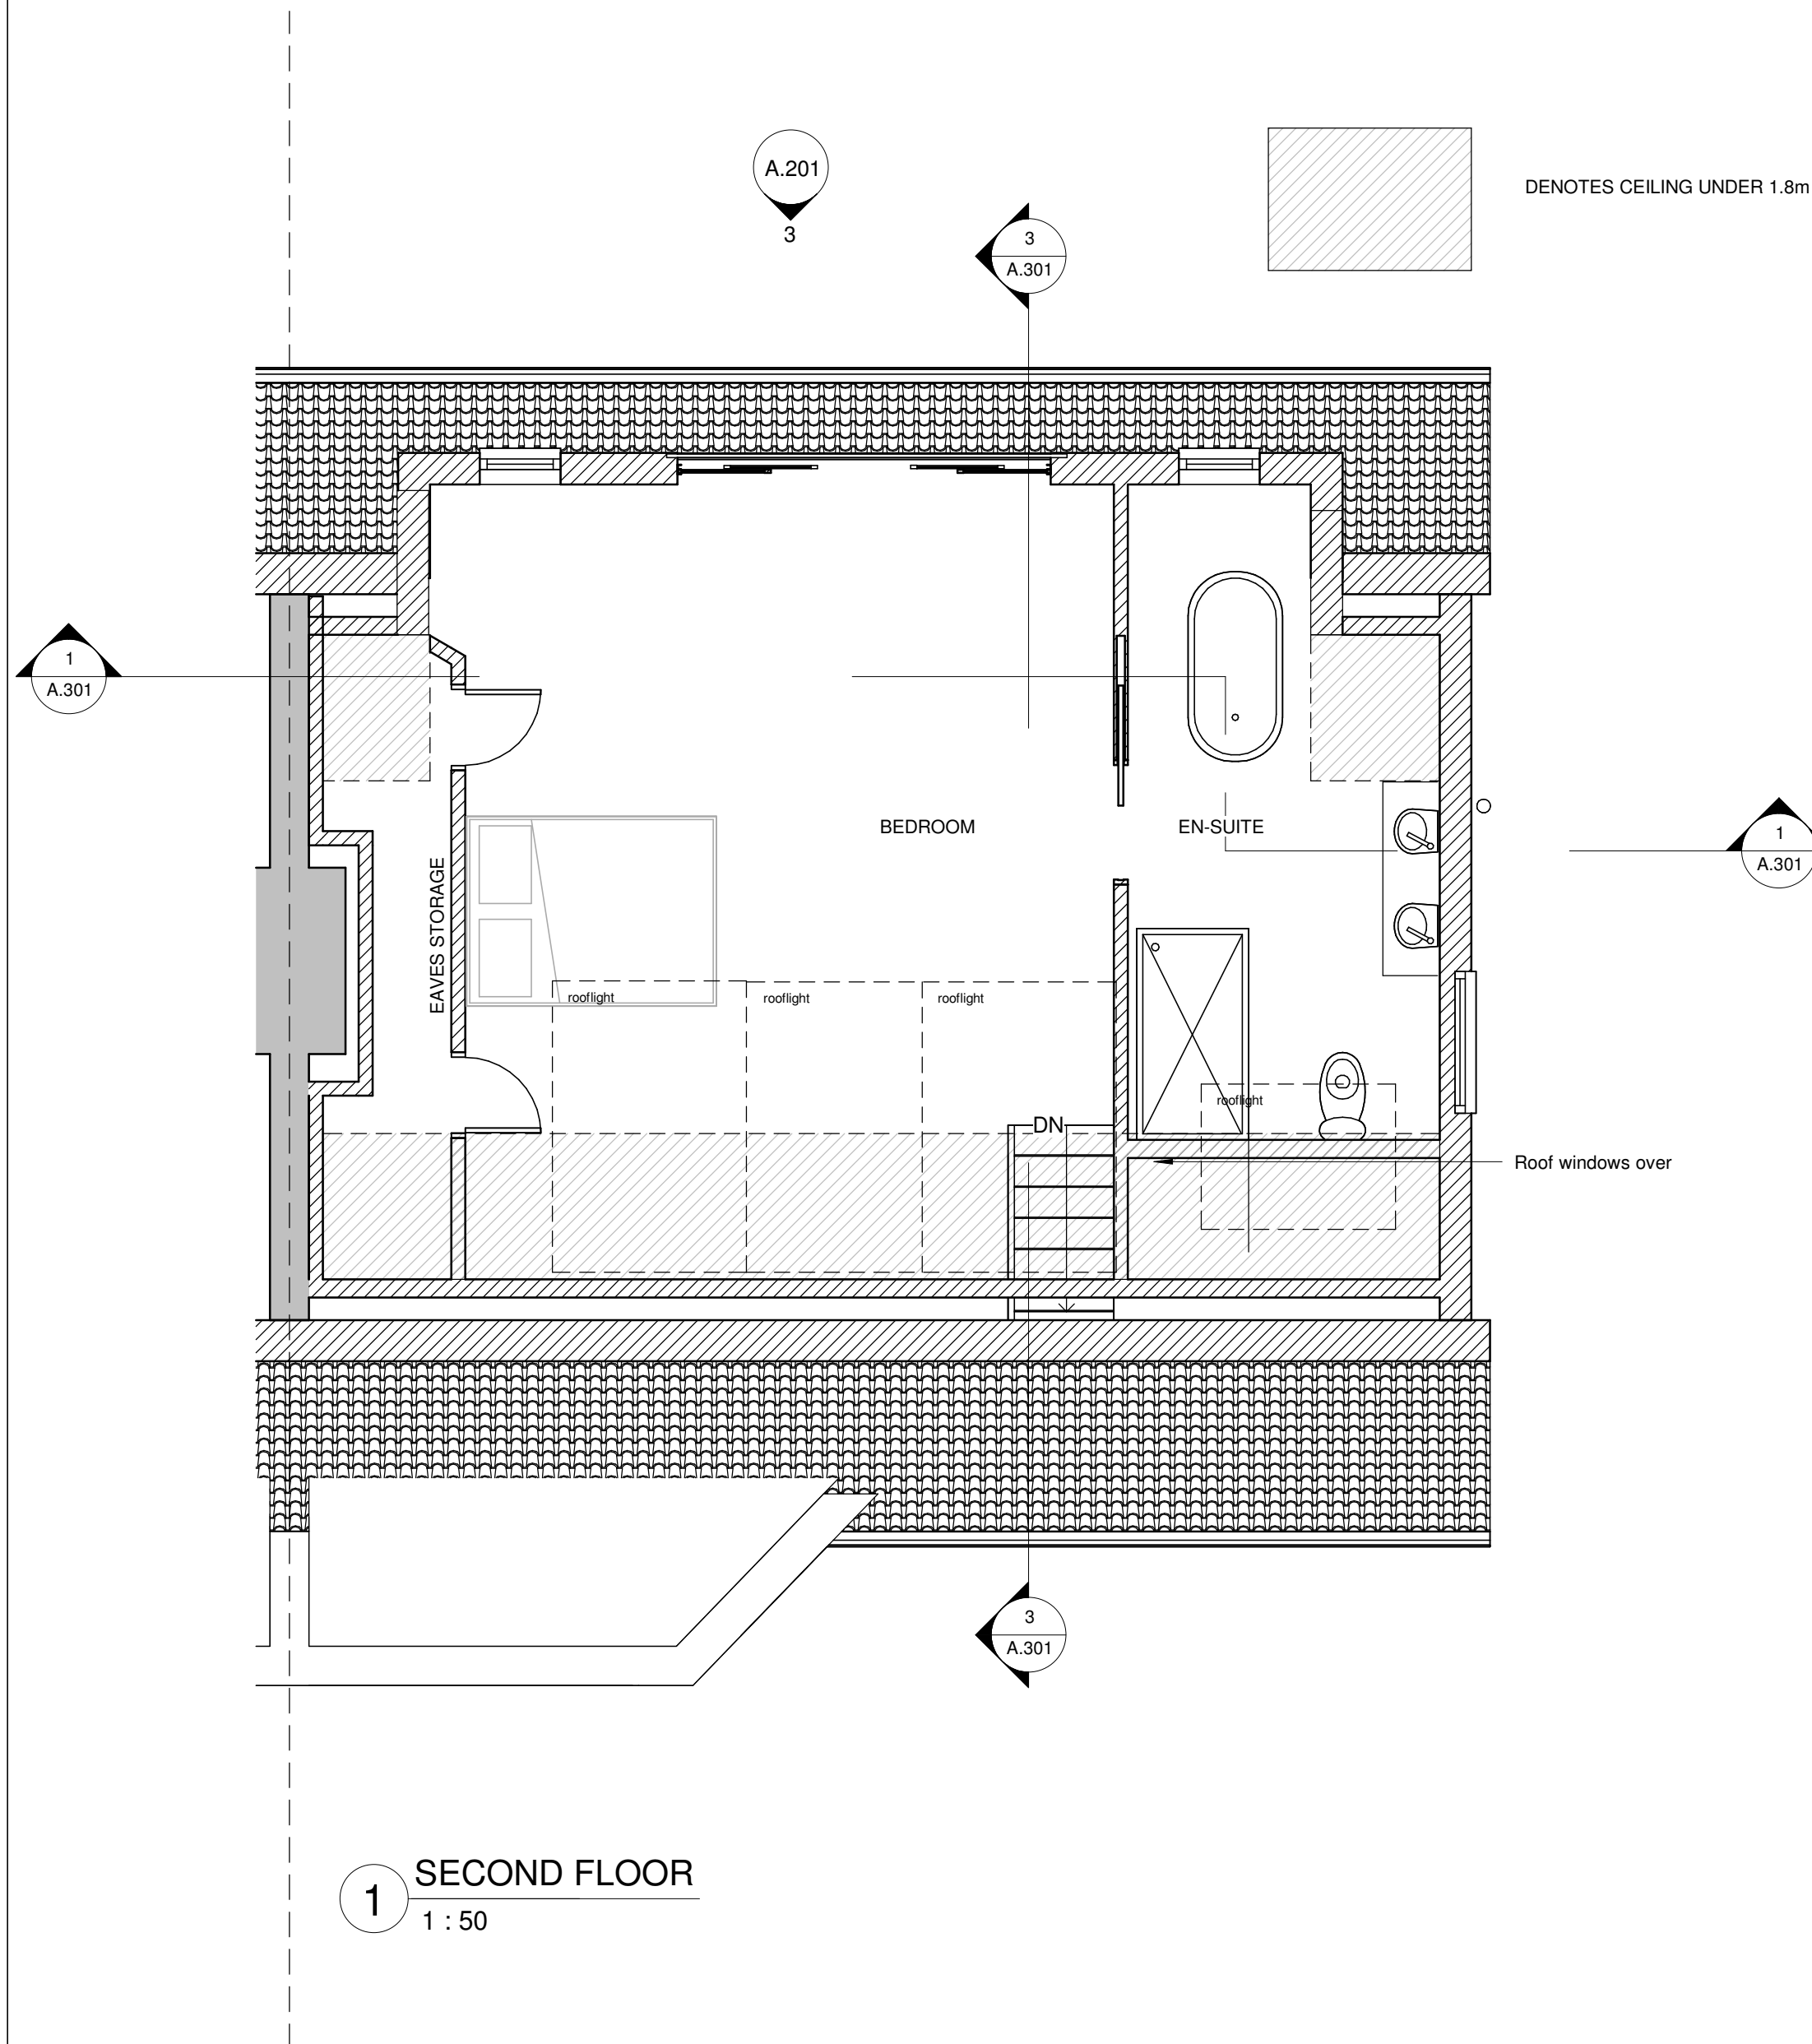

2 ROOF PLAN
1 : 100

[illegible]

4 Union Place | Worthing | BN11 1LG
info@kronadesign.co.uk
kronadesign.co.uk
01903 256150

PROJECT	
---------	--

Loft Conversion

ADDRESS

35 Robson Road
Goring-by-Sea
West Sussex

TITLE

Proposed Plans

CLIENT

CLIENT
Tatyana Moskalenko
& Sergiy Bryzhko

DRAWN JLB	STATUS Design	DATE 14/07/25
--------------	------------------	------------------

SCALE (@ A2)	PROJECT NUMBER
As indicated	KD.1731

DRAWING NUMBER	REV
A.102	

© KRONA DESIGN