

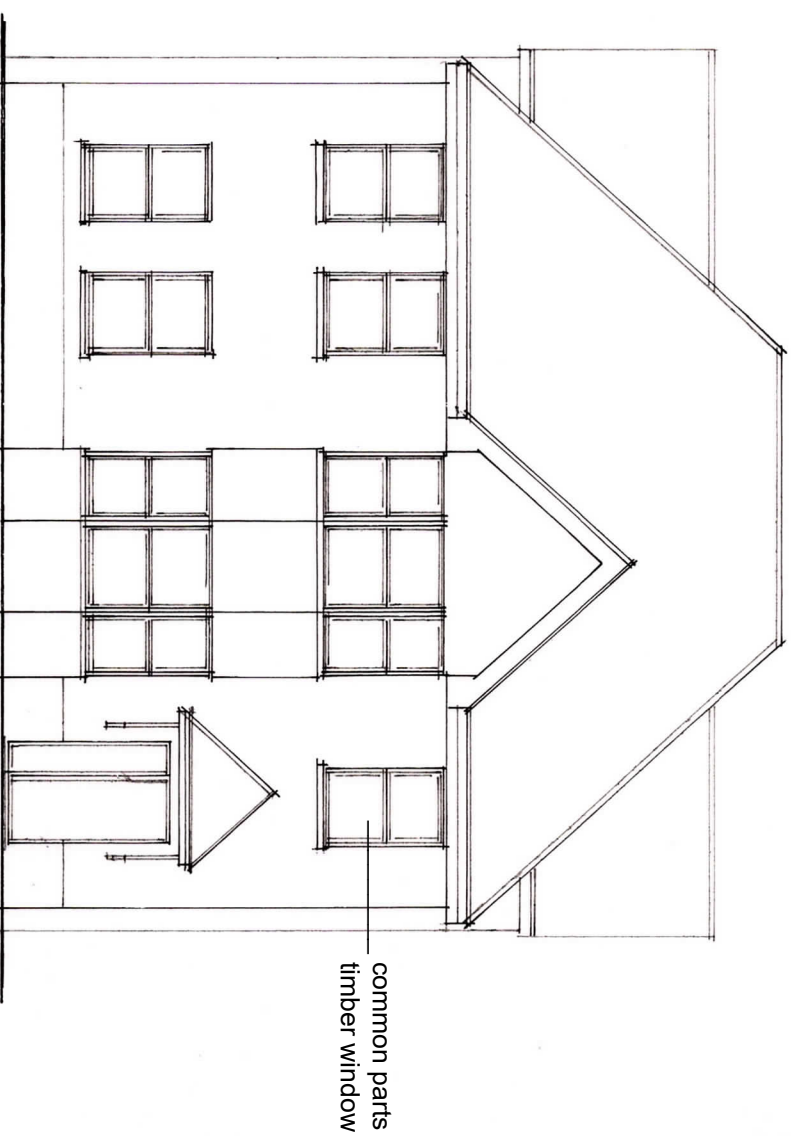


 

Existing West Elevation

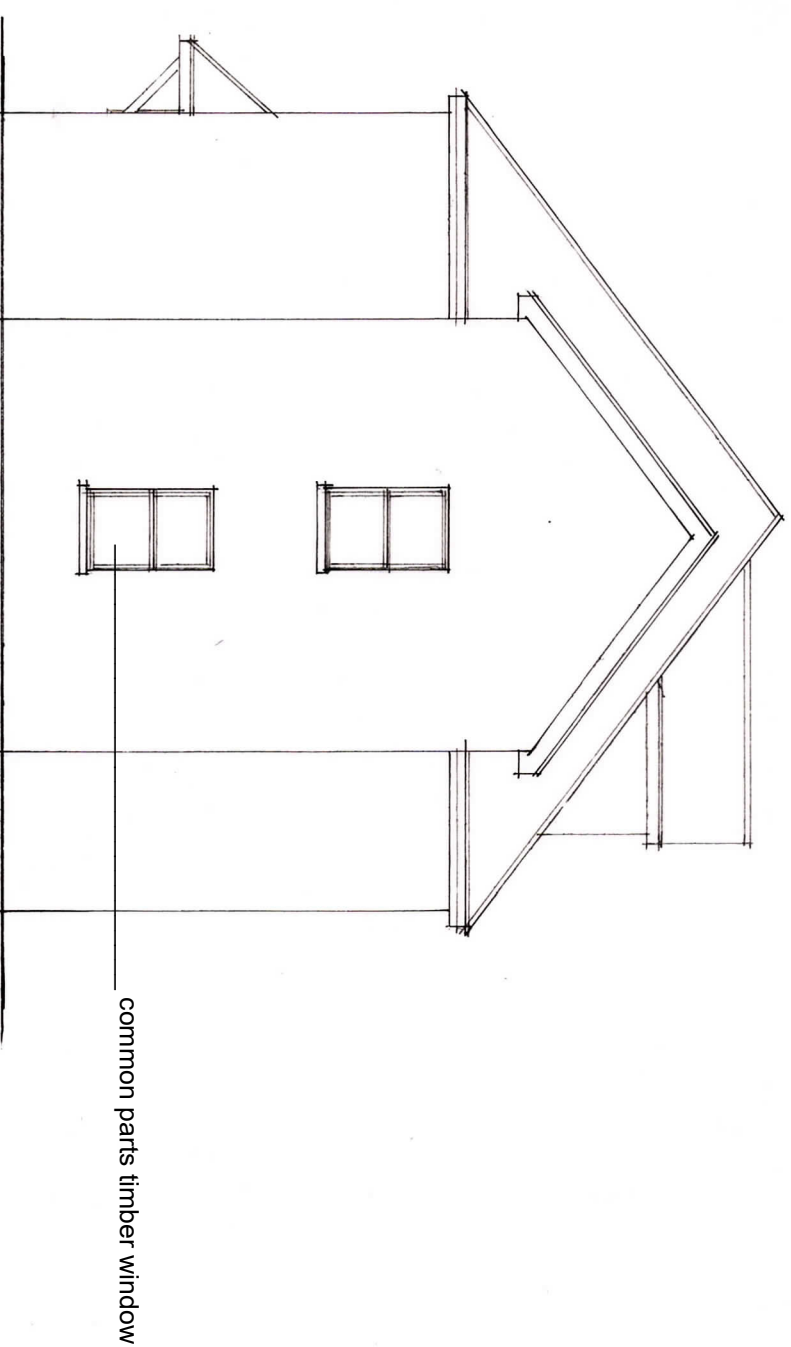

Existing South Elevation

Sussex Building Surveyors Ltd

24 West Avenue
Worthing
BN11 5LU

**Replacement Common Parts Windows
Existing Elevations**

Scale: 1:100
Paper: A3
Date: June 2026
Drg No.: SBS/470/01

01903 529583
adk@sussexbuildingsurveyors.com

Do not scale except for planning purposes.
All dimensions to be checked on site.