

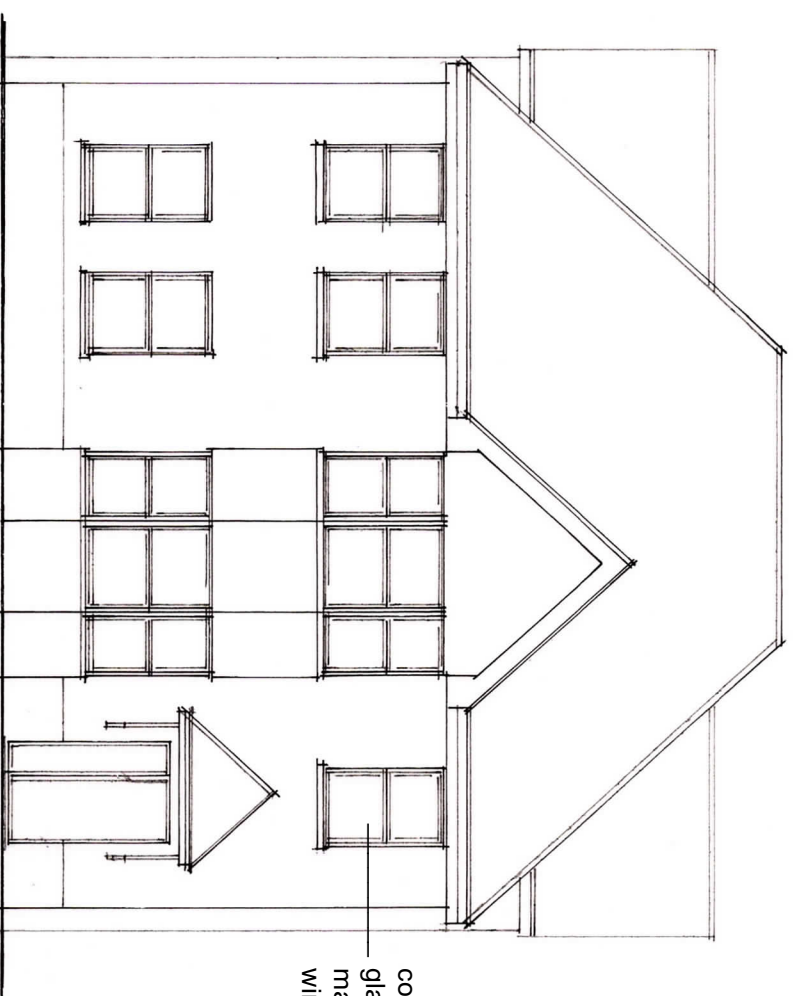


 

common parts PVCu double
glazed window - colour to
match the original timber
window

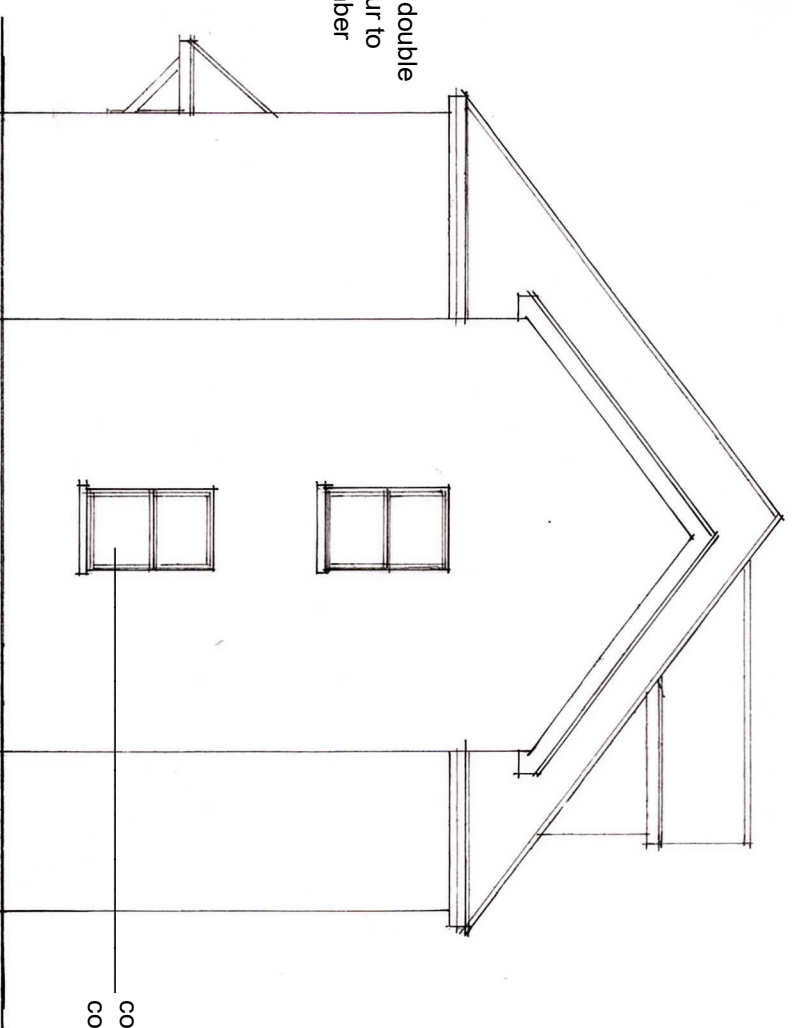

common parts PVCu double glazed window -
colour to match the original timber window

Proposed West Elevation

Proposed South Elevation

Sussex Building Surveyors Ltd

24 West Avenue
Worthing
BN11 5LU

**Replacement Common Parts Windows
Proposed Elevations**

Scale: 1:100
Paper: A3
Date: June 2026
Drg No.: SBS/470/02

01903 529583
adk@sussexbuildingsurveyors.com

Do not scale except for planning purposes.
All dimensions to be checked on site.