



Existing and Proposed South and West Elevation Common Parts Windows

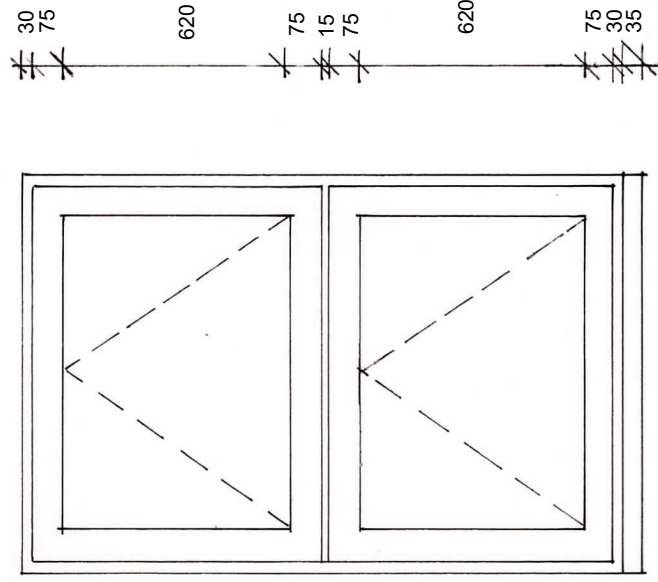

All dimensions in mm

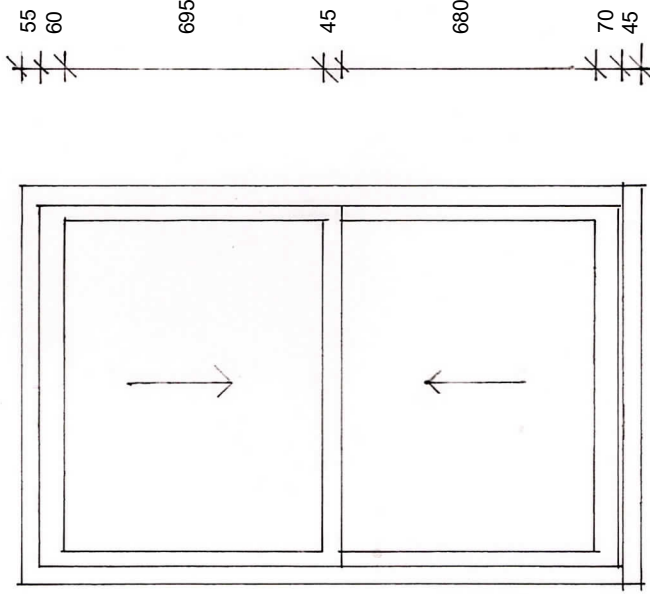

Existing Brown Timber
Sliding Sash Window

Proposed Brown Double Glazed
PVCu Casement Window

Sussex Building Surveyors Ltd

01903 529583 adk@sussexbuildingsurveyors.com

24 West Avenue, Worthing, BN11 5LU

**Replacement Common Parts Windows
Existing & Proposed Windows**

Scale: 1:20 Paper: A4

Date: July 2026 Drg No.: SBS/470/04

Do not scale except for planning purposes. All dimensions to be checked on site.