



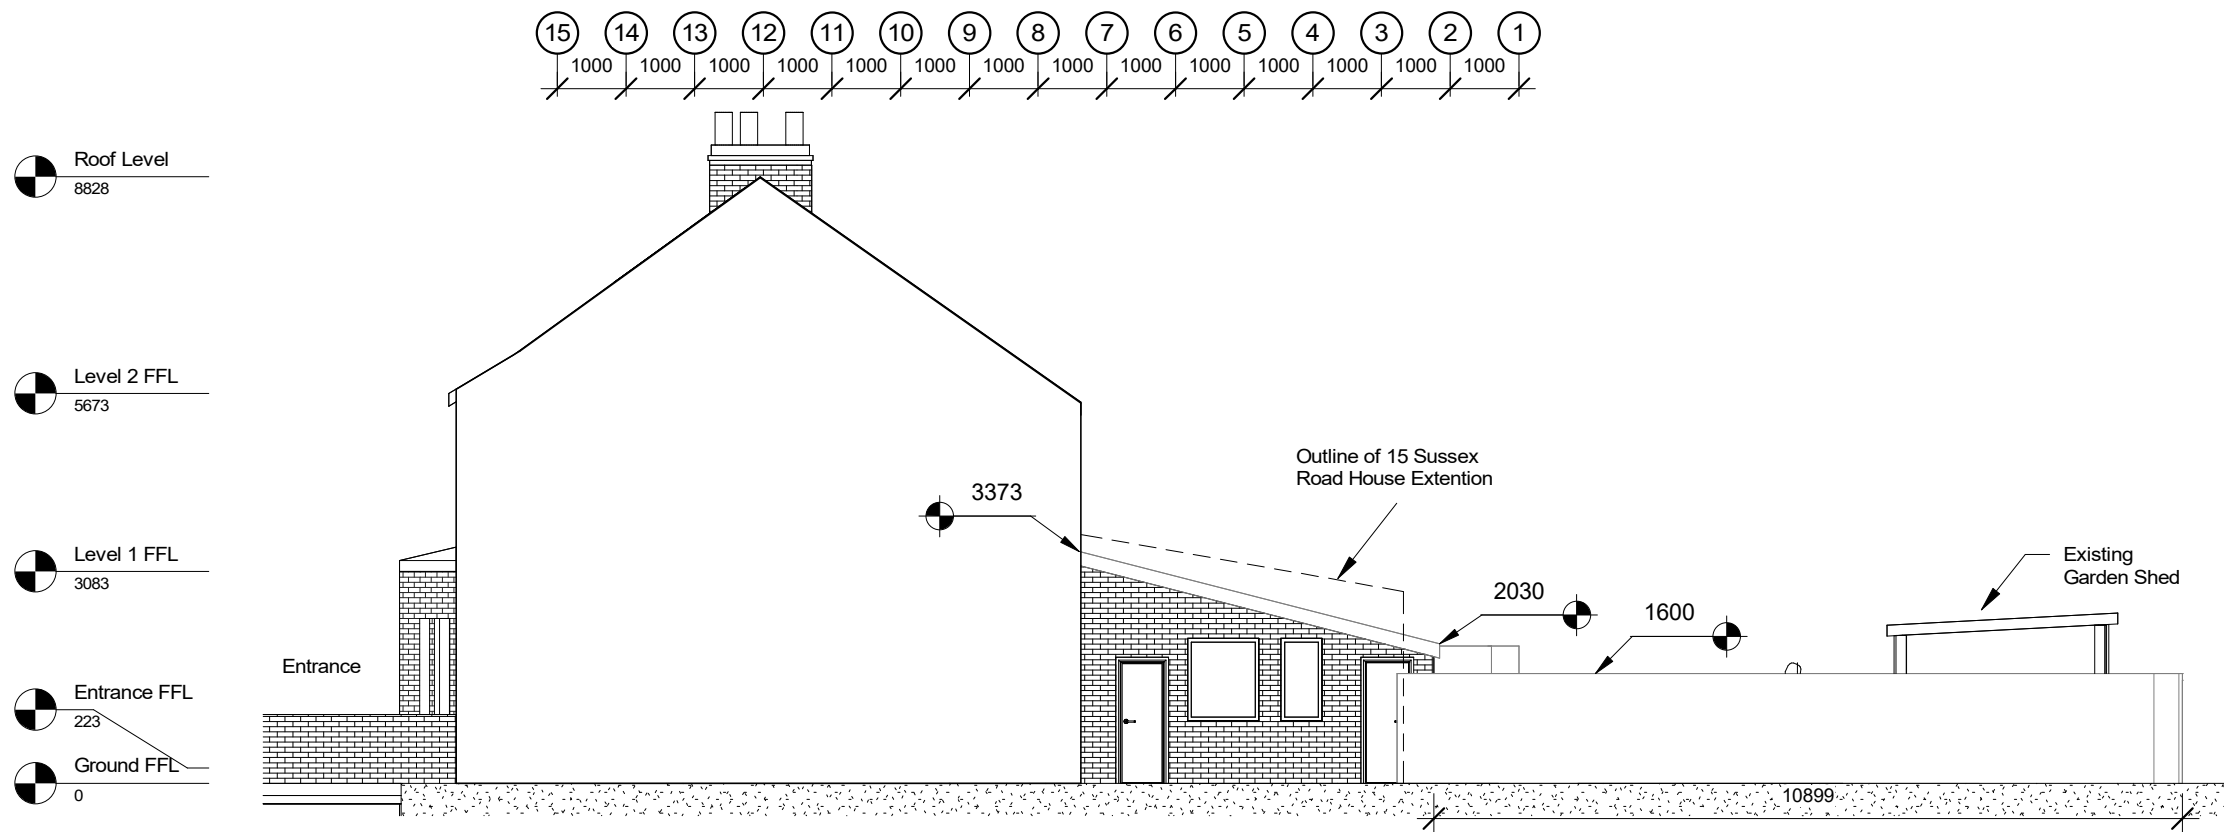

Planning - East Elevation - Existing
1 : 100

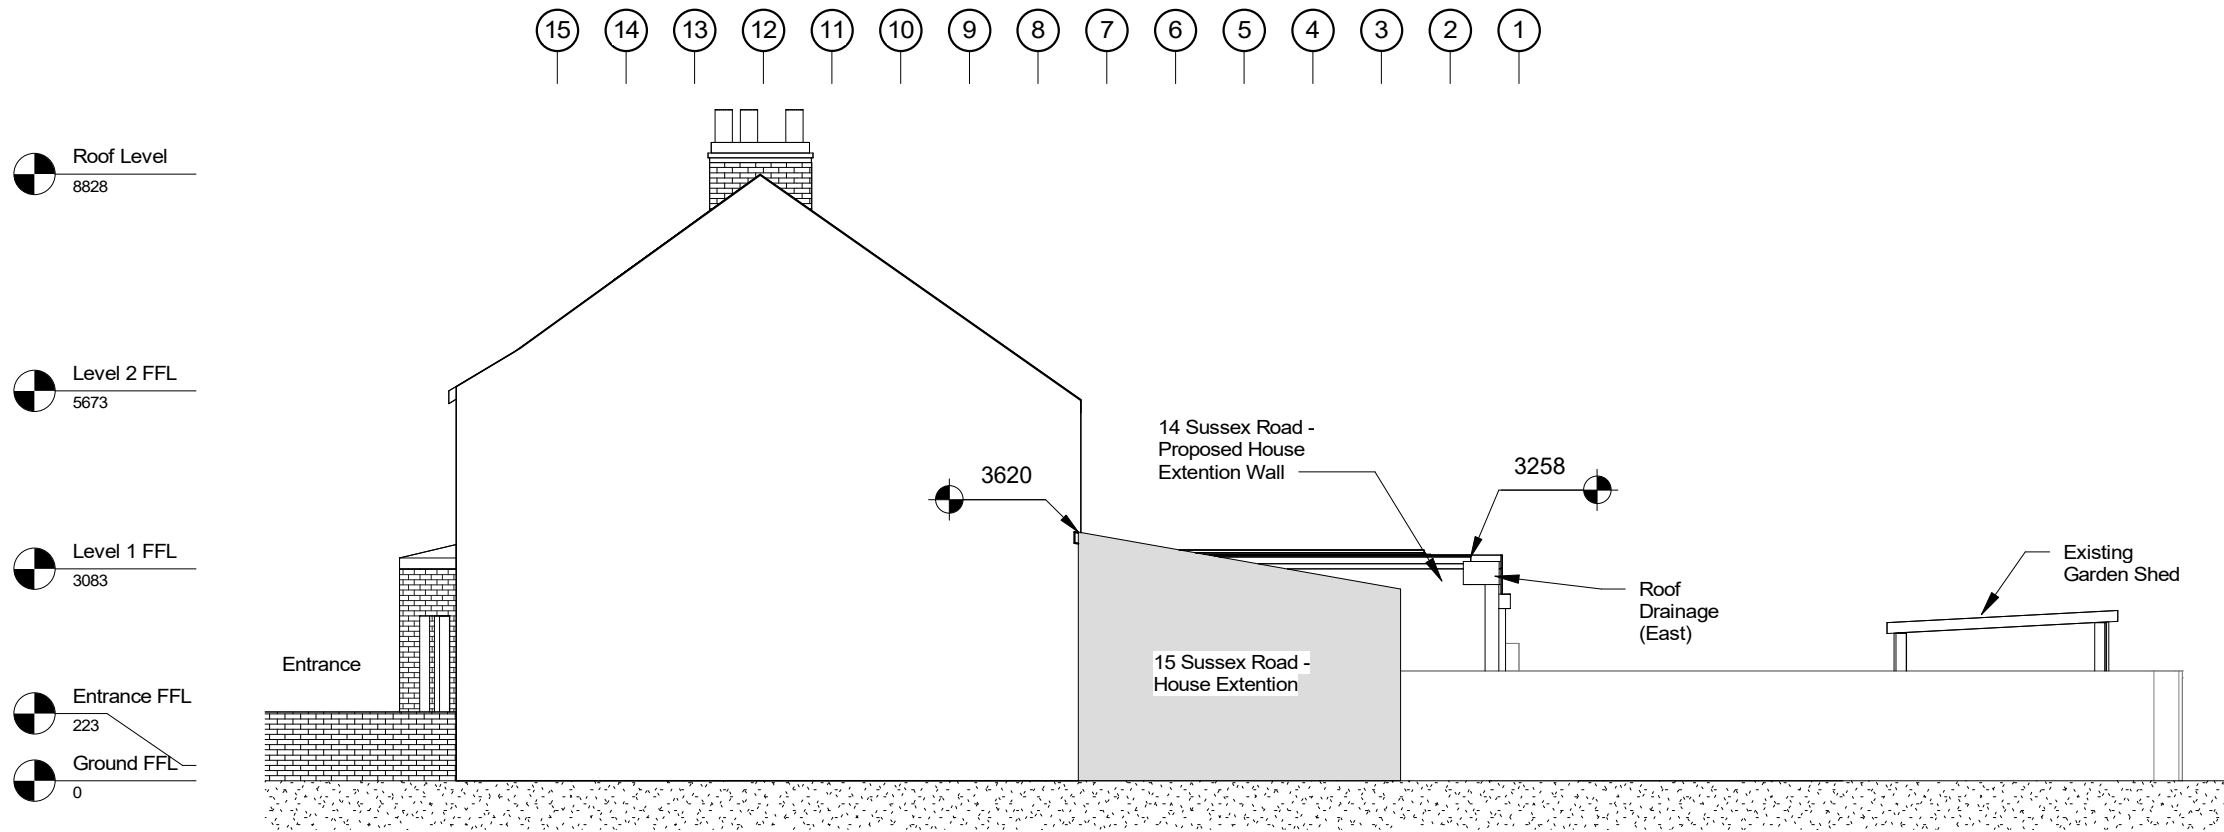

Planning - East Elevation - Proposed
1 : 100


NOTE:
1. To scale @A3 size

DRAWING STATUS
Planning

CLIENT
Banwell & Linford
14 Sussex Rd BN11 1DS, England, UK

ARCHITECT
Dr. Abel Maciel
24/25 The Shard
32 London Bridge Street
SE1 9SG

ENGINEERING
CONSULTANT

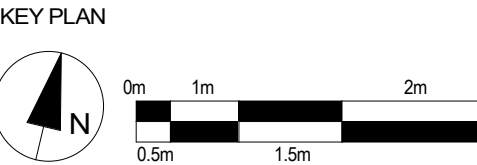

GA-P-05
Existing and Proposed East Elevations

PROJECT NO	FILE NAME	REVISION	
DG100	LUS-BP14C-TA-DWG-ST-GA-P-05		
DRAWN BY	AM	DATE	20.01.2026
CHK	AM	SCALE	1 : 100
		FORMAT	