




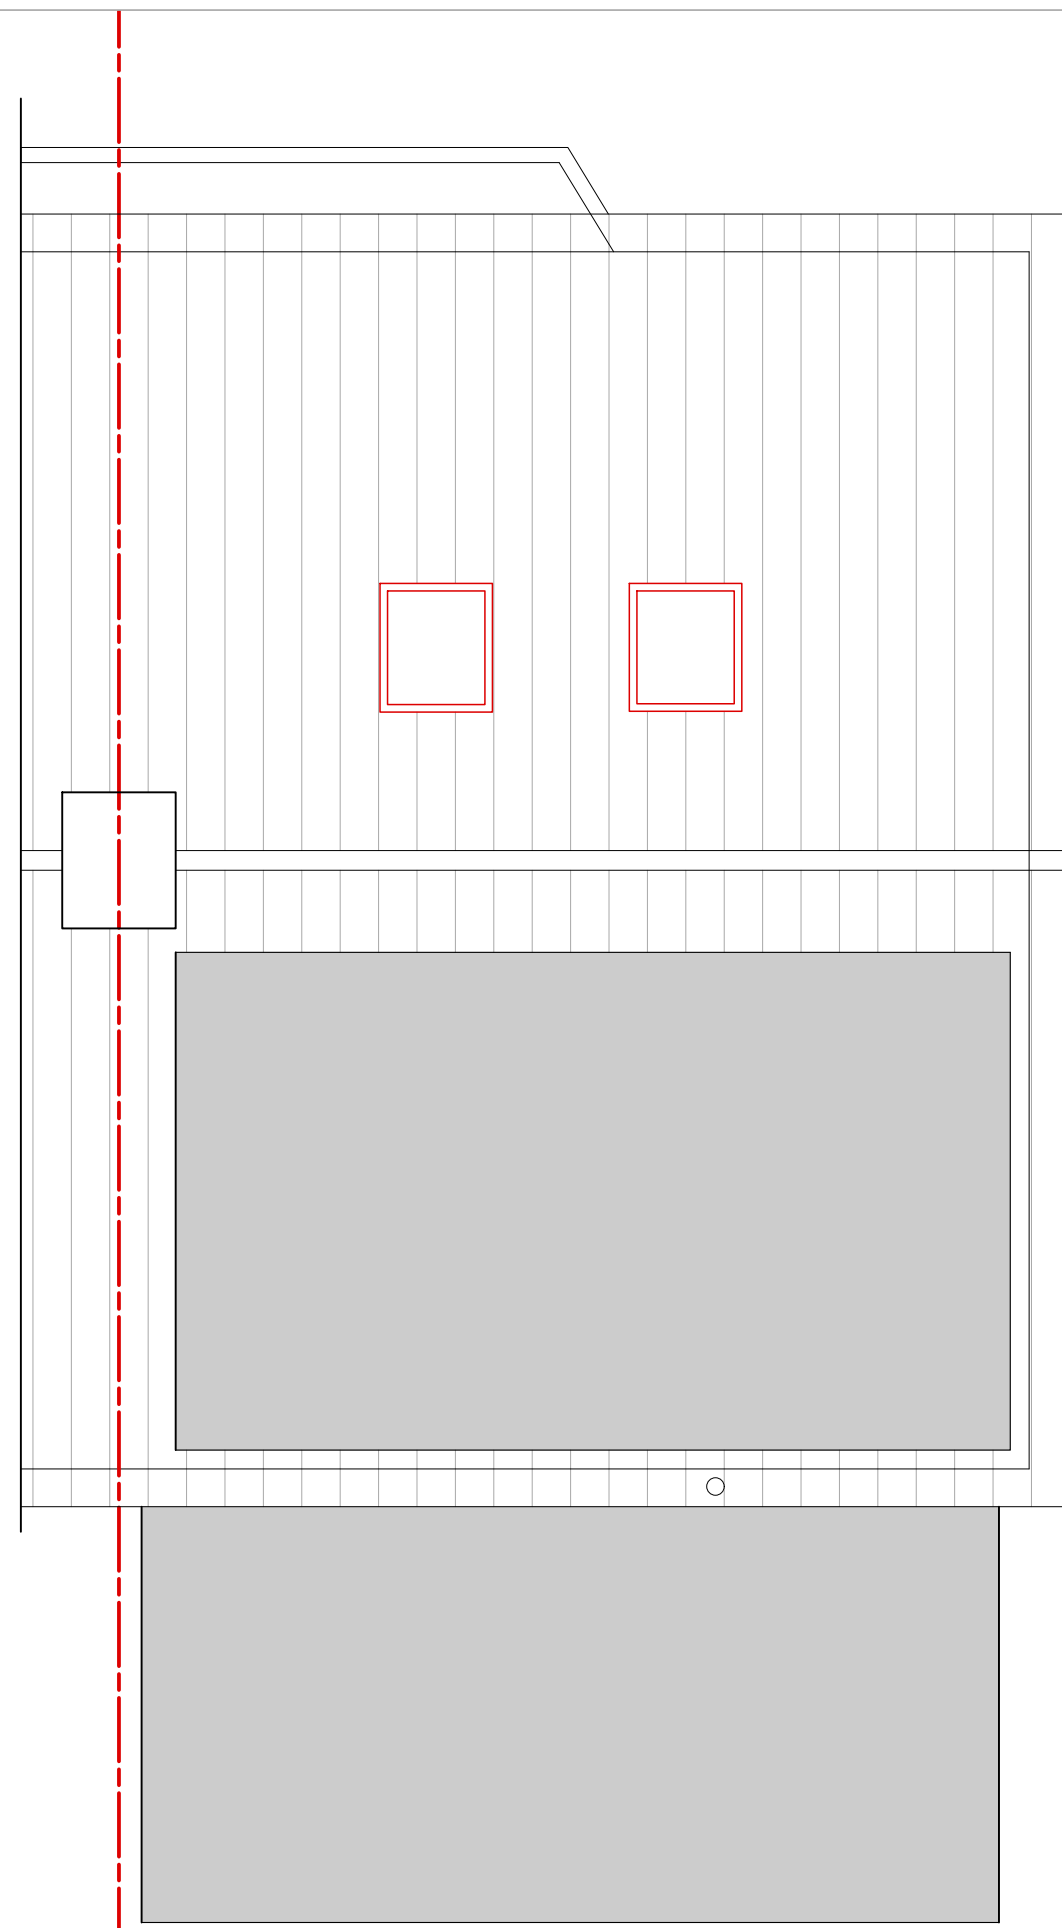


EXISTING ROOF
PLAN 1:100

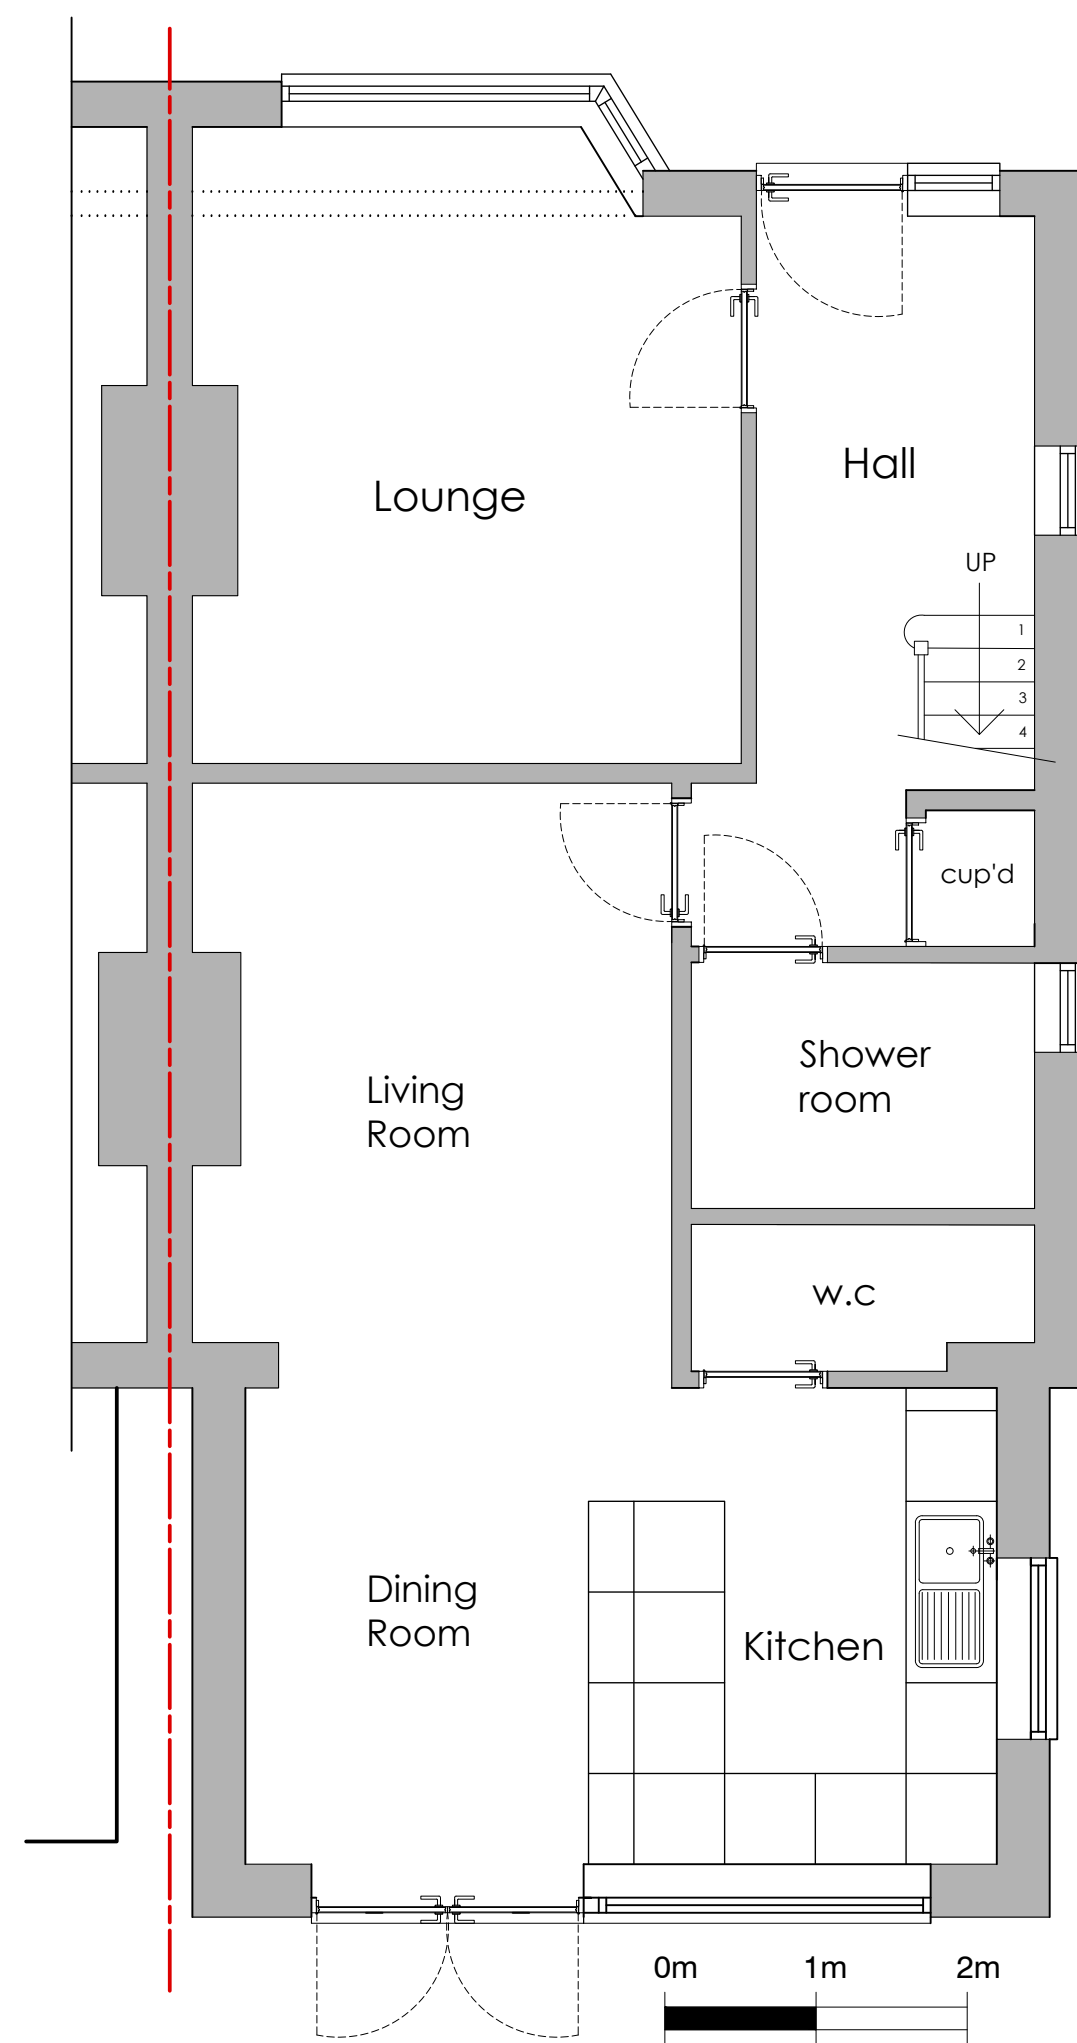


EXISTING GROUND
FLOOR PLAN 1:50

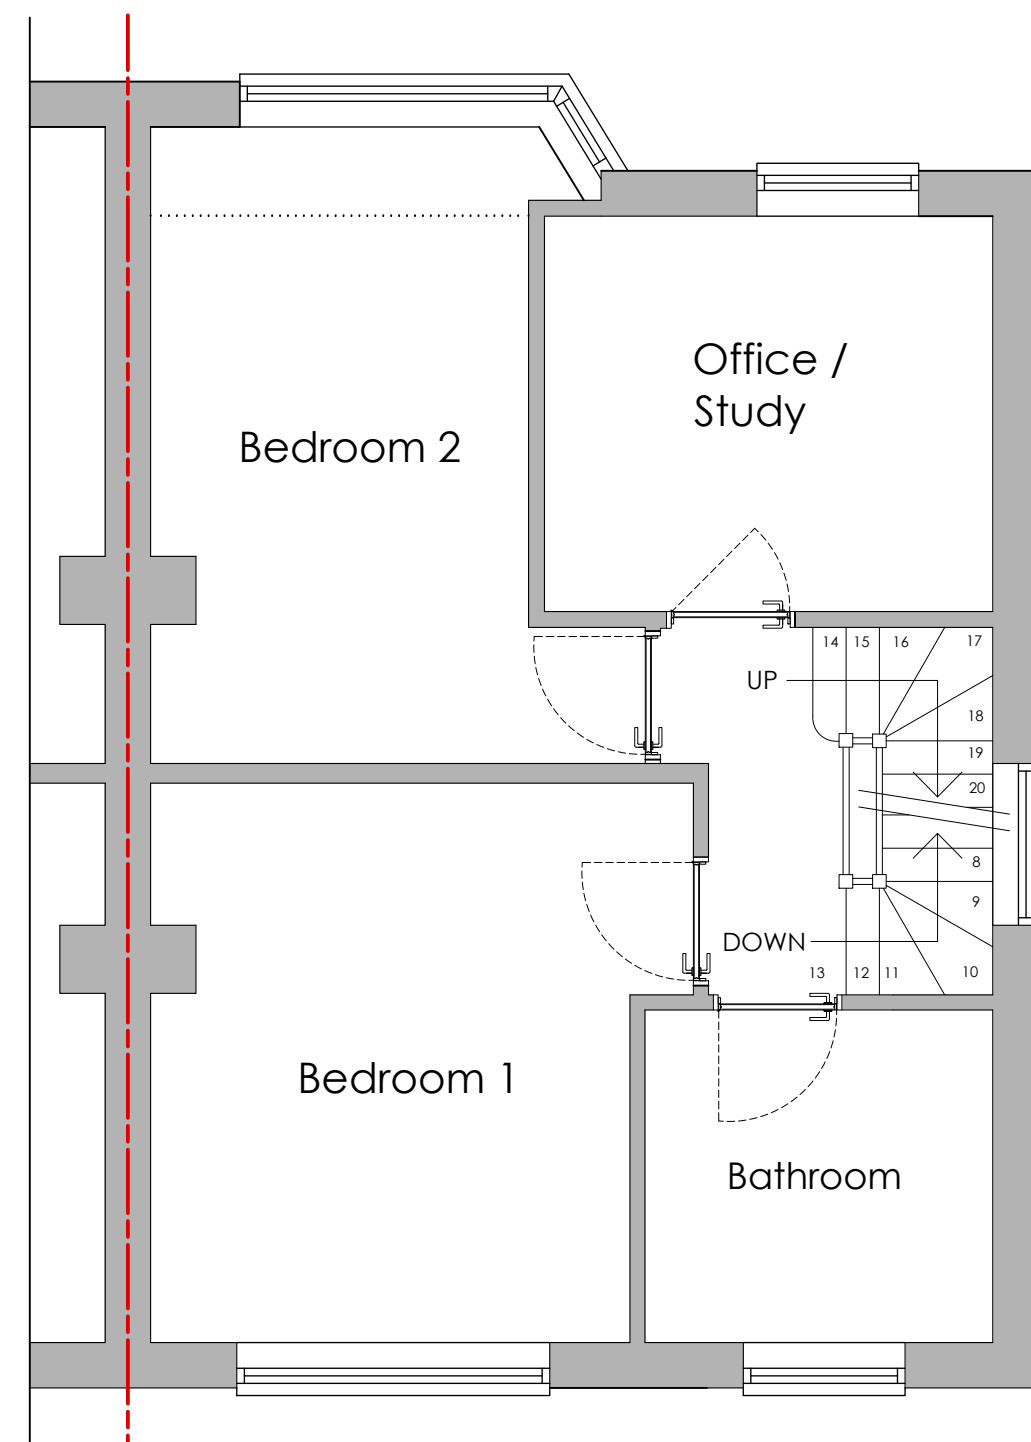

EXISTING FIRST
FLOOR PLAN 1:50

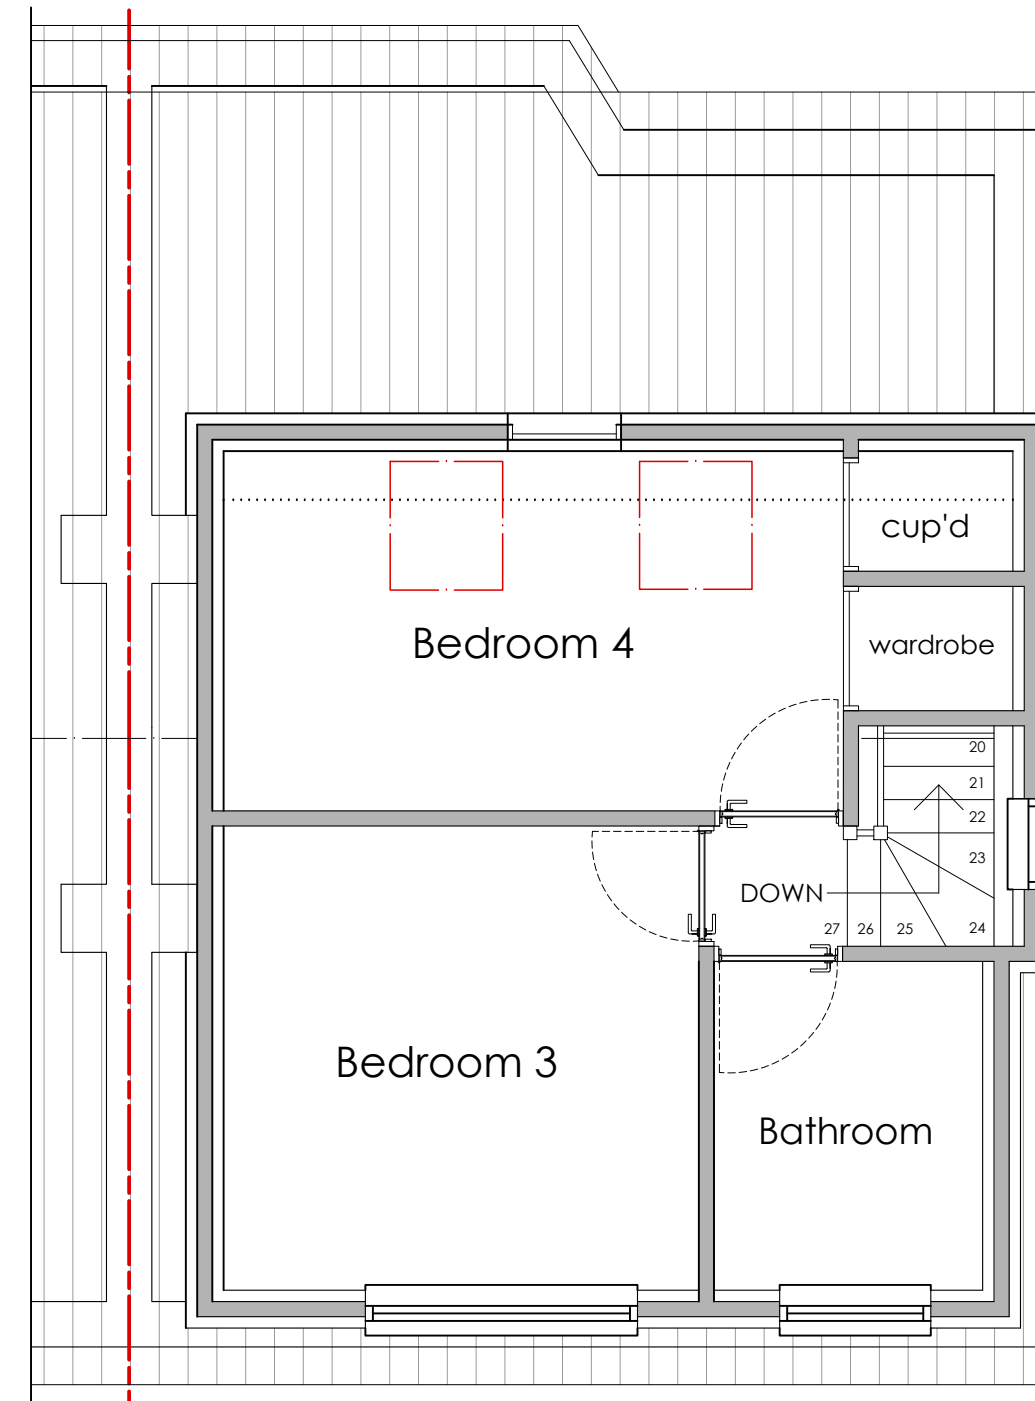


EXISTING SECOND
FLOOR PLAN 1:50

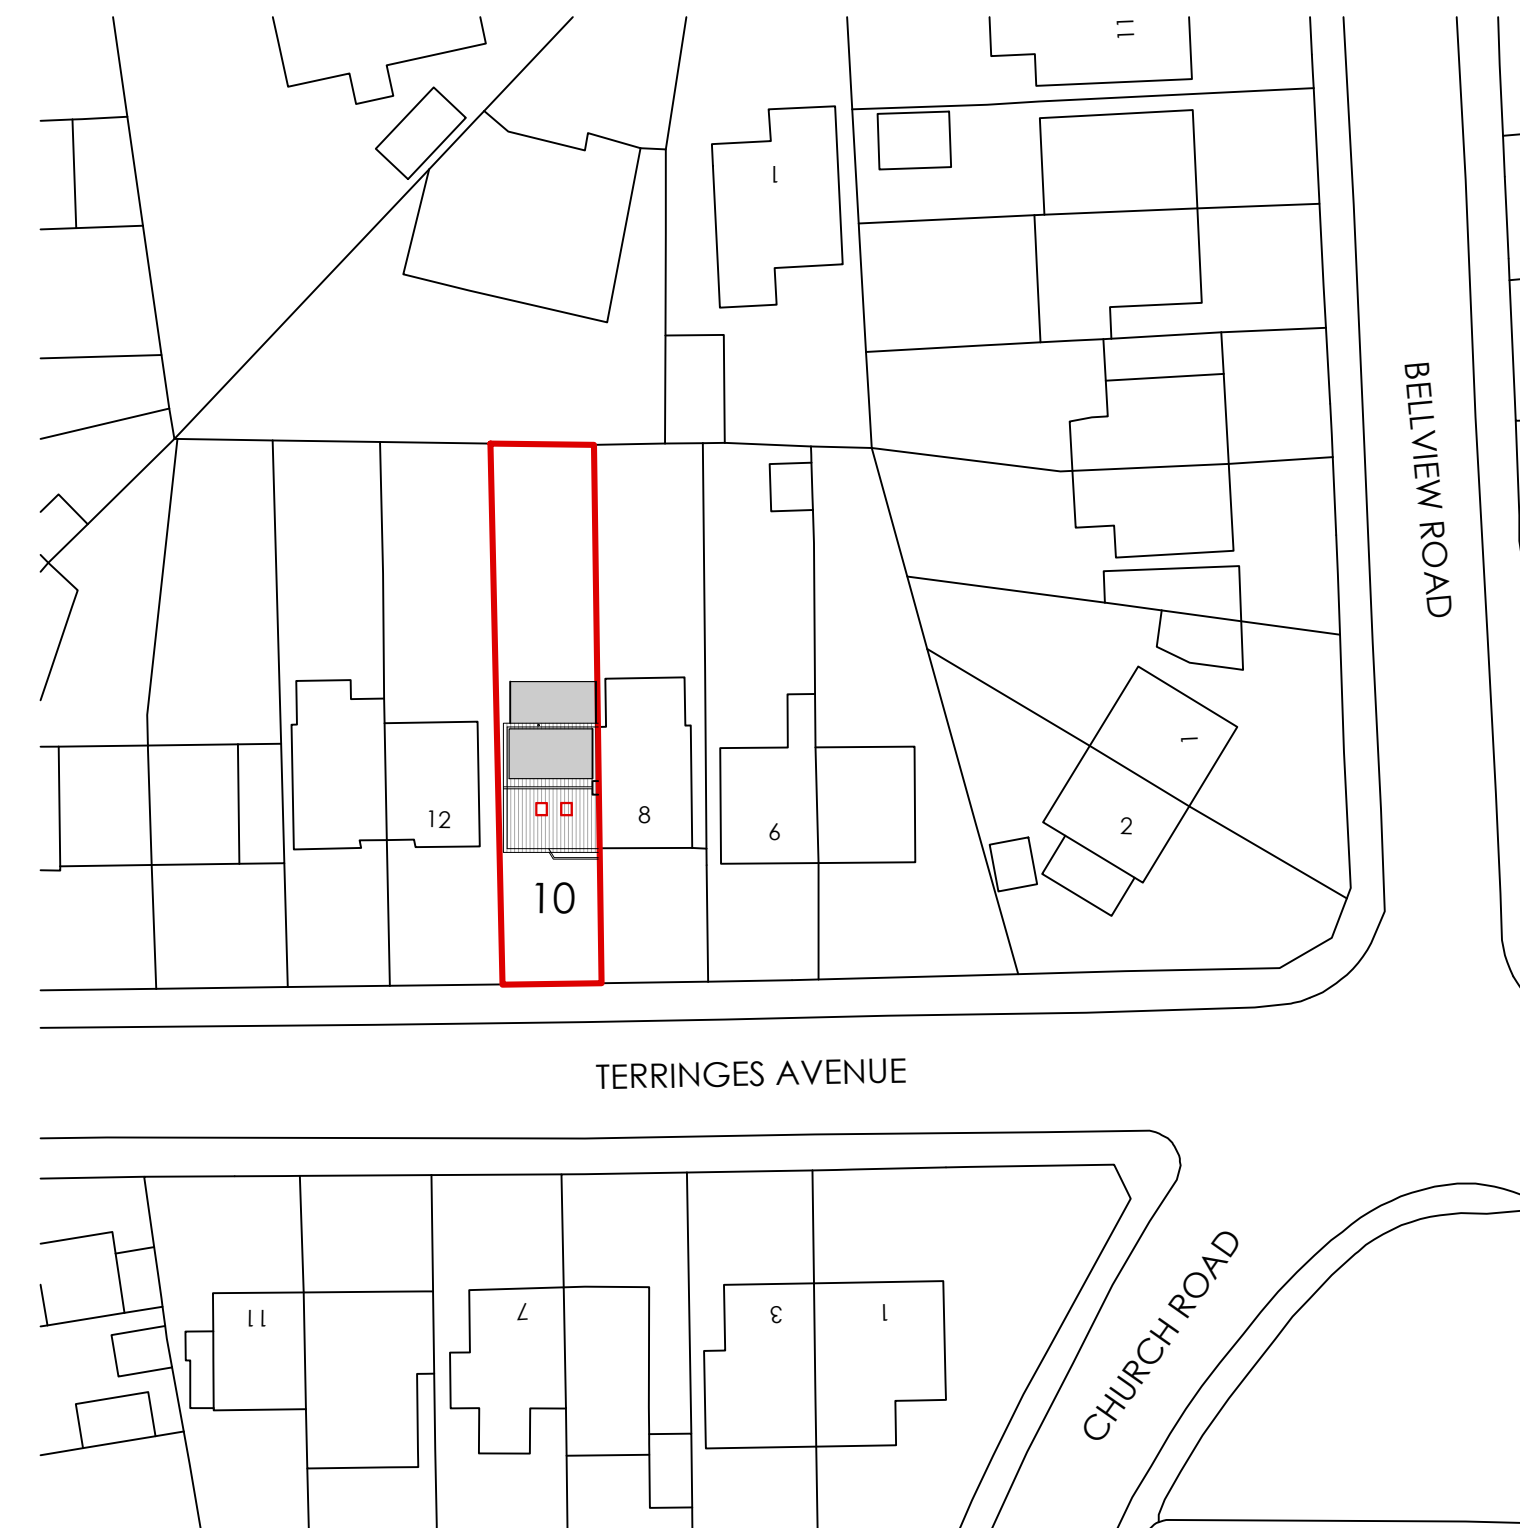

SITE PLAN 1:500

10 TERRINGES AVENUE,
WORTHING

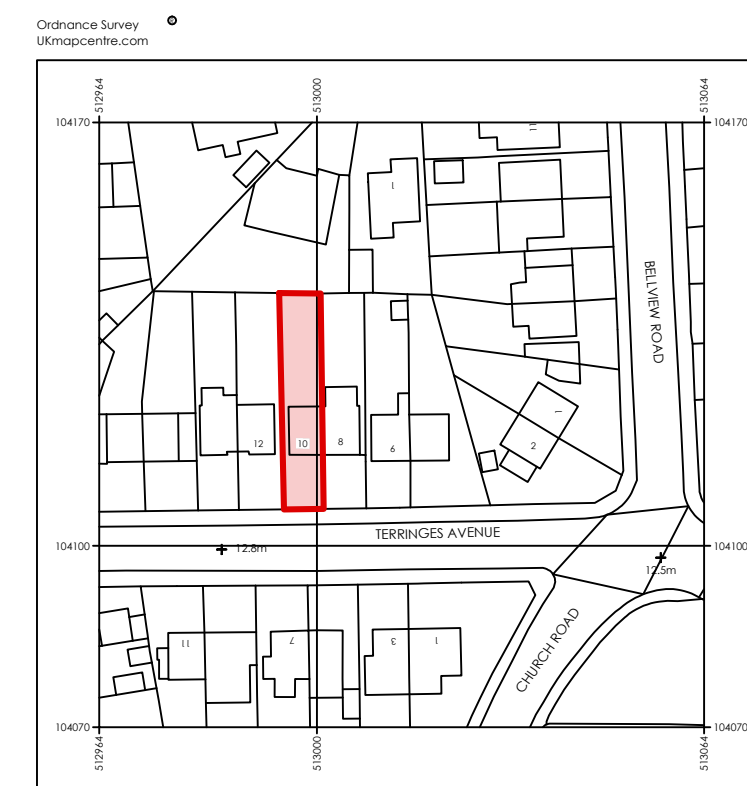

LOCATION PLAN 1:1250



18 Parklands Avenue
Goring-By-Sea
West Sussex BN12 4NH

01903 533276
carl@cm-arch.co.uk

Address of Works: 10 TERRINGES AVENUE
WORTHING
BN13 1HY

Drawing Title: CHANGE OF USE

Paper Size/ Scale: A1


Date: MARCH 2026

Drawing Number: WG-310-02-1


Revision:

General Notes:

- 1: Do not scale from these drawings (unless for planning purposes).
- 2: Drawings to be read in conjunction with the structural calculations and the building notes provided.
- 3: The client/ contractor is advised to read the separate notes and the details provided in the structural calculations regarding the CDM regulations.
- 4: The property owner is reminded to serve a Party Wall Notice on any adjoining owner should they need to do so under the requirements of the Party Wall Act 1994.
- 5: No work should be undertaken until all consents (Planning and Building Control) have been received and approved in writing. Any work undertaken without consent is done so at the clients risk.
- 6: All dimensions to be checked on site prior to ordering any materials, kitchens or bathrooms.
- 7: All existing foundations and lintels taking any additional loads are to be exposed and agreed with the Building Control Officer.

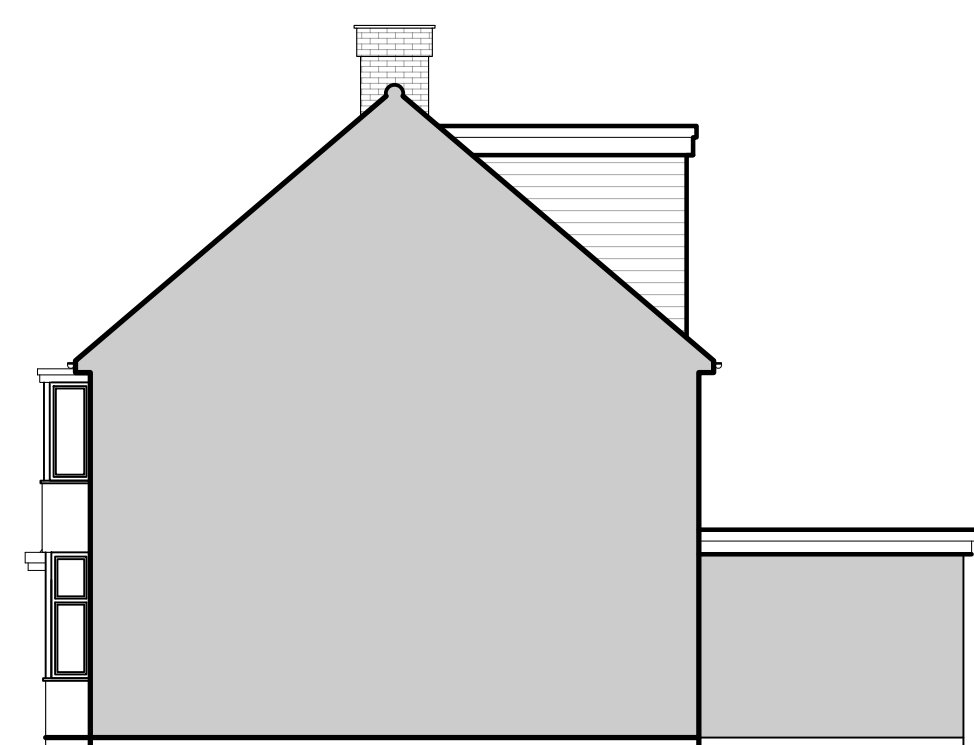

EXISTING EAST
ELEVATION 1:100

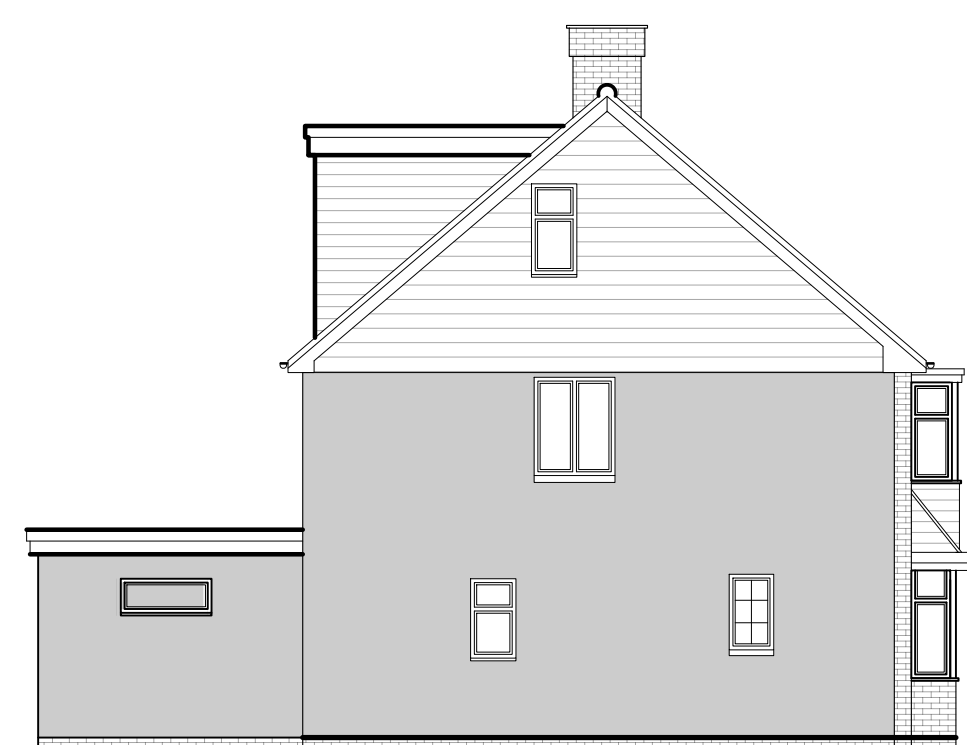

EXISTING WEST
ELEVATION 1:100



EXISTING NORTH
ELEVATION 1:100



EXISTING SOUTH
ELEVATION 1:100