




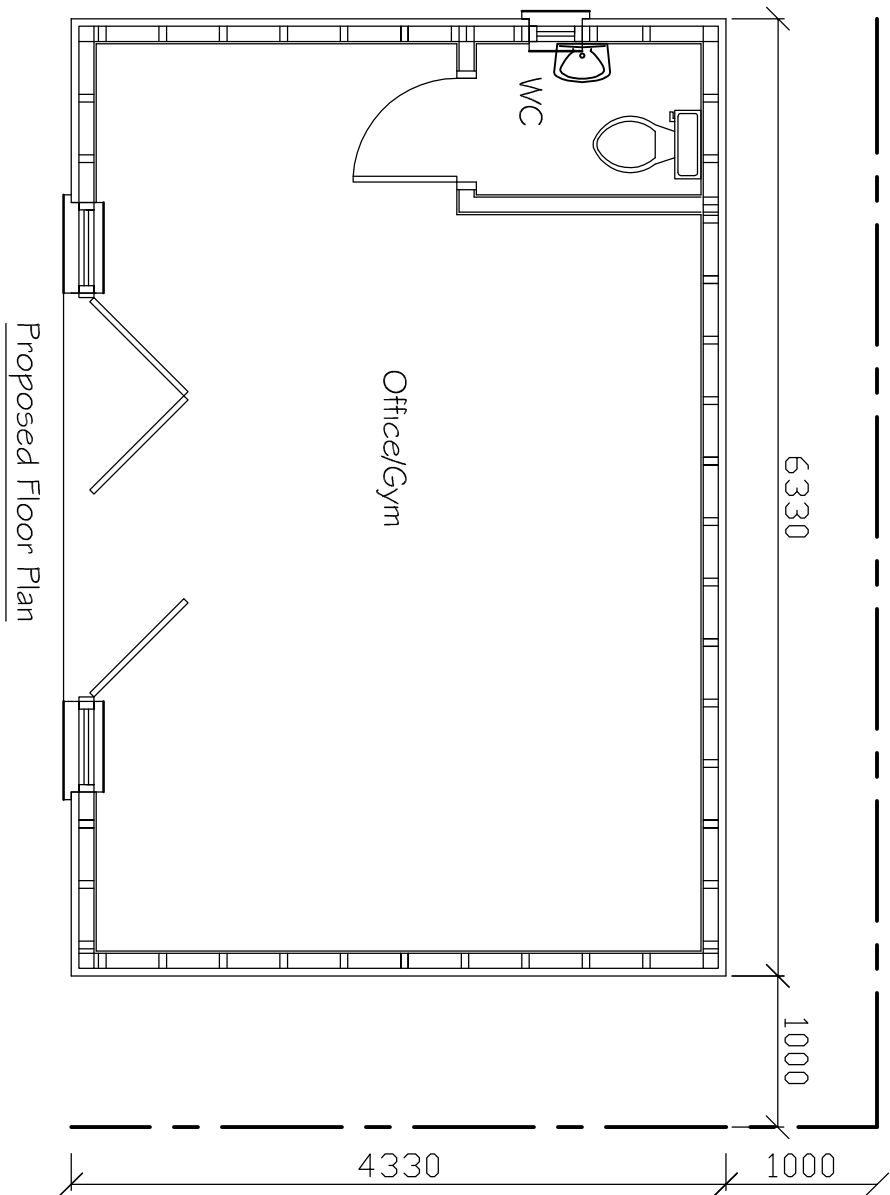






Proposed Floor Plan

 

Proposed Roof Plan

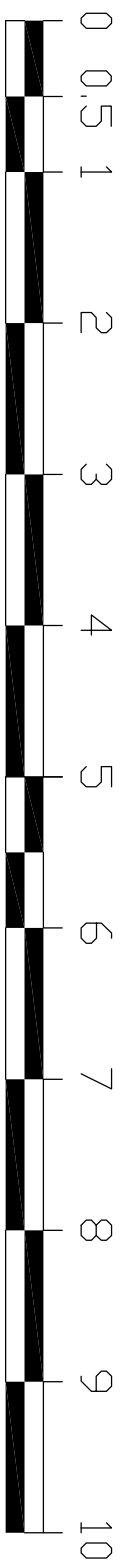

SCALE 1:50

 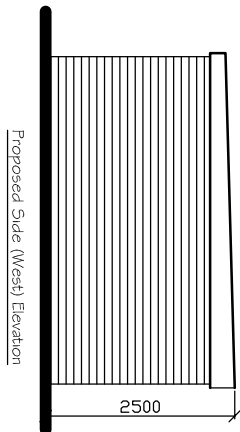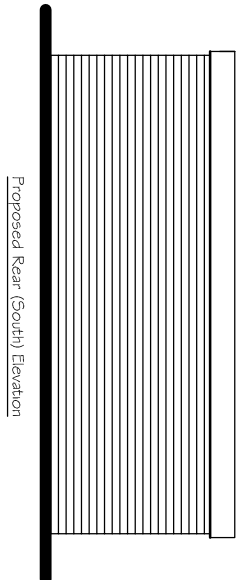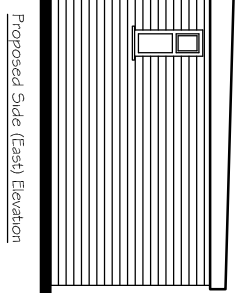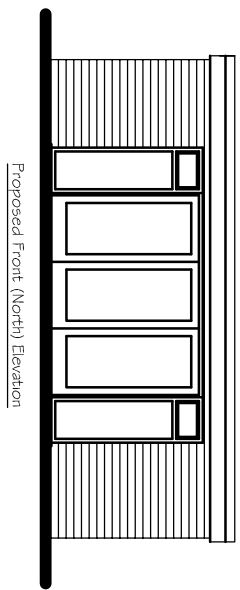

SCALE 1:100

Tony Rogers Building Consultant	
Address: 40 Daul Crescent, Upper Beeding, West Sussex, BN44 3WH Telephone: 01903 615225 Mobile: 07203 500364	
Rev.	Date
Revision Description	
Client:	Mr R Thumamah
Address:	44 Castle Road Worthing West Sussex BN13 1DQ
Project:	Detached garden building
Scale:	1:50 1:100 A2 Paper
Date:	May 2026
Drawing No:	26/1633/01
Drawn By:	AMR
Revision:	