


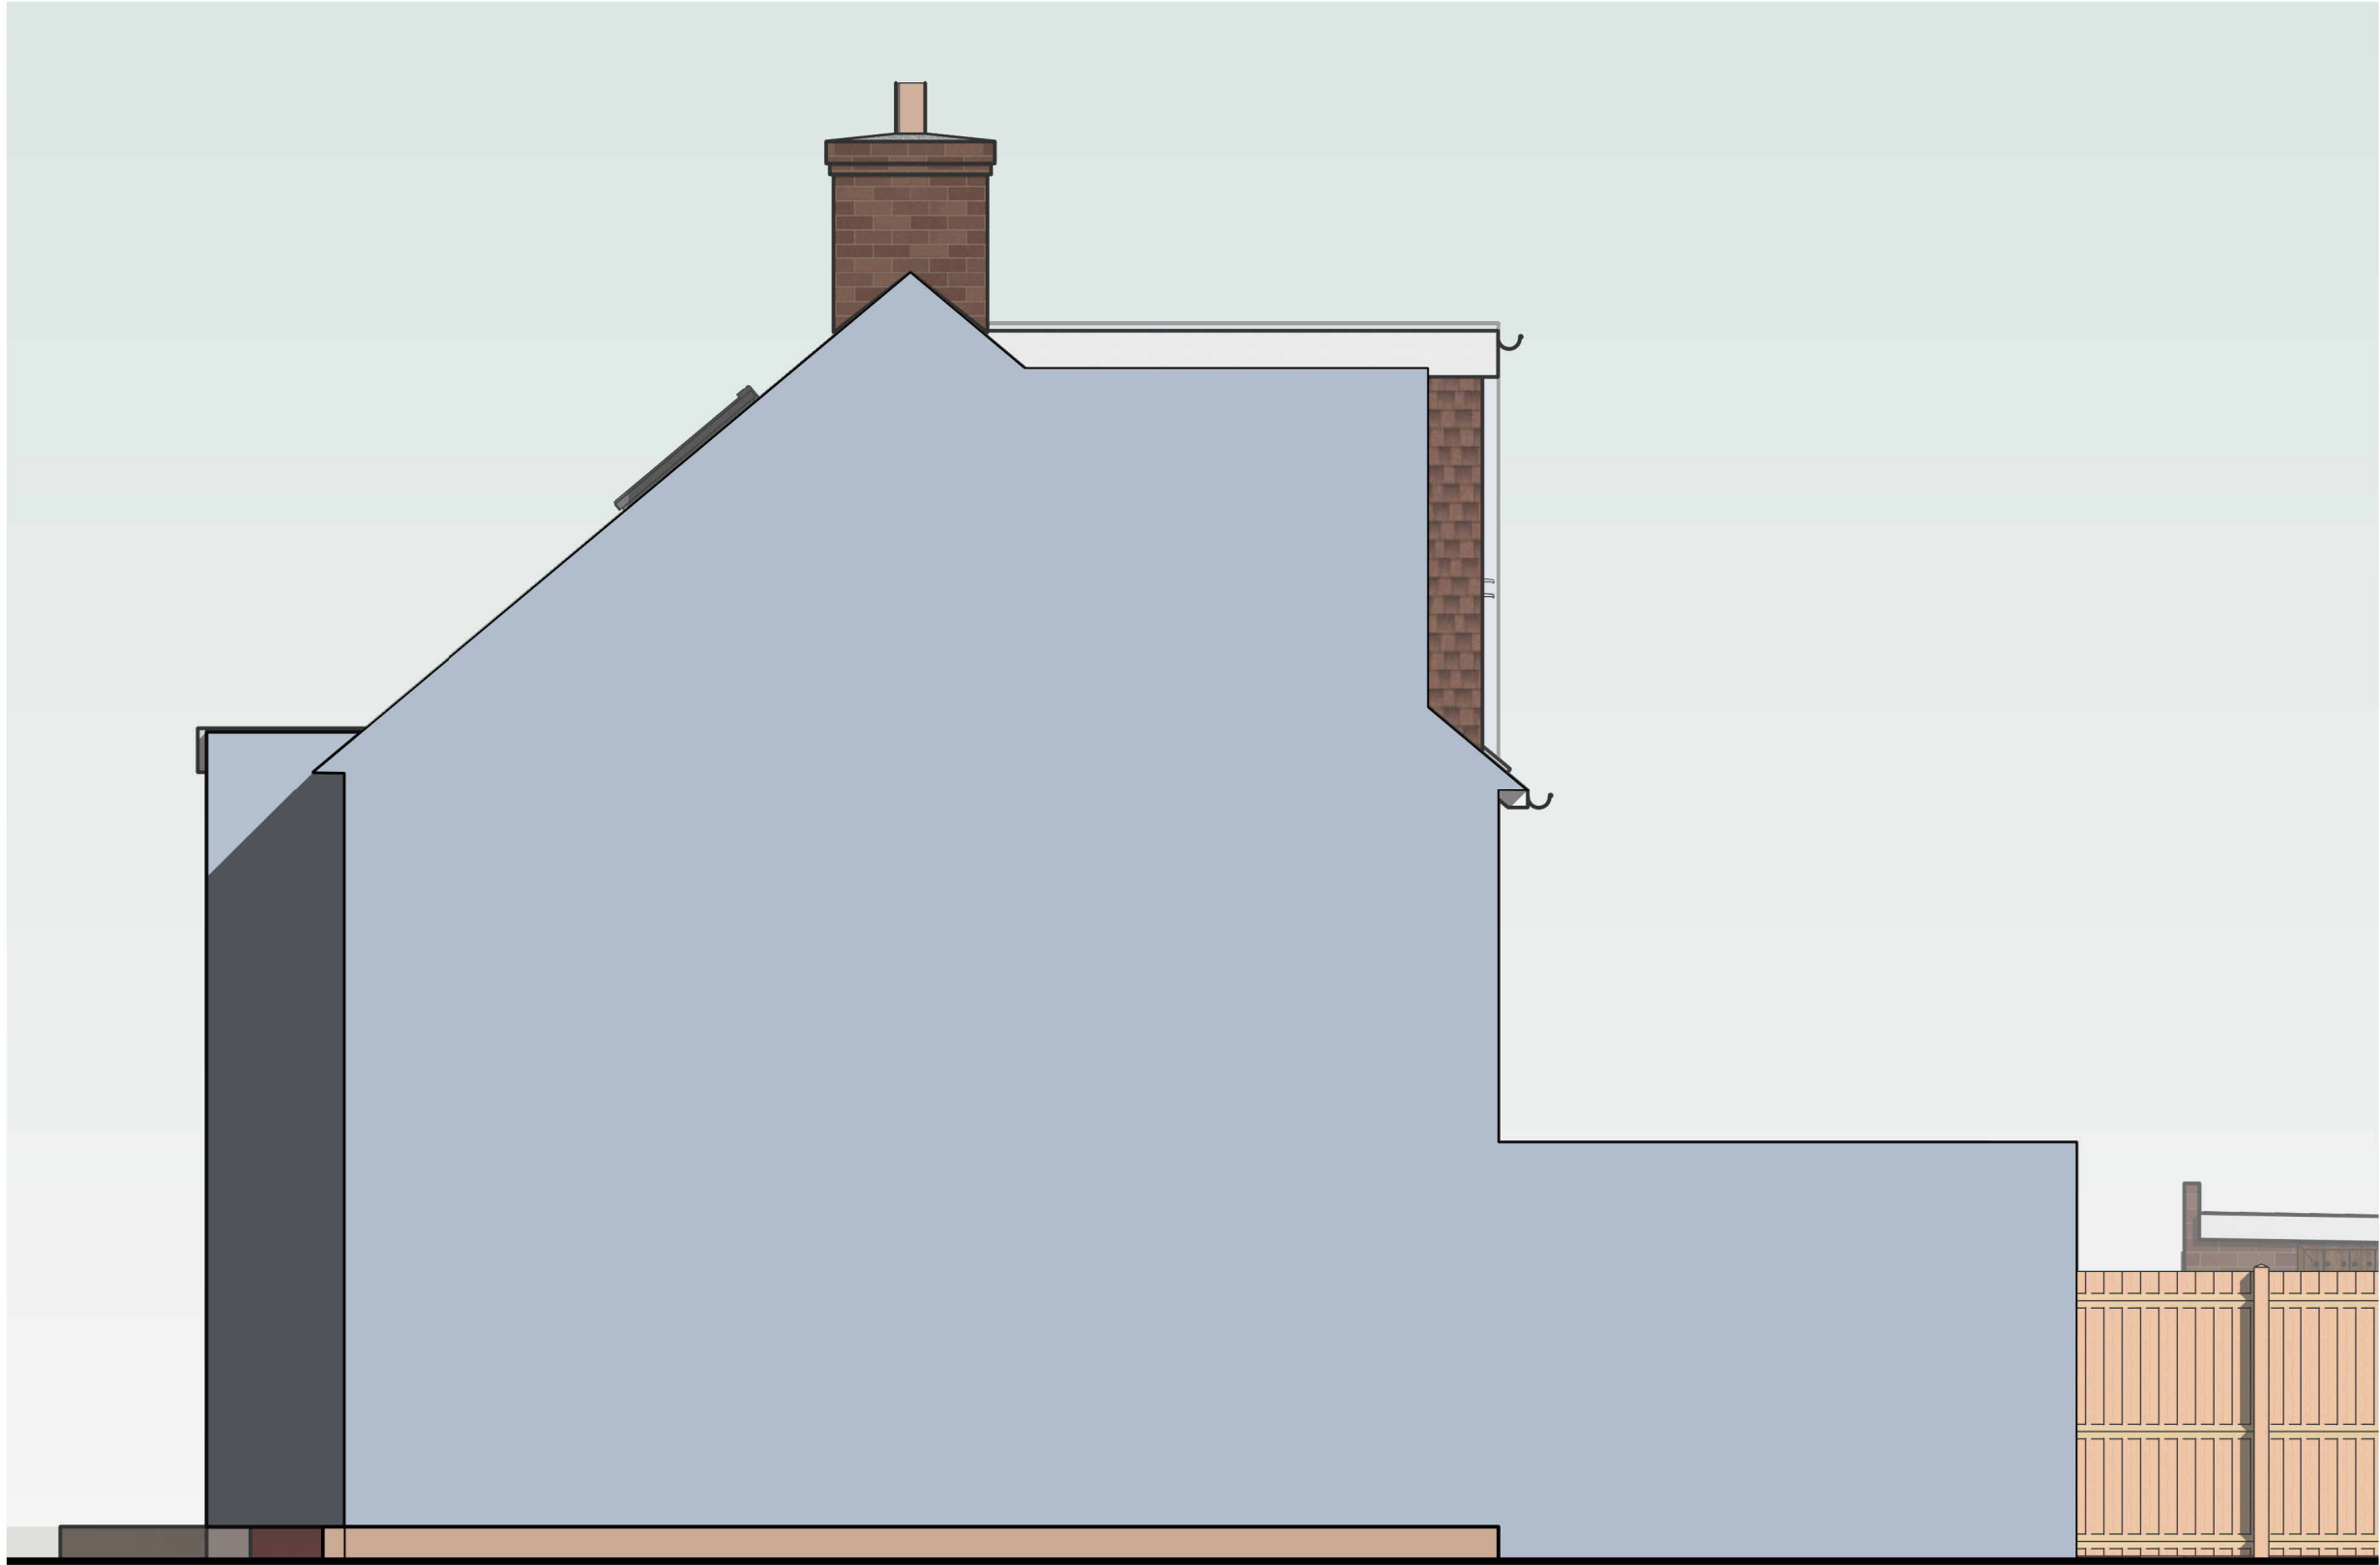


Proposed South Rear Elevation
1 : 50



Proposed South Rear Elevation
1 : 50


All Materials to
match the Existing

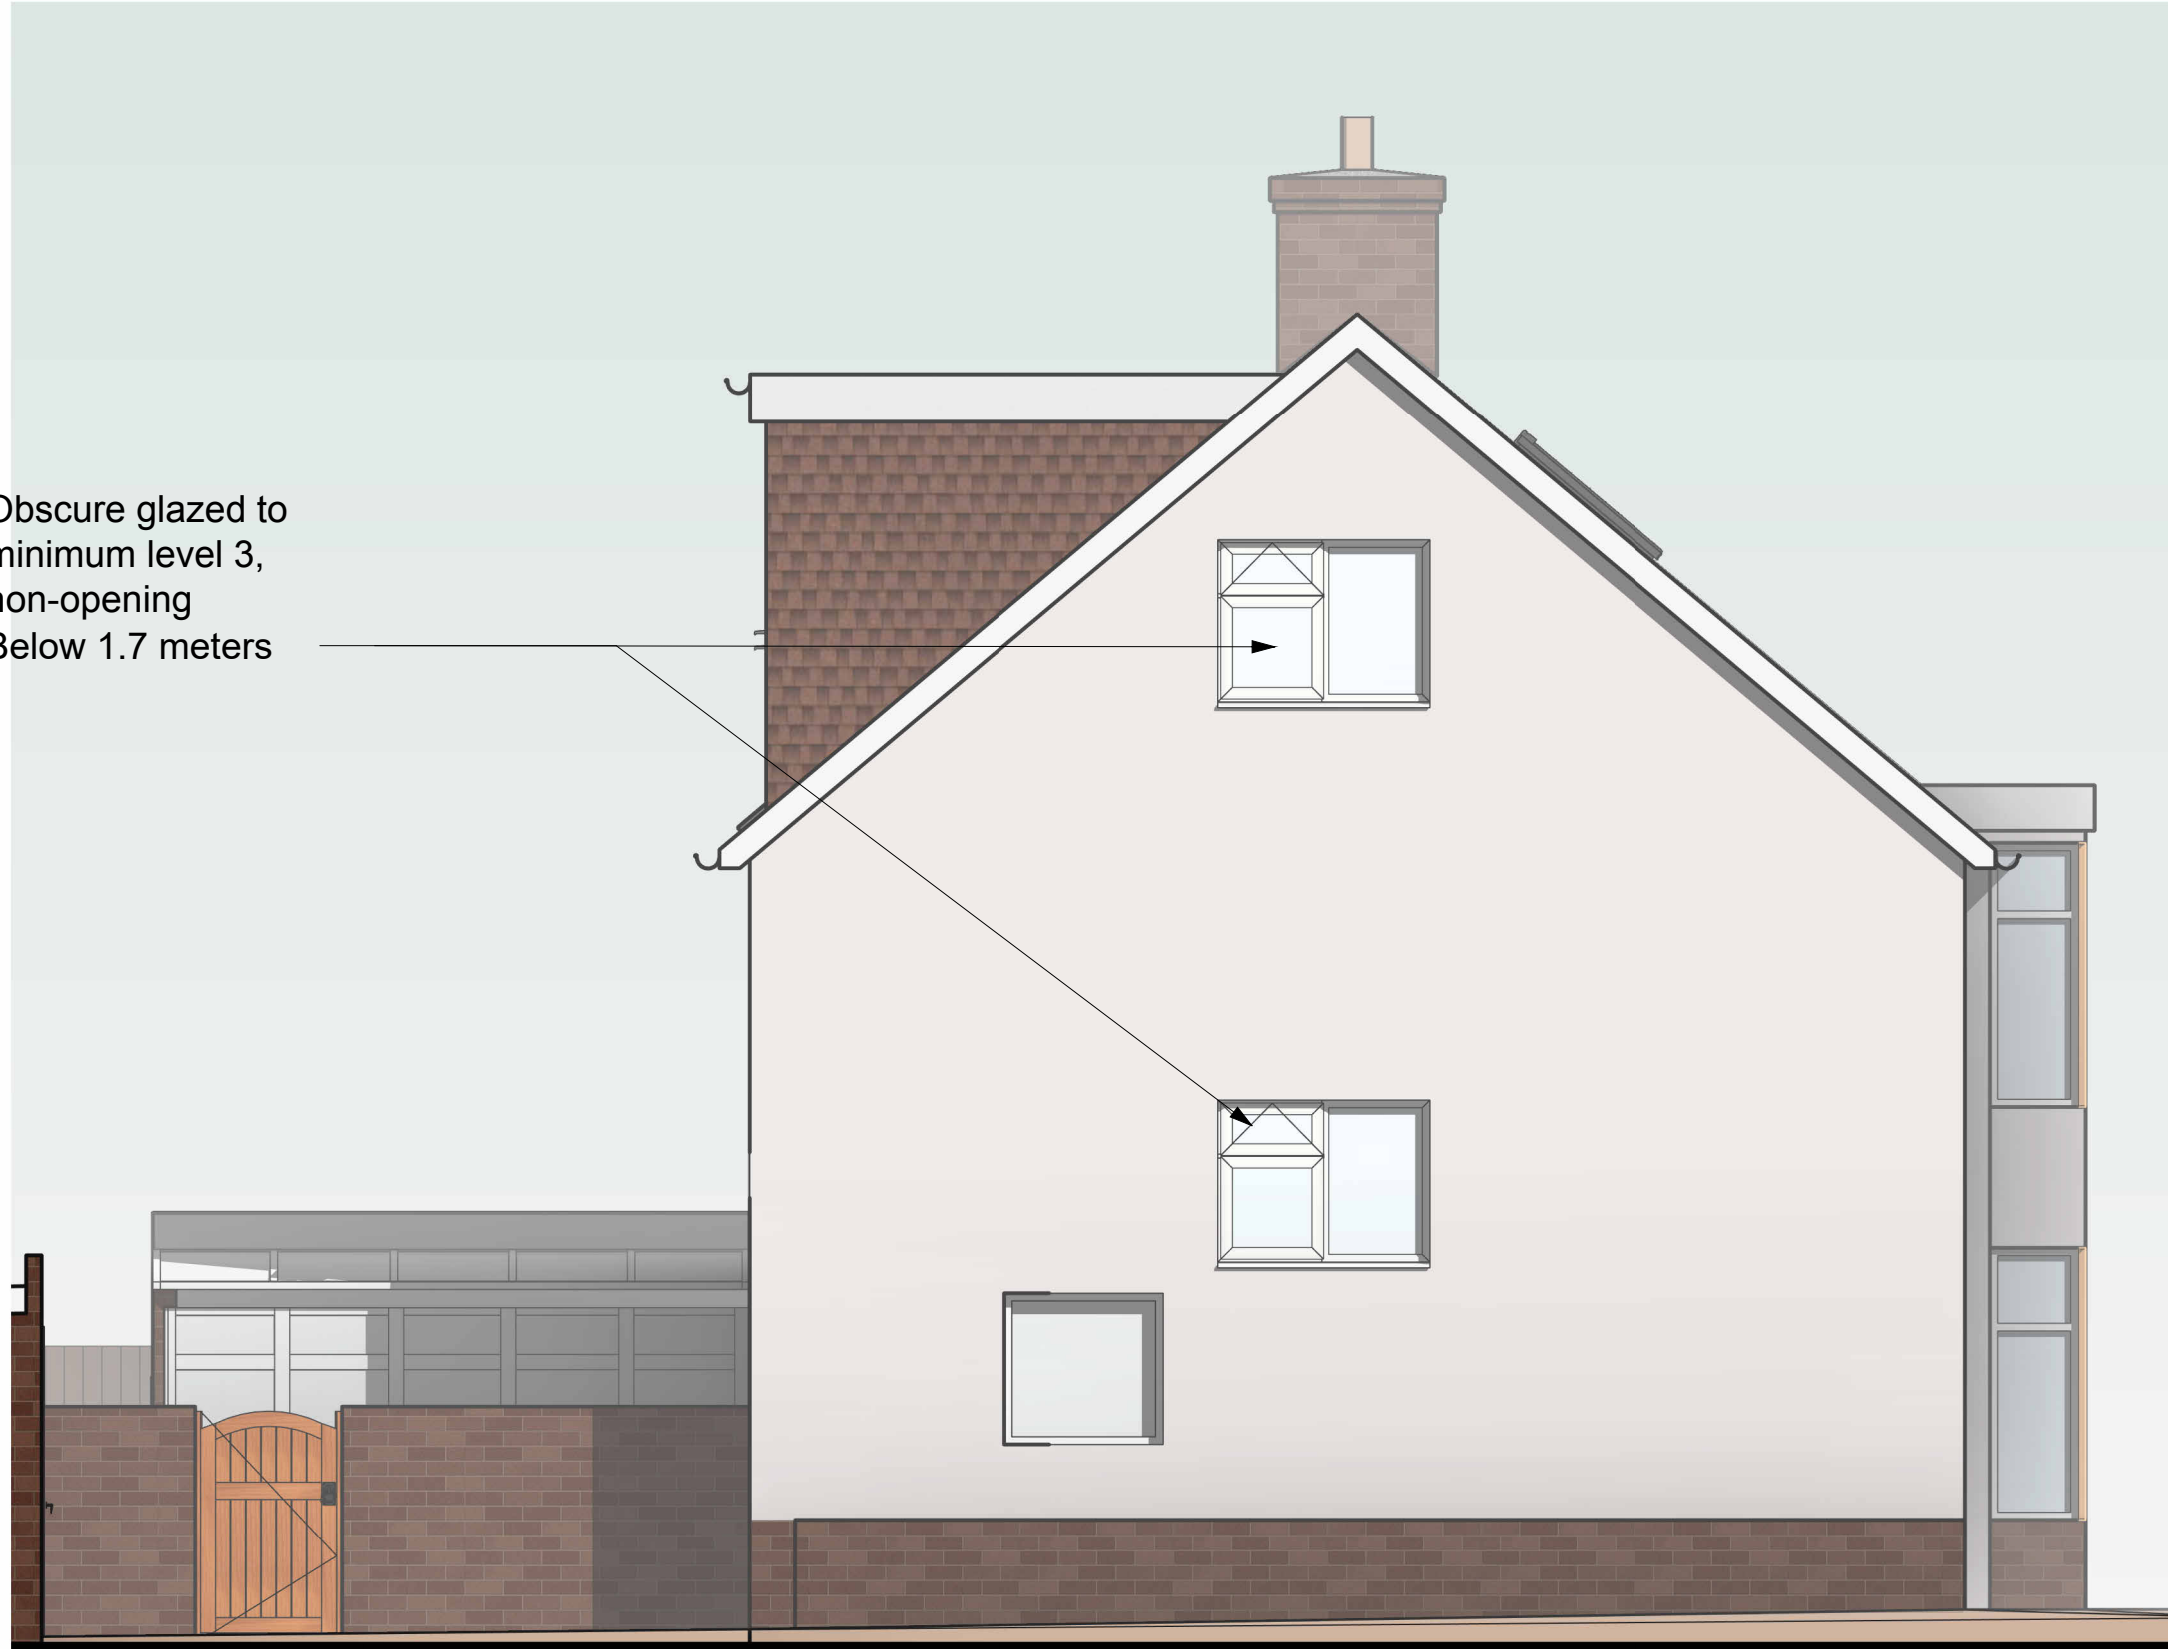

Proposed East Side Elevation
1 : 50




Proposed North Front Elevation
1 : 50

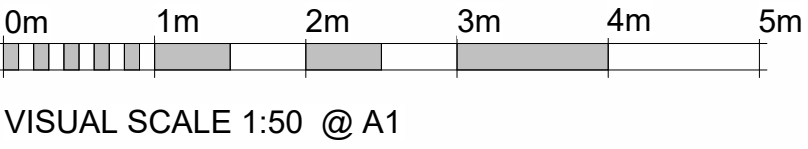

Notes:

1. THE COPYRIGHT OF THIS DRAWING IS VESTED IN ARCHEVOLVE AND IT MAY NOT BE REPRODUCED IN WHOLE OR PART OR USED FOR THE MANUFACTURE OF ANY ARTICLE WITHOUT THE EXPRESS PERMISSION OF THE COPYRIGHT HOLDERS.
2. WORK TO FIGURED DIMENSIONS ONLY.
3. THIS DRAWING IS TO BE READ IN CONJUNCTION WITH ALL RELEVANT ARCHITECT'S, SERVICE ENGINEER'S AND ARCHEVOLVE AND SPECIFICATIONS.

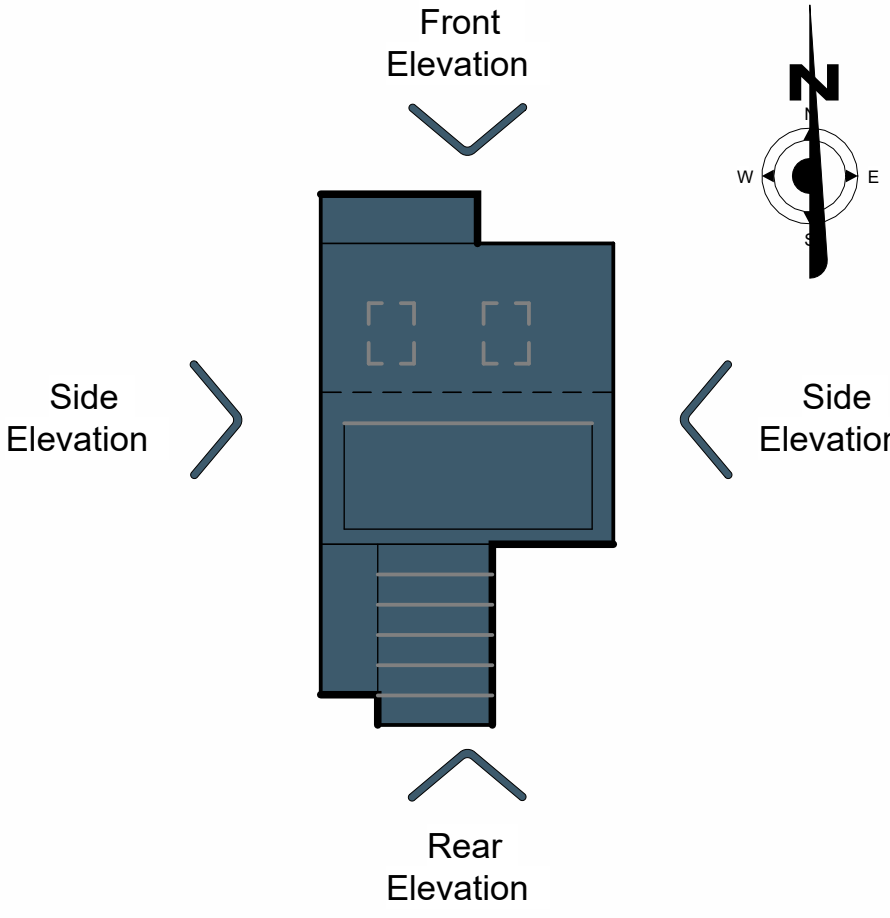

Rev_A	Updated Information on the Elevations	AP	22/05/26
Revision Number	Revision Description	Issued by	Revision Date

DATE: 30/03/26 STATUS: PLANNING ISSUE SHEET SIZE: A1

SCALE: 1 : 50 DRAWN: AP CHECKED:

CLIENT: Mr M Langley
19 Adur Avenue
Shoreham By Sea
BN43 5NN

SITE ADDRESS:

DRAWING: Loft Conversion

TITLE: Proposed Elevations

REVISION: Rev A

DRAWING NO: APC/217/ 26/10

PROJECT NO:

