


Union Street

65A, High Street, Worthing BN11 1DN

Site Plan as Proposed

DWG: KW/010426/04 A

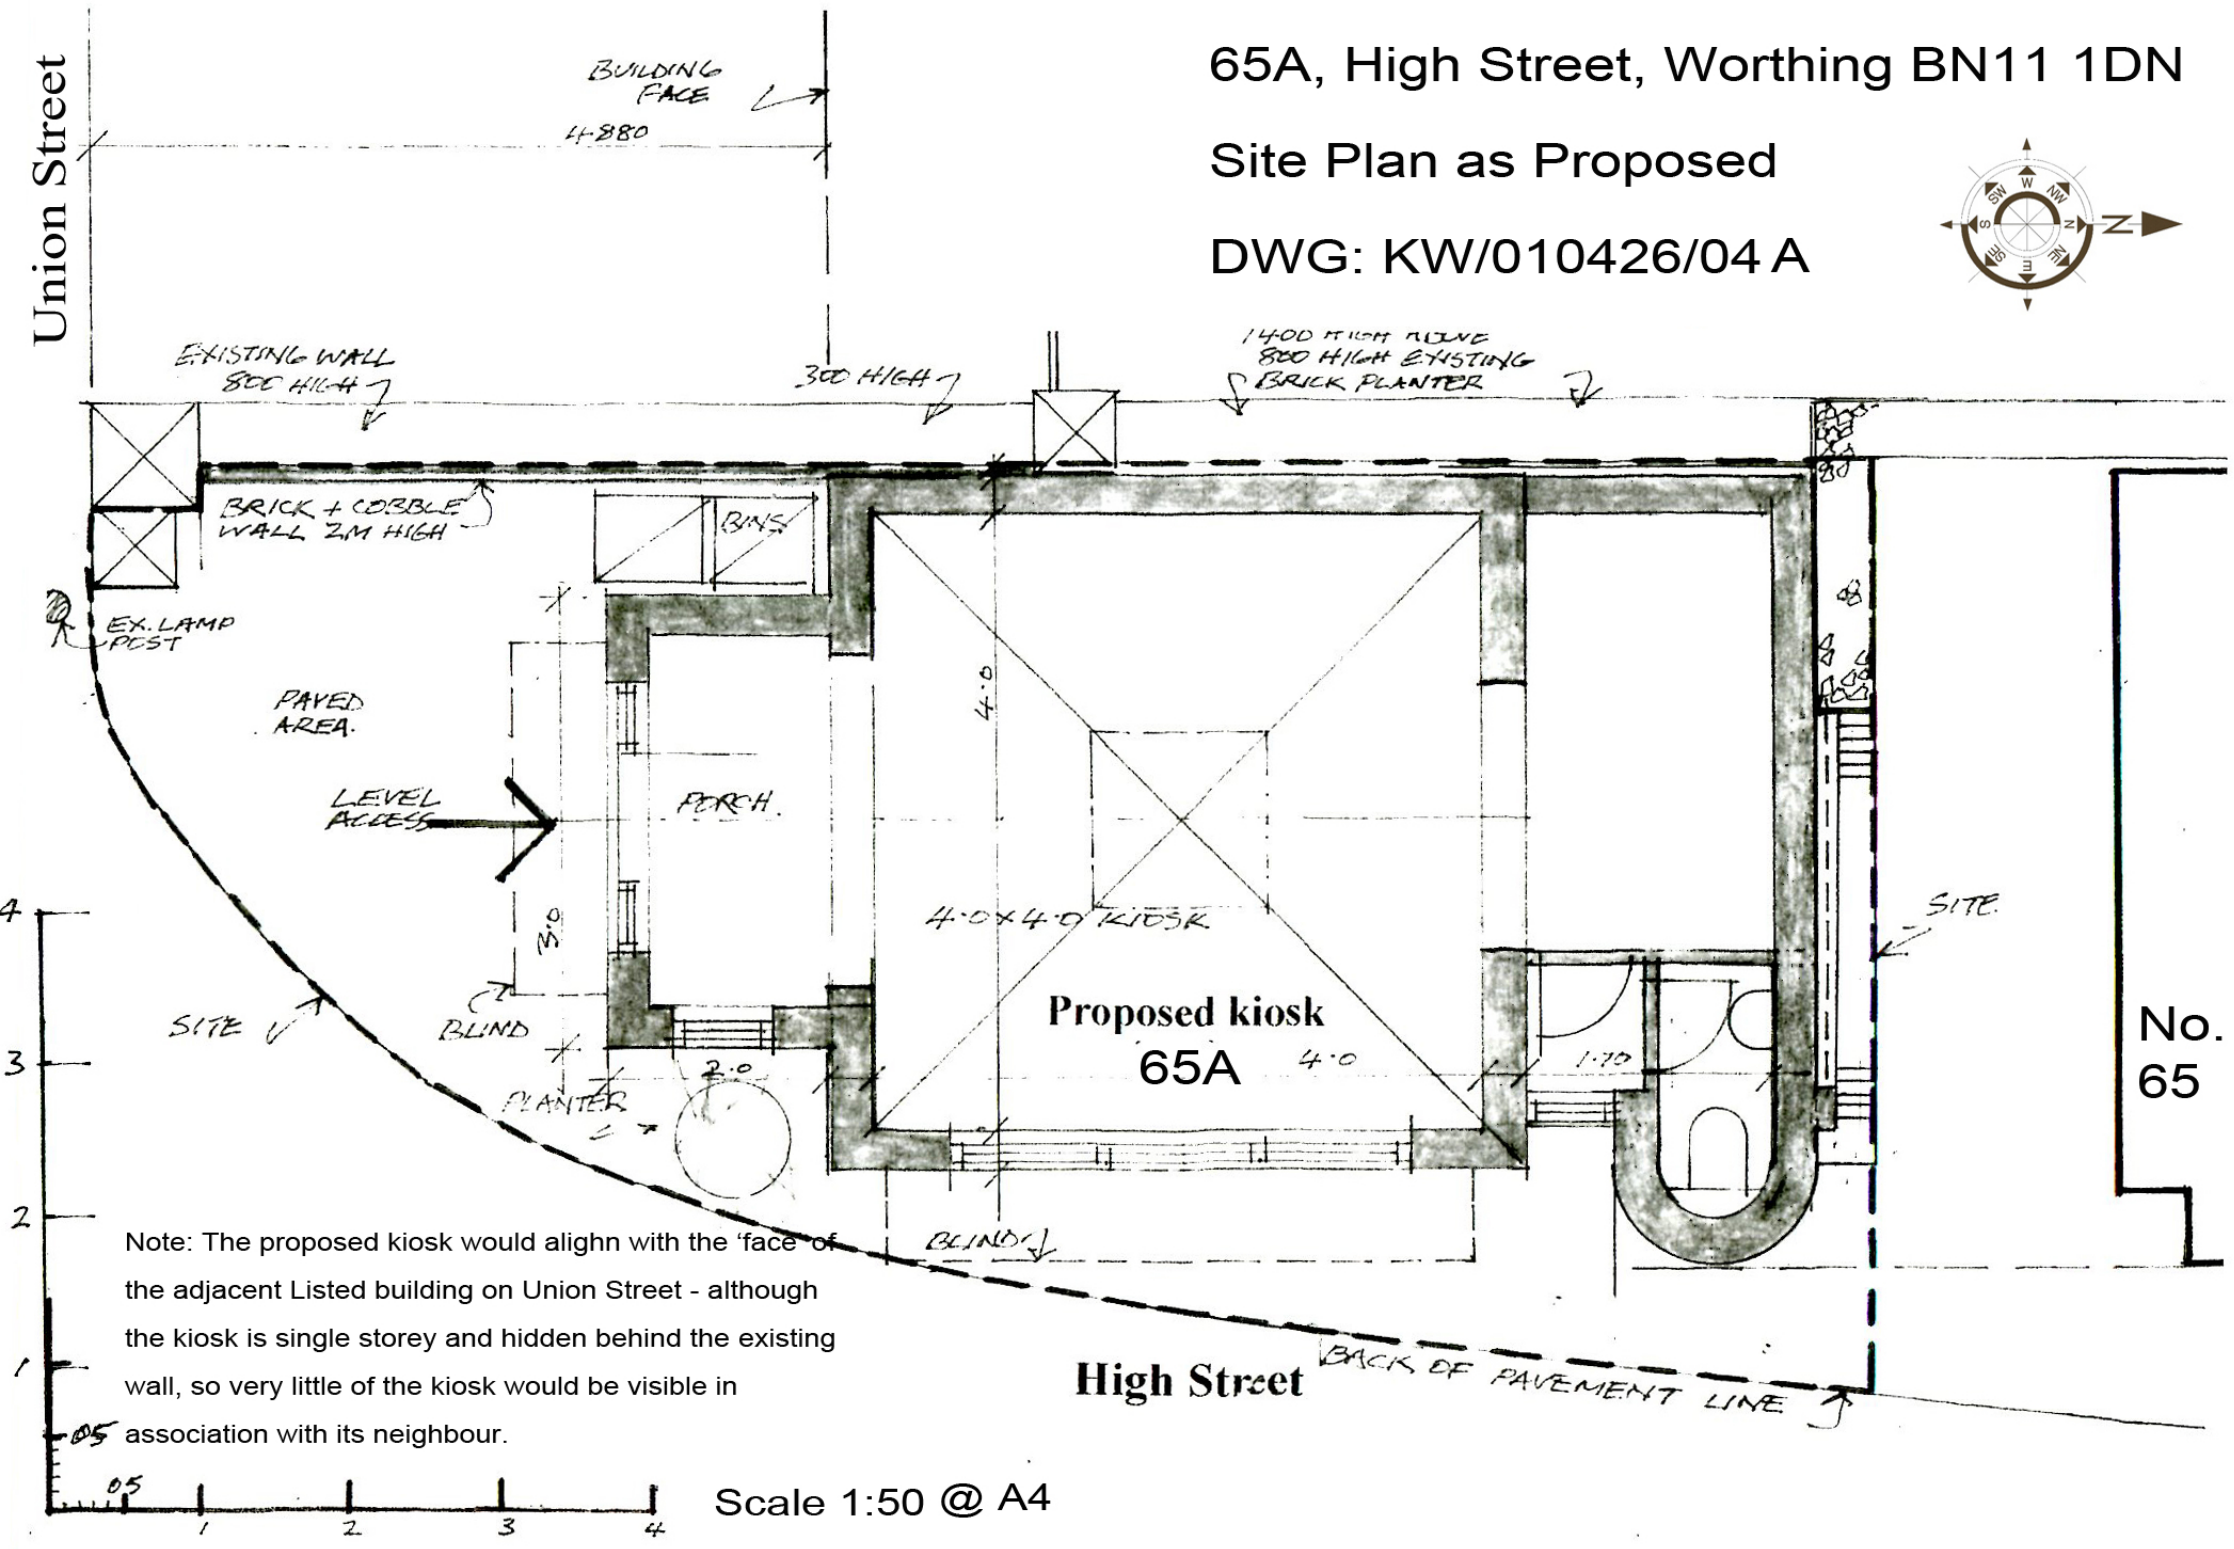

Note: The proposed kiosk would align with the 'face' of the adjacent Listed building on Union Street - although the kiosk is single storey and hidden behind the existing wall, so very little of the kiosk would be visible in association with its neighbour.

Scale 1:50 @ A4