




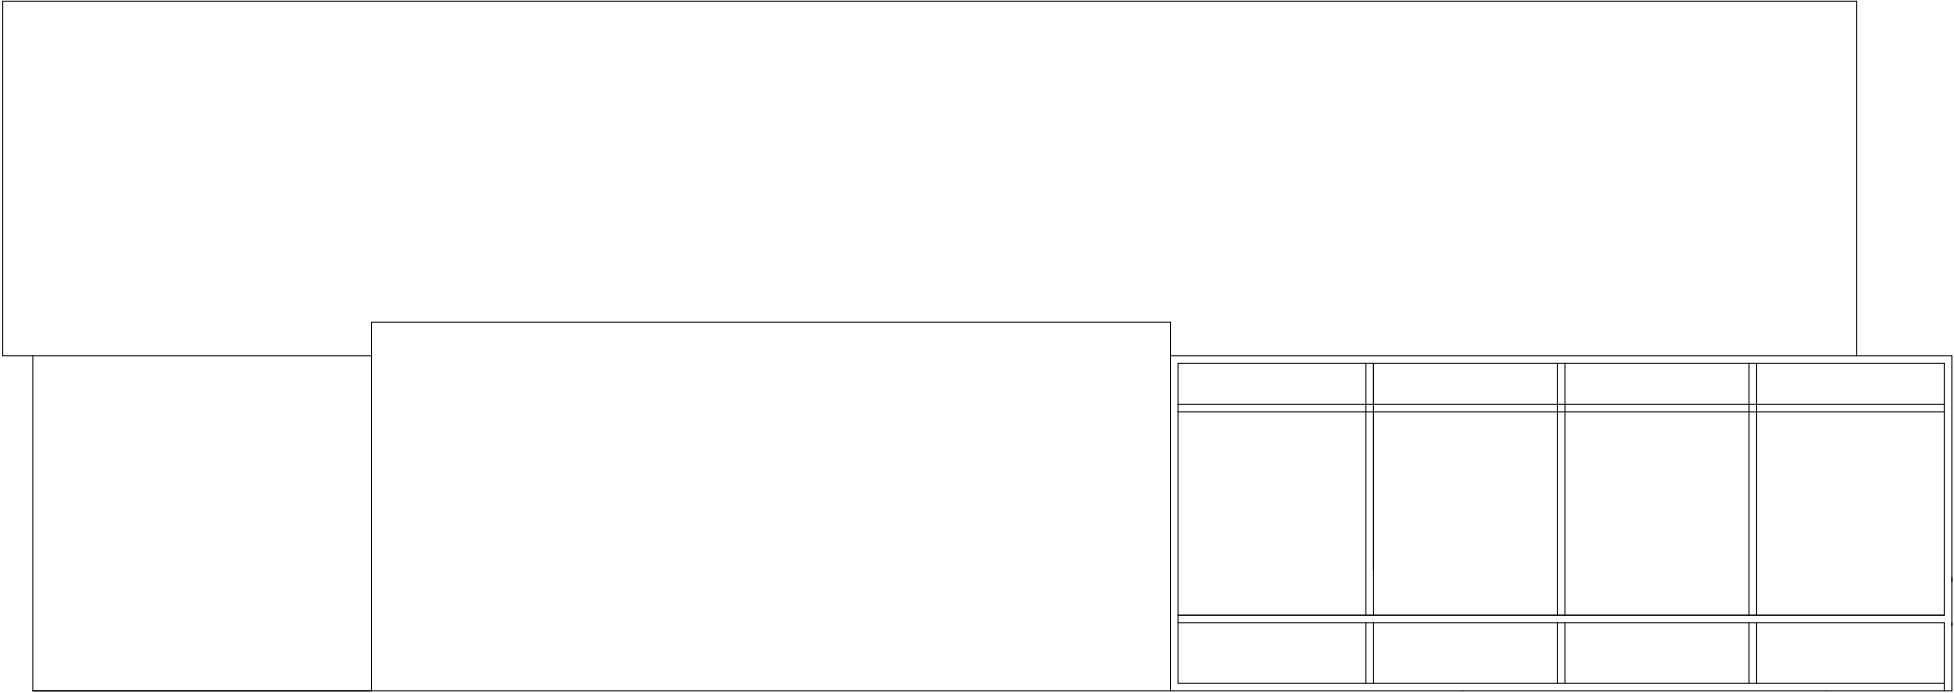

Existing east elevation

 

Existing west elevation

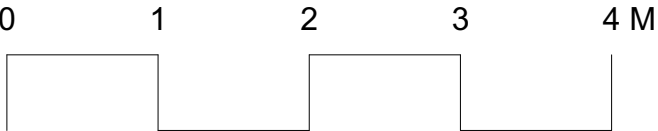

E			Notes:	Richard Clayson Ltd					
D				Project: 65 Fernhurst Drive		Drawing Number: 65/002		Rev:	Date: Dec 2025
C				Drawing Title: Existing east and west elevations		Drawn by: RGC	Scale: 1:50 on A3		
B									
A									
Rev	Date	Details		ALL DIMENSIONS TO BE CHECKED ON SITE. REPORT OMISSIONS AND DISCREPANCIES IMMEDIATELY. Richard Clayson Ltd 2020					