



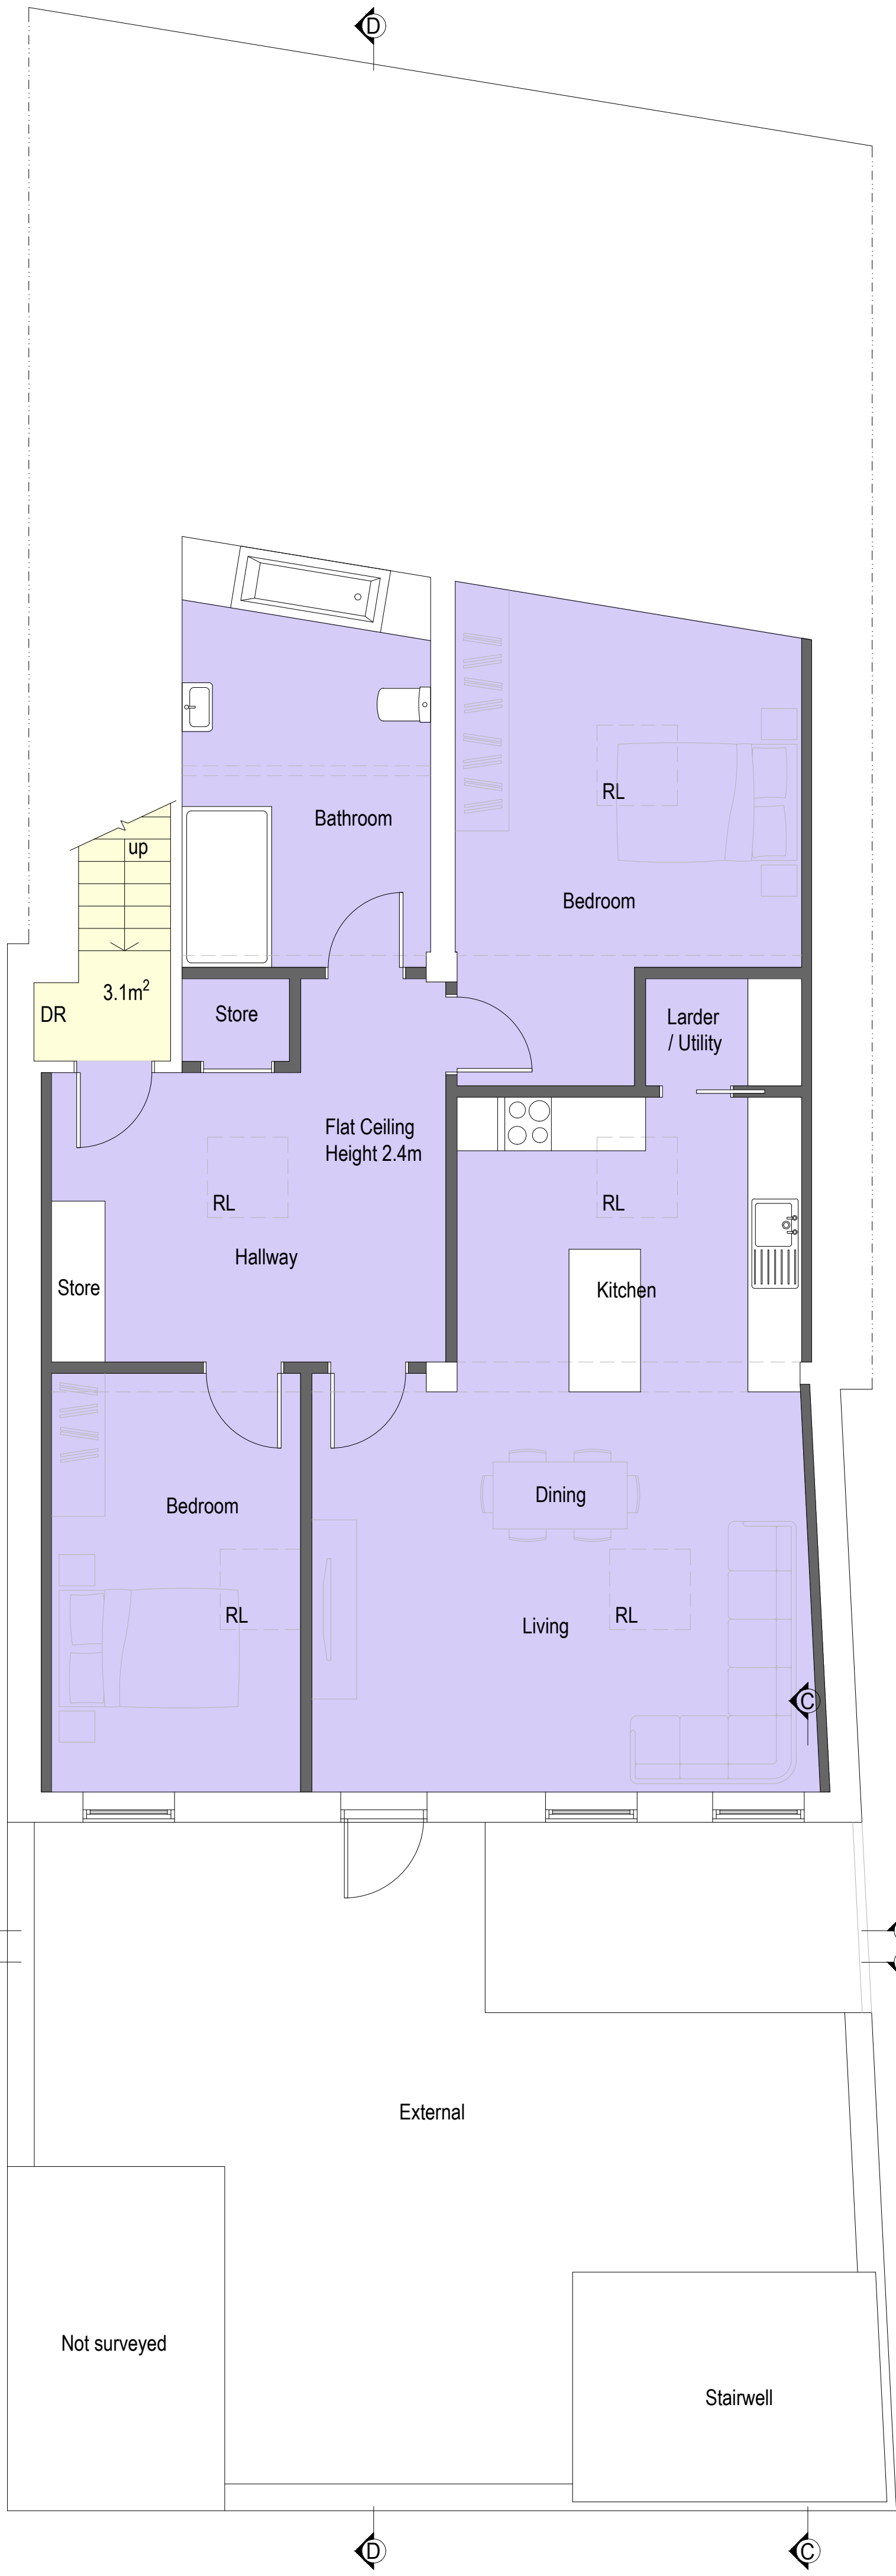

Proposed Third Floor Plan 1:50

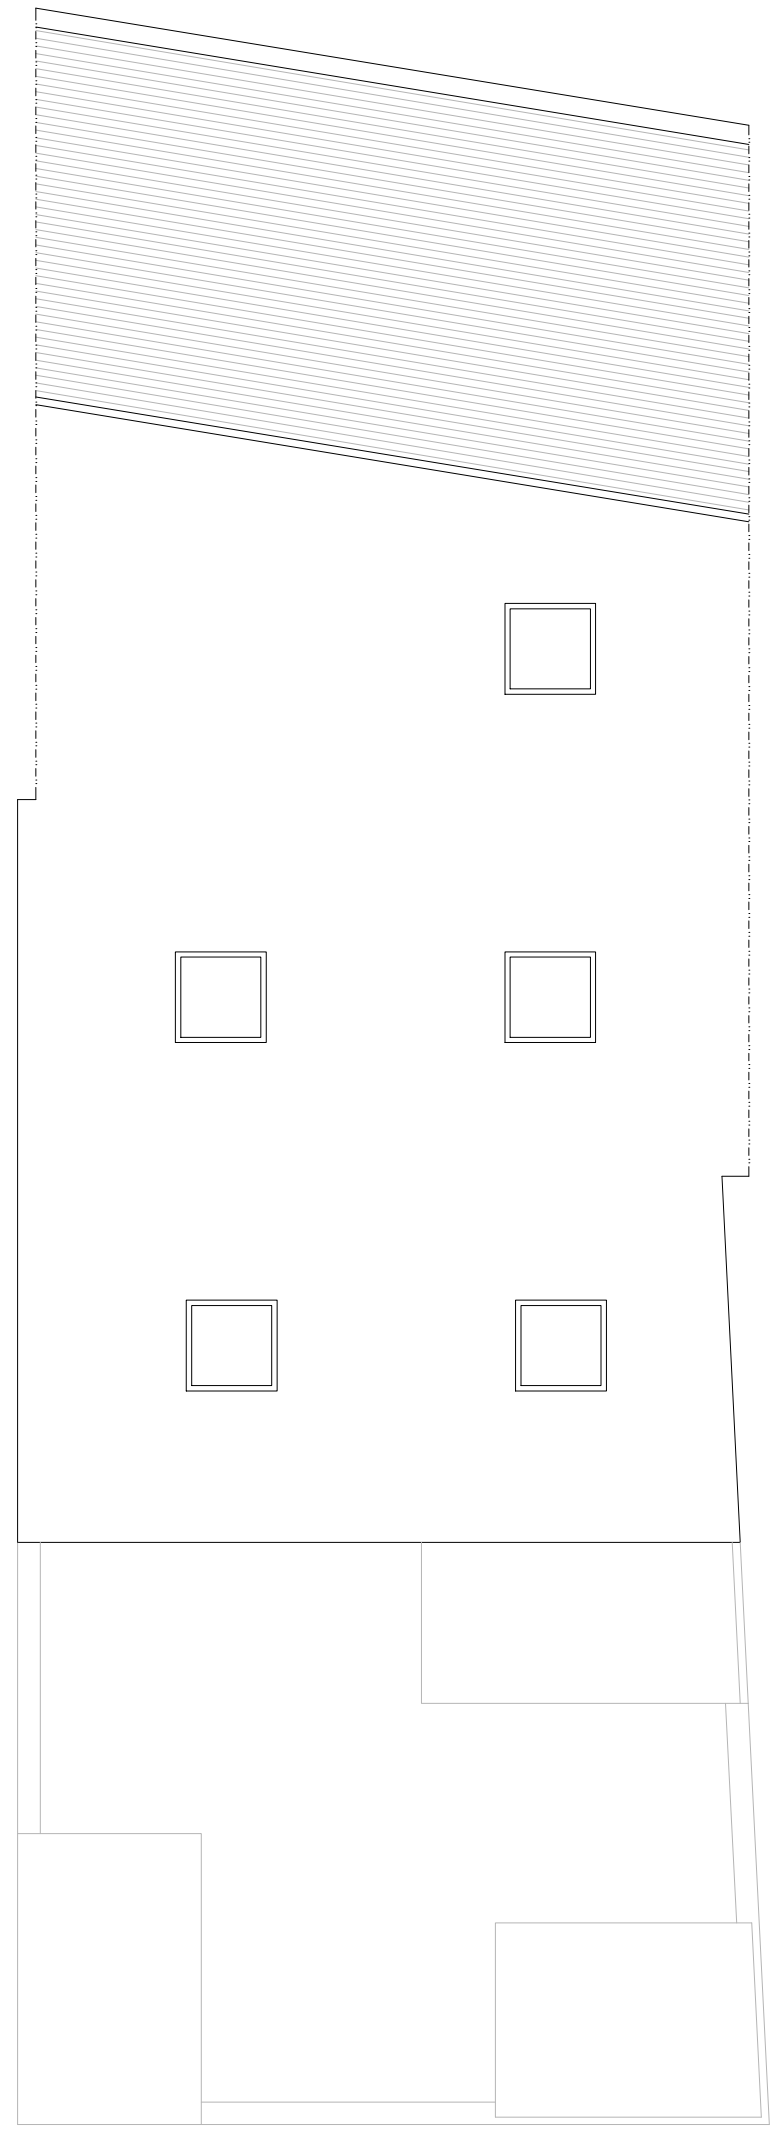

Proposed Roof Plan 1:100



Block plan 1:500

- Proposed GIA
- Commercial
 - Residential Common Access / Hallway
 - Flat A - 138m² - 1 Bedroom / 2 Person
 - Flat B - 95m² - 1 Bedroom / 2 Person
 - Flat C - 91m² - 1 Bedroom / 2 Person
 - Flat D - 105m² - 2 Bedroom / 4 Person

REV A 03/08/26 - Addition of roof plan.
amendments

bpm Architectural
Services Ltd.

client	Moretons Investments Ltd		
project	25-27 Montague Street Worthing BN11 3BE		
project ref:	3003	Drawing No.	07A
drawing title	Proposed third floor plan		
drawn by	AW		
date	Mar 26	scale	1:50@ A1
www.bpmnet.co.uk info@bpmnet.co.uk			
Check all dimensions on site before all work is commenced. All goods materials workmanship to conform with current building regs. BSS and COP's			

