

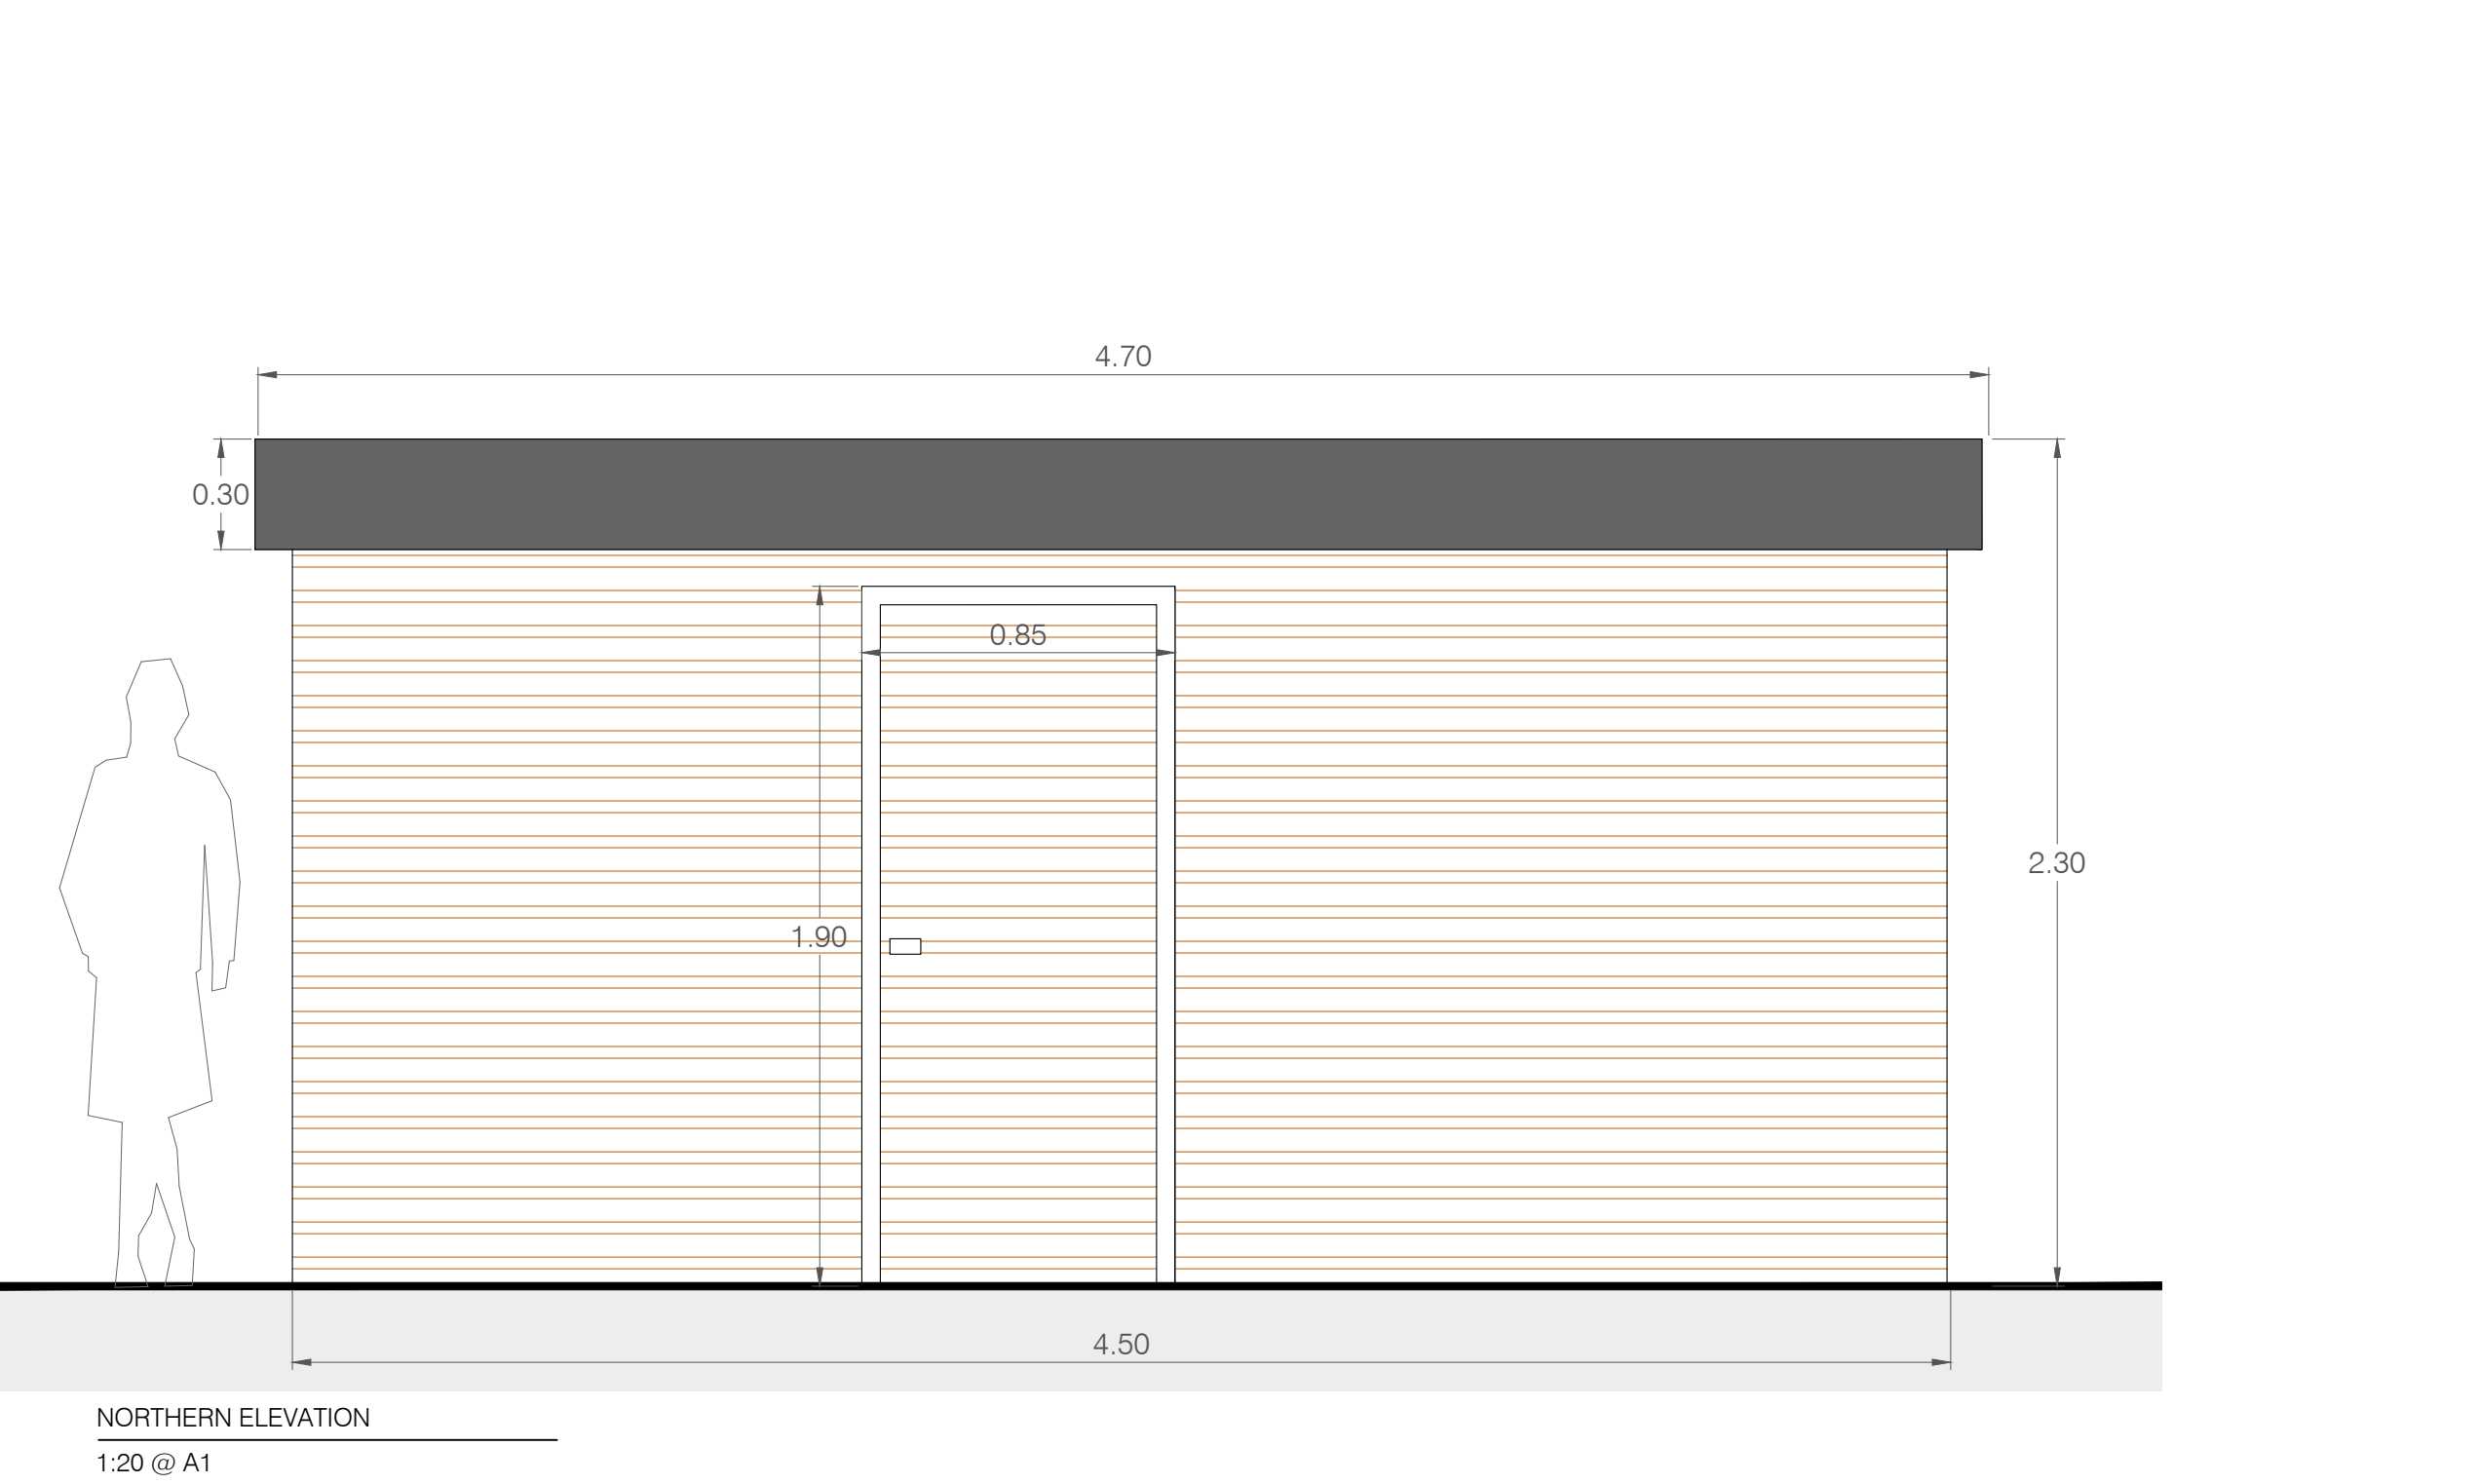
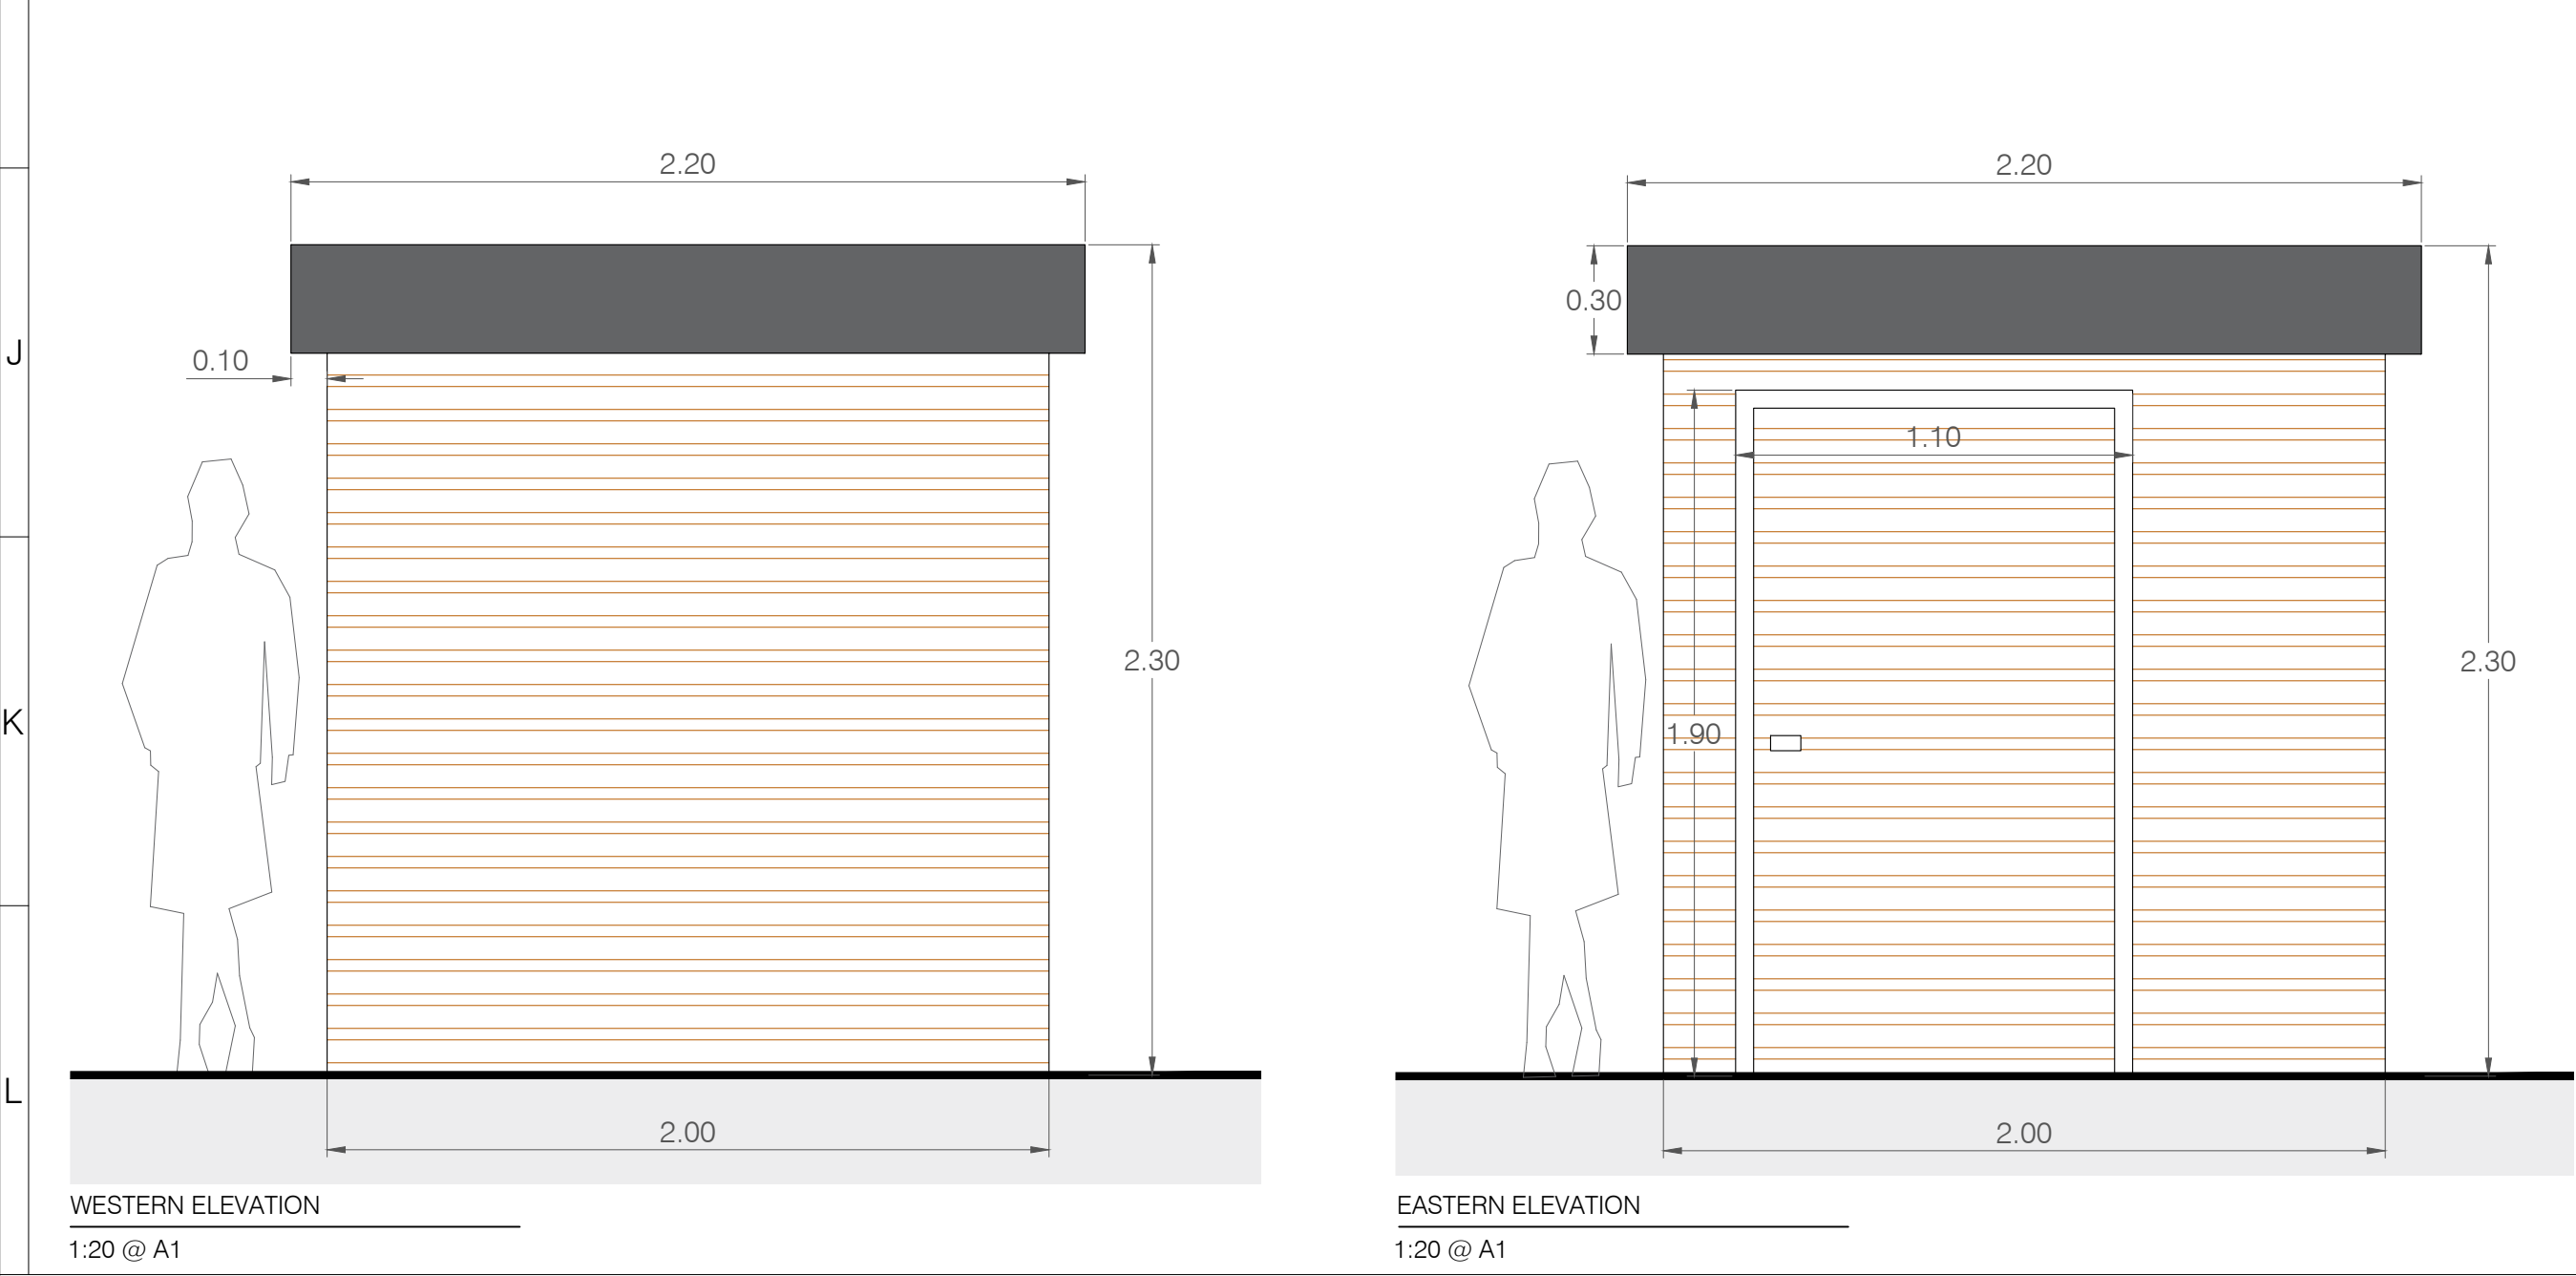
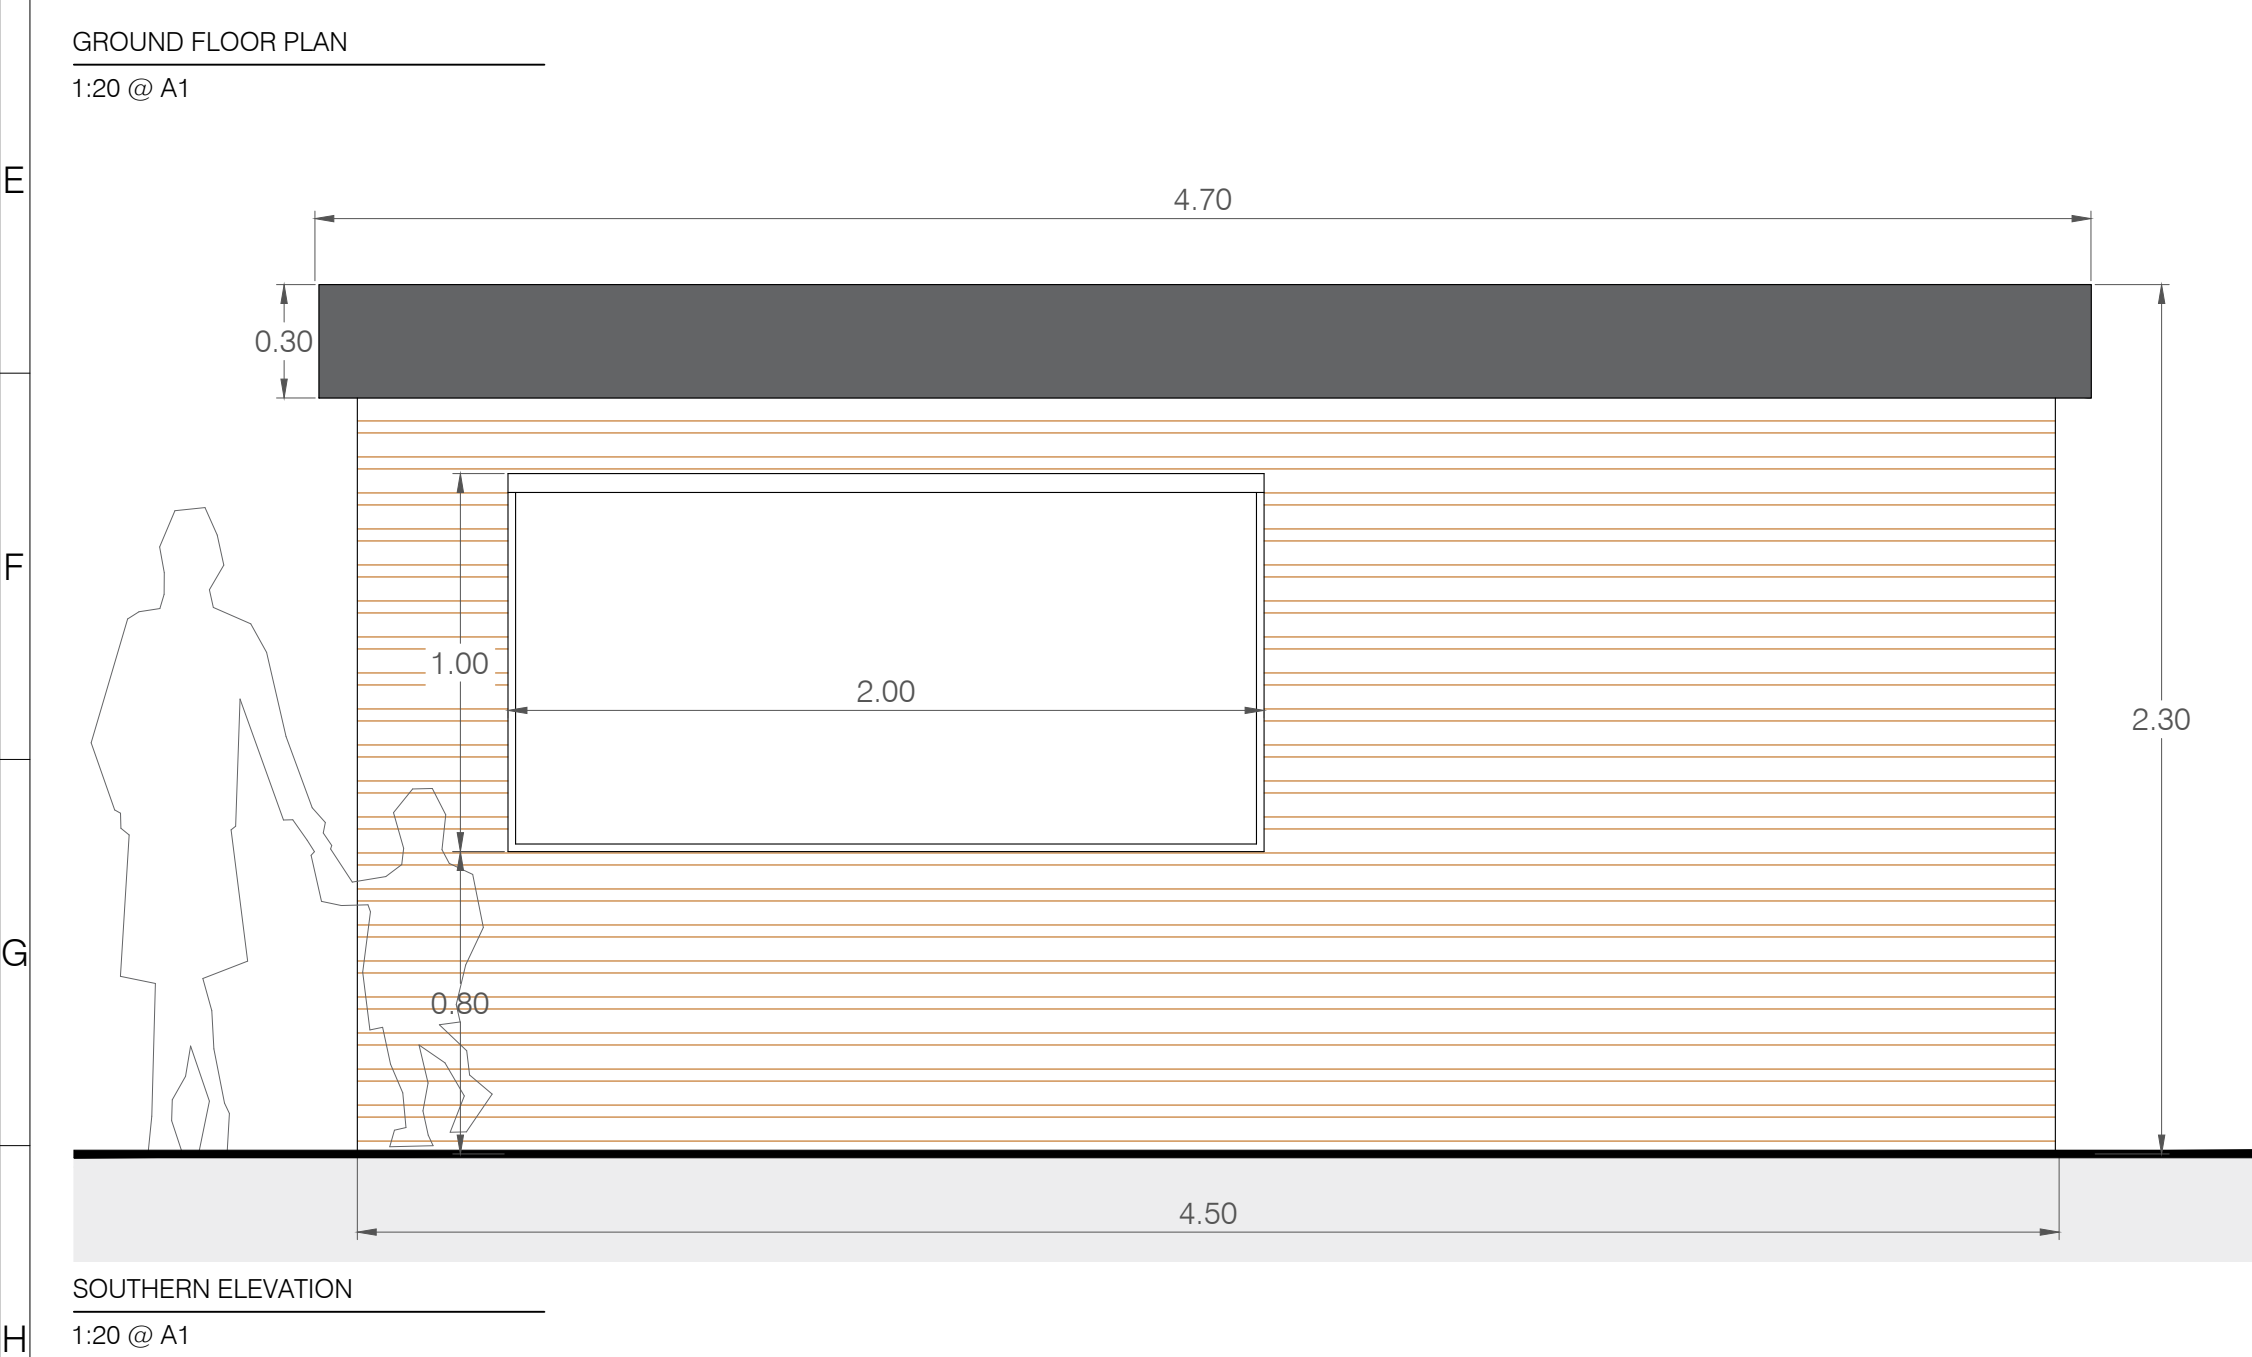


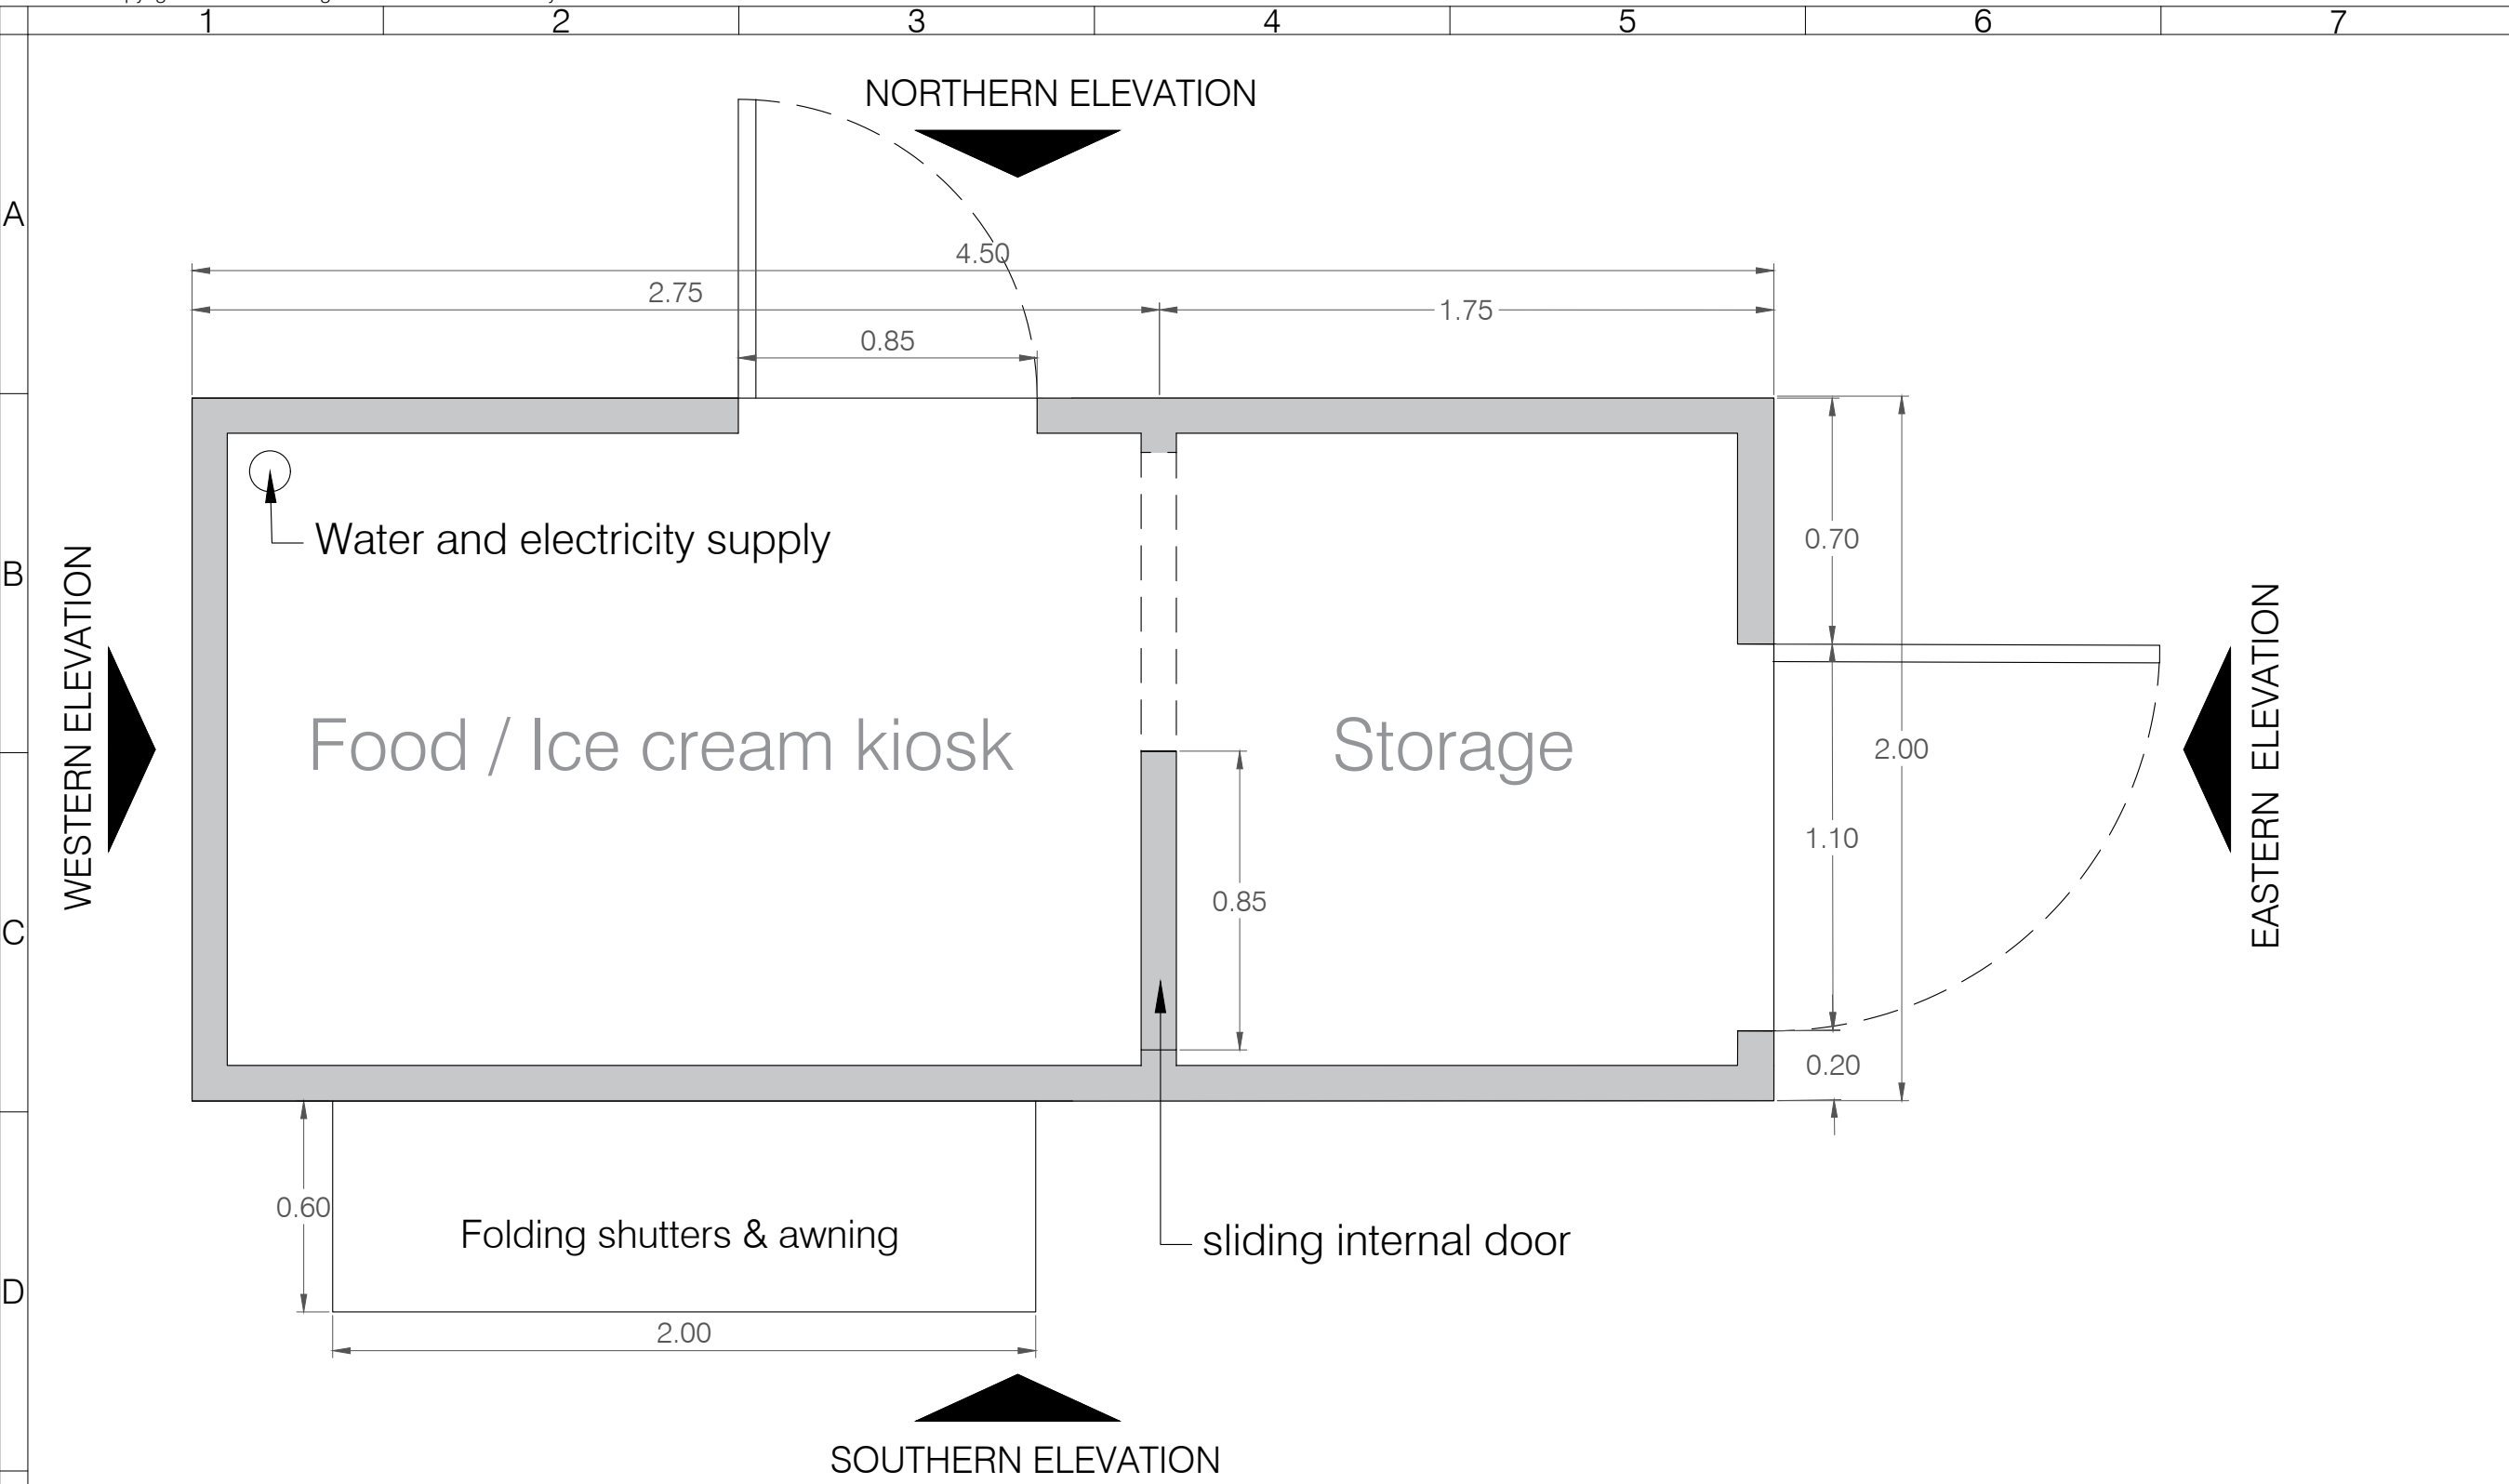

KEY PLAN

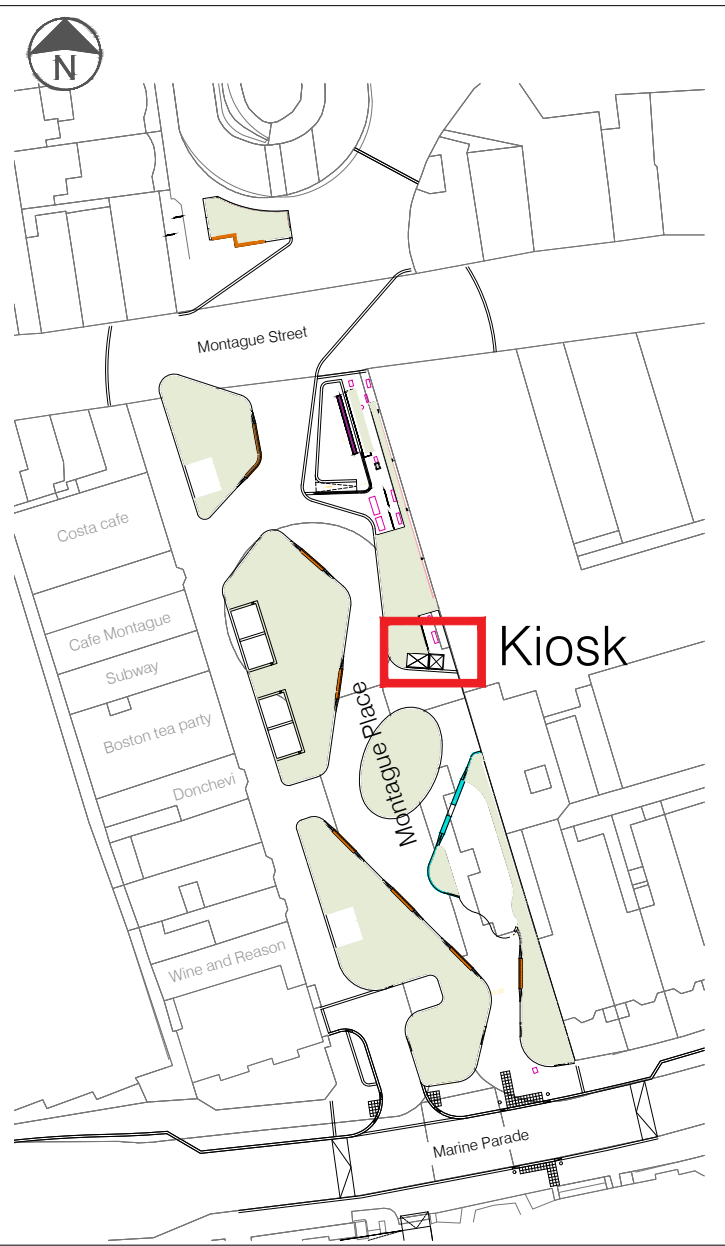

MATERIALS SPECIFICATION:

External finishes: Horizontal timber slat cladding as per reference image, with black-painted external wall finish behind the timber. Black 300 mm header surround and black canopy.

Internal wall finishes: Self-finished metal-faced sandwich panel walls, including a full-height internal partition to divide the kiosk into two usable spaces..

External doors: 2 no. outward-opening external access doors.

Internal door: 1 no. lockable internal sliding door, recessed within the partition wall, allowing the two spaces to be separated as required.

Serving hatch: 2.0 m wide lift-up canopy hatch to the front elevation.

Floor finishes: Vinyl flooring throughout with plastic skirting.

Rev	Date	Description	Drm	Chk	App
0	09.01.2026	FOR APPROVAL	ANS	DP	GW

www.marstonholdings.co.uk/projectcentre

Client	 WORTHING BOROUGH COUNCIL				
Project	MONTAGUE PLACE				
Drawing Title	KIOSK AND STORAGE (F7) CONCEPT DESIGN				
Drawing Status	PLANNING				
Drawn	Designed	Date	Scale	Size	
ANS	ANS	JAN 2026	1:20 & 1:50	A1	
Drawing No.	Rev				
1000007856-0300-12	0				