



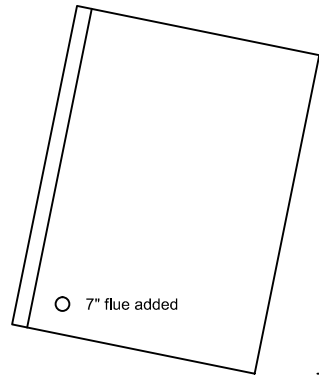

Roofplan

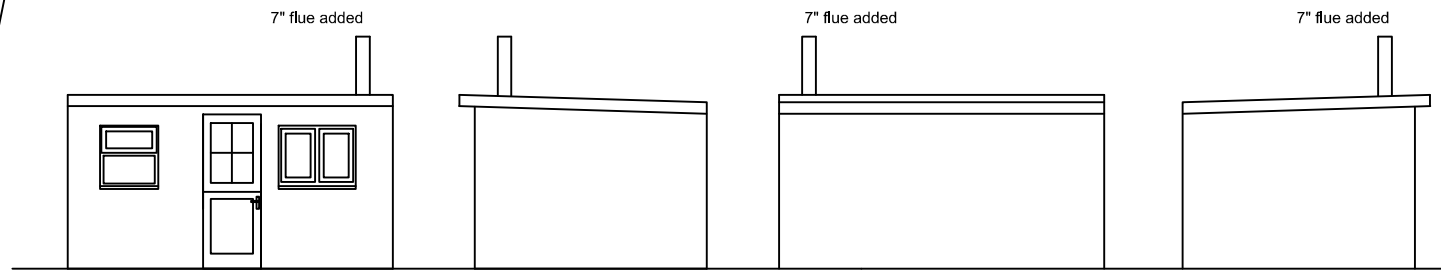


West Elevation

South Elevation


East Elevation

North Elevation

Proposed Plans & Elevations

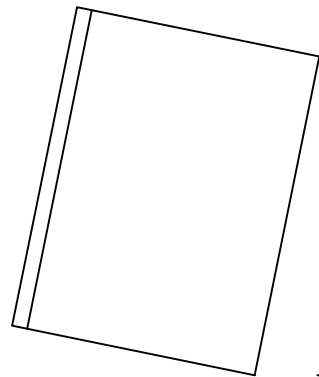

Roofplan

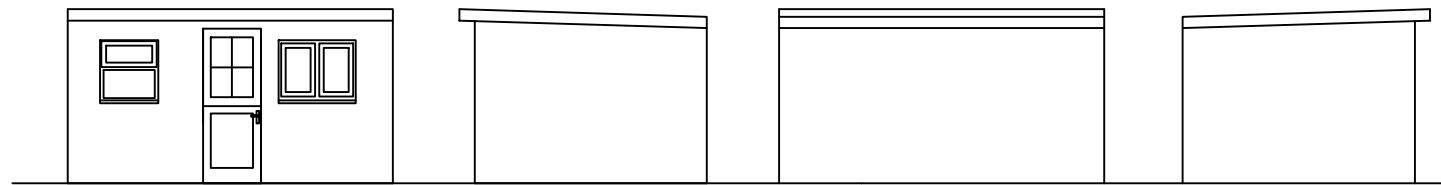

West Elevation


South Elevation

East Elevation

North Elevation



Existing Plans & Elevations

Location Plan 1:1250 @ A3

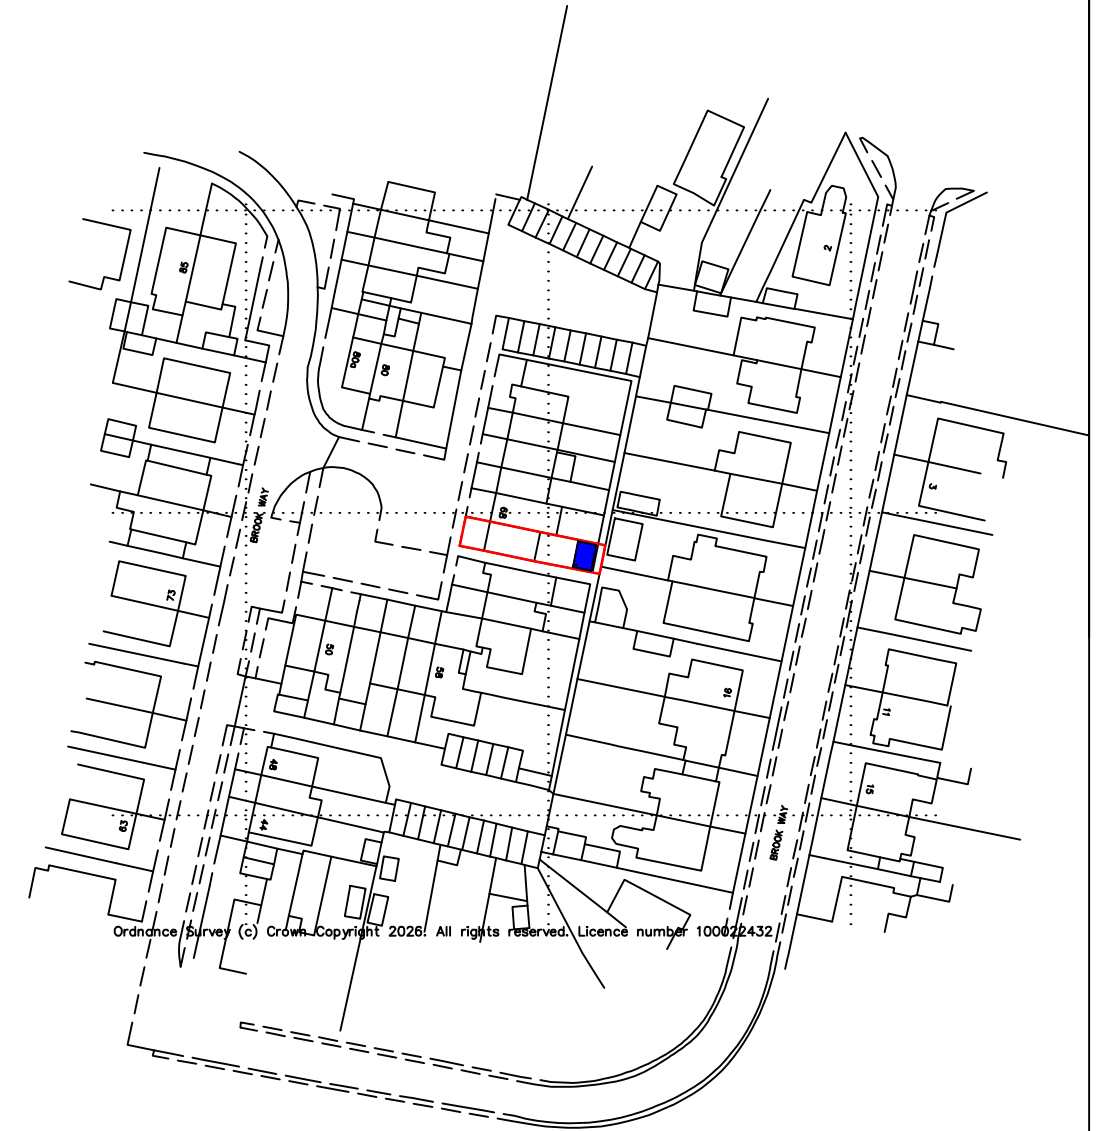

Ordnance Survey (c) Crown Copyright 2026. All rights reserved. Licence number 100022432

Notes:
New powder coated black Flue fitted to existing garden room

  

66 Brook Way
Lancing
West Sussex
BN15 8DH

Drawing Title

Existing and Proposed Plans and Elevations

Scale
1:100 @ A3

Date
16/07/26
Drawn by
SE

SeSurveying

The Studio
70 Ladies Mile Road
Brighton
BN1 8TD

Tel: 01273 331049
Mob: 07817 455729
Simon@SeSurveying.co.uk