




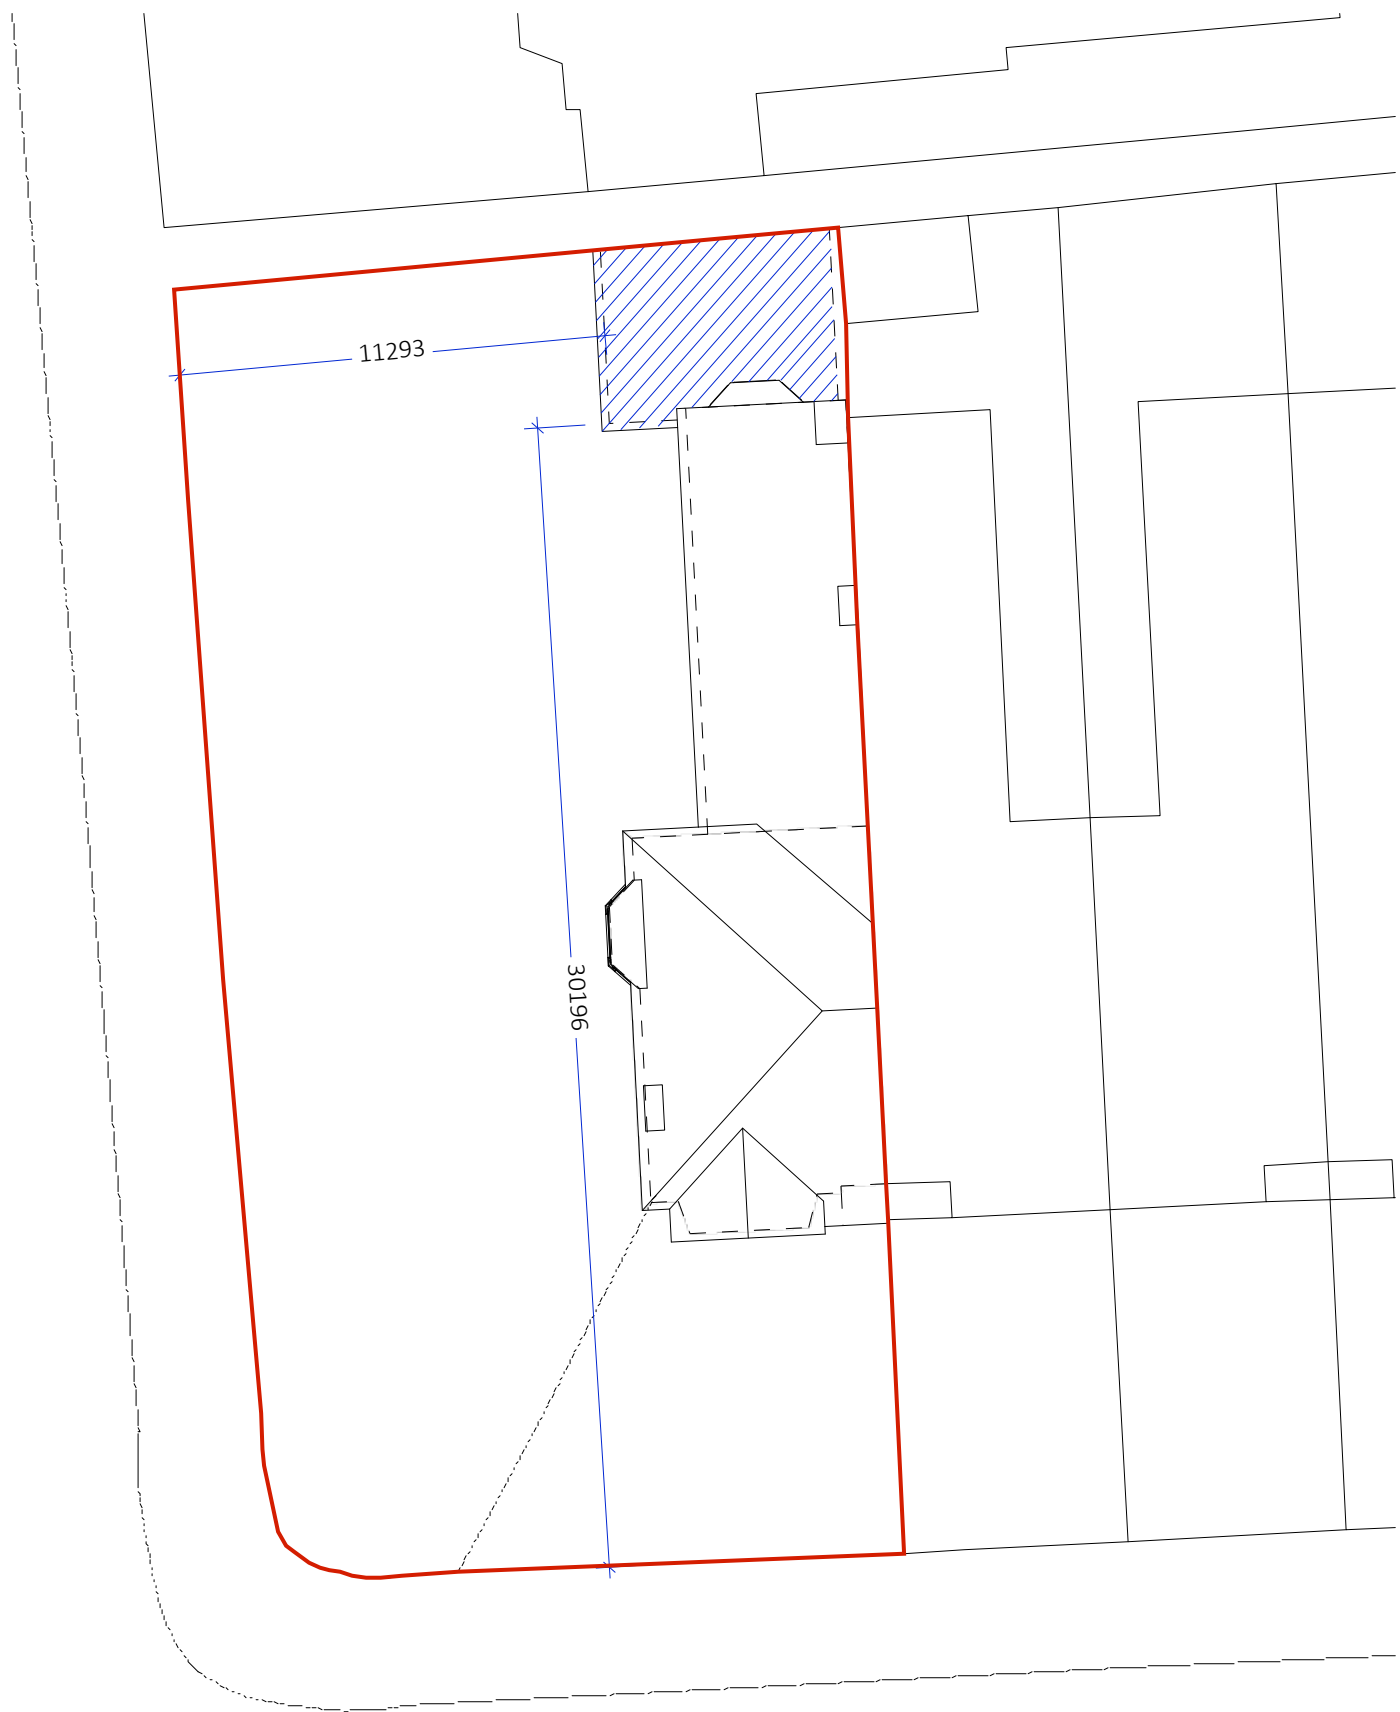


A :: Block Plan
01 scale: 1:200

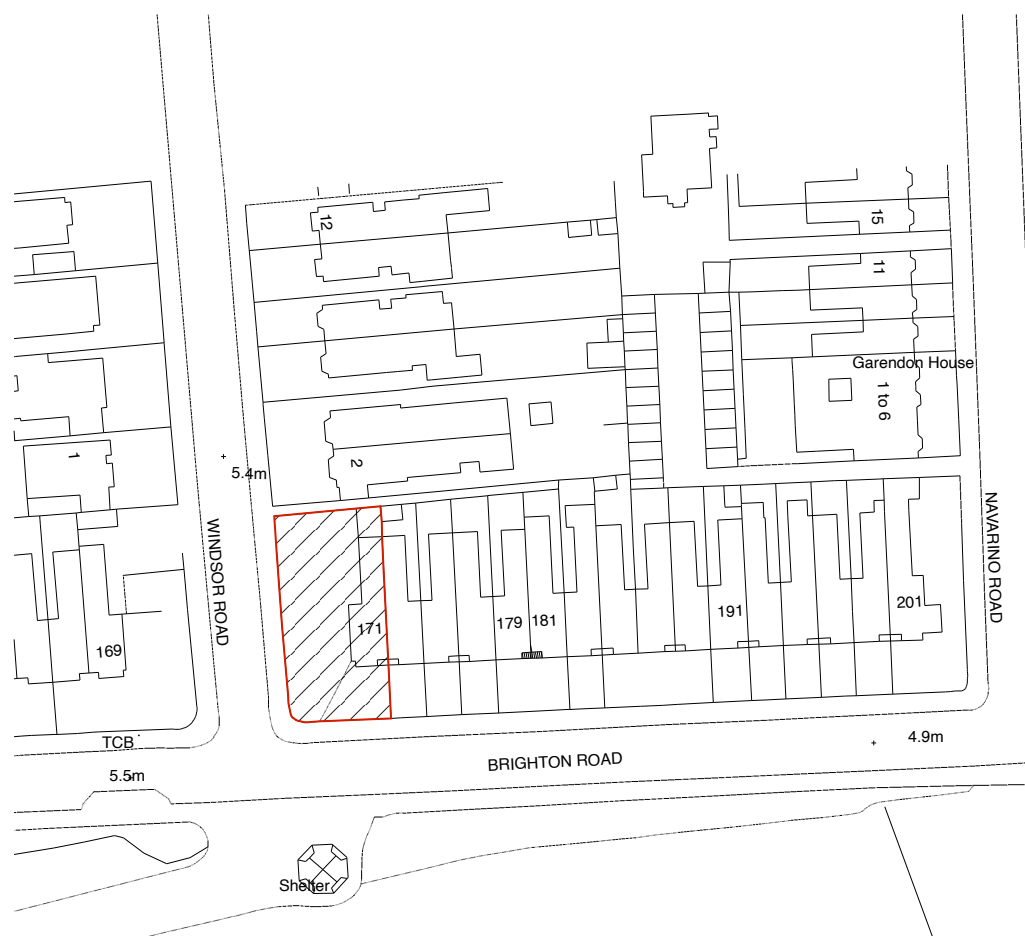

A :: Location Plan
01 scale: 1:1250

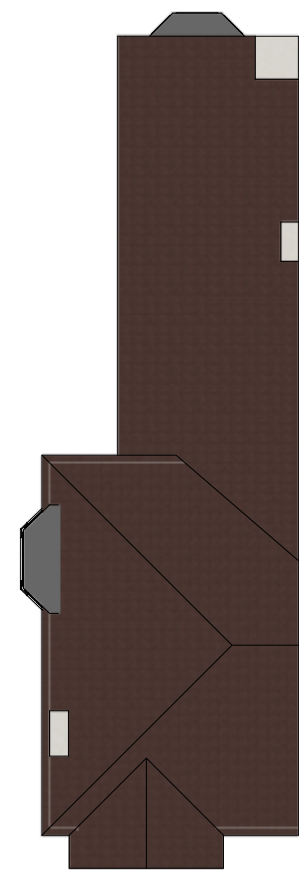


A :: Existing Roof Plan
01 scale: 1:200

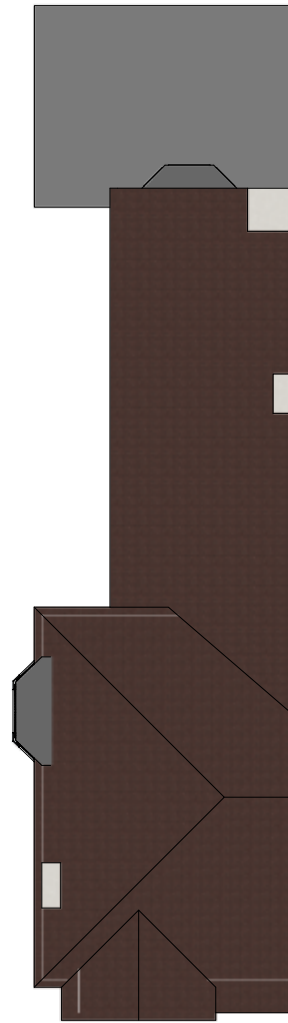


A :: Proposed Roof Plan
01 scale: 1:200




A :: Proposed Section
01 scale: 1:100

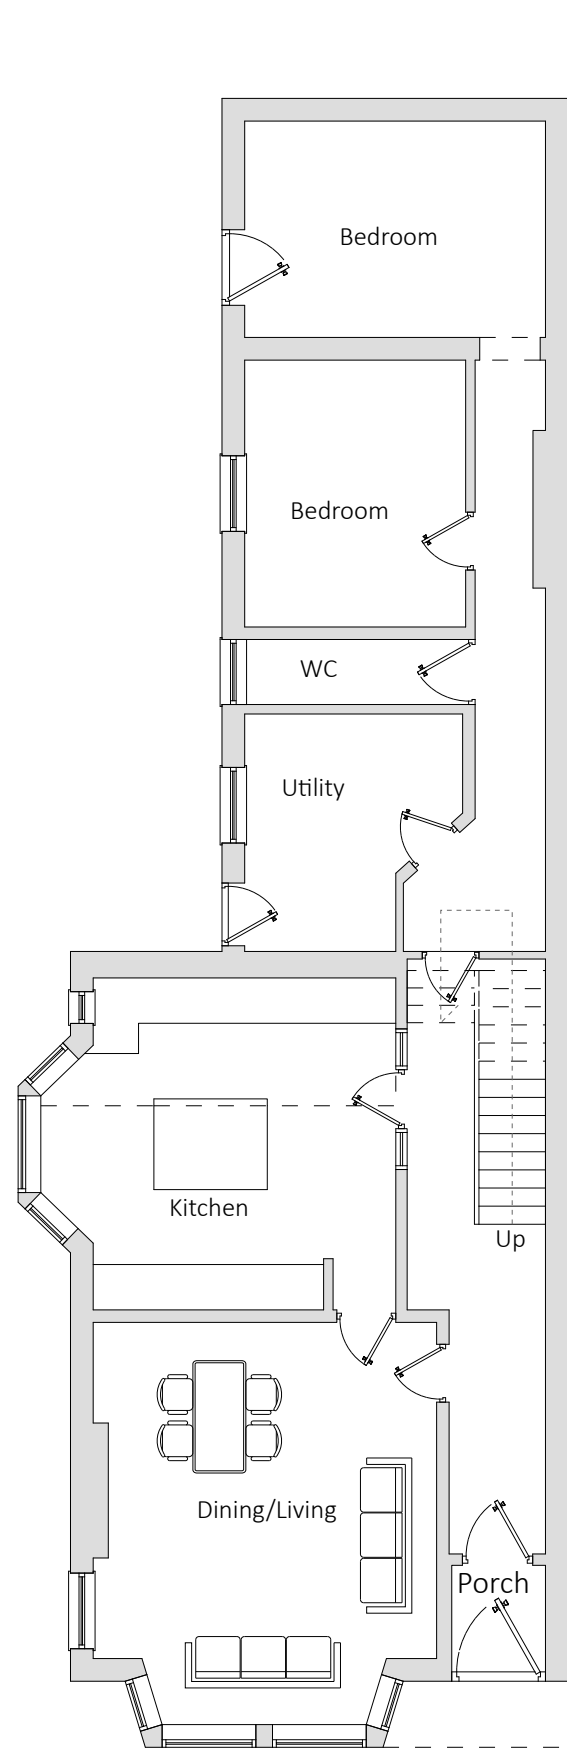


A :: Existing Ground Floor Plan
01 scale: 1:100

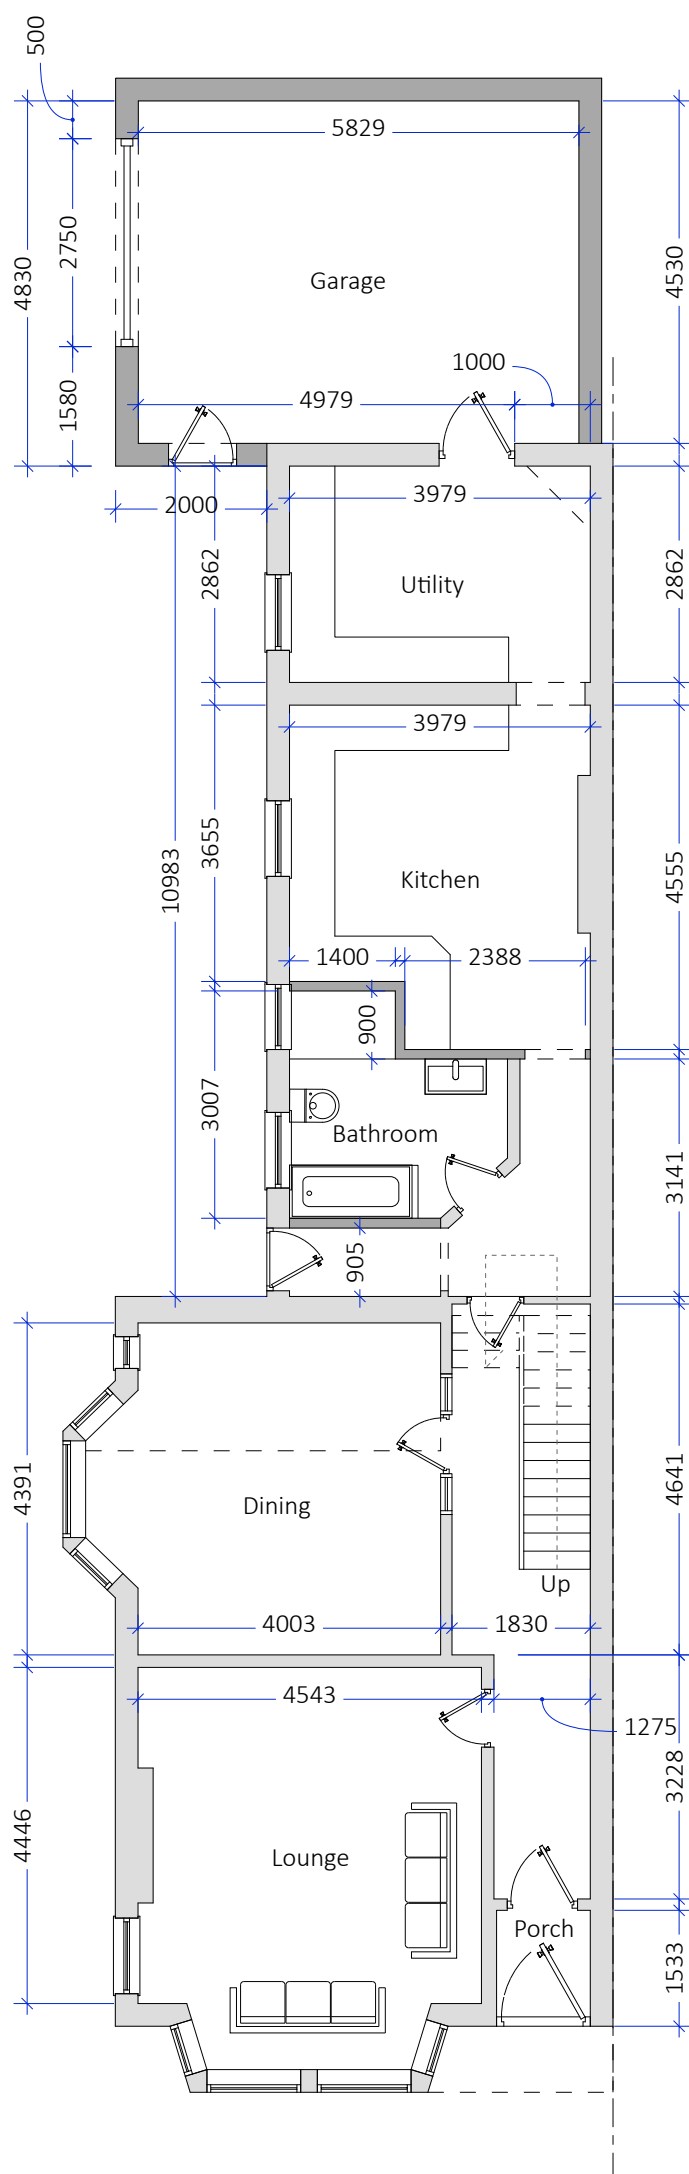


A :: Proposed Ground Floor Plan
01 scale: 1:100

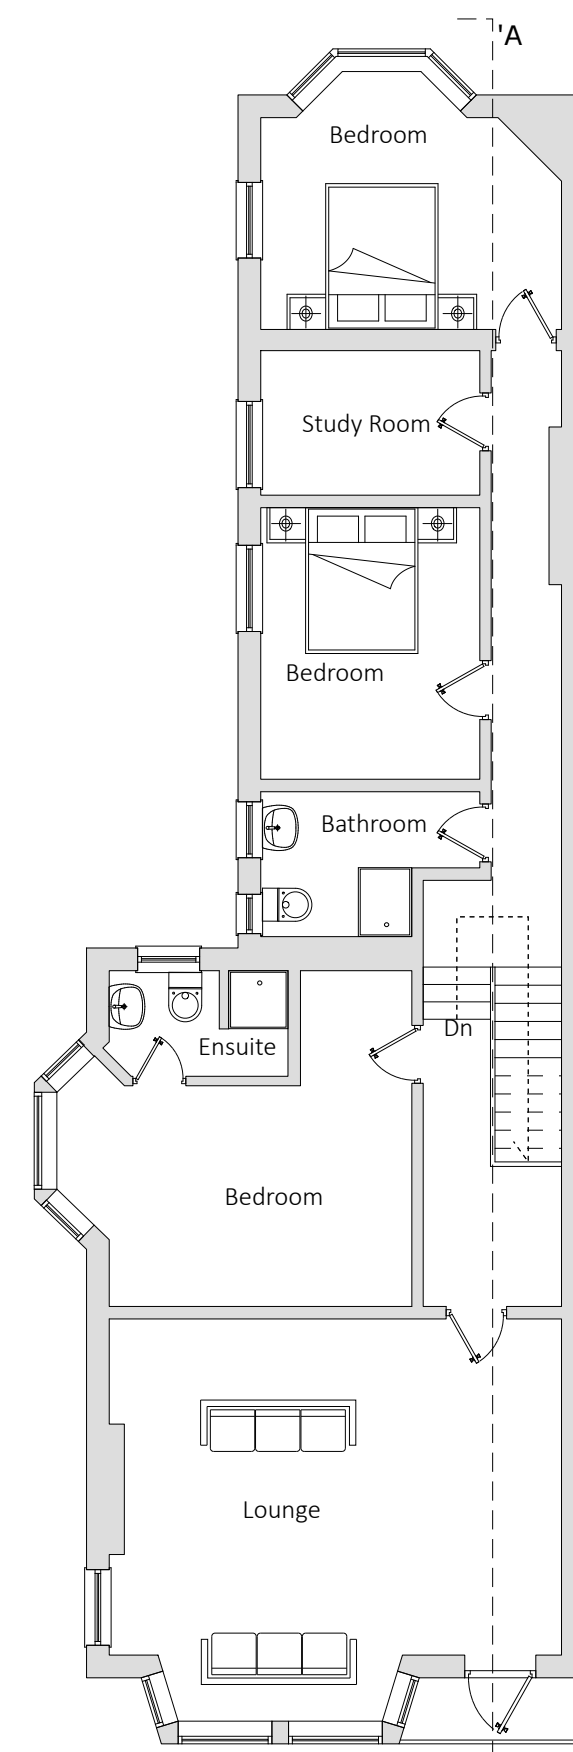


A :: Existing First Floor Plan
01 scale: 1:100

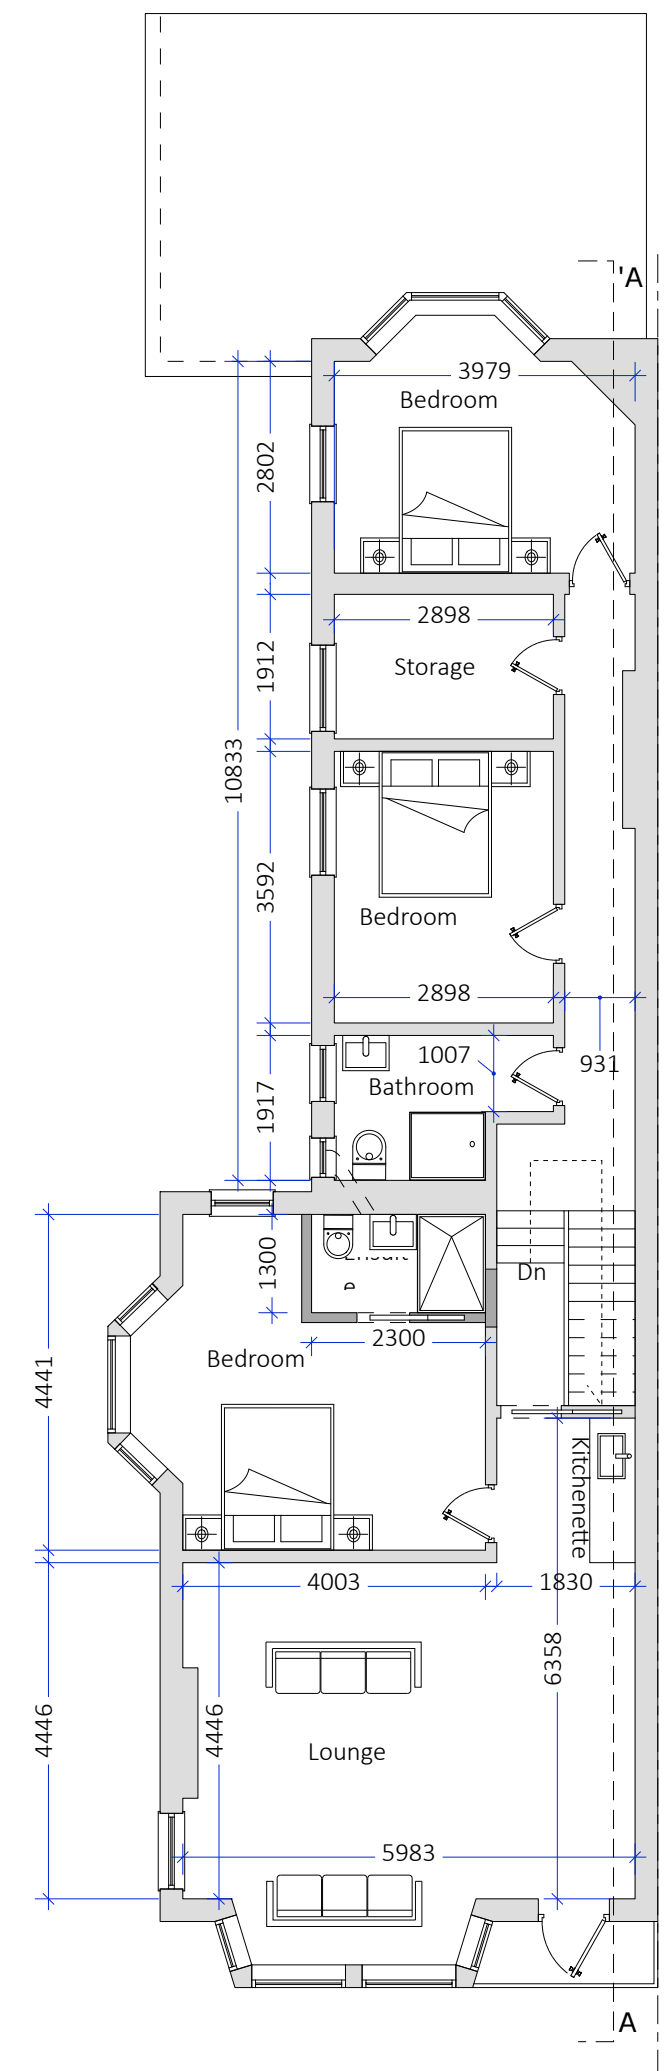


A :: Proposed First Floor Plan
01 scale: 1:100

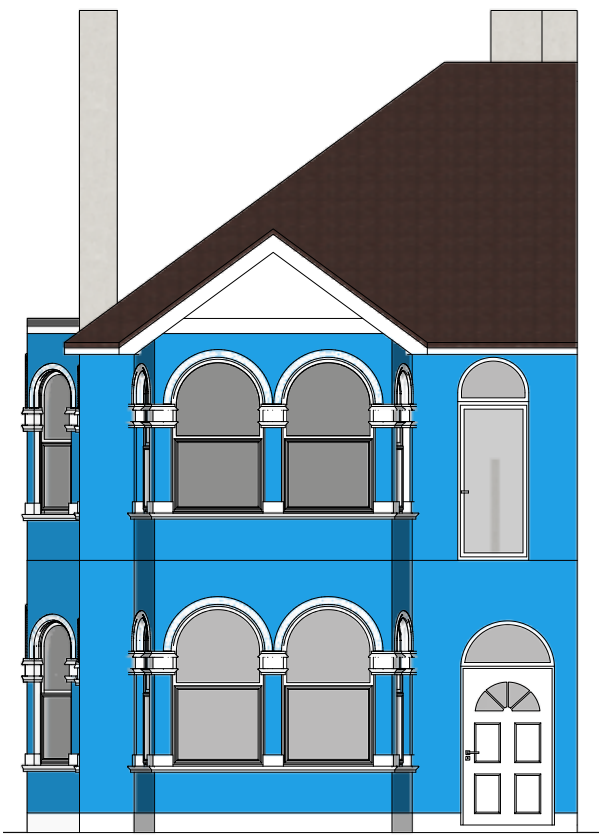


A :: Existing South Elevation
02 scale: 1:100

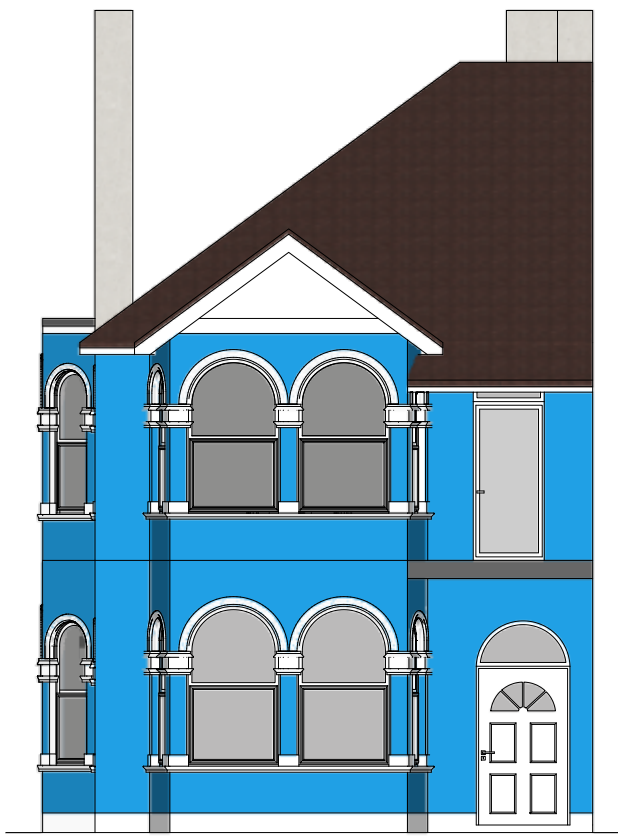


A :: Proposed South Elevation
02 scale: 1:100

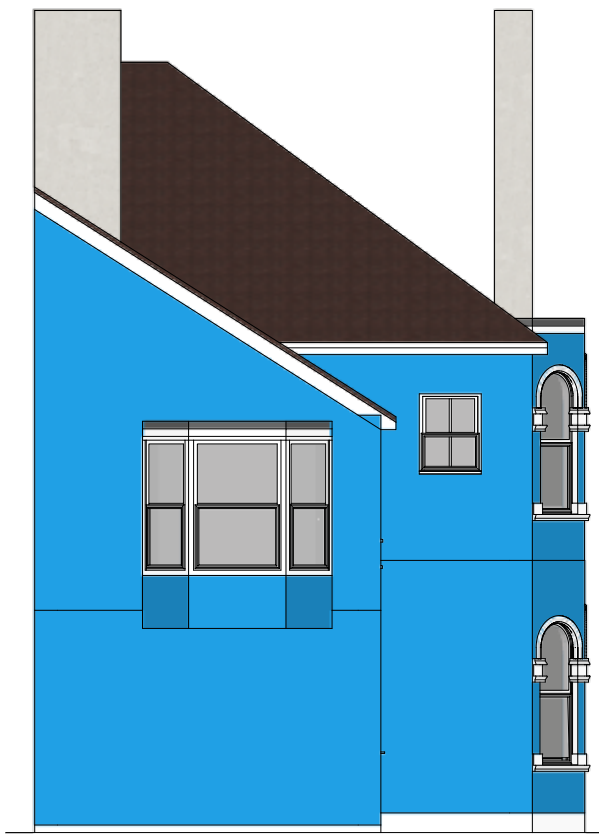


A :: Existing North Elevation
02 scale: 1:100

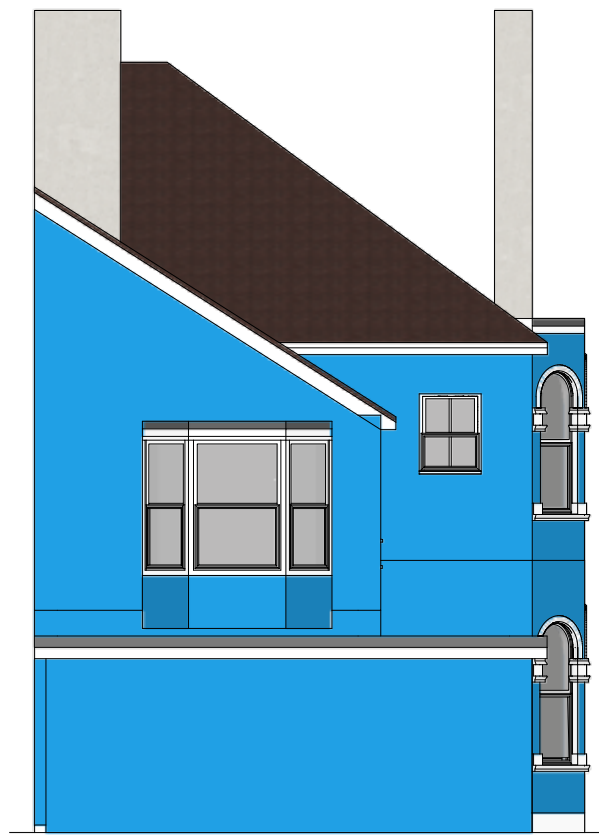


A :: Proposed North Elevation
02 scale: 1:100

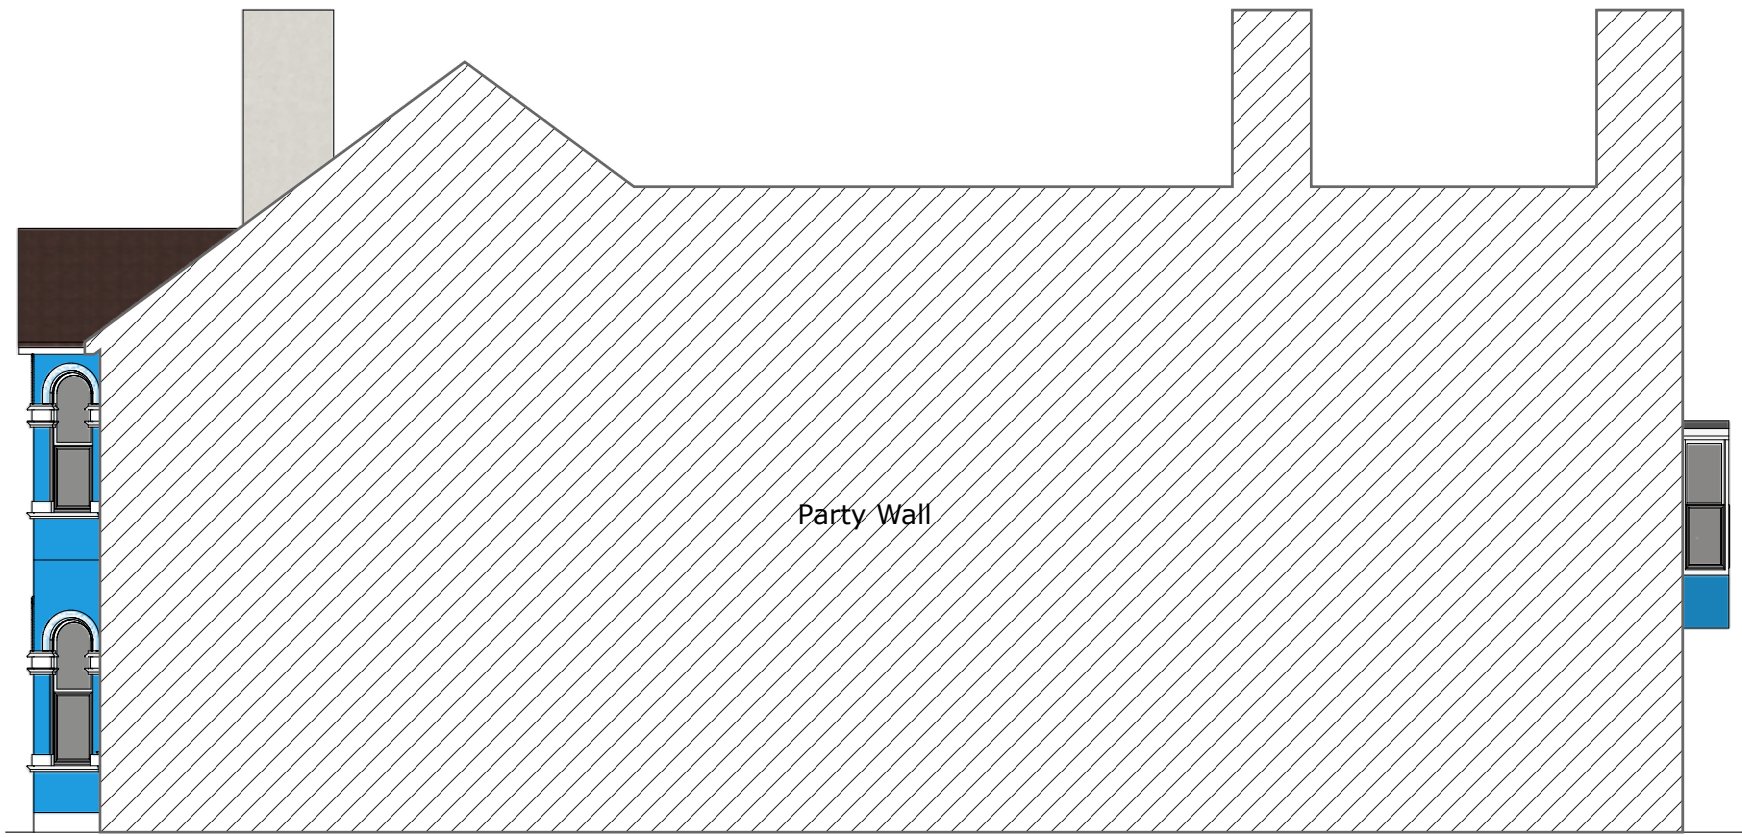


A :: Existing East Elevation
02 scale: 1:100

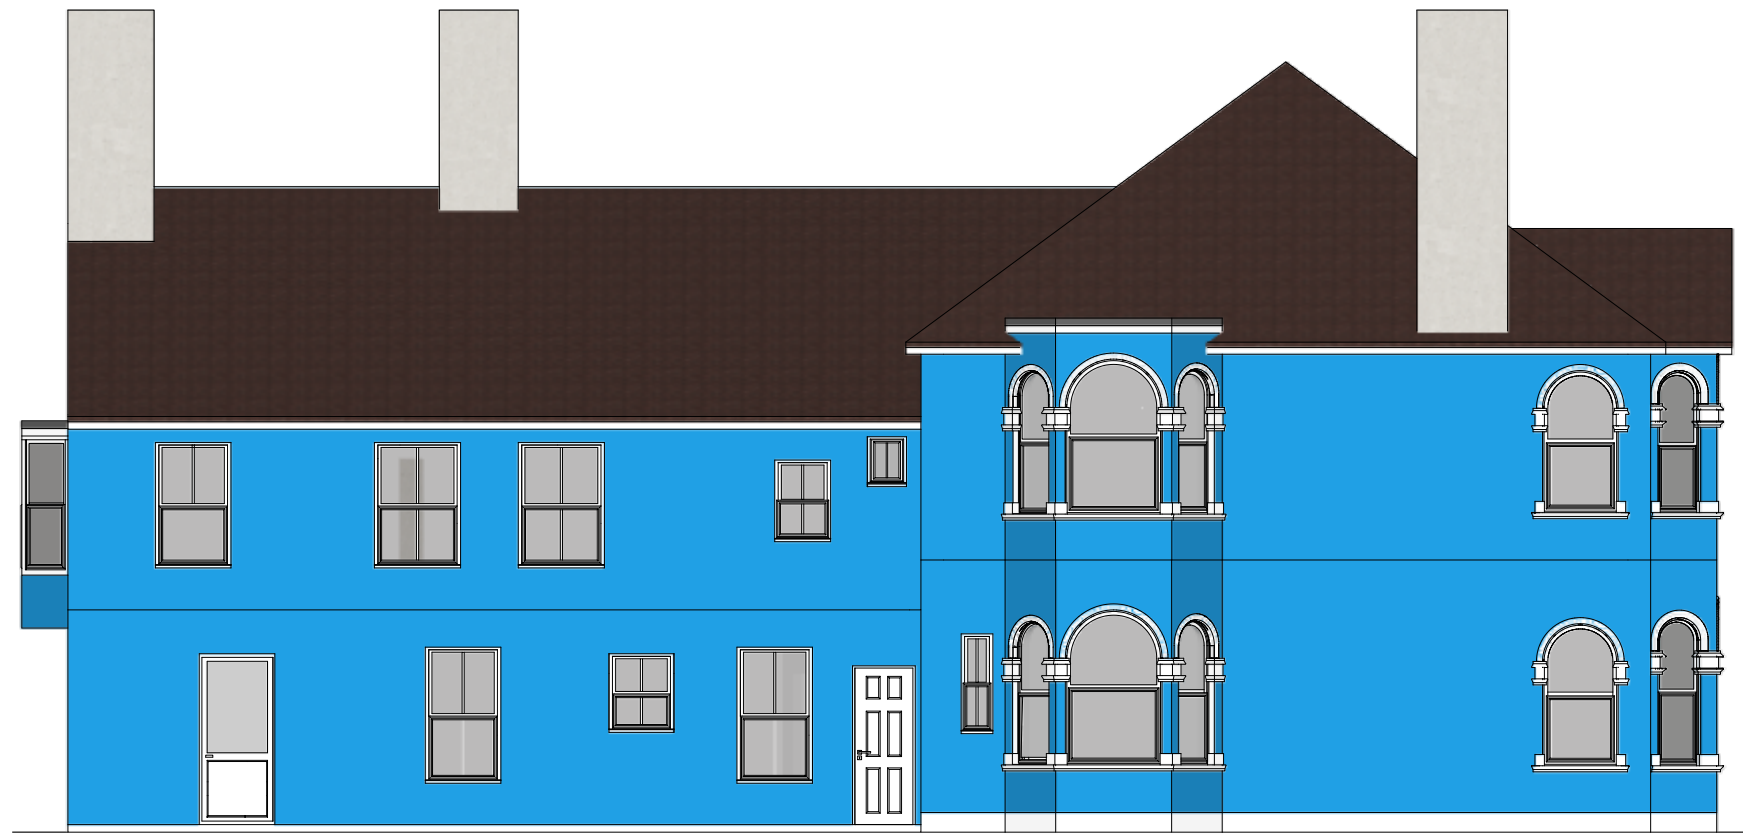

A :: Existing West Elevation
02 scale: 1:100

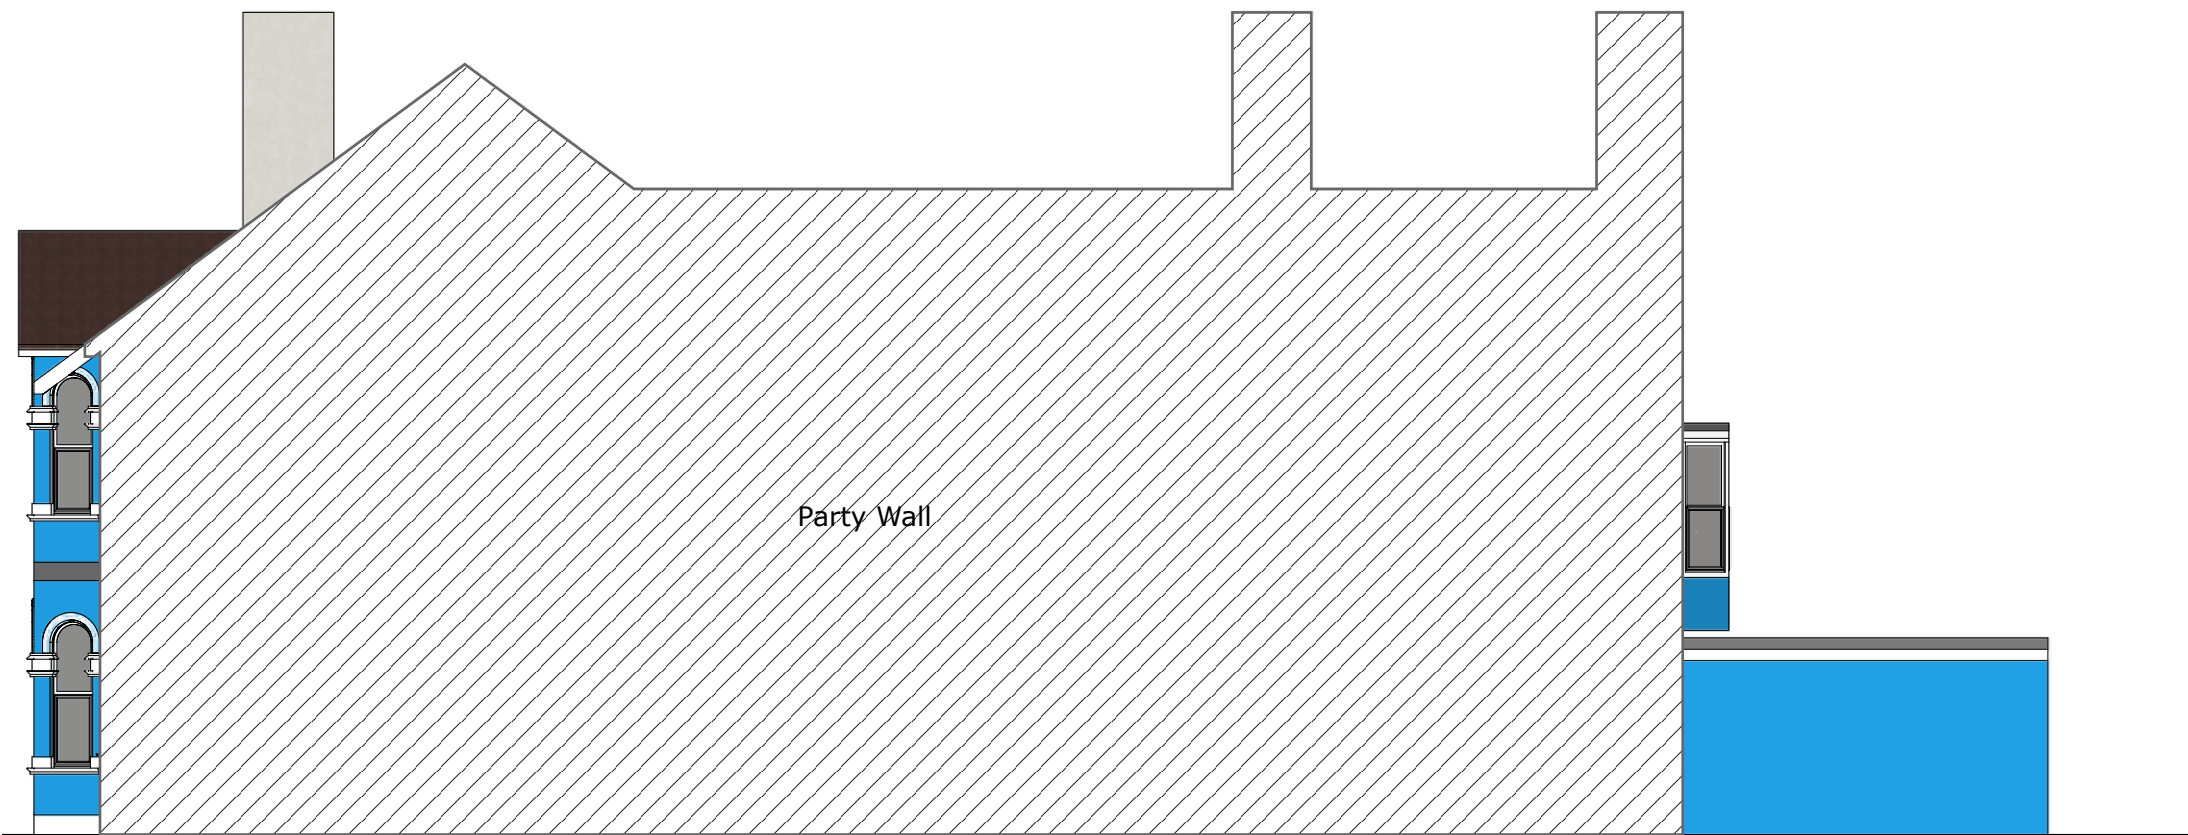

A :: Propopsed East Elevation
02 scale: 1:100

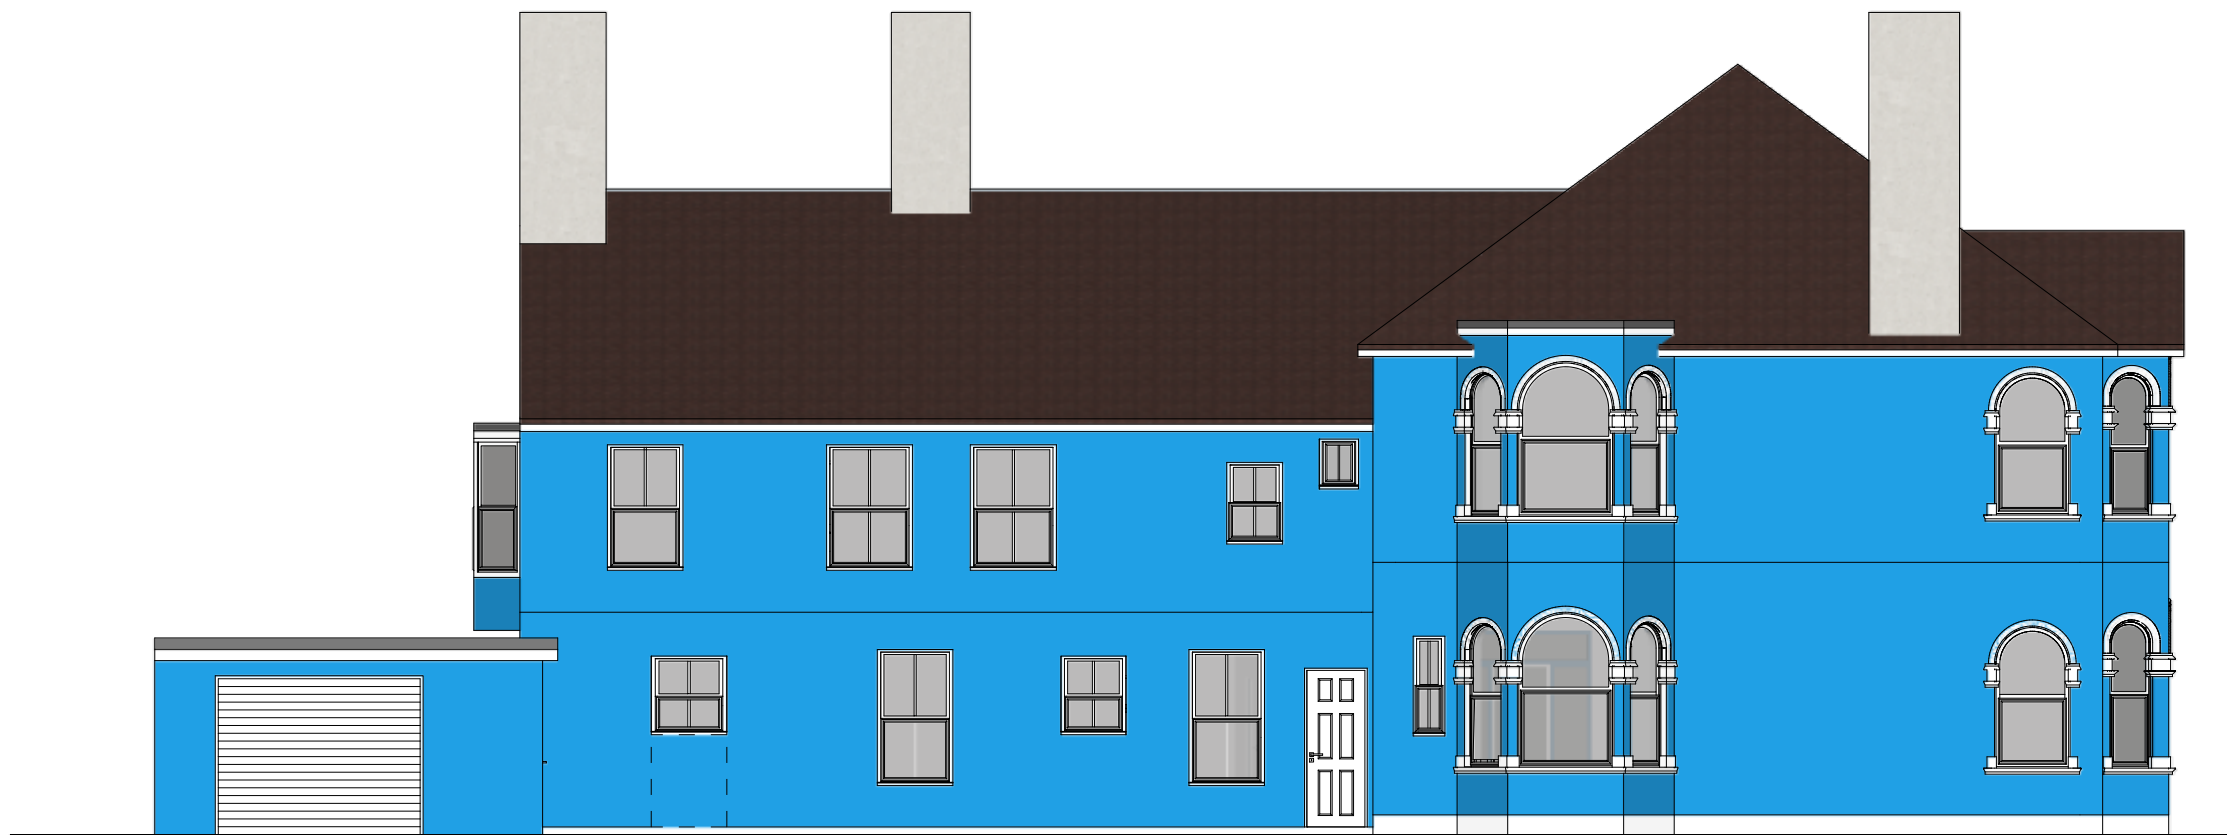

A :: Proposed West Elevation
02 scale: 1:100