


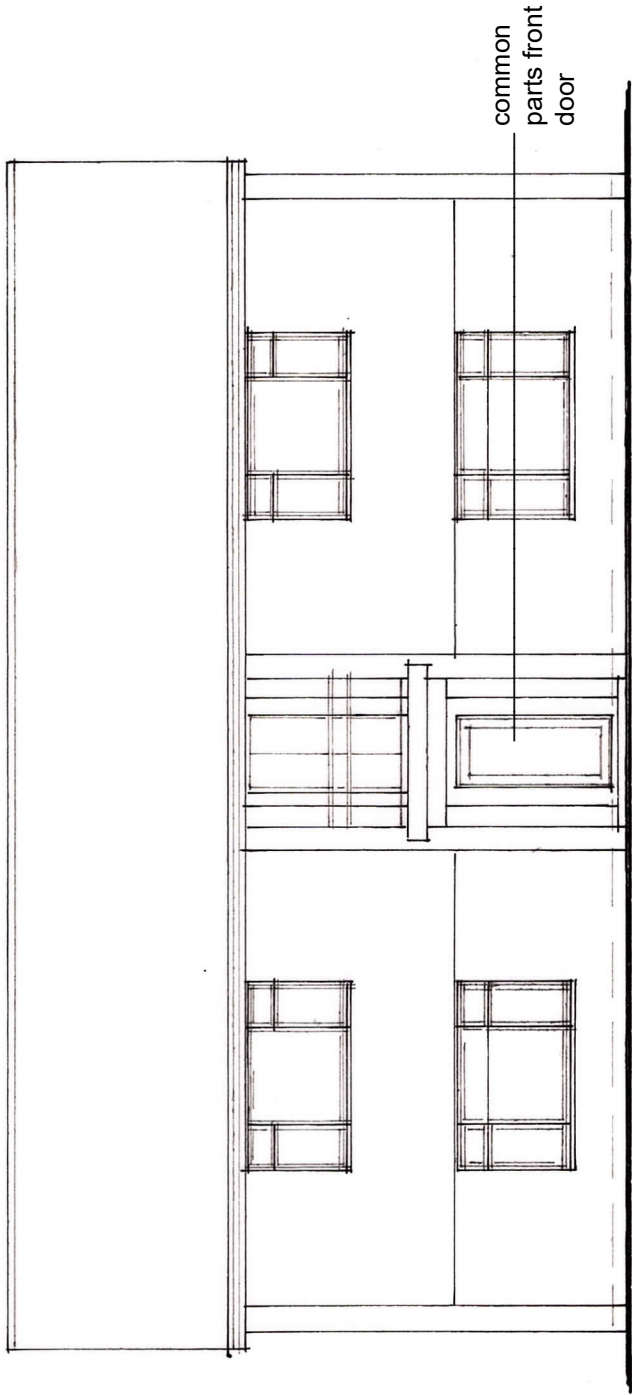

Existing & Proposed East Elevation



Existing & Proposed West Elevation

Sussex Building Surveyors Ltd

01903 529583
adk@sussexbuildingsurveyors.com

Clive Court
Clive Avenue
Goring-by-Sea.
Worthing
BN12 4SQ

Replacement Common Parts Doors Existing & Proposed Elevations

Scale: 1:100
Paper: A3
Date: July 2026
Drg No.: SBS/1053/01

Do not scale except for planning purposes.
All dimensions to be checked on site.