



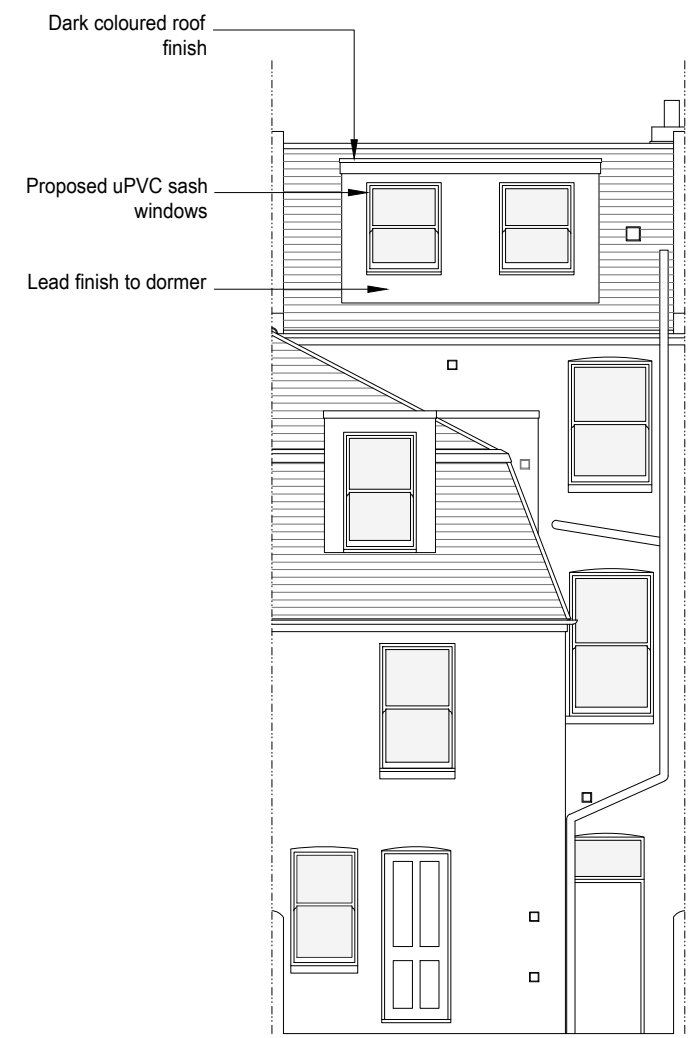


Proposed Rear Elevation (North) 1:100




Proposed Front Elevation (South) 1:100

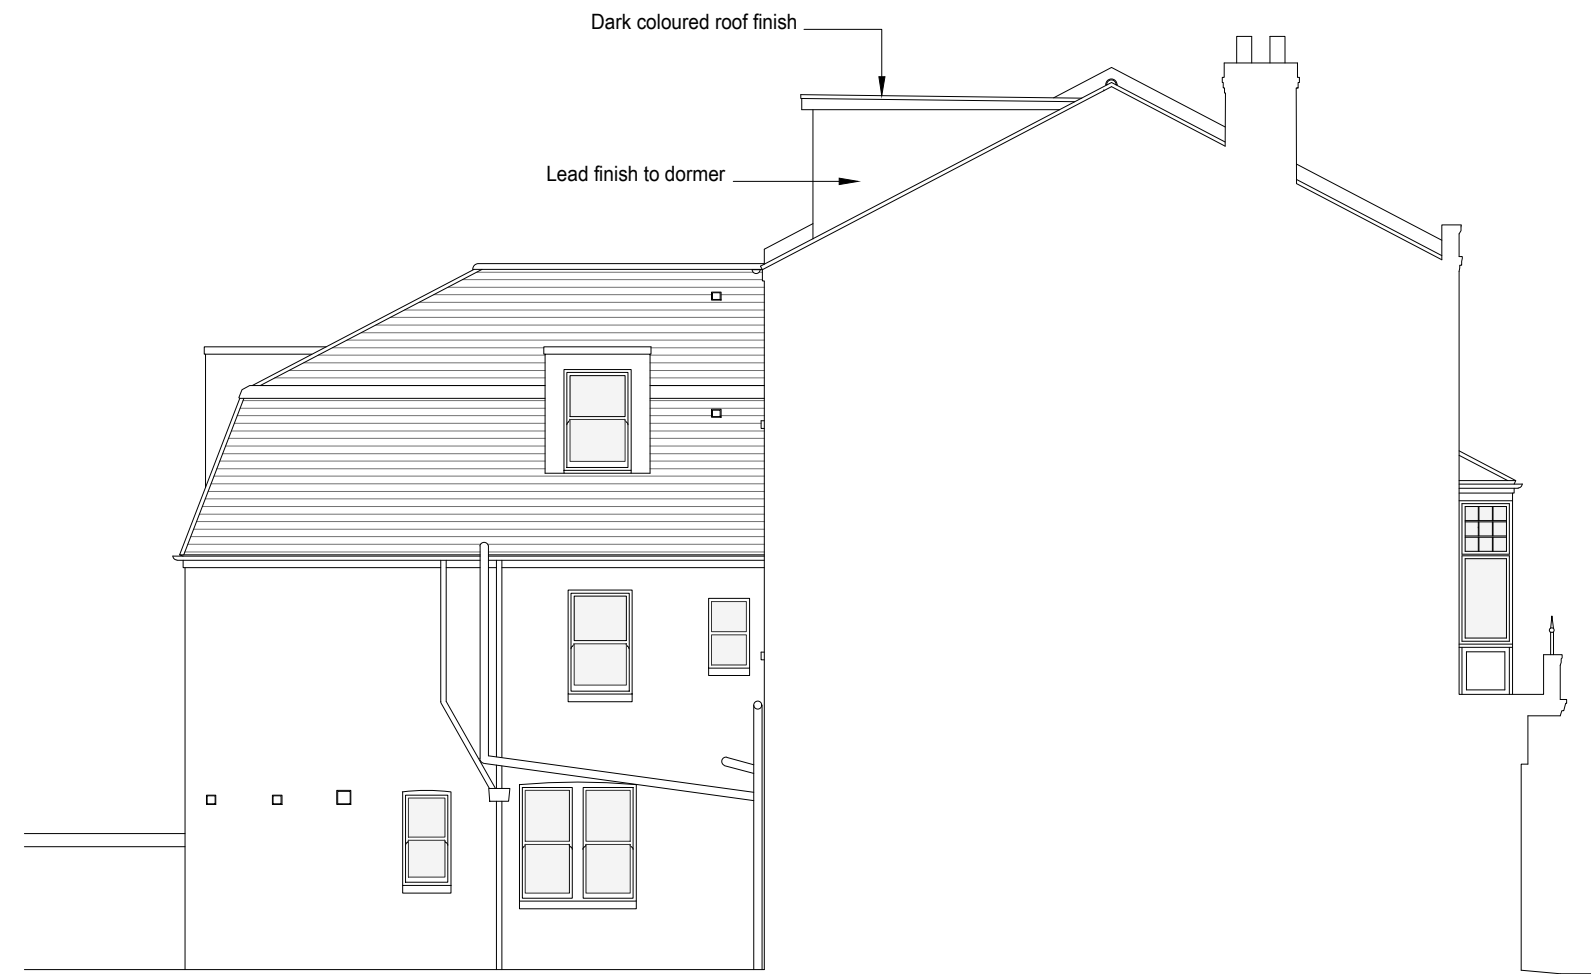

Proposed Side Elevation (West) 1:100

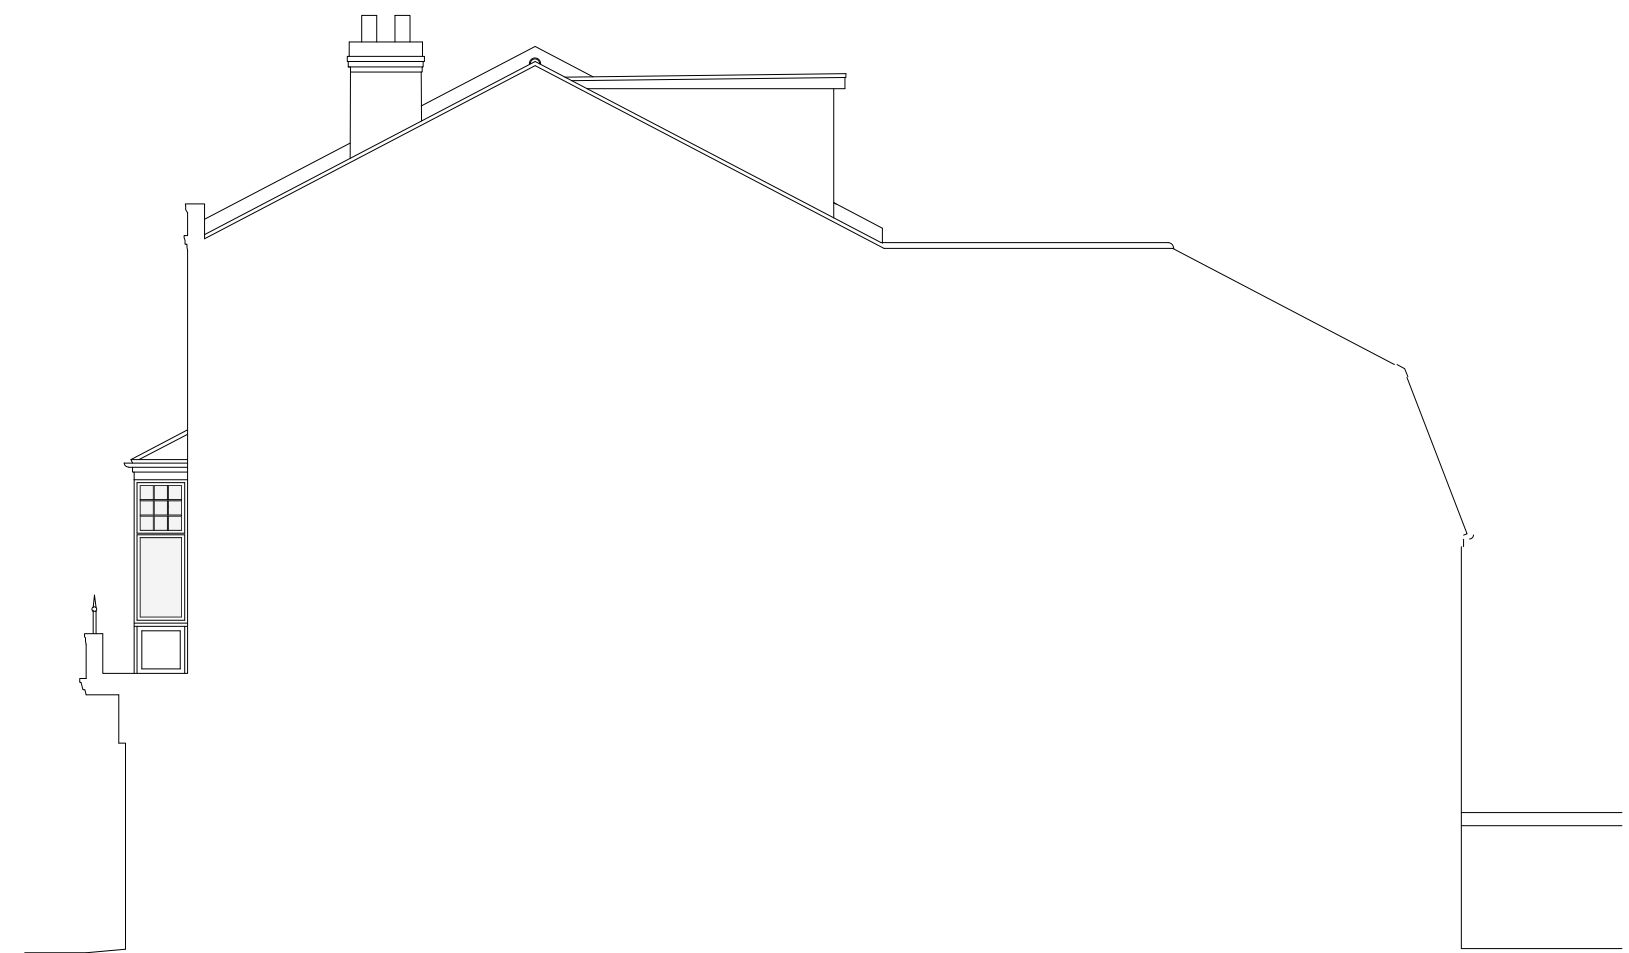


Proposed Side Elevation (East) 1:100

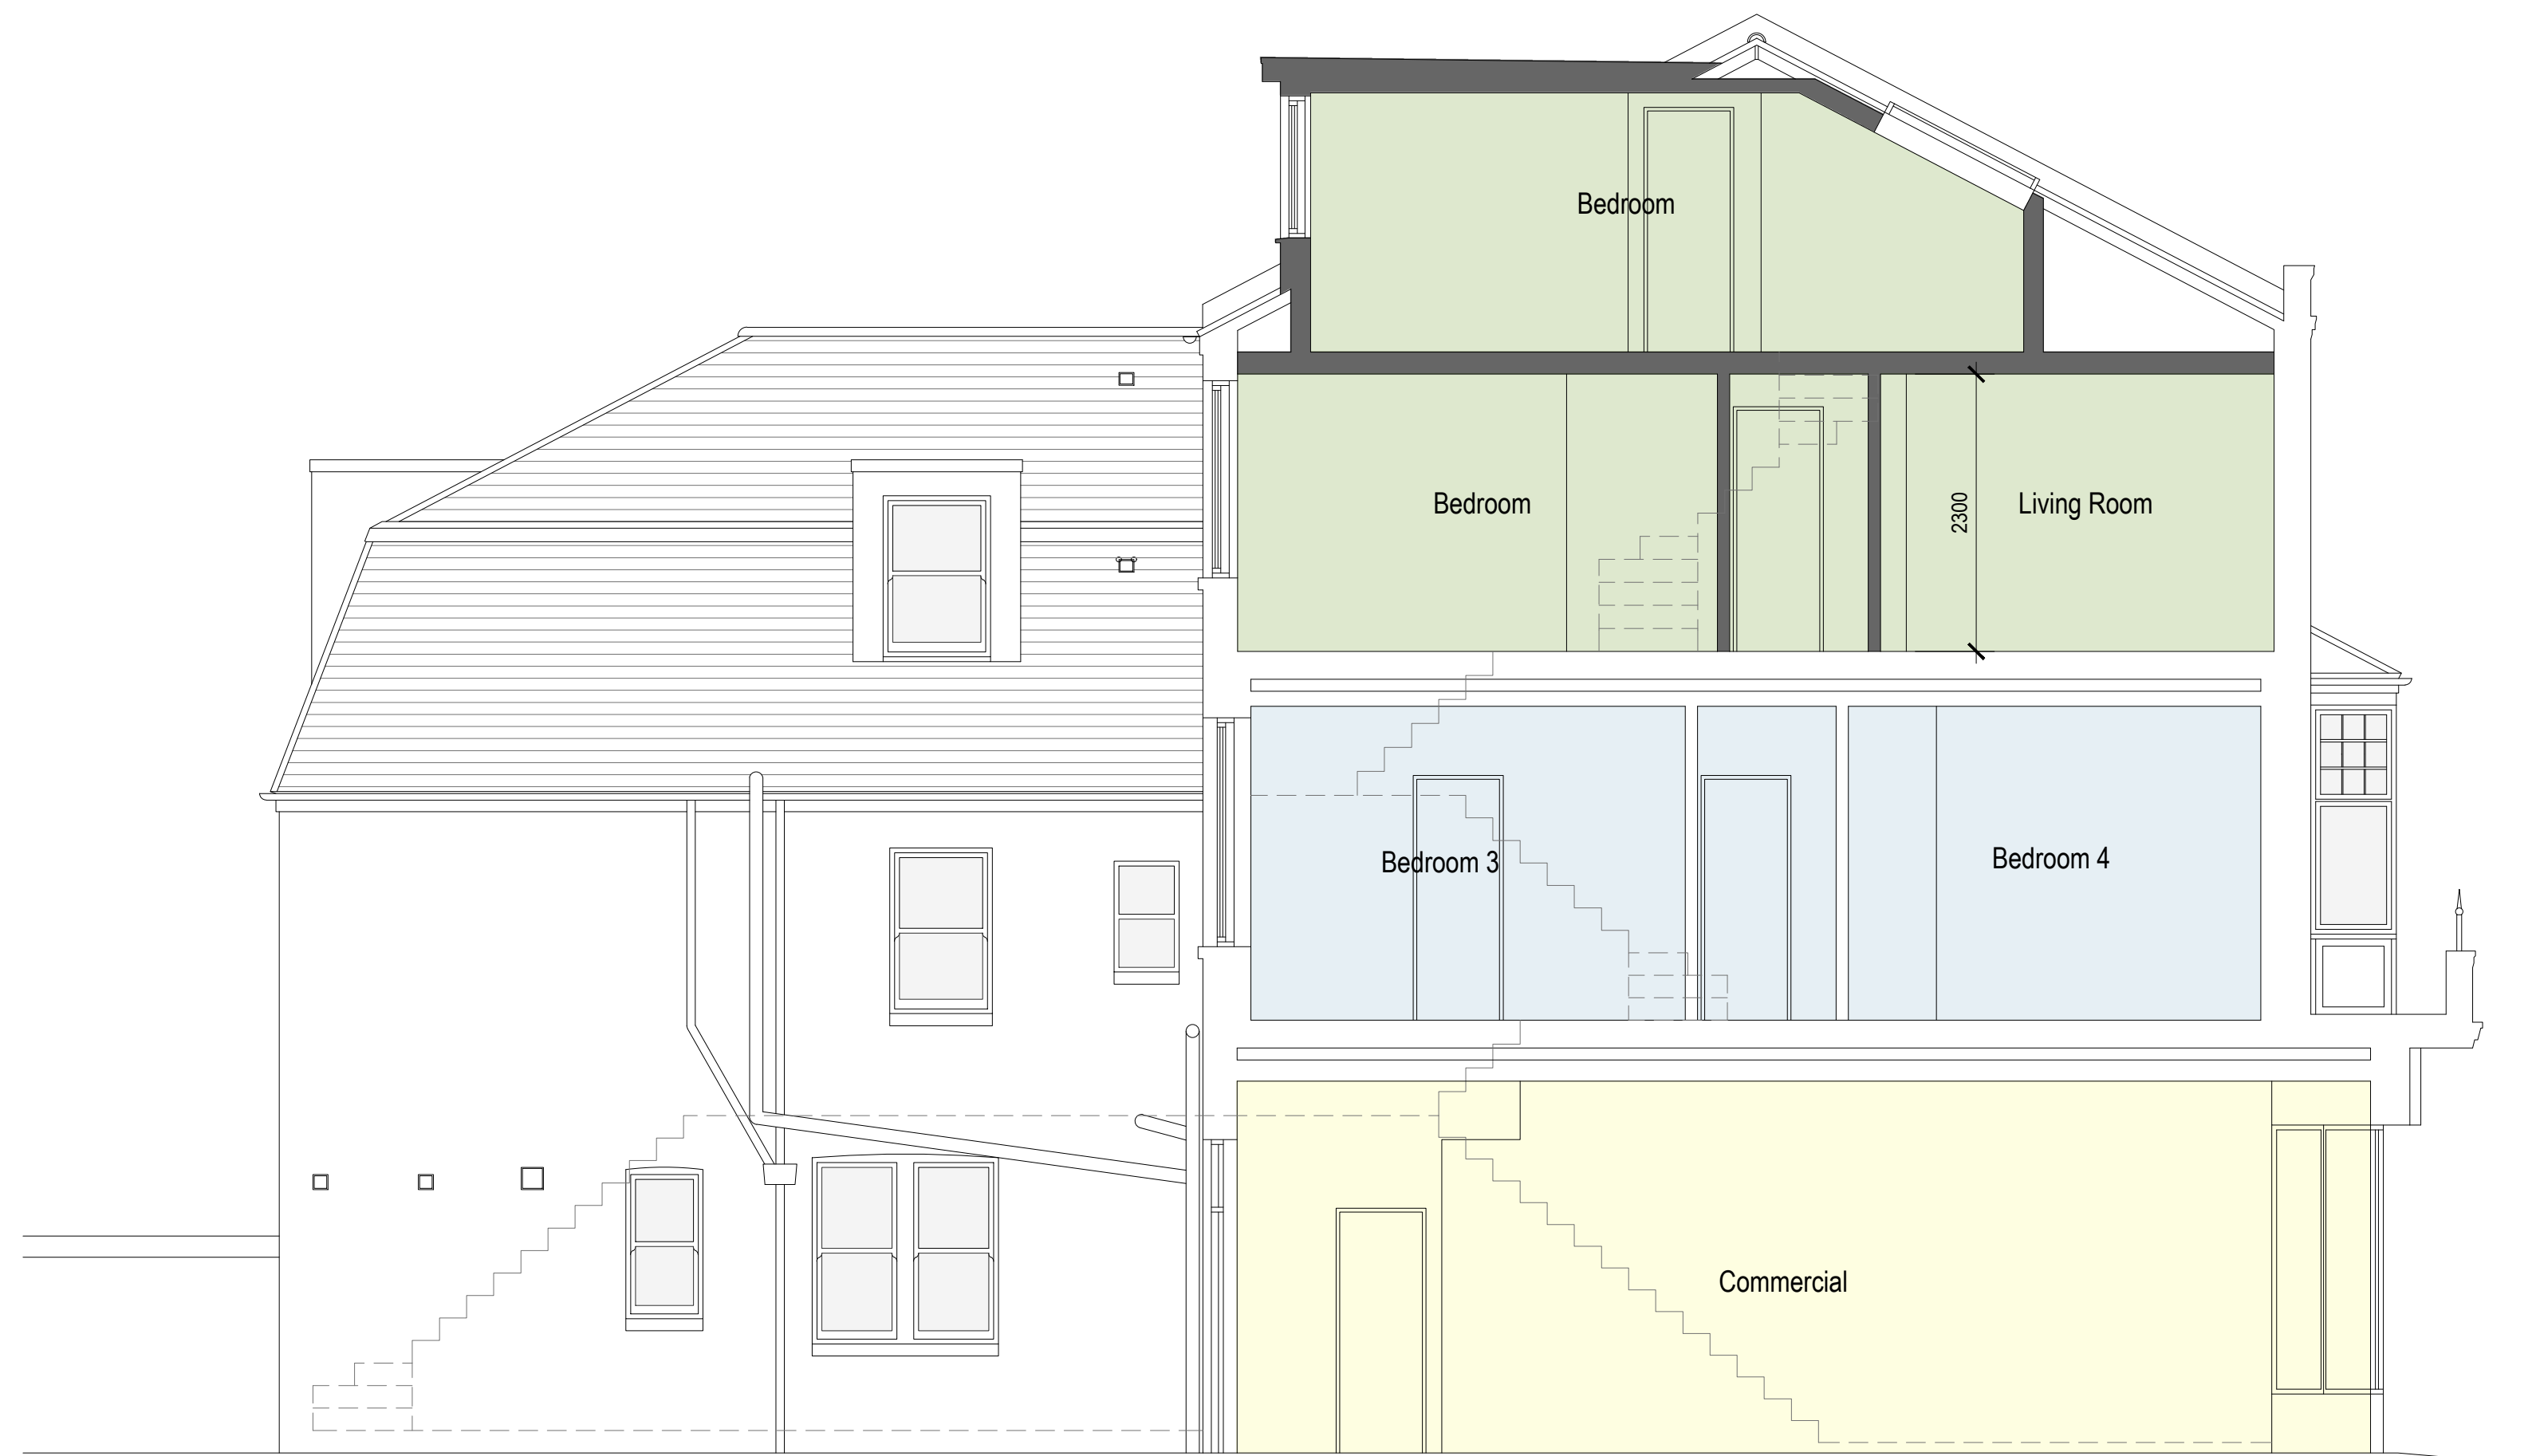

Proposed Sectional Elevation 1:50

- Commercial - 35.2m²
- HMO Unit - 4 Bedroom (5 Person)
- Flat - 2 Bedroom
- Residential Common Access Hallway

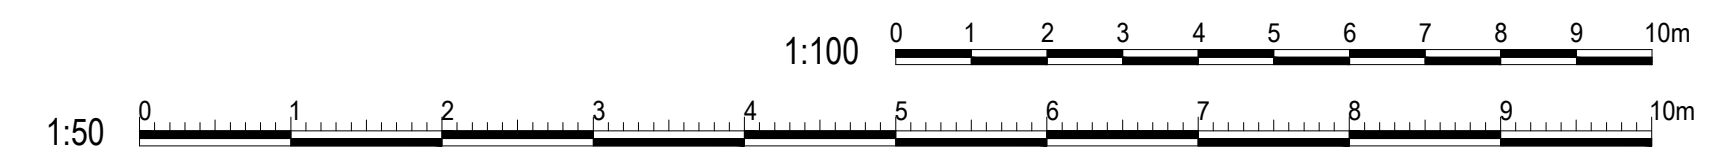

amendments	
client	KTLX Ltd
project	39 Brighton Road Worthing BN11 3EF
project ref.	3094
drawing title	Proposed elevations and sectional elevation
drawn by	AW
date	July 26
scale	1:50/100@ A1
	www.bpmnet.co.uk info@bpmnet.co.uk
Check all dimensions on site before all work is commenced	
All goods materials workmanship to conform with current building regs BSS and CDF's	