




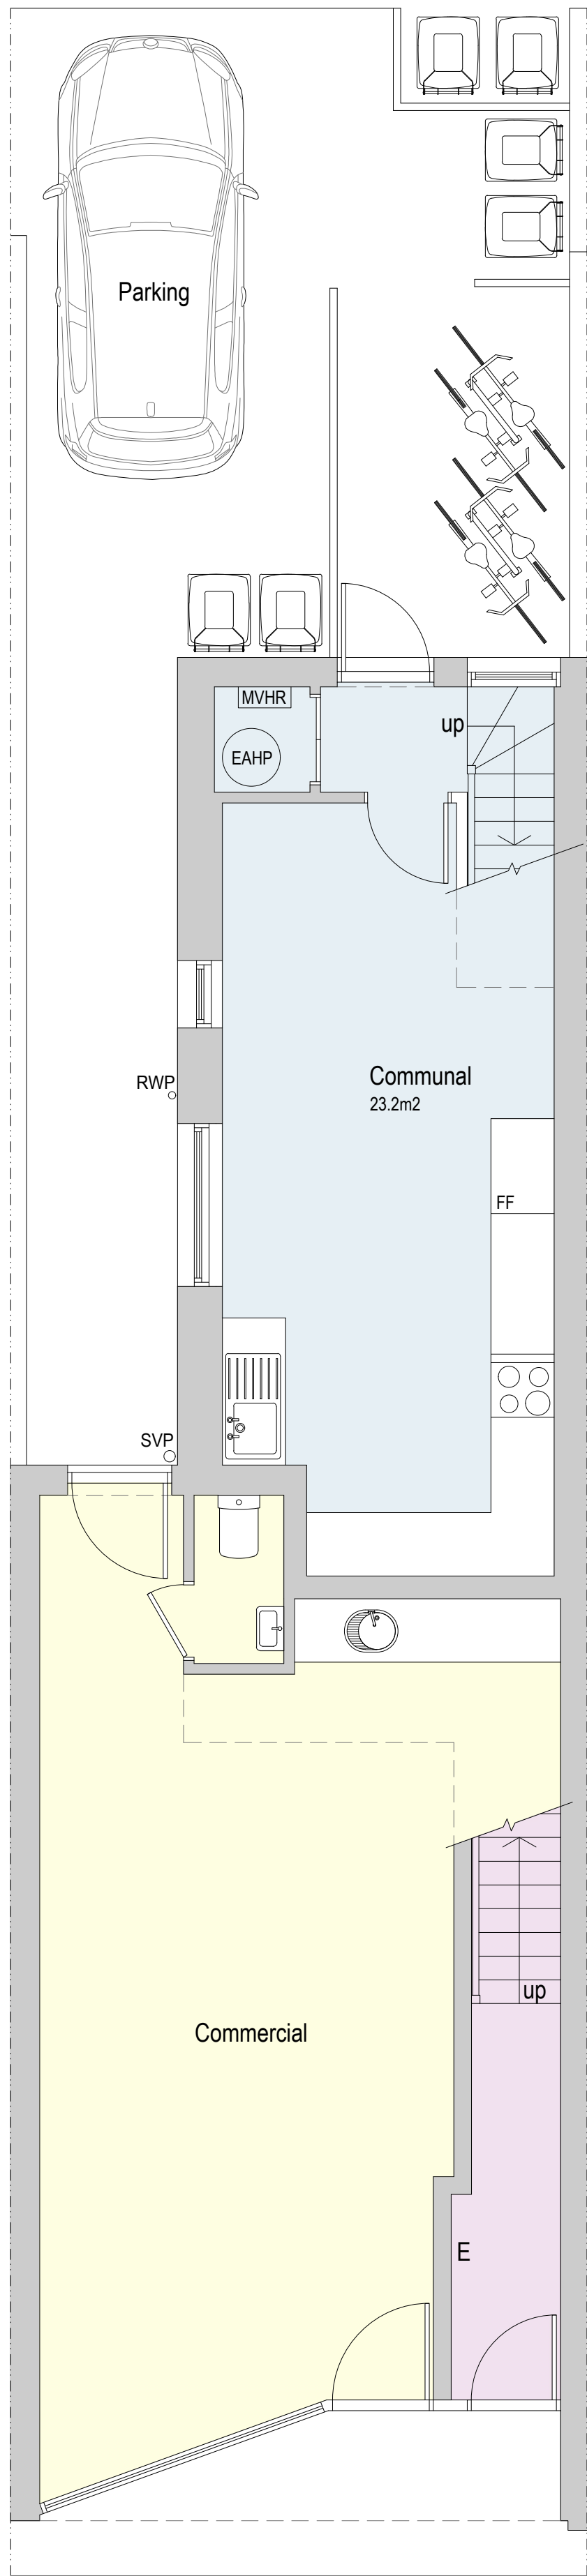


As Approved Ground Floor Plan 1:50

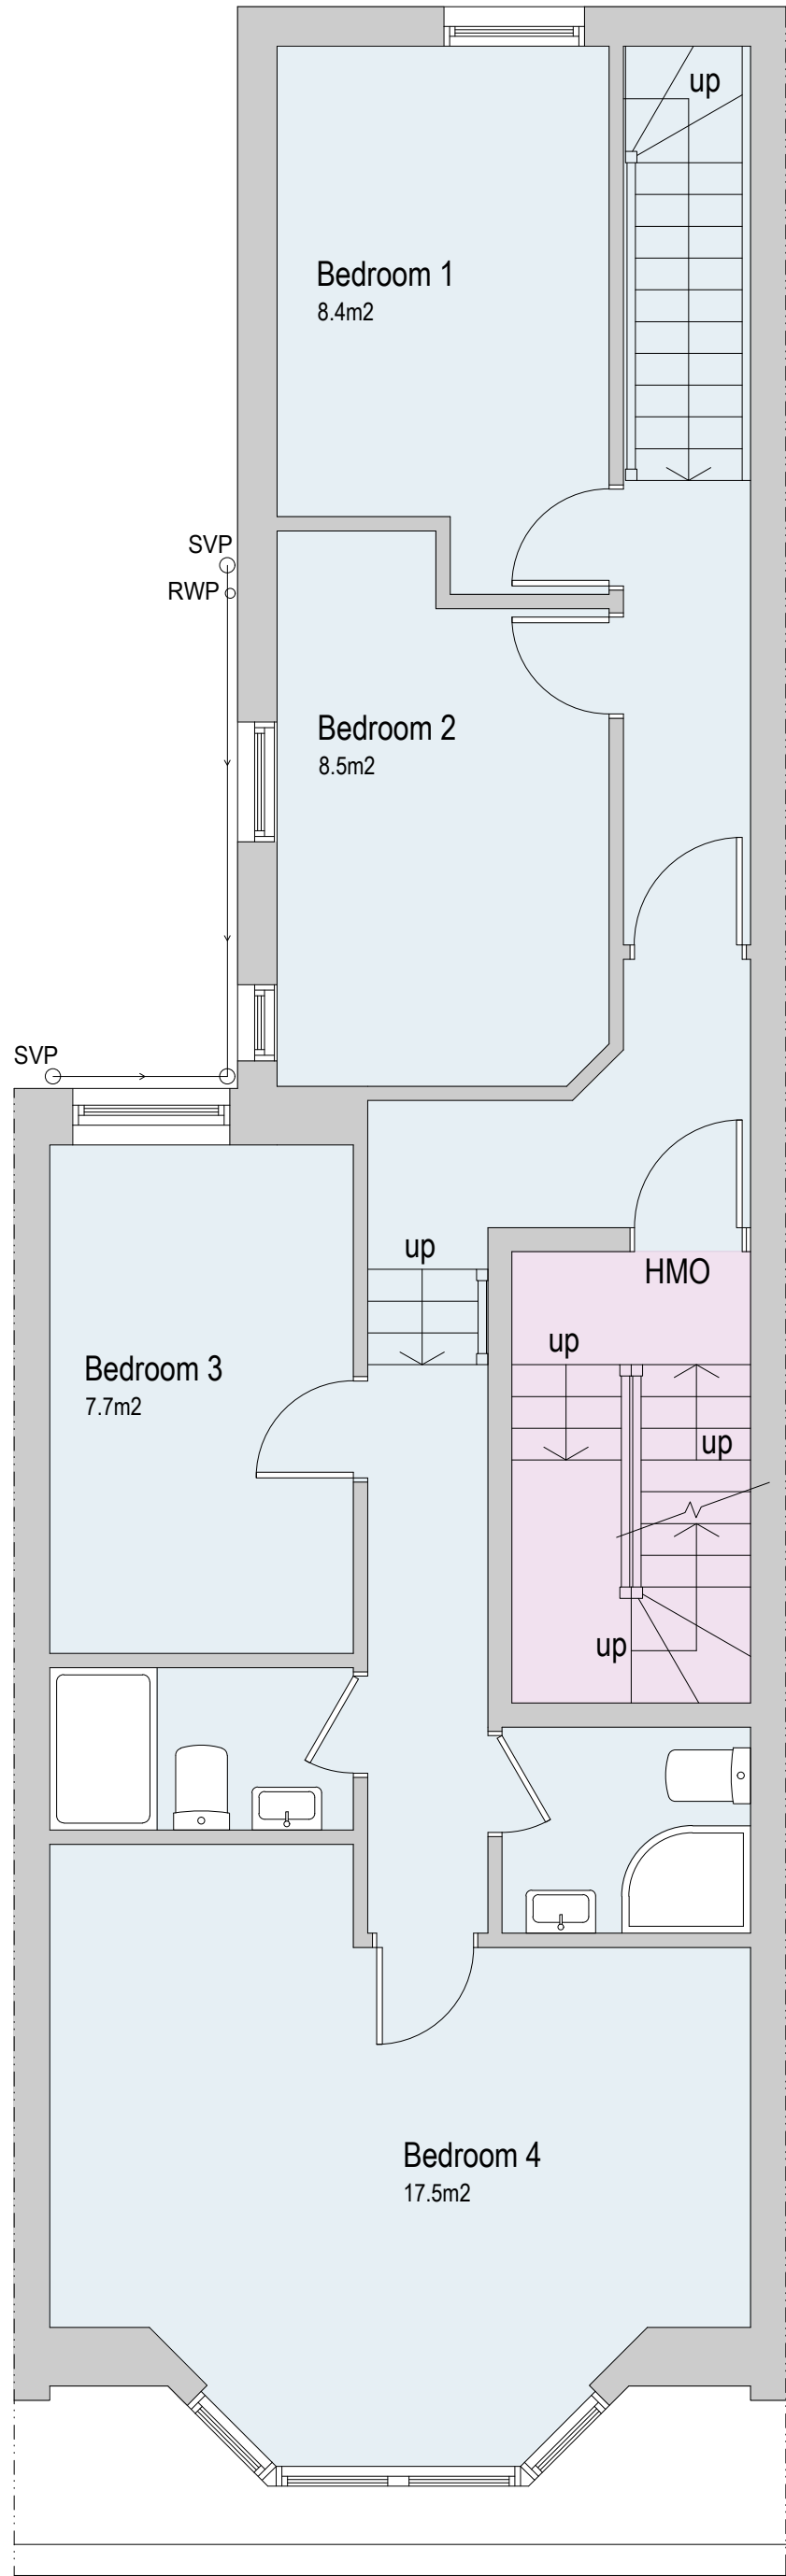


As Approved First Floor Plan 1:50

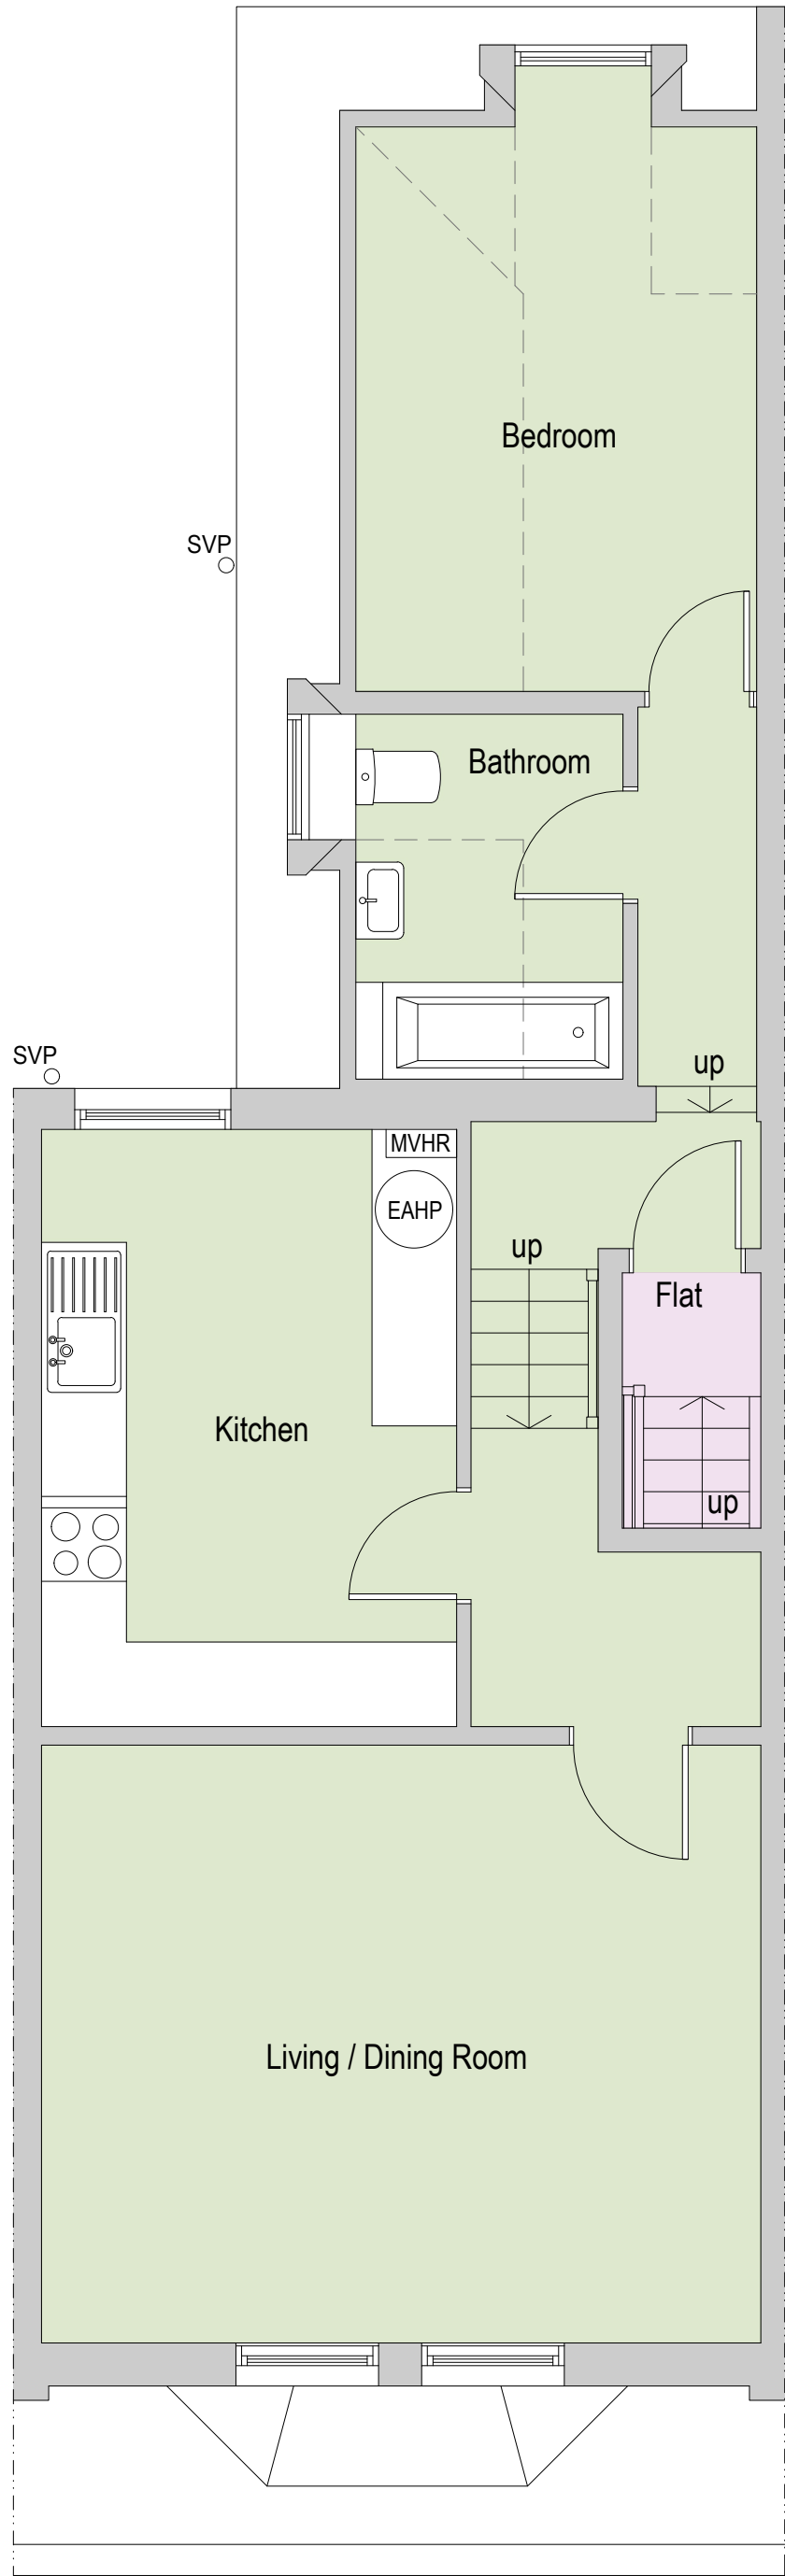

As Approved Second Floor Plan 1:50

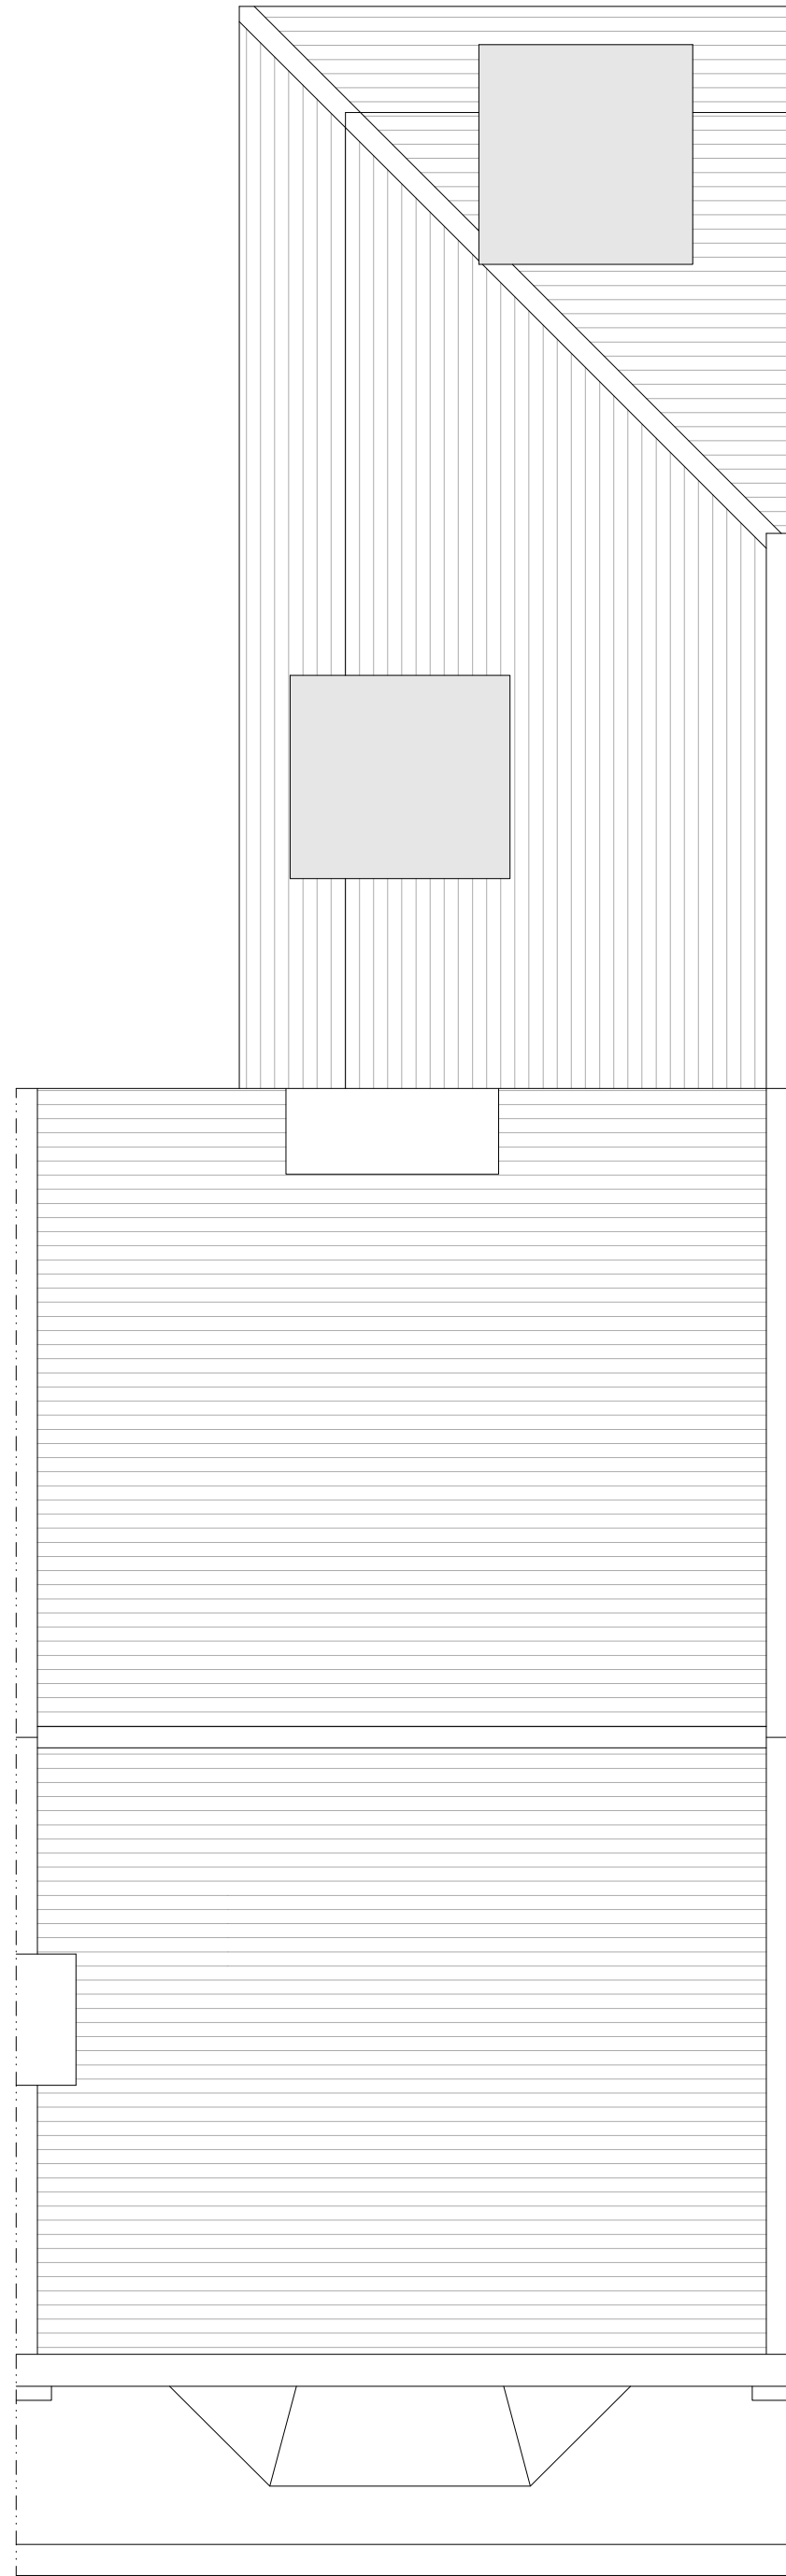

As Approved Roof Plan 1:50

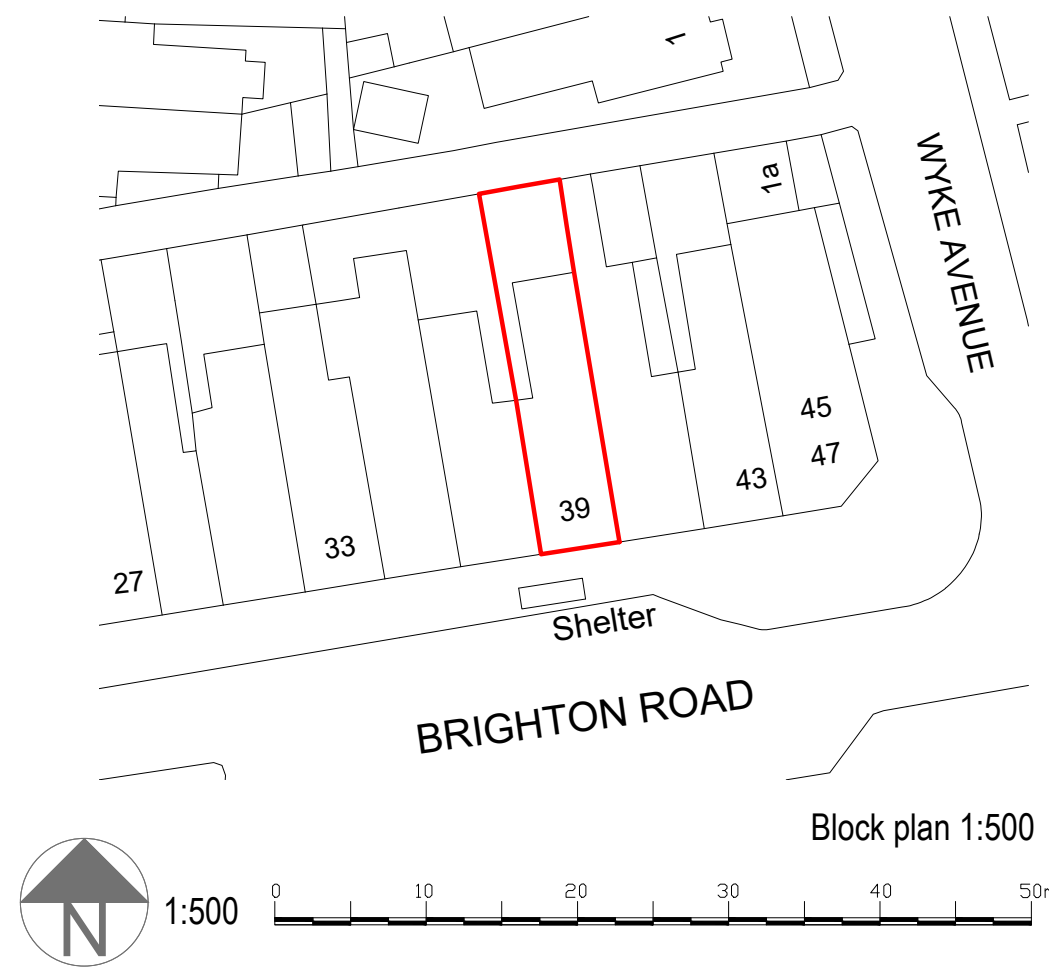

amendments	
client	KTLX Ltd
project	39 Brighton Road Worthing BN11 3EF
project ref.	3094
drawing title	As approved plans
drawn by	AW
date	July 26
scale	1:50@ A1
www.bpmnet.co.uk	info@bpmnet.co.uk
Check all dimensions on site before all work is commenced	All goods materials workmanship to conform with current building regs BSS and COP's

