




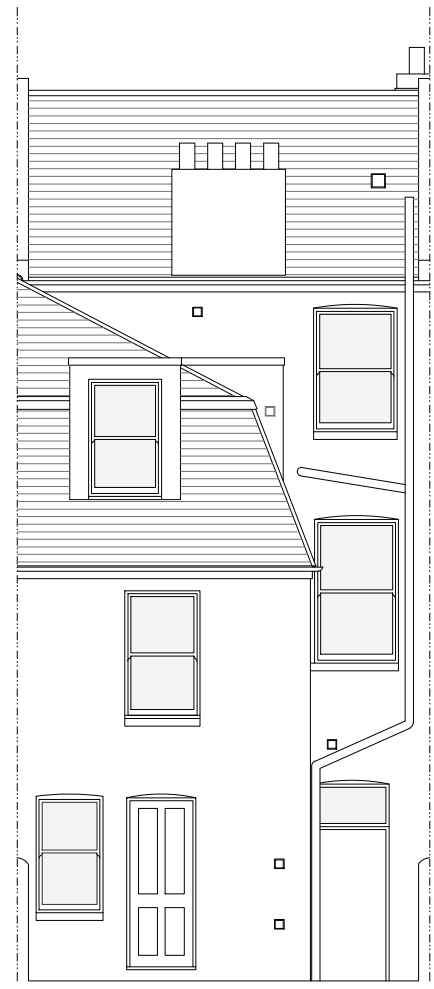


As Approved Rear Elevation (North) 1:100

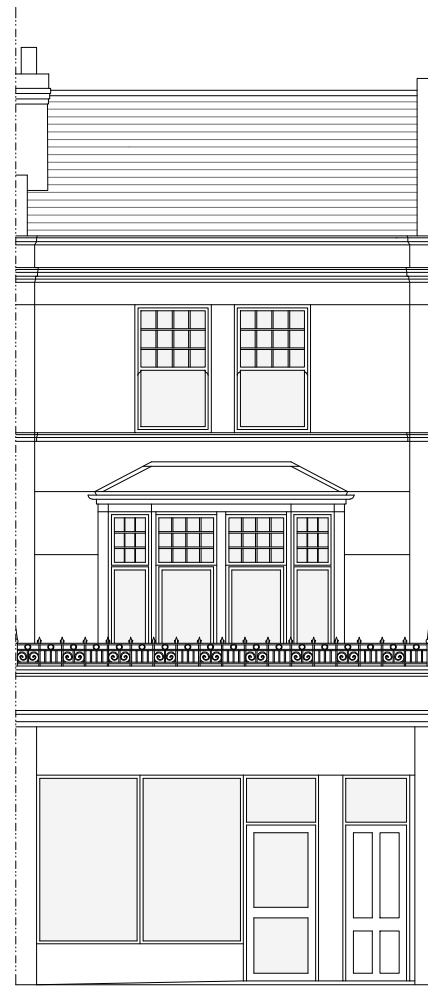


As Approved Front Elevation (South) 1:100

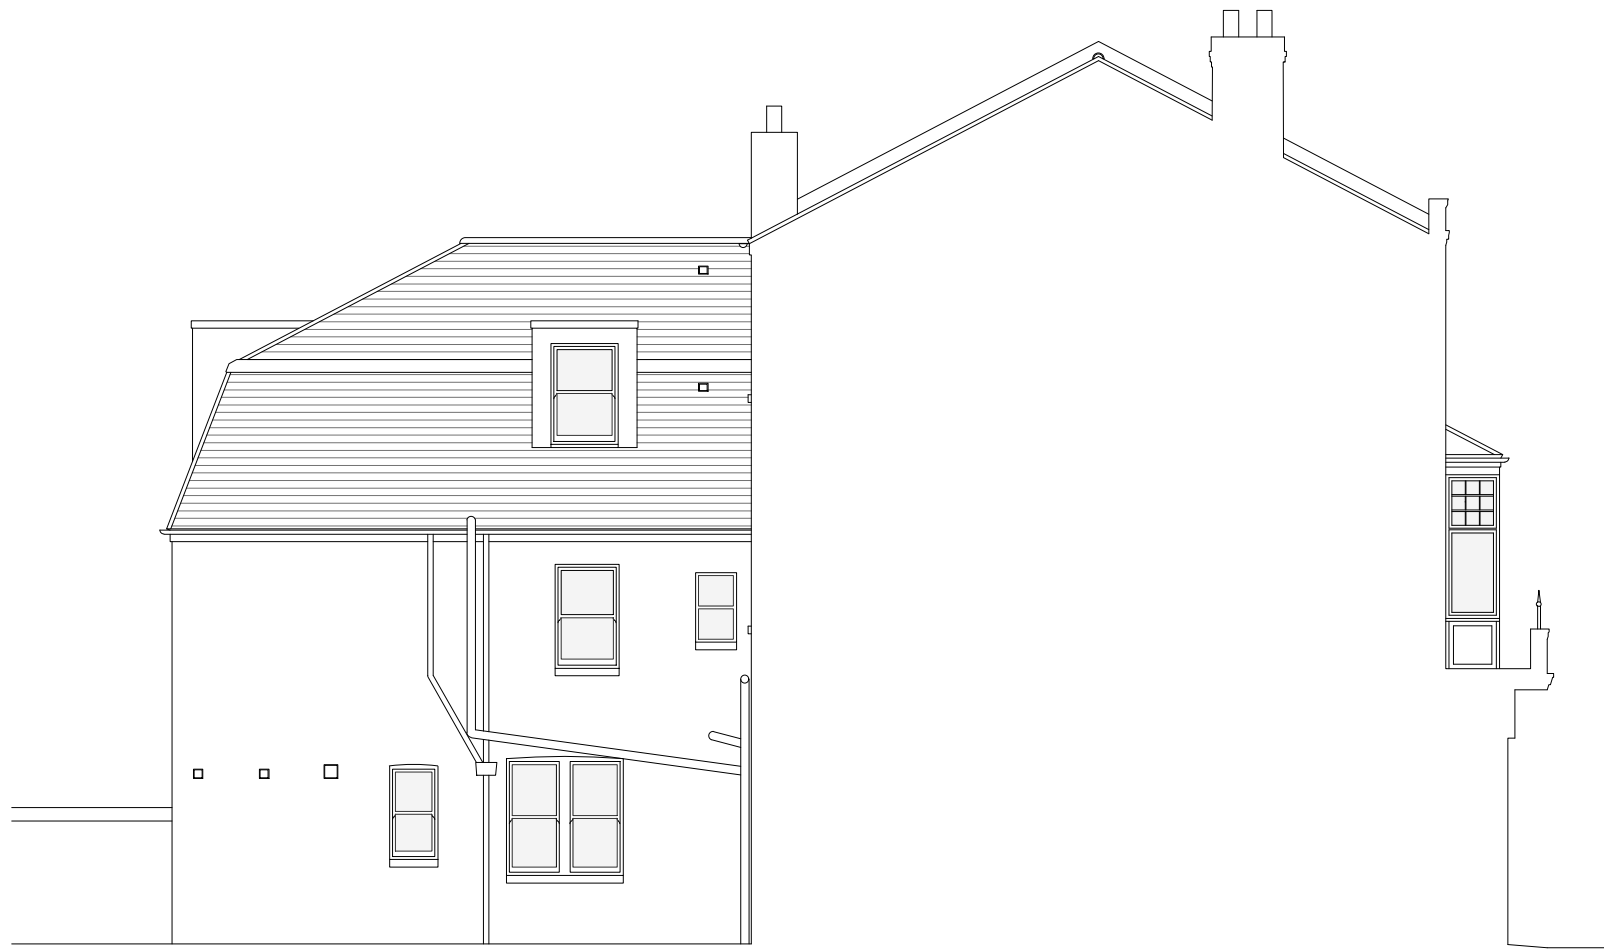

As Approved Side Elevation (West) 1:100

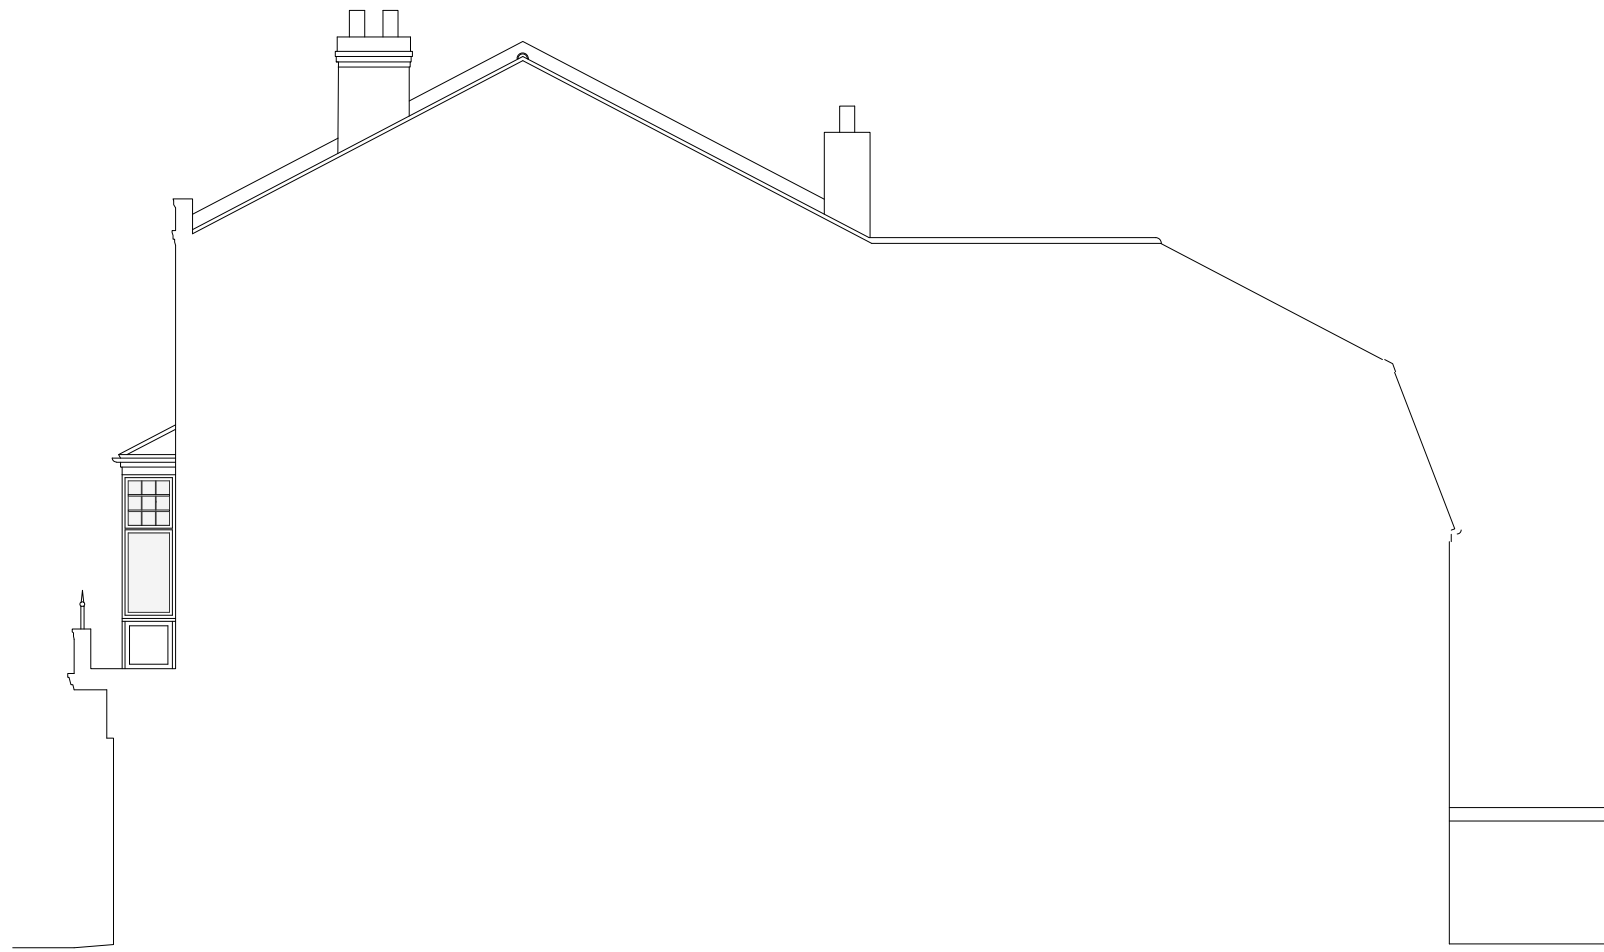


As Approved Side Elevation (East) 1:100

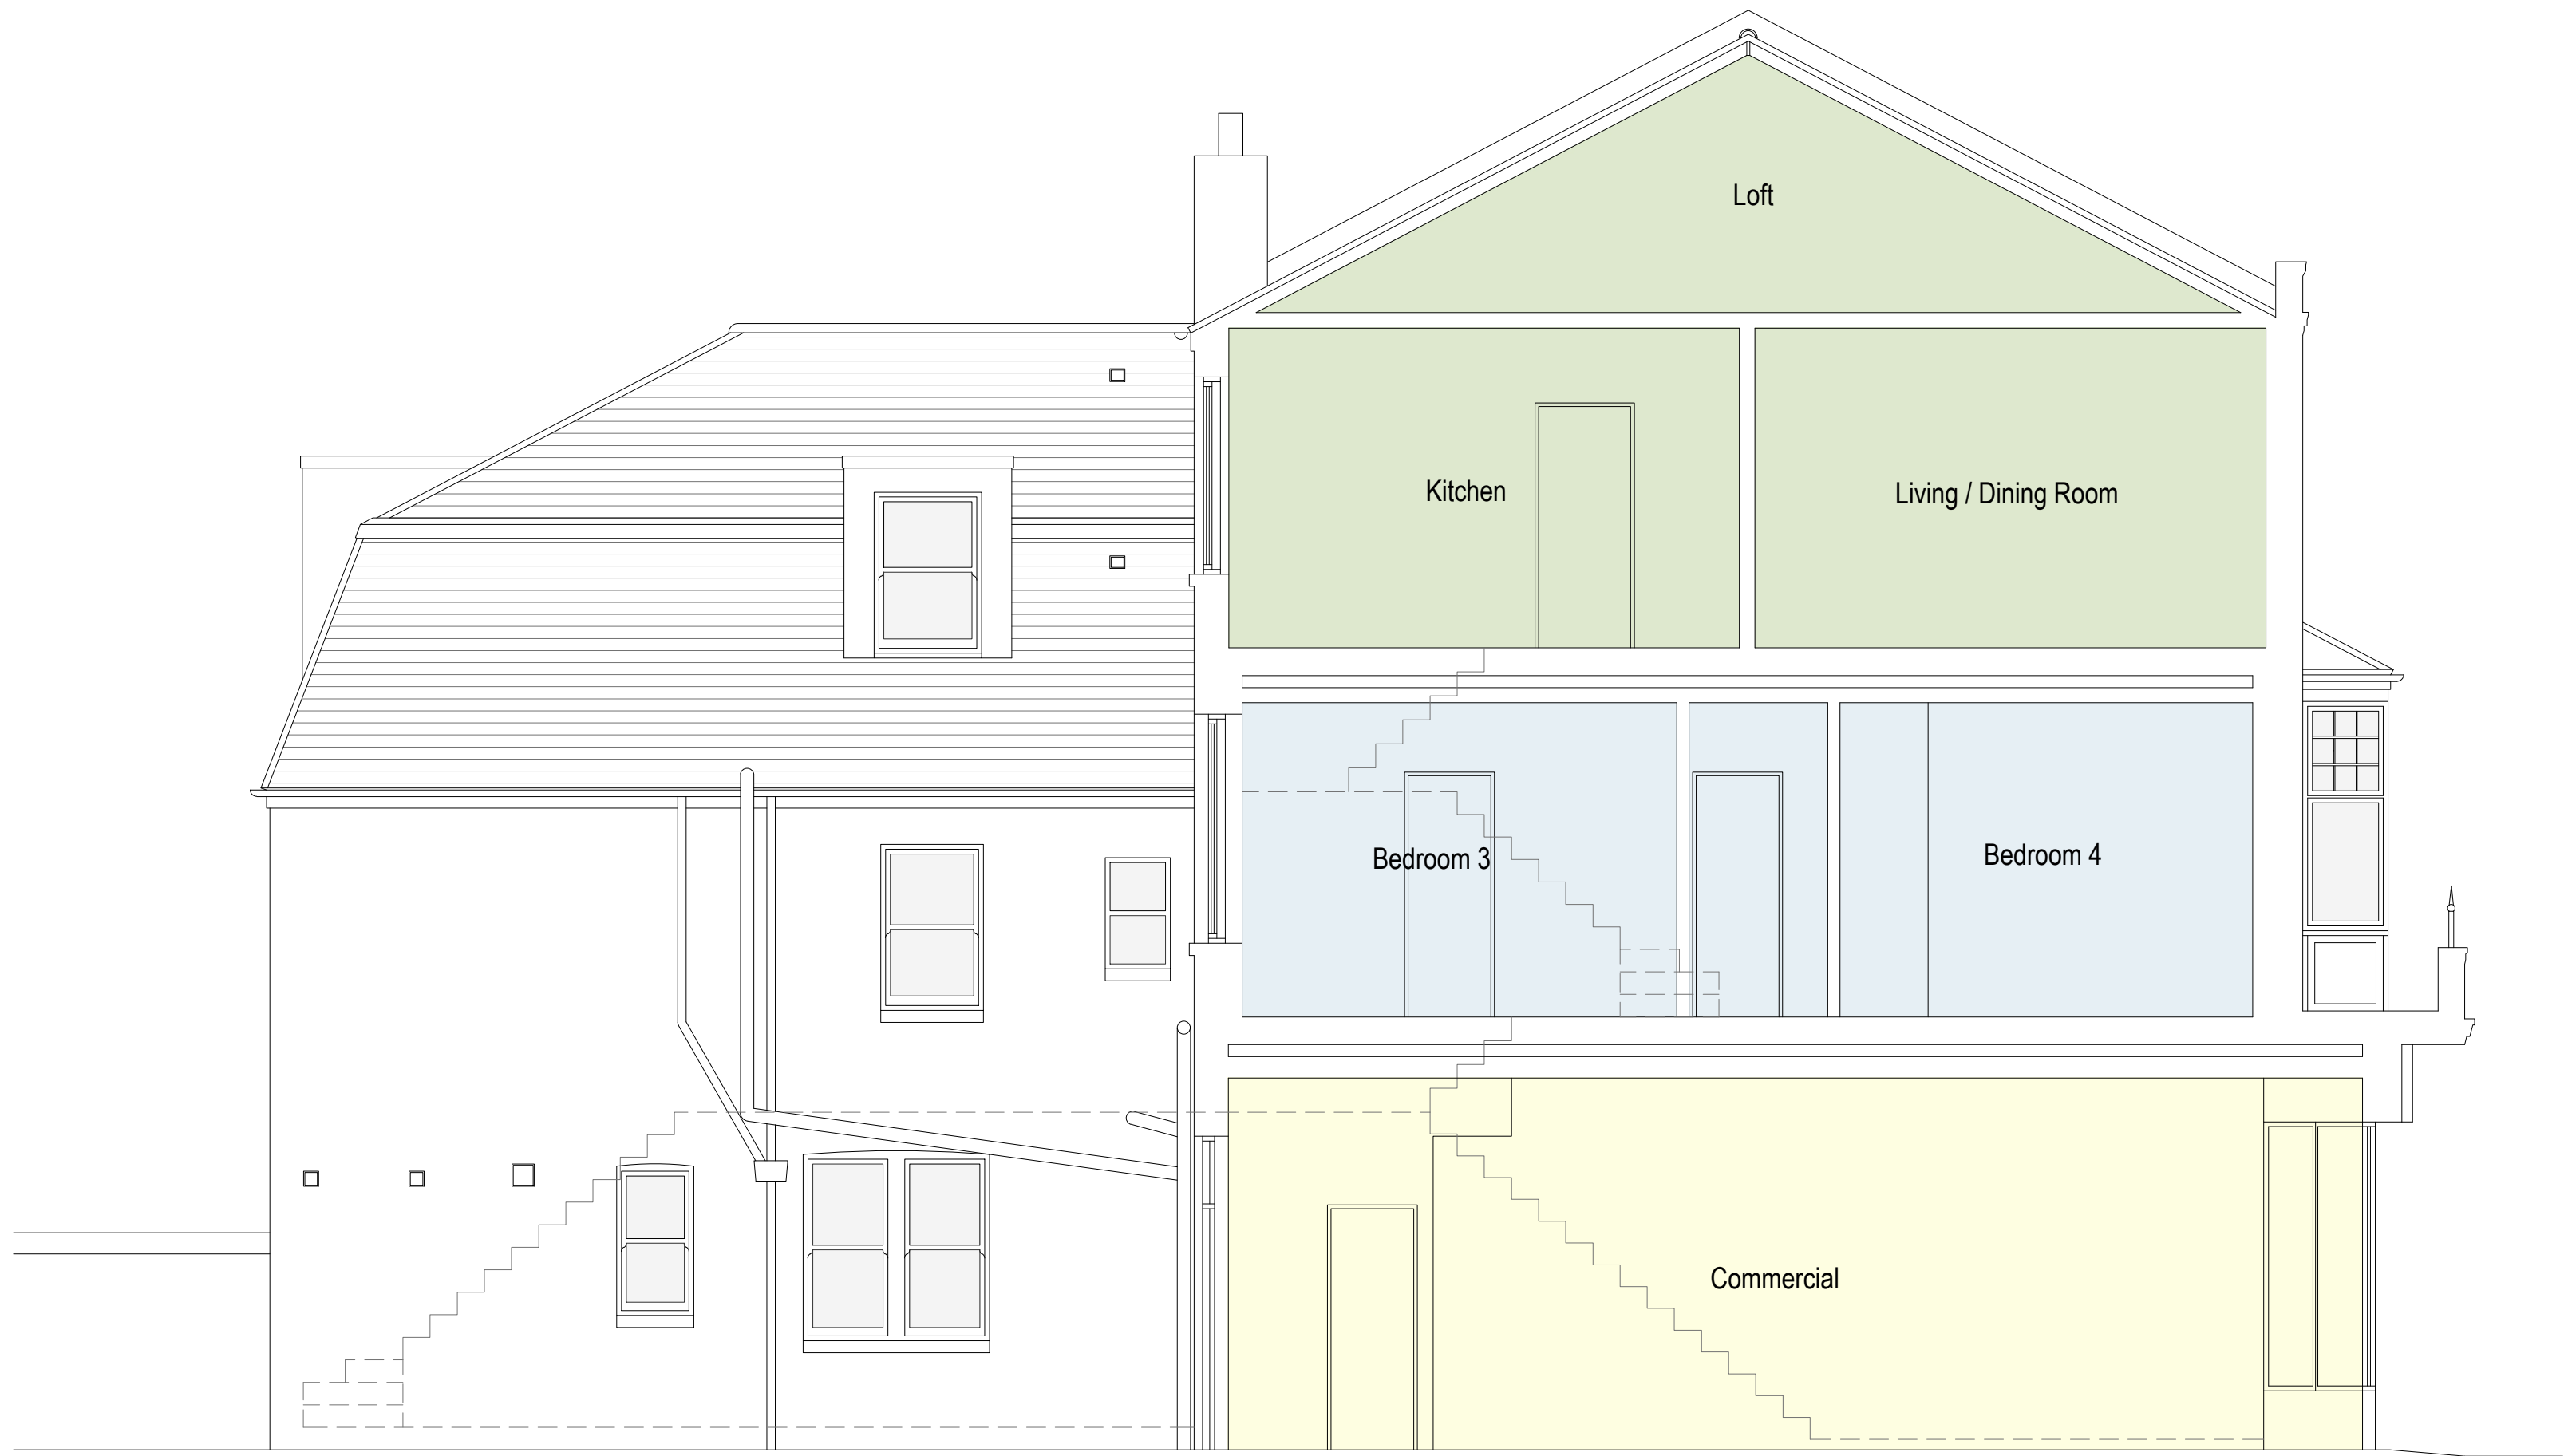

As Approved Sectional Elevation 1:50

- Commercial - 35.2m²
- HMO Unit - 4 Bedroom (5 Person)
- Flat - 1 Bedroom
- Residential Common Access Hallway

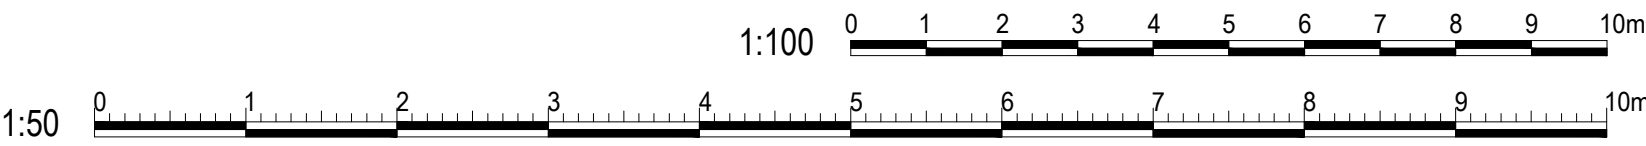

amendments	
bpm Architectural Services Ltd.	
client	KTLX Ltd
project	39 Brighton Road Worthing BN11 3EF
project ref.	3094 Drawing No. 06
drawing title	As approved elevations and sectional elevation
drawn by	AW
date	July 26 scale 1:50/100@ A1
www.bpmnet.co.uk info@bpmnet.co.uk	
Check all dimensions on site before all work is commenced All goods materials workmanship to conform with current building regs BSS and COP's	