




APPLICATION FOR RETROSPECTIVE CONSENT TO
CONVERT EXISTING GARAGE TO BUILDING ANCILIARY
TO THE MAIN DWELLING.

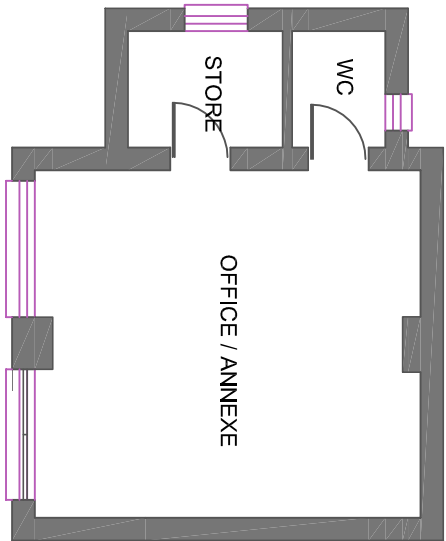


GROUND FLOOR PLAN

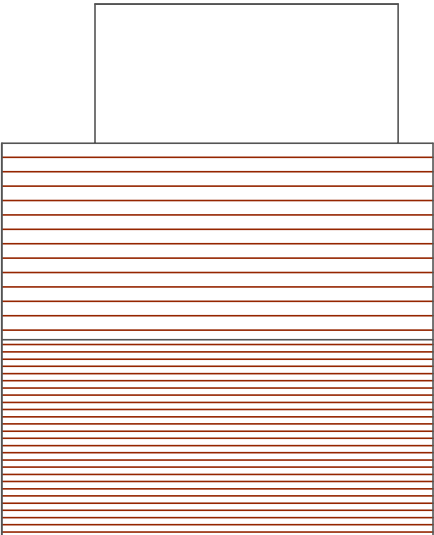


ROOF PLAN

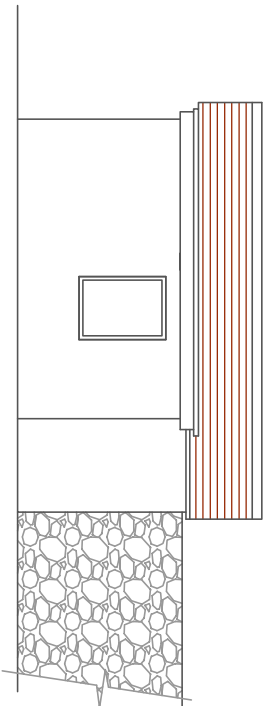


SIDE ELEVATION (EAST)

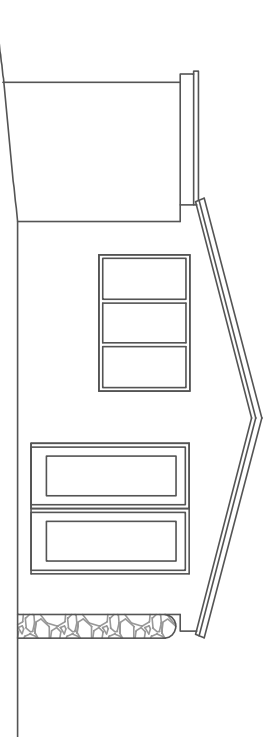


FRONT ELEVATION (SOUTH)

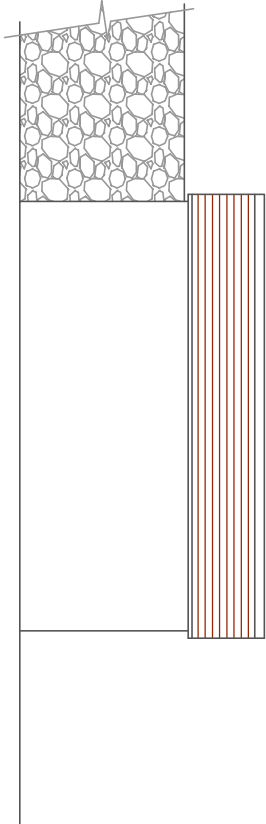

SIDE ELEVATION (WEST)

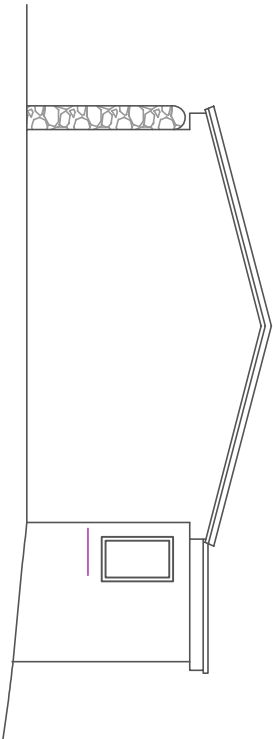

REAR ELEVATION (NORTH)

 

Client Name		RACHAEL SWANN	
Address		7A SOUTHDOWN ROAD, SOUTHWICK WEST SUSSEX BN24 4FT	
Drawing Title PROPOSED GARAGE ADAPTATION			
Drawing Number RS-10		Stage PLANNING	
Scale 1:100		Date 16.10.25	
Paper A3		Rev A	