


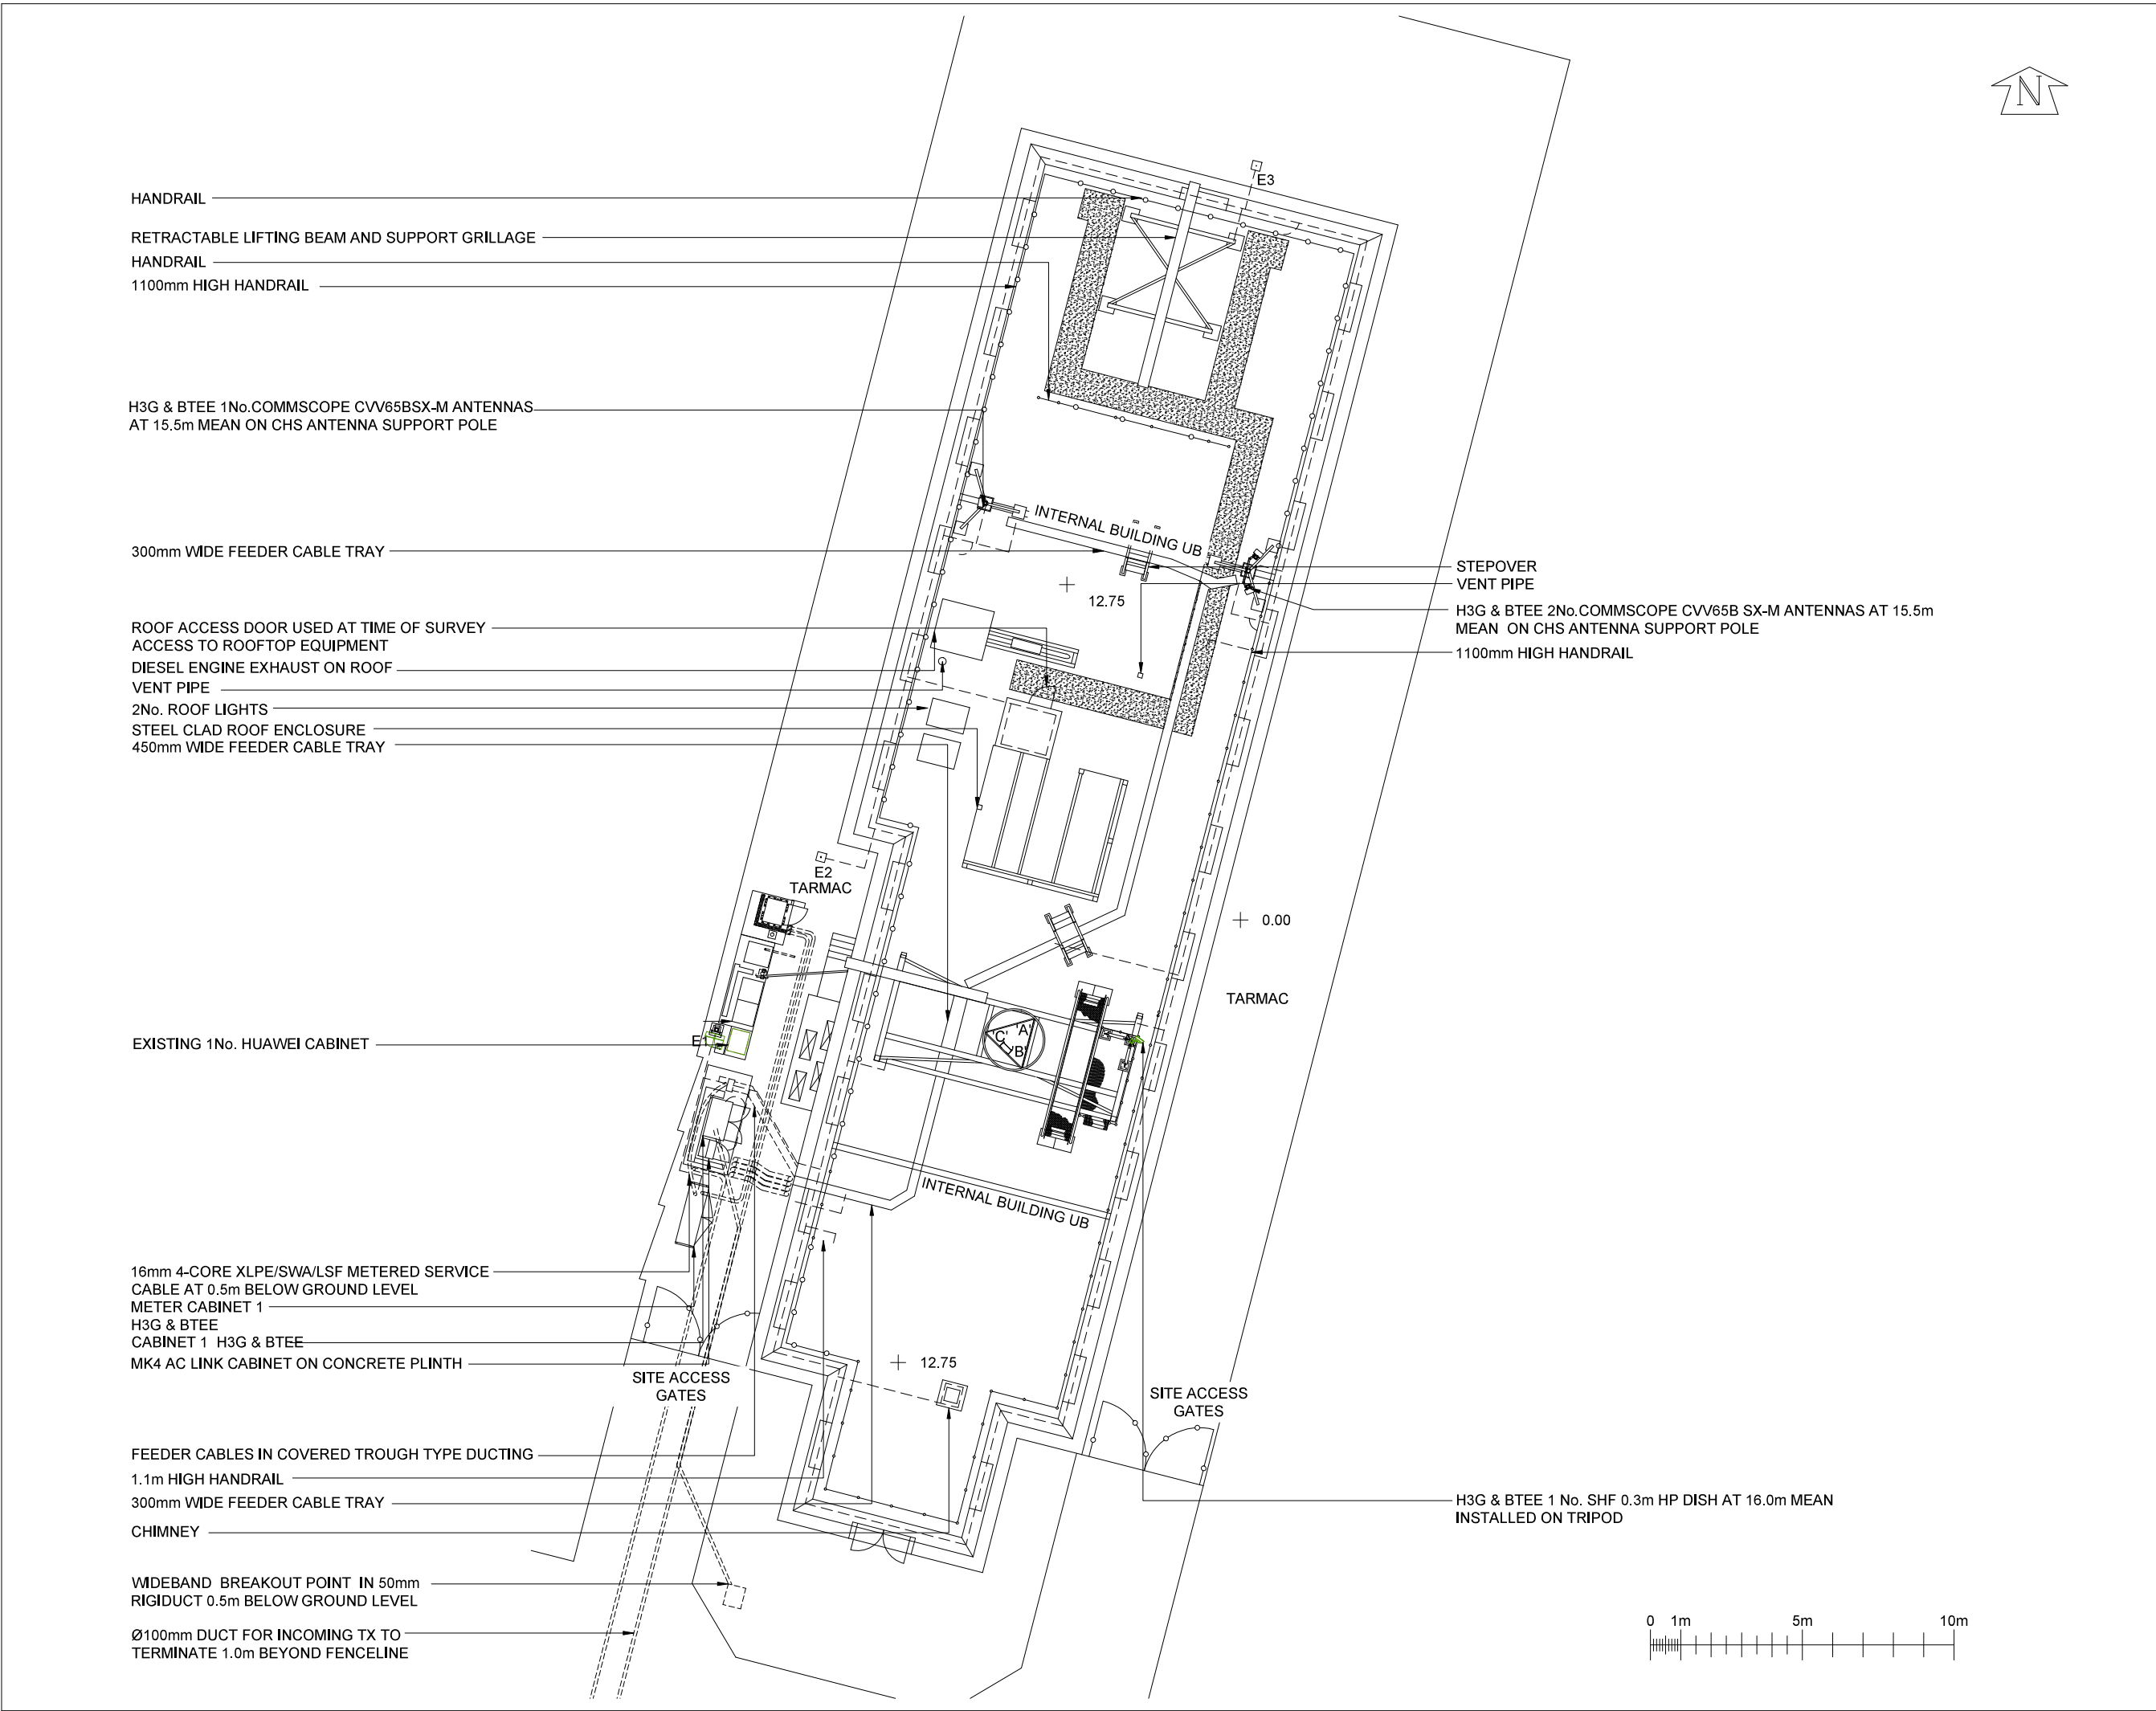

©2020 Cellnex
All rights reserved. No part of this publication may be reproduced, stored in a retrieval system or transmitted in any form or by any means (Electronic, Mechanical, Photocopying, Recording or otherwise), without the prior written consent of the Company.

NOTES

UNDERGROUND SERVICES

UNDERGROUND SERVICES ARE INDICATIVE ONLY. POSITIONS SHOULD BE CONFIRMED ON SITE PRIOR TO ANY DEVELOPMENT

DRAINAGE

DUCTS

FEEDERS

FENCE PLAN

GAS

LIGHTNING PROTECTION - EARTHING

POWER

SERVICES UNKNOWN

TELECOMS

WATER

ACCESS ARRANGEMENTS

KEYS:-

ARQIVA GATE KEY

B KEY

C KEY

LEGGE KEY

SURVEY REQUIRED TO CONFIRM ACCESS KEYS FOR REMAINING ROOMS AND SITE ENTRANCE

PROJECT No.		COL.MOD.UK.0008240			
CELL No.		ADR013			
01	COL.MOD.UK.0008240 PLANNING	03/12/25	HS	VR	
ISS	REVISION	DATE	DRN	APP	

Teligent House, Kings Hill Avenue, Kent, ME19 4AQ
Tel. 01732 879600, Email. info@teligent.co.uk

SITE No

UK-SW-000493

SHOREHAM ATE

TARMOUNT LANE

SHOREHAM BY SEA

WEST SUSSEX

BN43 6DA

NGR

TQ 21750 05130

OS GRID

E 512750, N 105130

TITLE

SITE PLAN

EXISTING

SCALE

1:200

DRAWN	HS	14/10/25
APPROVED	VR	14/10/25

DRG No.

Sheet 1 of 1

Rev

UKSW000493- 07-001 -MD027

27

A3