


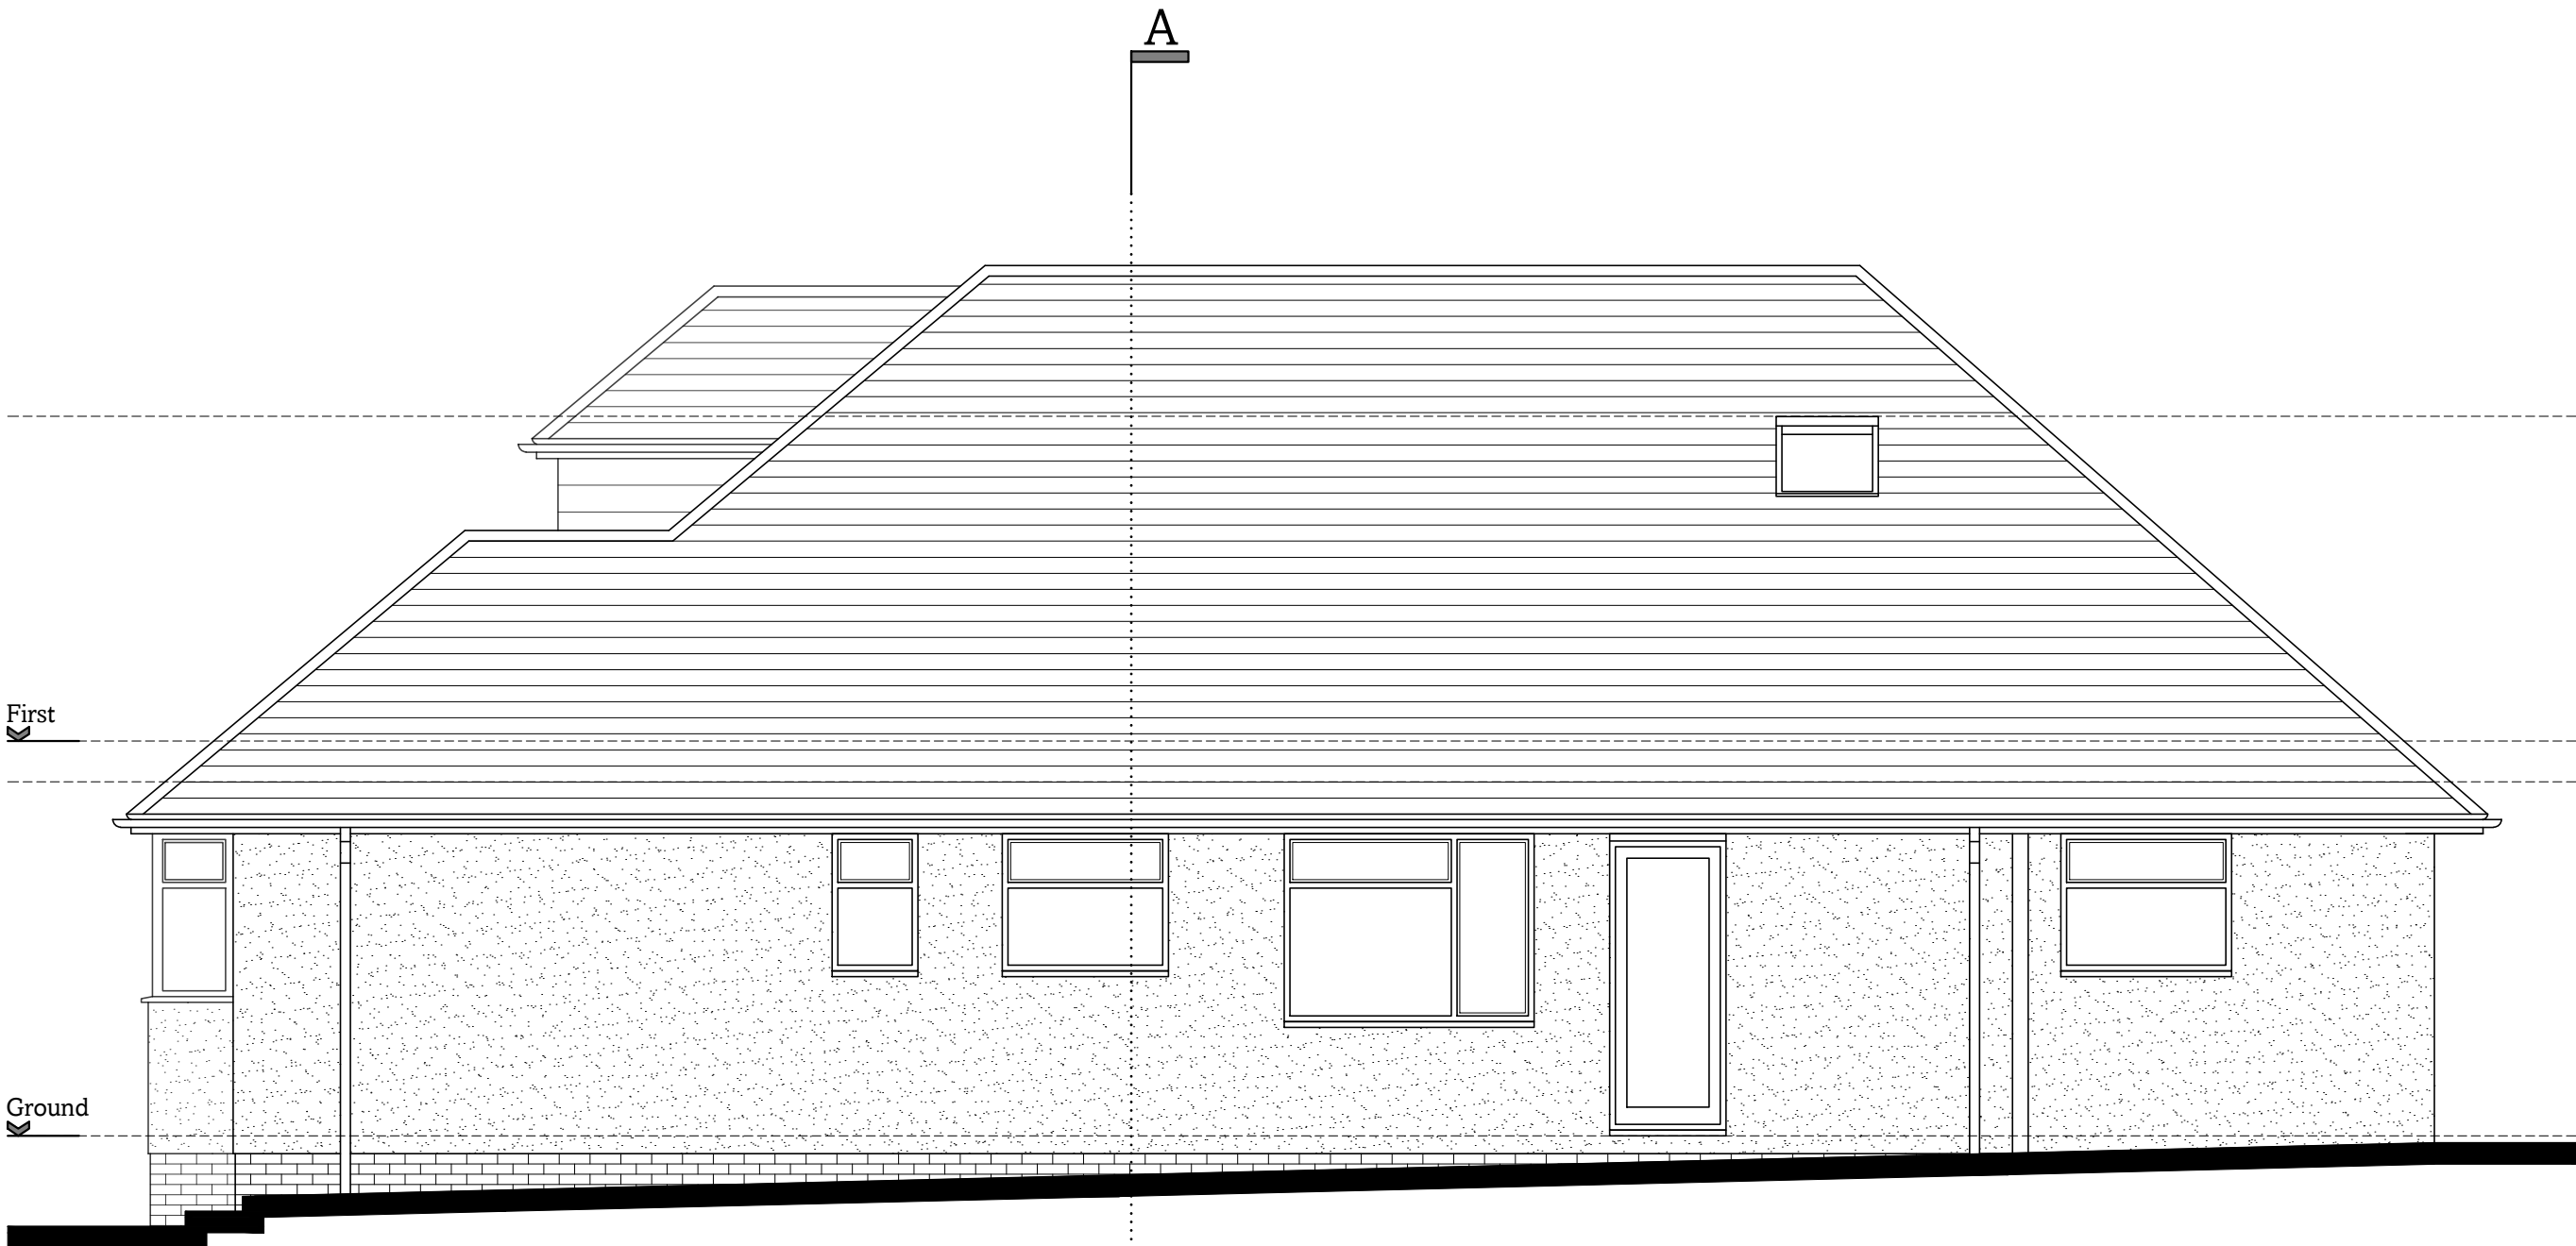


Existing West Elevation 1:50



Existing South Elevation 1:50



Existing East Elevation 1:50

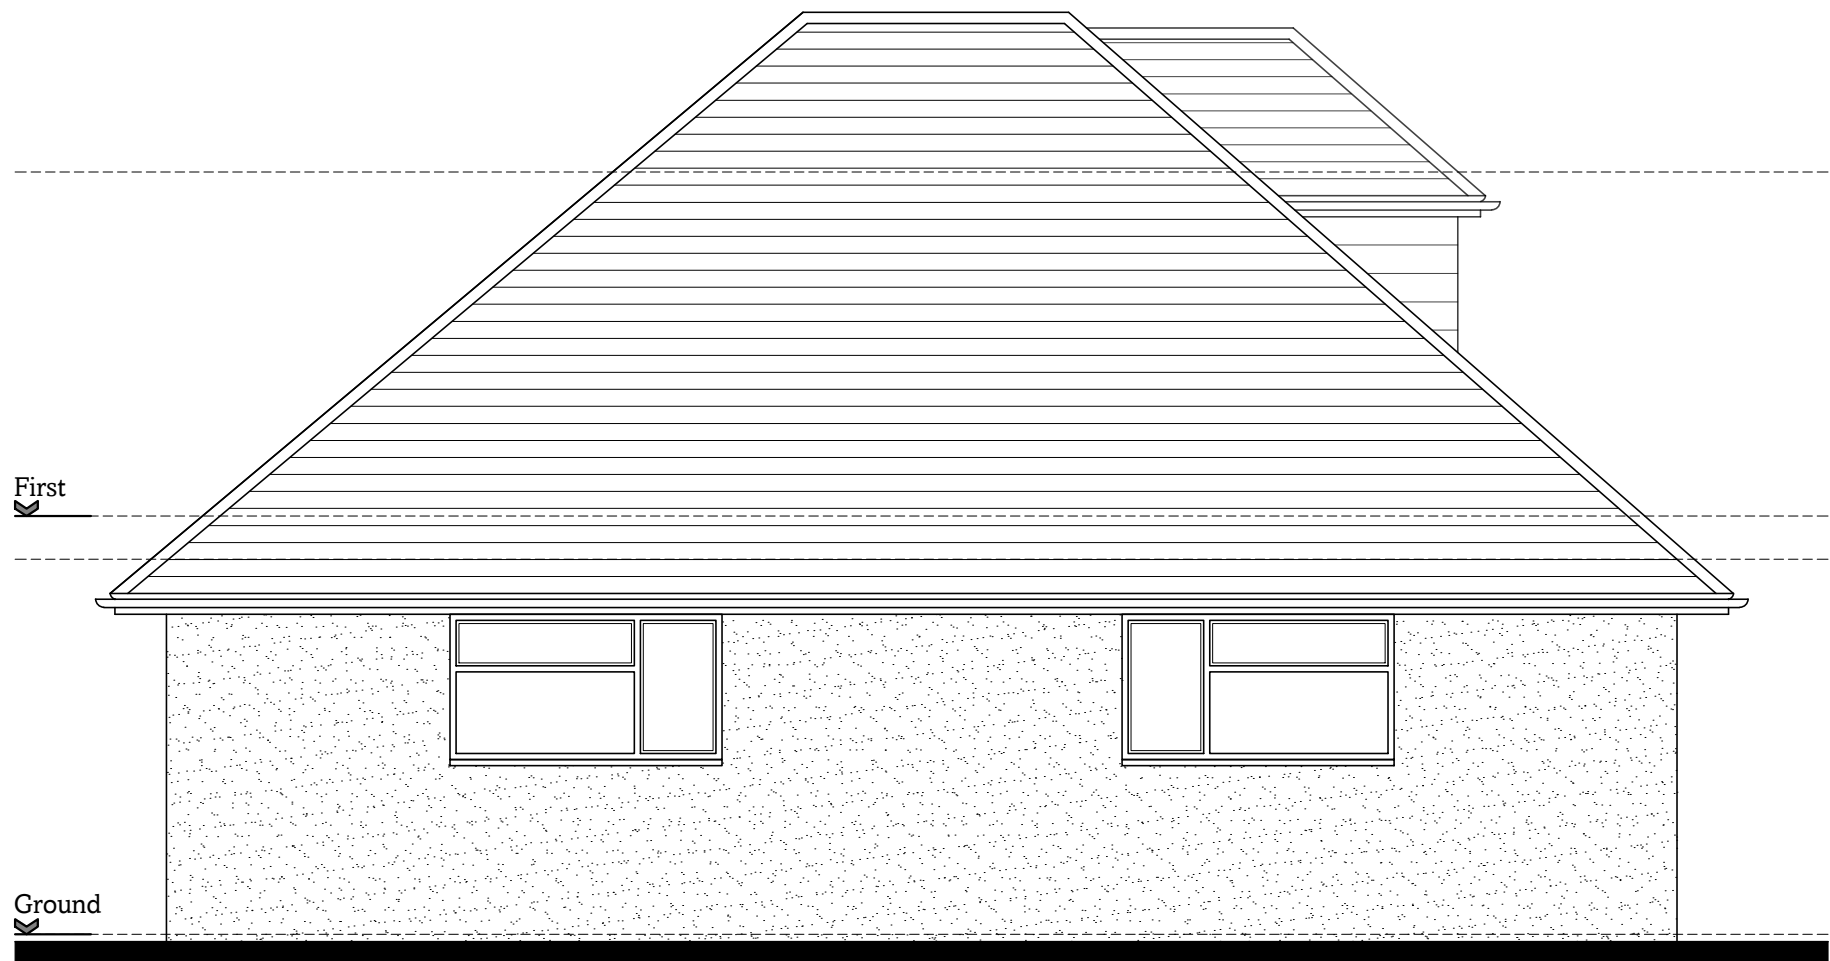

Existing North Elevation 1:50

Notes

- All dimensions should be checked on site
- Drawings are shown to scale, however dimensions are available on request
- Copyright of all data produced by Darby Architectural shall remain with Darby Architectural unless otherwise agreed
- Measures to mitigate risk should be considered at all stages of design development and throughout construction

Alert Symbol

Particular attention to be paid where this symbol is placed on a drawing

Location Plan  
1:1250

metres 25 50 75 100 125

N  
W E  
S

| Rev.   | Date  | Details | Dr.      | Ch.        |
|---|-------|---------|----------|------------|
| <b>Darby Architectural.</b>   |       |         |          |            |
| 84 Westbourne Street<br>Hove, BN3 5FA<br>T: 01273 884923<br>W: <a href="http://www.darby-archi.com">www.darby-archi.com</a><br>E: <a href="mailto:hello@darby-archi.com">hello@darby-archi.com</a> |       |         |          |            |
| <b>DA.</b>   |       |         |          |            |
| Stage   |       |         |          |            |
| <b>Survey</b>   |       |         |          |            |
| Client   |       |         |          |            |
| Mr and Mrs Beeny   |       |         |          |            |
| Site   |       |         |          |            |
| 14 Furze Close,<br>Worthing   |       |         |          |            |
| Drawing Title   |       |         |          |            |
| Existing:<br>Elevations   |       |         |          |            |
| 1:50   |       |         |          |            |
| metres 1 2 3 4 5   |       |         |          |            |
| Drawn   |       | Checked |          | Date       |
| CD   |       |         |          | 05.11.2025 |
| Project No.   | Stage | Dwg No. | Revision | Sheet Size |
| 0622   | E     | 03      |          | A1         |